
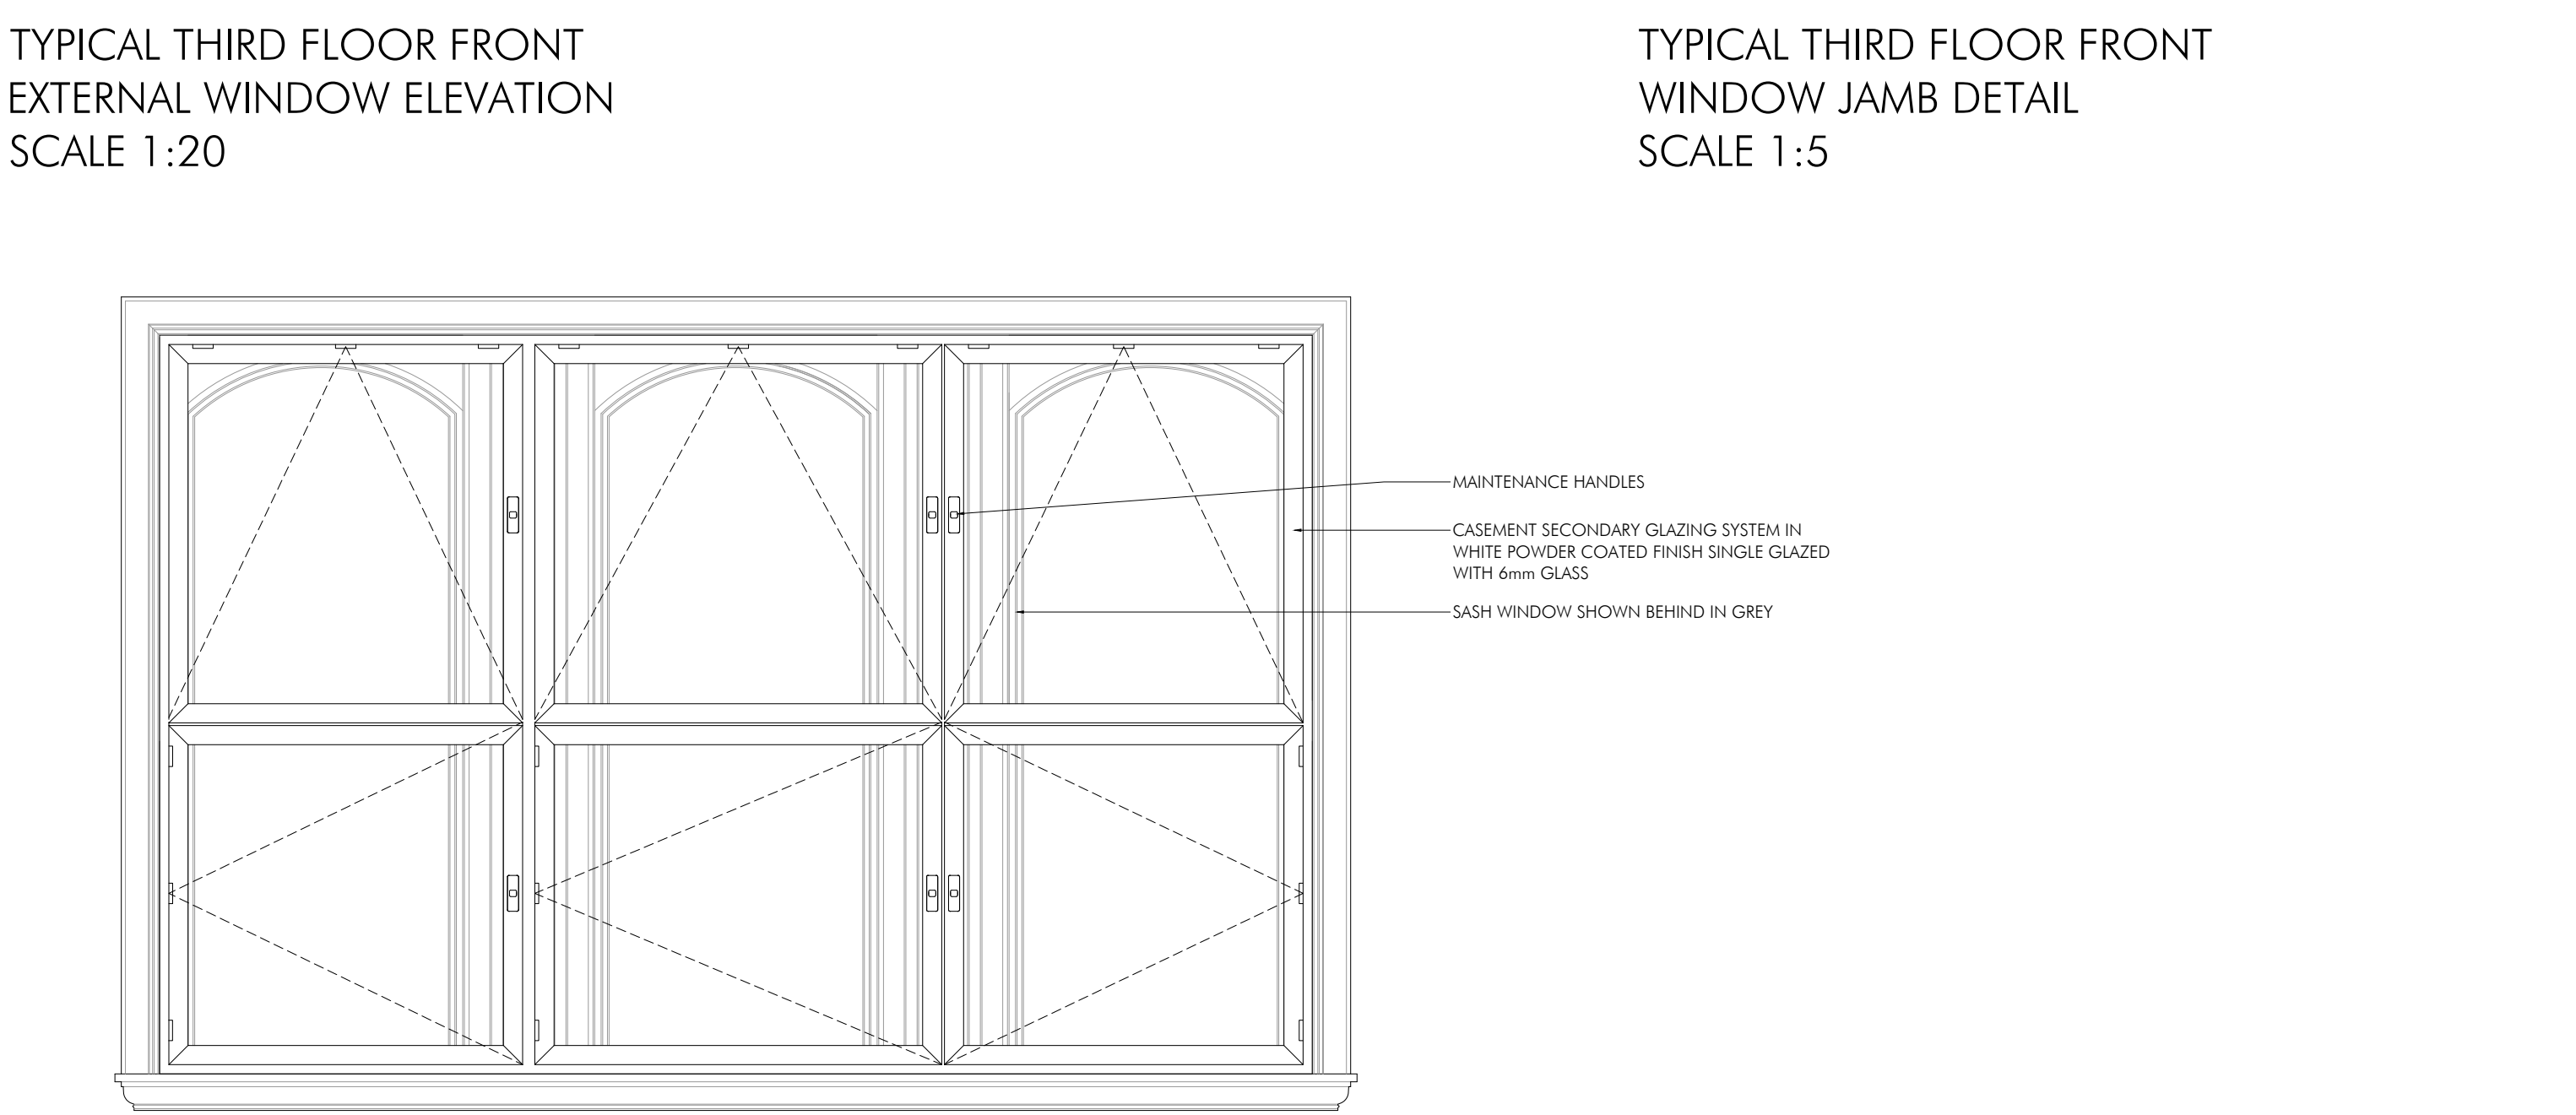
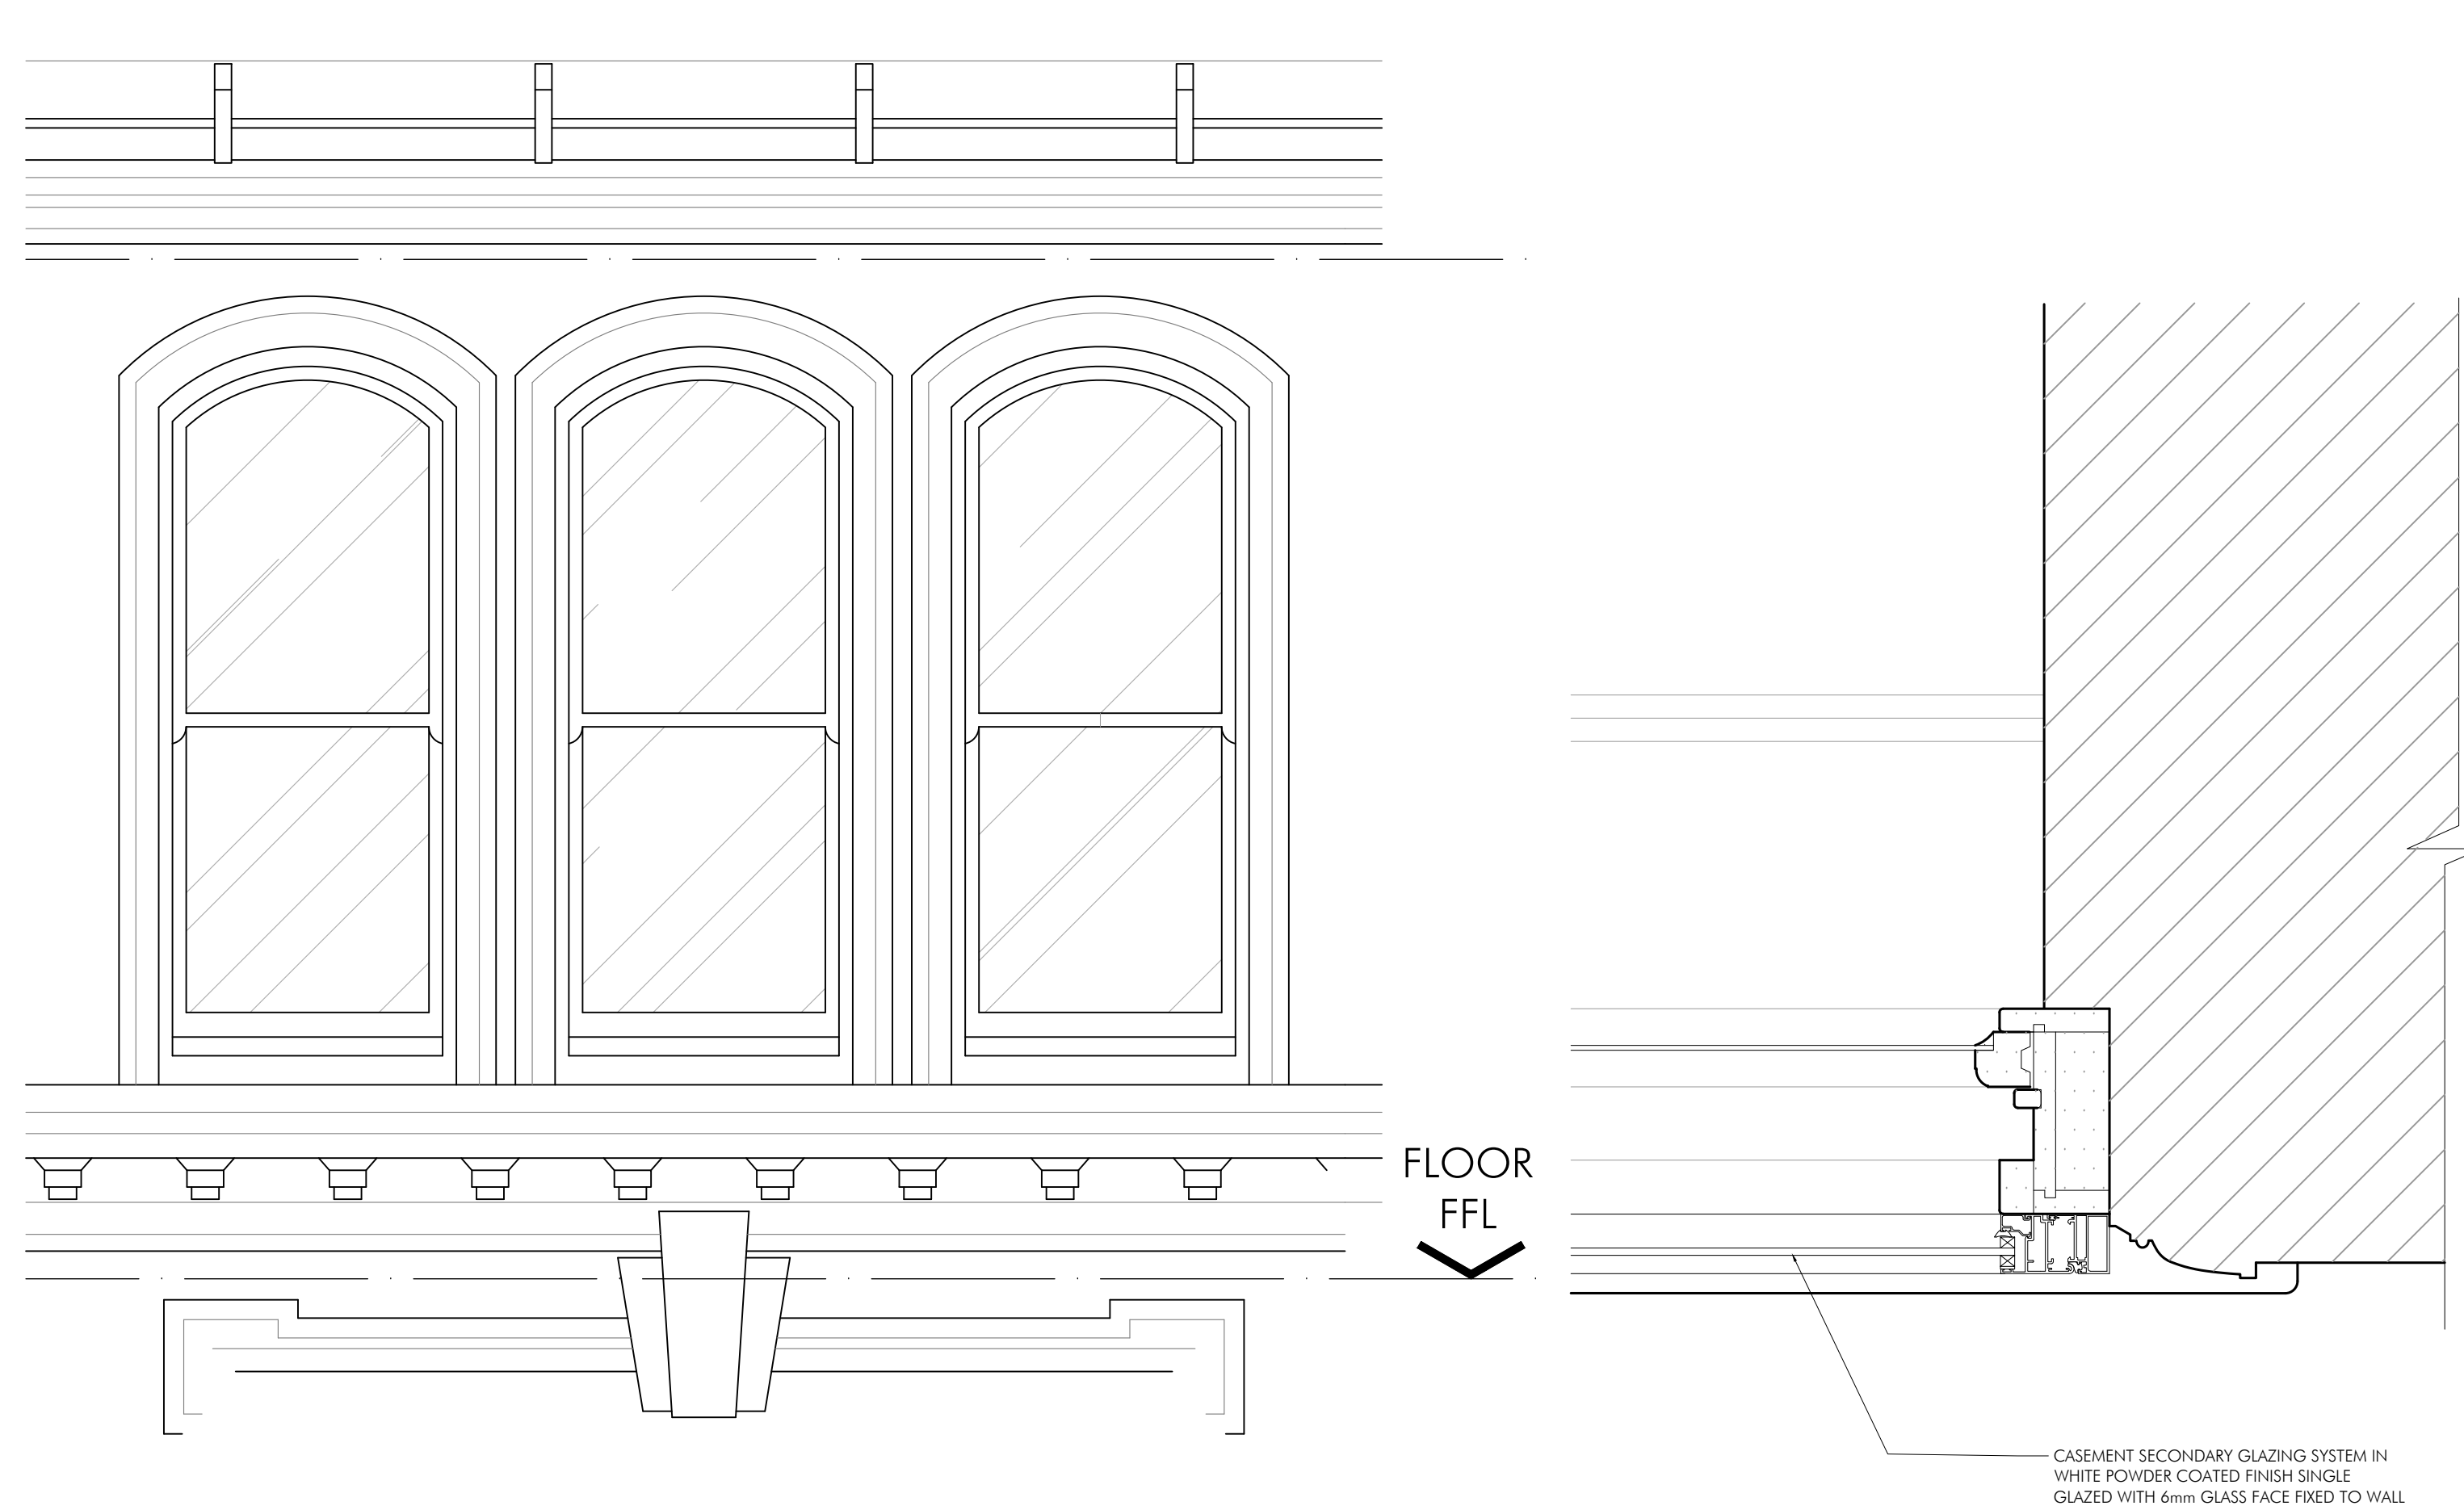


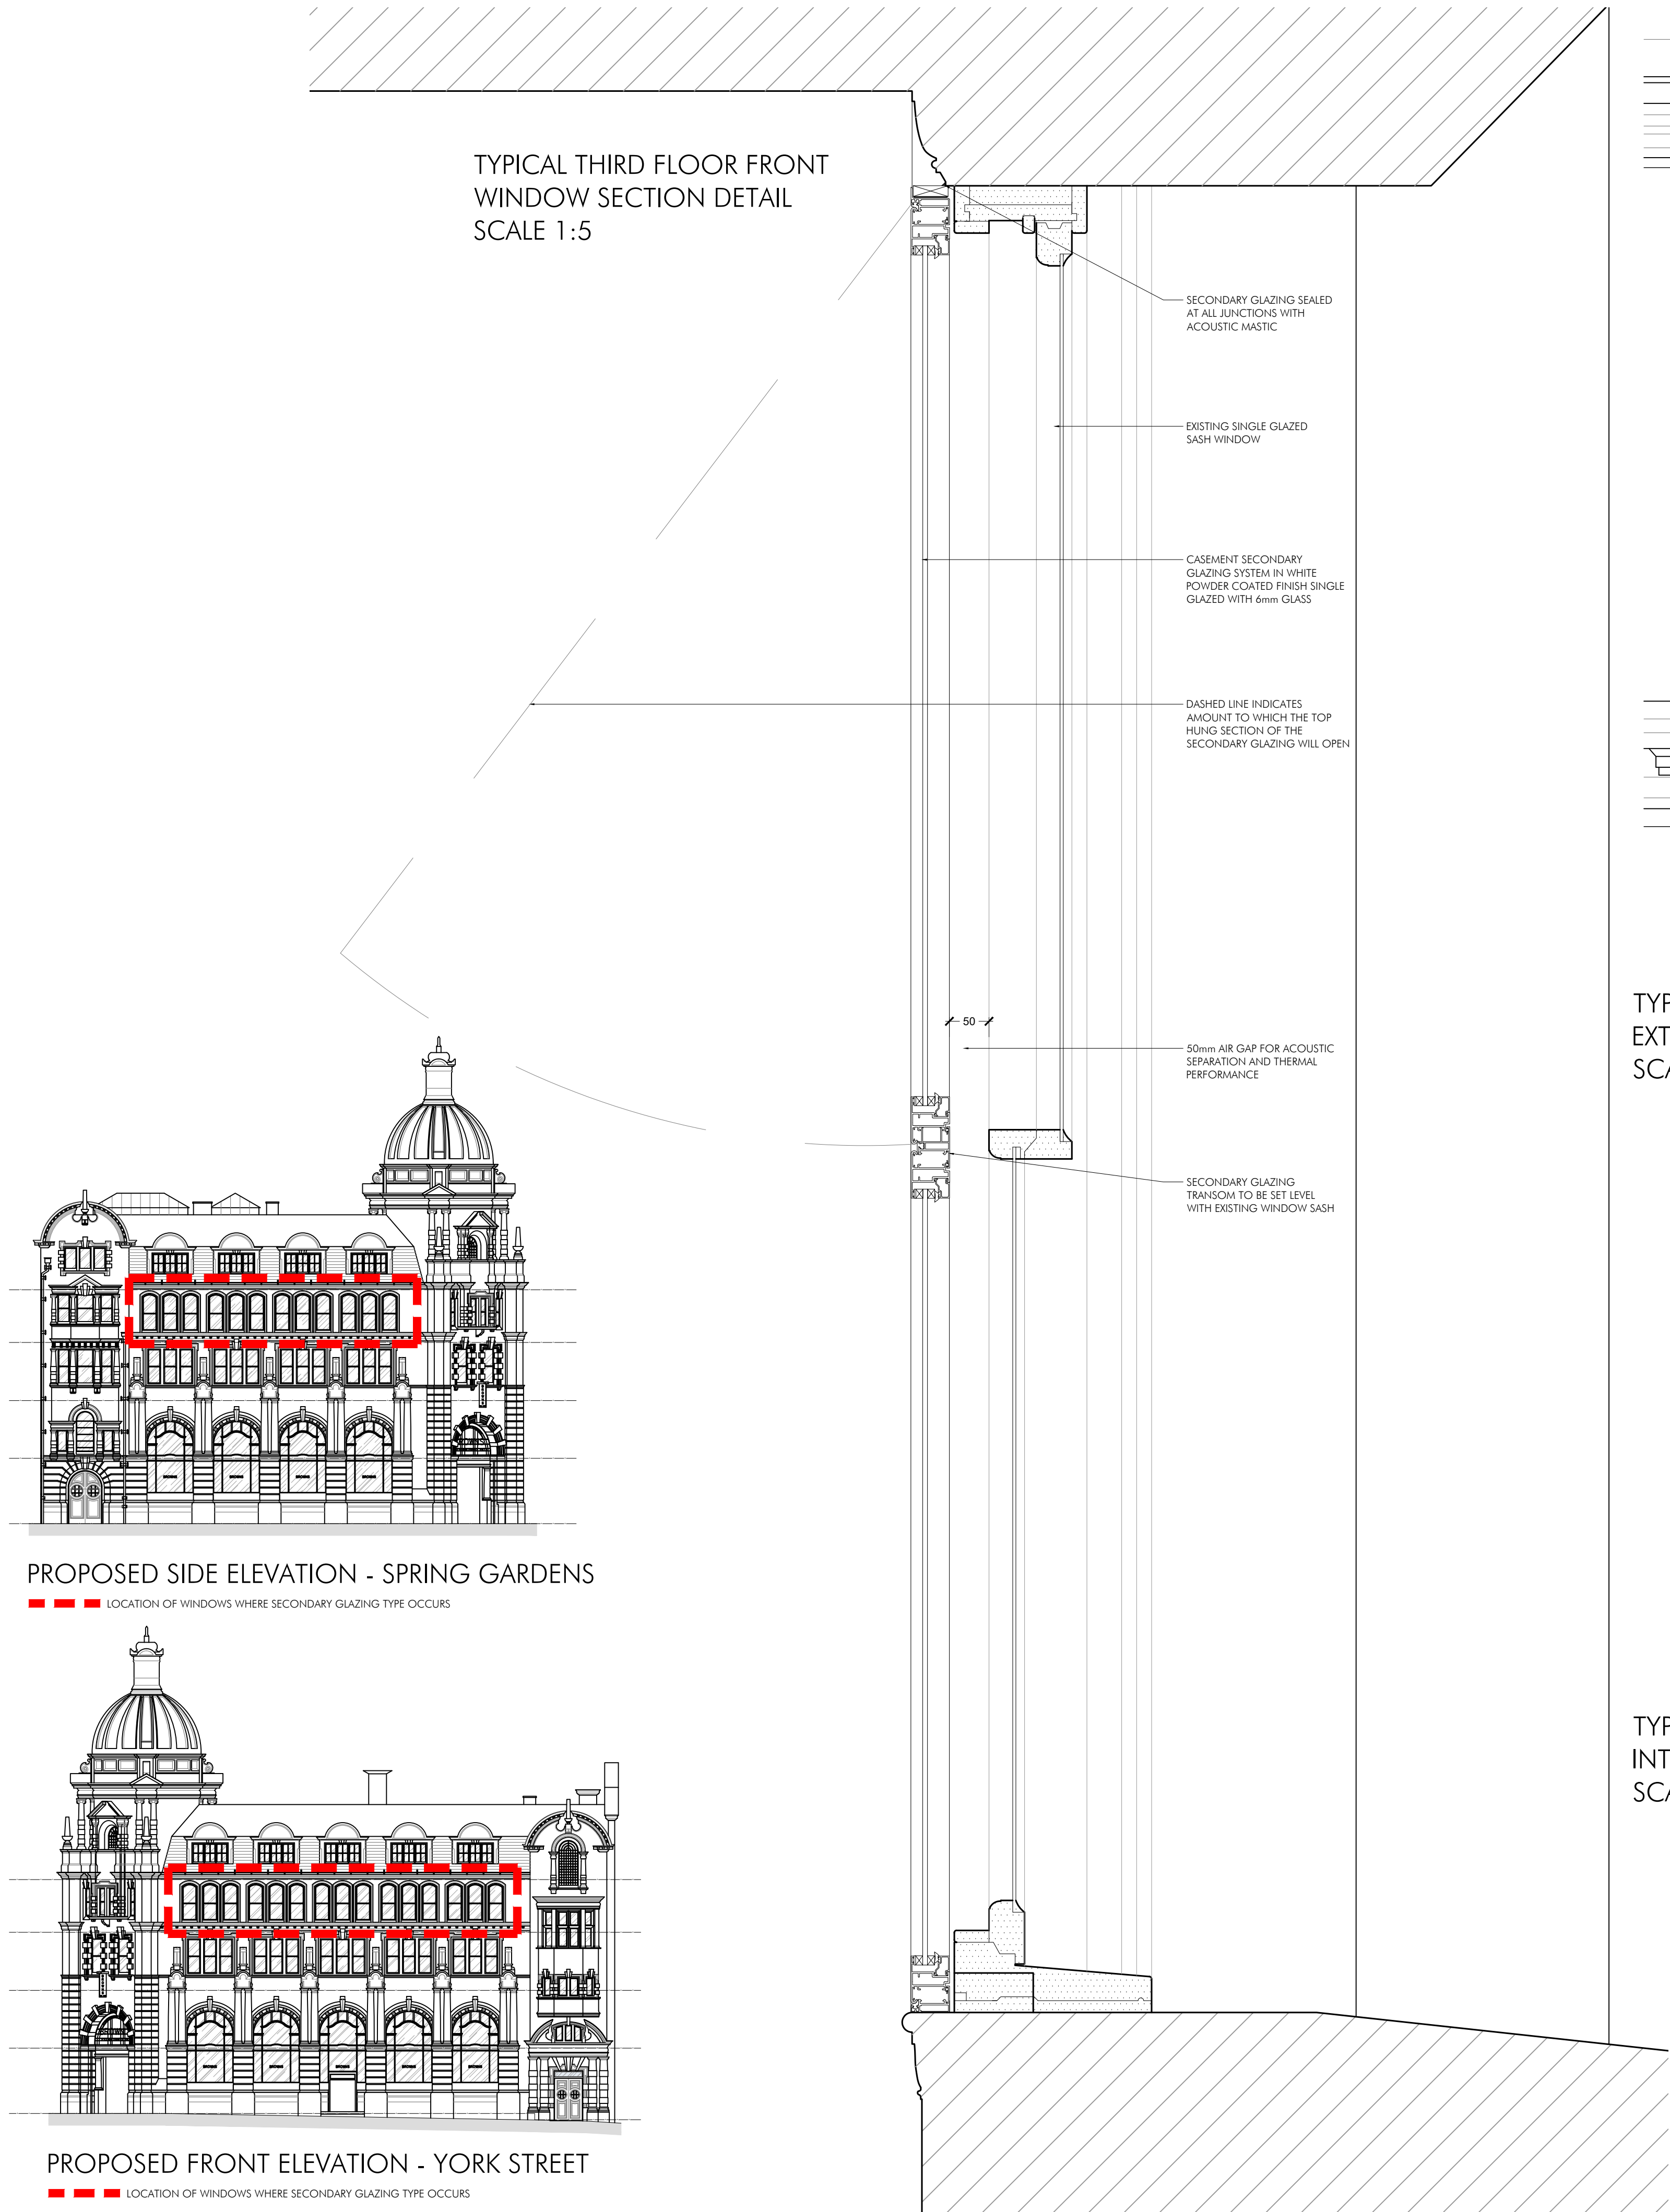

PLANNING ISSUE	SH DMG DRAWN	REV A - KEY ELEVATIONS ADDED, DRAWING RENAMED TYPE 3 DRAWN REVISION		NOV 23 12/11/21 DATE	VER
	PROJECT INNKEEPERS COLLECTION 1-8 YORK STREET MANCHESTER			 ARCHITECTS & DESIGNERS	
	TITLE SECONDARY GLAZING DETAILS TYPE 3				
	SCALE VAR @ A1				
	JOB No MAB46	DRAWING No AP24	REV A		

7 Buxton Road West, Disley,
Stockport, Cheshire, SK12 2AE.
Website: www.allisonpike.com

Telephone: 01663 763000
Facsimile: 01663 766772
Email: studio@allisonpike.com

© Allison Pike Partnership Limited.