


University of Manchester ownership site boundary

Site boundary is approximately
4990m²

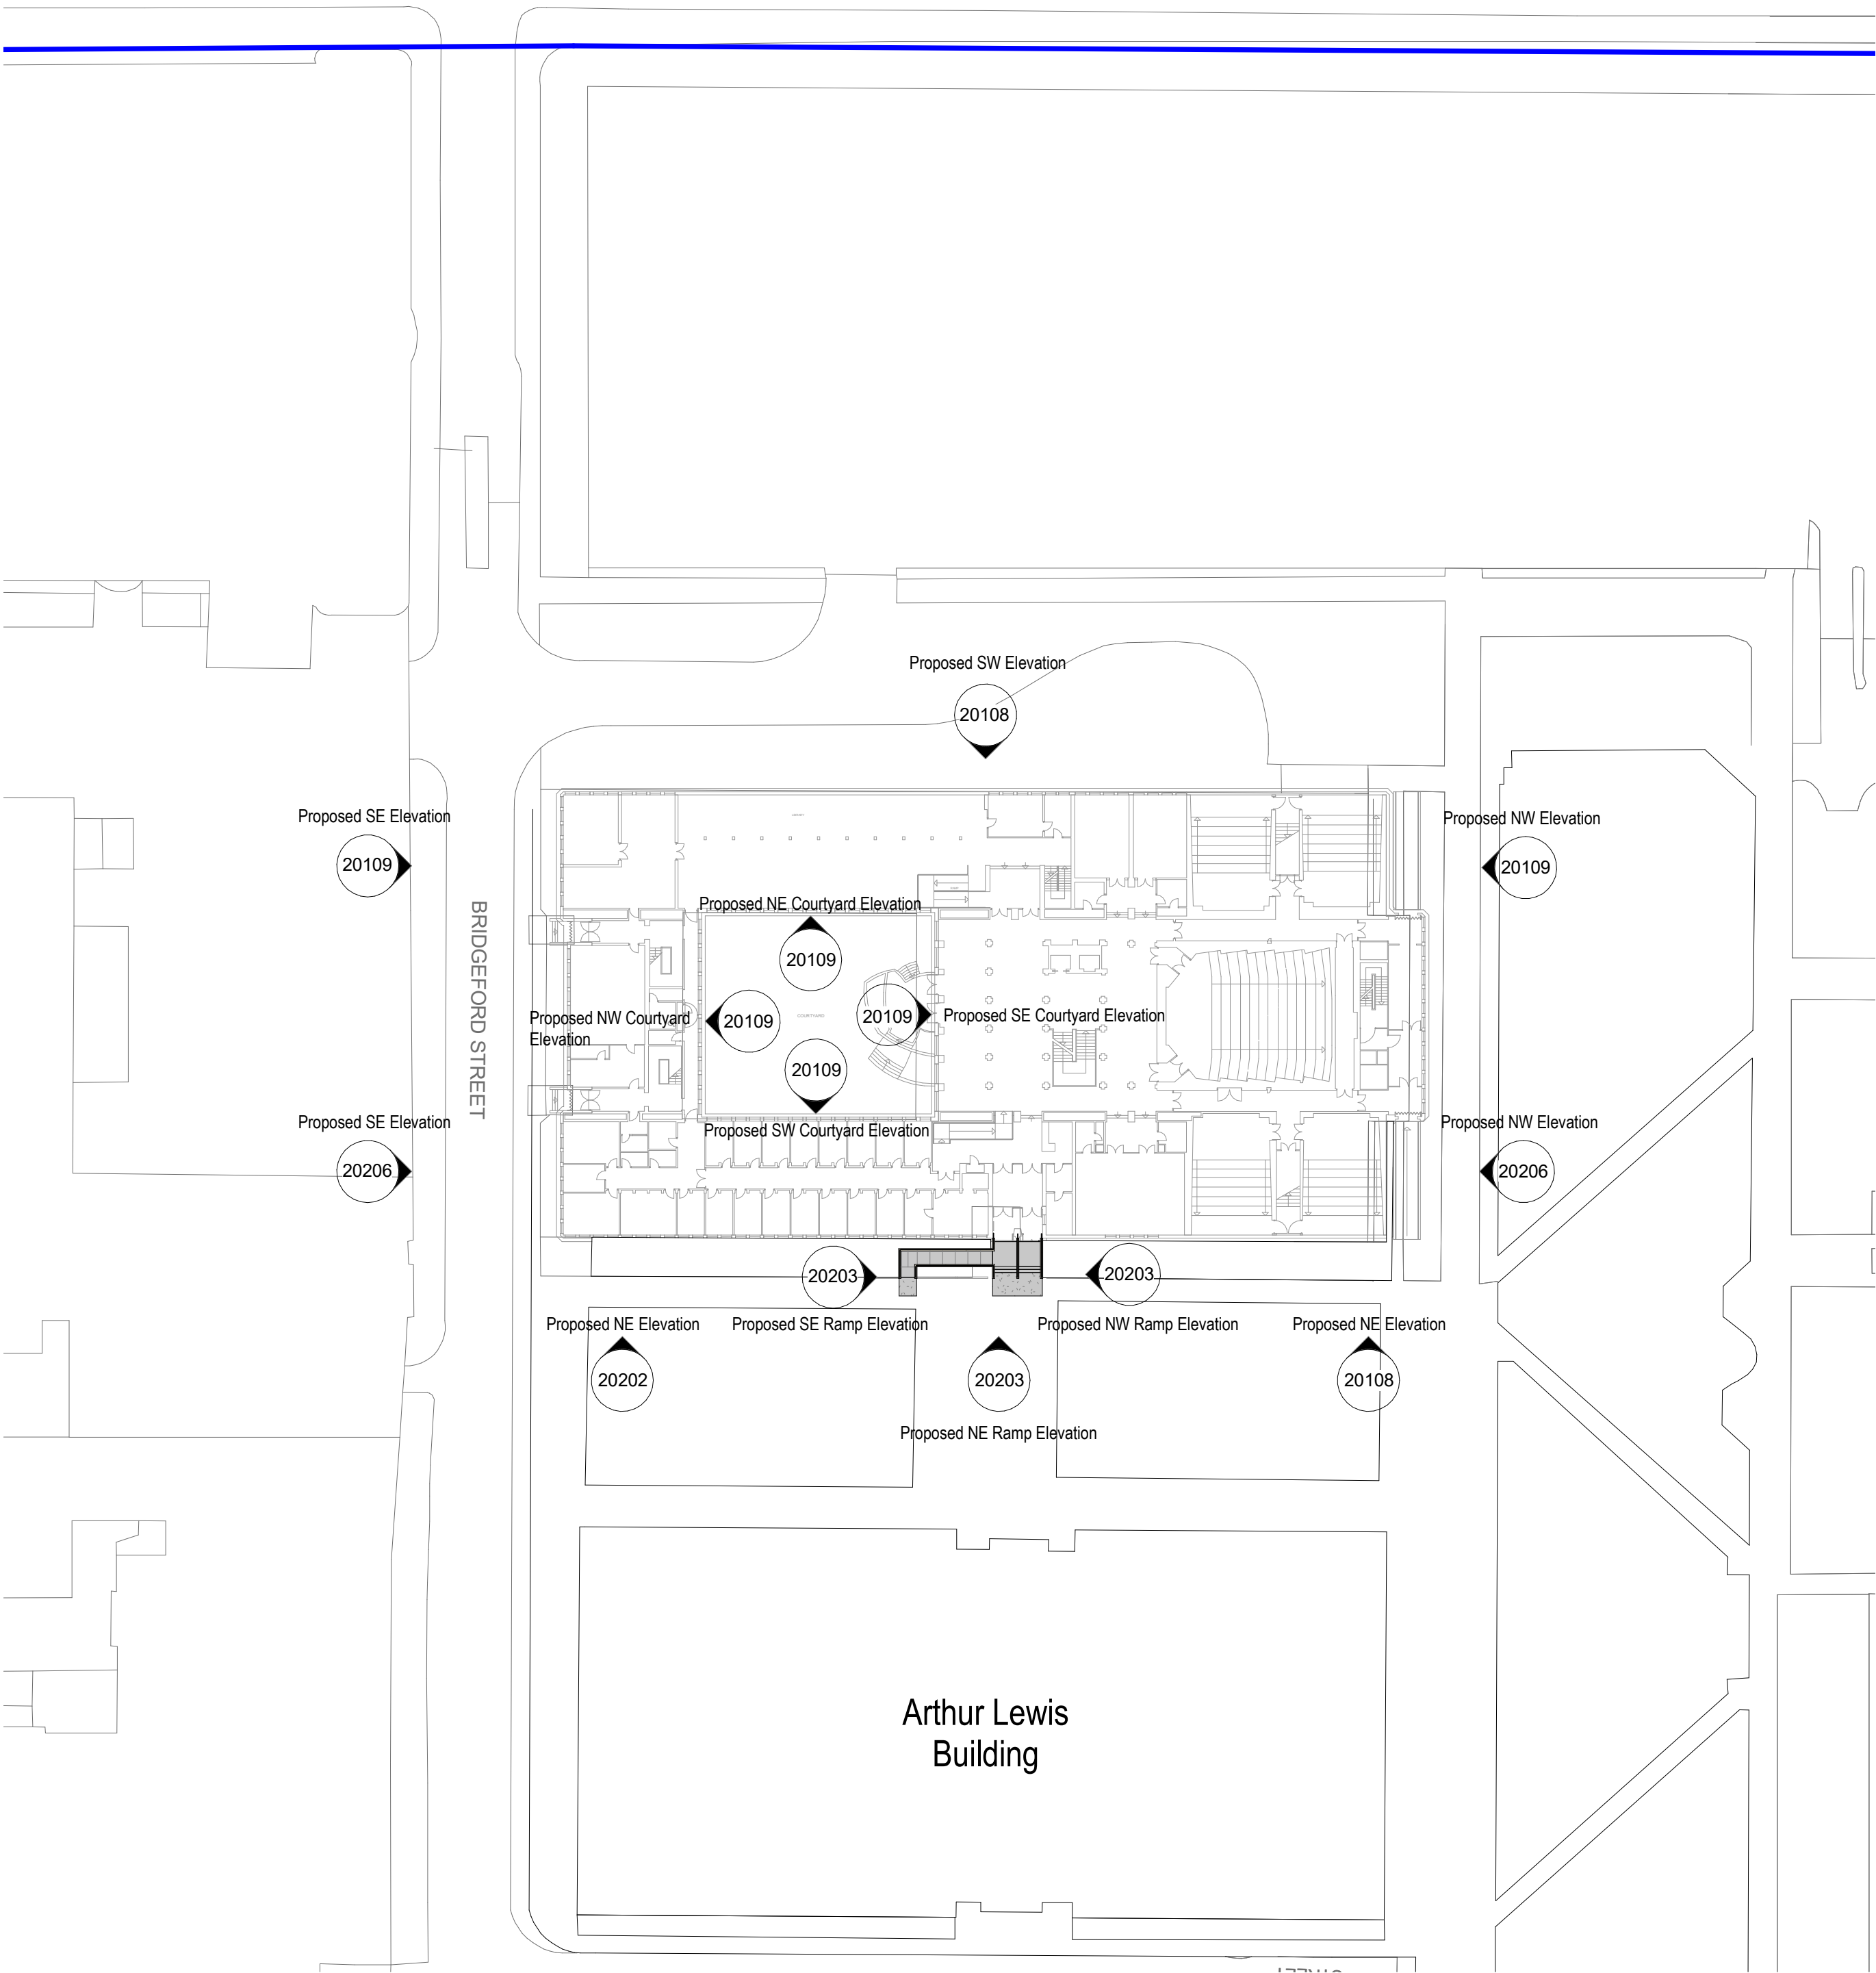

Proposed Elevation Key Plan
1 : 500 @ A1

P1		Issued for approval		13.09.2023		PMB / SA		TF					
PLANNING													
Revision		Description				Date		Drawn		Checked			
Halliday Meecham Architects Limited													
111 Piccadilly Manchester M1 2HY +44 (0)161 661 5566													
4 Devonshire Street London W1W 5DT +44 (0)203 440 5175													
hma@hallidaymeecham.com www.hallidaymeecham.com													
HALLIDAY MEECHAM ARCHITECTS													
Client:		University of Manchester											
Project:		Humanities LTM											
Phase/Location:		Humanities Building, University of Manchester											
Drawing:		Proposed Elevation Key Plan											
Scale @ A1		Scale @ A3		Date:		Drawn:		Checked:		Job No.		Drawing No.	
1:500		1:1000		09/15/23		SA		TF		5607		00102	
Drawing Ref.												Revision	
5607-HMA-HB-00-DR-A-00102												P1	

