


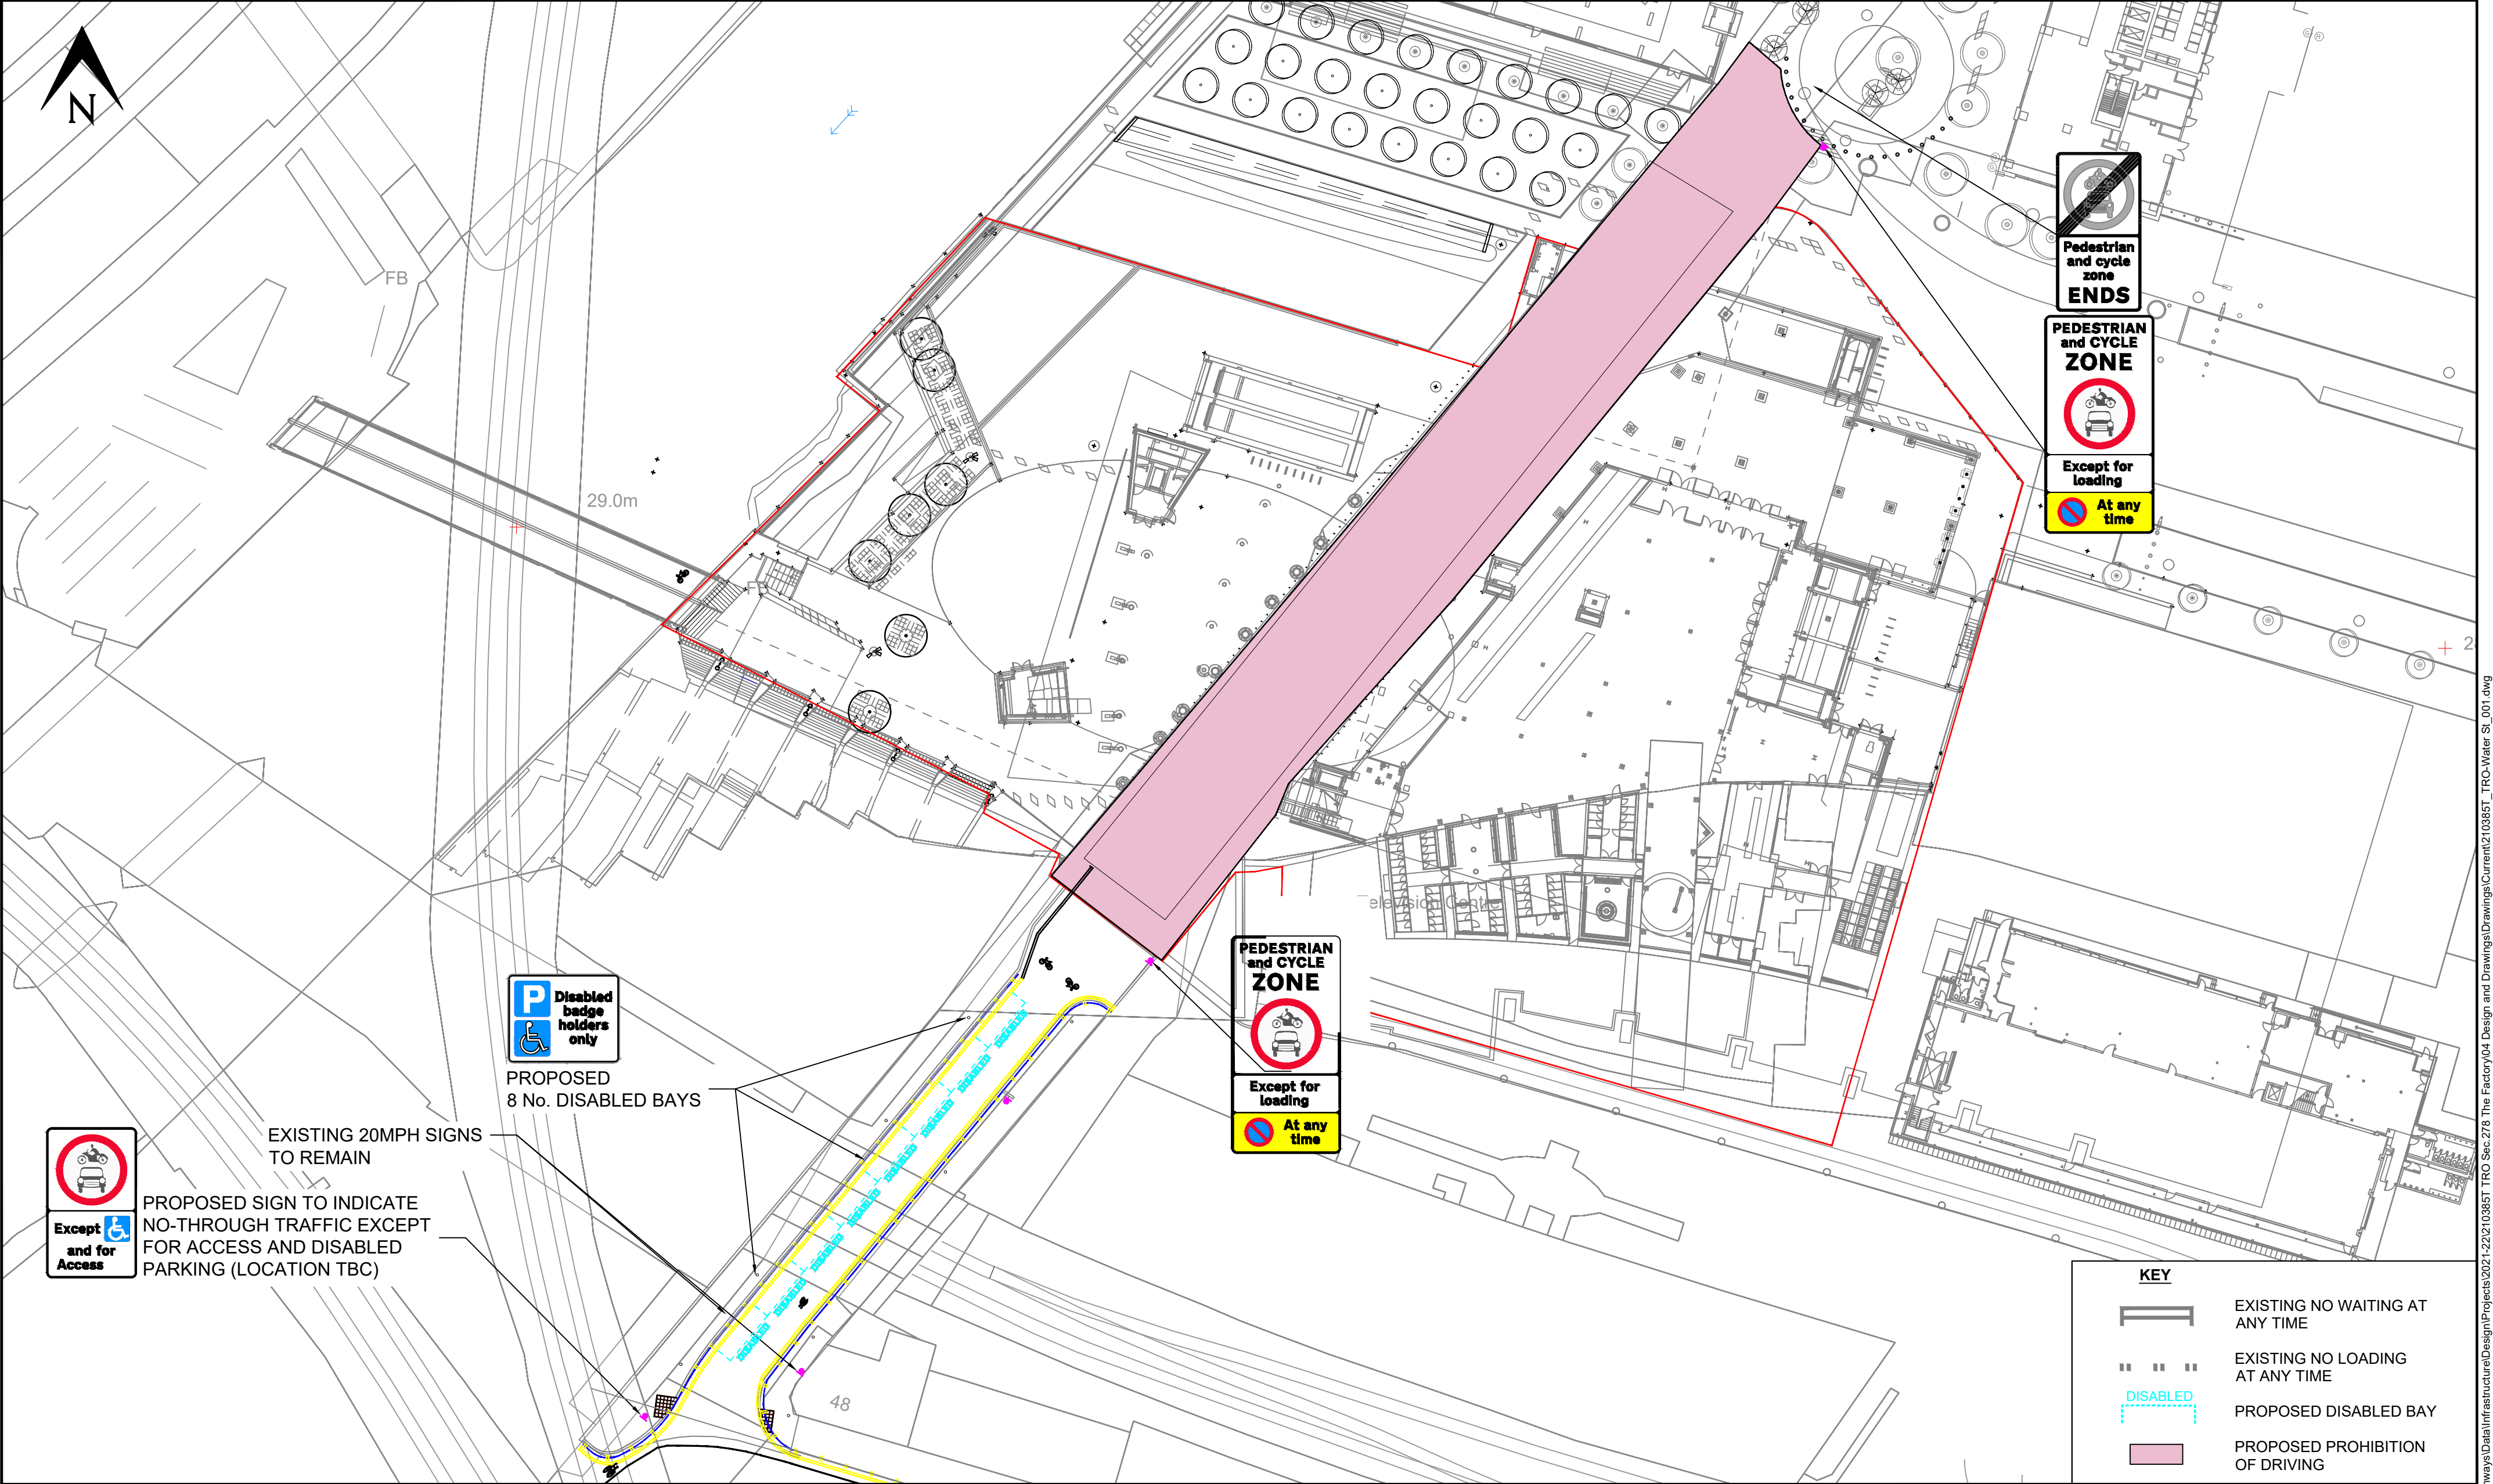

			PROJECT TITLE TRO Sec.278 THE FACTORY						DRAWING TITLE PROPOSED WATER STREET TRO's			 MANCHESTER CITY COUNCIL	
												Highways Neighbourhoods Directorate PO Box 532 Town Hall Manchester M60 2LA	
A	Extent of POD reduced by approximately 15m, dimensions and extent of Disabled Bays on Water Street revised		OCT 2022	SIZE A2	SCALE 1:500	DATE OCT 2022	DRAWN JY	CHECKED MS	APPROVED	DRAWING NUMBER 210385T/TRO/001-Proposed	REV A		
REV	DESCRIPTION OF CHANGE		DATE										