

Fret Cut Blue (Ral 5002) Aluminium composite folded tray sign internally LED (ip68 Rated) illuminated

Cohens Chemist



660 mm

5490 mm

3734.23 mm

Cohens Chemist

372.47 mm

Lumens
600 cd/m²

150 mm

600 mm




600 mm



Lumens
600 cd/m²

New blue powder coated led (ip68 rated) illuminated box
c/w premium grade graphics powder coated blue to
cohens specification. 600mm X 600mm

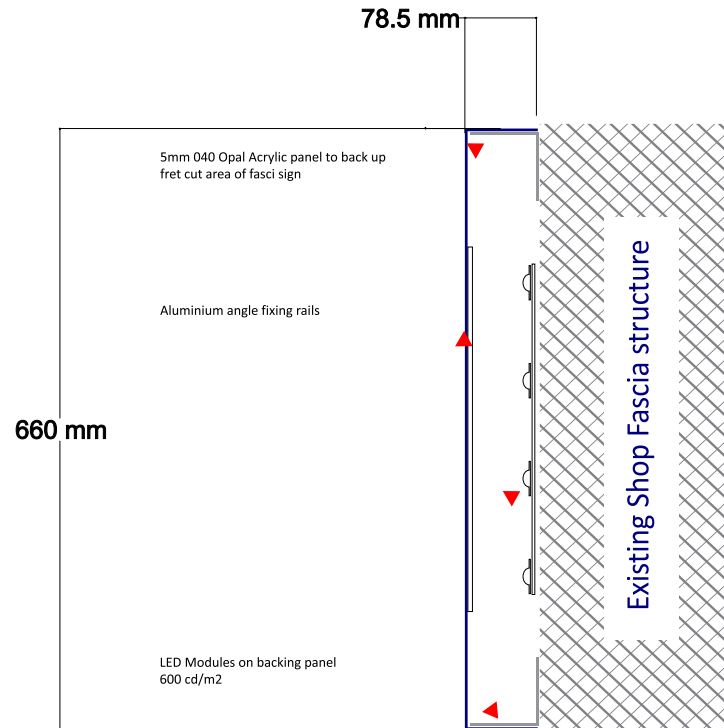

Tel: 01772 641111 Fax: 01772 641100
email: apexsignsltd@aol.com
4 Leyland Lane, Leyland, Preston. PR26 8PH

Client:

COHENS CHEMIST

Proposed Signage For:

Branch 551

Retail Unit 8,

North Point Shopping Centre,

Mostane Lane, Harpurhey,

Manchester.

M9 4DH

Date: 6th October 2023

Scale: NTS

Drawn By: Paul Wilcock

Additional Comments:

Media: Premium Grade SAV

Substrate: see attached schedule

Frame: n/a

Job No:

Approved By:

Date Approved:

**N.B. PLEASE CHECK ALL DETAILS
THOROUGHLY AS WE CAN NOT ACCEPT
RESPONSIBILITY FOR MISTAKES OR
INACCURACIES ONCE APPROVAL HAS
BEEN GIVEN.**