


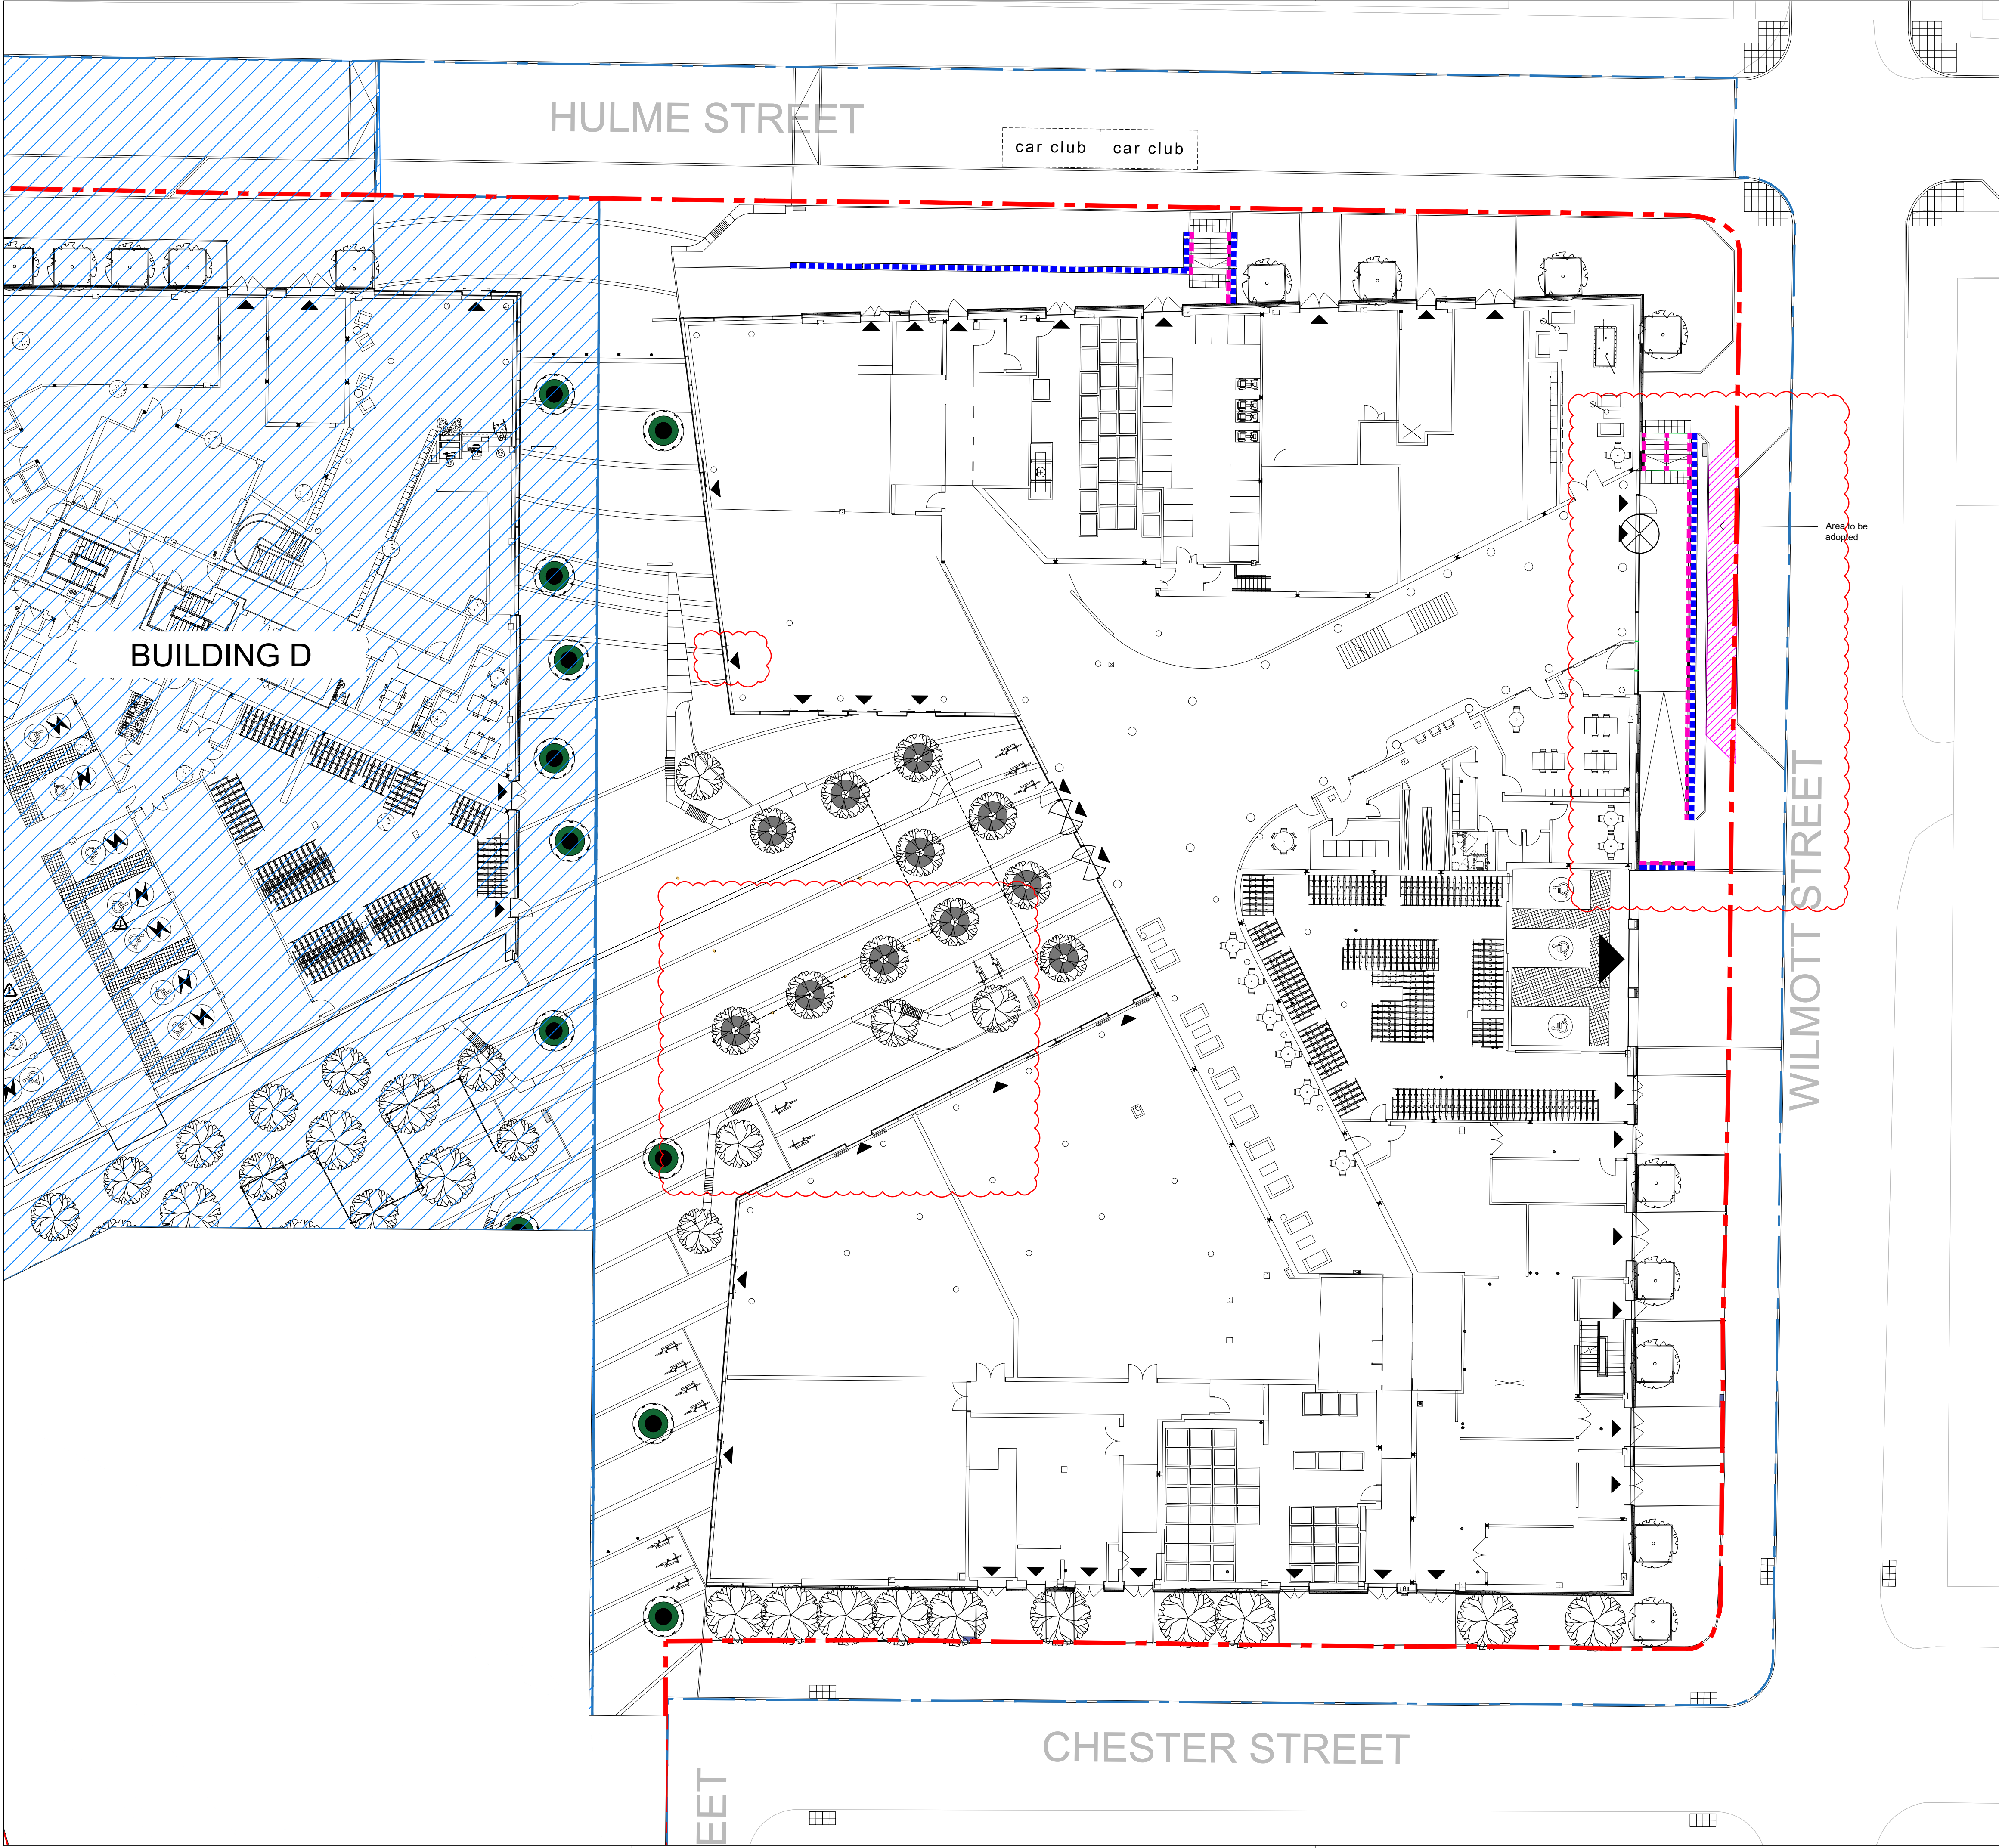


GF PUBLIC REALM
BOUNDARY TYPES - Note legend is site wide
BOUNDARY TYPE 1 (BT1): CLAD GRANITE WALL
SUPPLIER: Hardacre or equal and approved
MATERIAL: Granite
PRODUCT: Kolora
FINISH: Flamed
ARRIS: 10mm Pencil Round
DETAIL: 20000
NOTE: Supplier to provide complete fabrication drawings to Landscape Architect for approval

BOUNDARY TYPE 2 (BT2): HANDRAIL
MATERIAL: Stainless Steel
SIZE: H1100 x DIA 40mm
FINISH: Brushed
DETAIL: 40004
NOTE: Supplier / Fabricator to provide complete fabrication drawings to Landscape Architect for approval

- NOTES
1. This drawing is to be read in conjunction with all other drawings and specifications.
 2. Do not scale off this drawing. Written dimensions to be taken only.
 3. Any discrepancies found between this drawing and other drawings and specifications in the construction documents must be referred to the Landscape Architect prior to work commencing.
 4. This drawing must not be copied in whole or in part without prior written consent of Optimised Environments Ltd.
 5. Survey information is based upon aspect surveys Topographical as Survey.

CDM INFORMATION

KEY PLAN

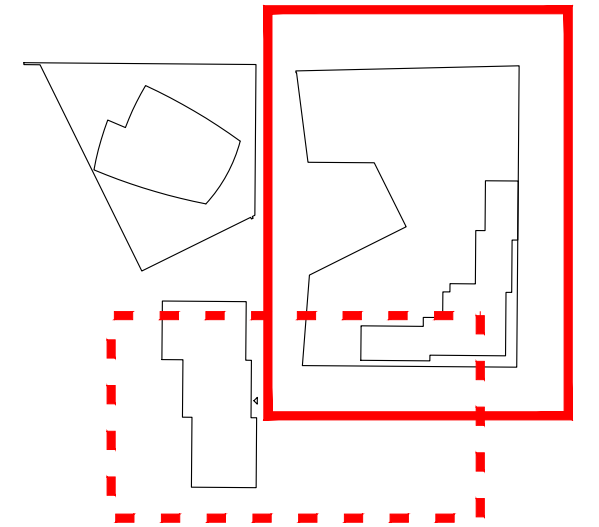

04	REVISED ENTRANCES	CO	19.08.23
03	STAGE 4 UPDATE	CO	15.12.22
02	STAGE 4 UPDATE	CO	15.12.22
A	STAGE 4	CO	21.10.22
Issue	Revision	Initial	Date

open
optimised environments

optimised environments ltd
2nd Floor | Quartermile Two | 2 Lister Square | Edinburgh | EH3 9GL
t: 0131 221 9820 | e: info@openoptimisedenvironments.com

LONDON
Warford Court | 28 Throgmorton Street | London | EC2N 2AT
t: 020 79474562 | e: info@openoptimisedenvironments.com

MANCHESTER
13 Swan Street | Manchester | M4 5JJ
t: 0161 696 7550 | e: info@openoptimisedenvironments.com

Client
Downing Living (Manchester) Ltd

Project
PLOT 11 FIRST STREET SOUTH
Manchester

Drawing Title
BUILDING A / B
BOUNDARIES PLAN
Sheet 1 of 2

Scale Bar	North
2m 4m 6m 8m 10m	
Scale: 1:200@A1	Date: Jan 2022
By: CM/AW	Status: TENDER
Checked: AW	Approved: AW
Drawing Number M90183_AB_L101	Rev 04