



CLIENT

CAA ICON

JOB NUMBER

XJ85347

PROJECT

CO-OP LIVE  
ROOFTOP ACTIVATION SIGN  
PLANNING APPLICATION

DATE

17/03/23

PROJECT MANAGER

SW


DRAWN BY

ARP

REVISIONS

01 - 17/03/23 - INITIAL PLANNING APPLICATION VISUAL SENT


DIGITAL | SIGNS | GRAPHICS | SERVICE

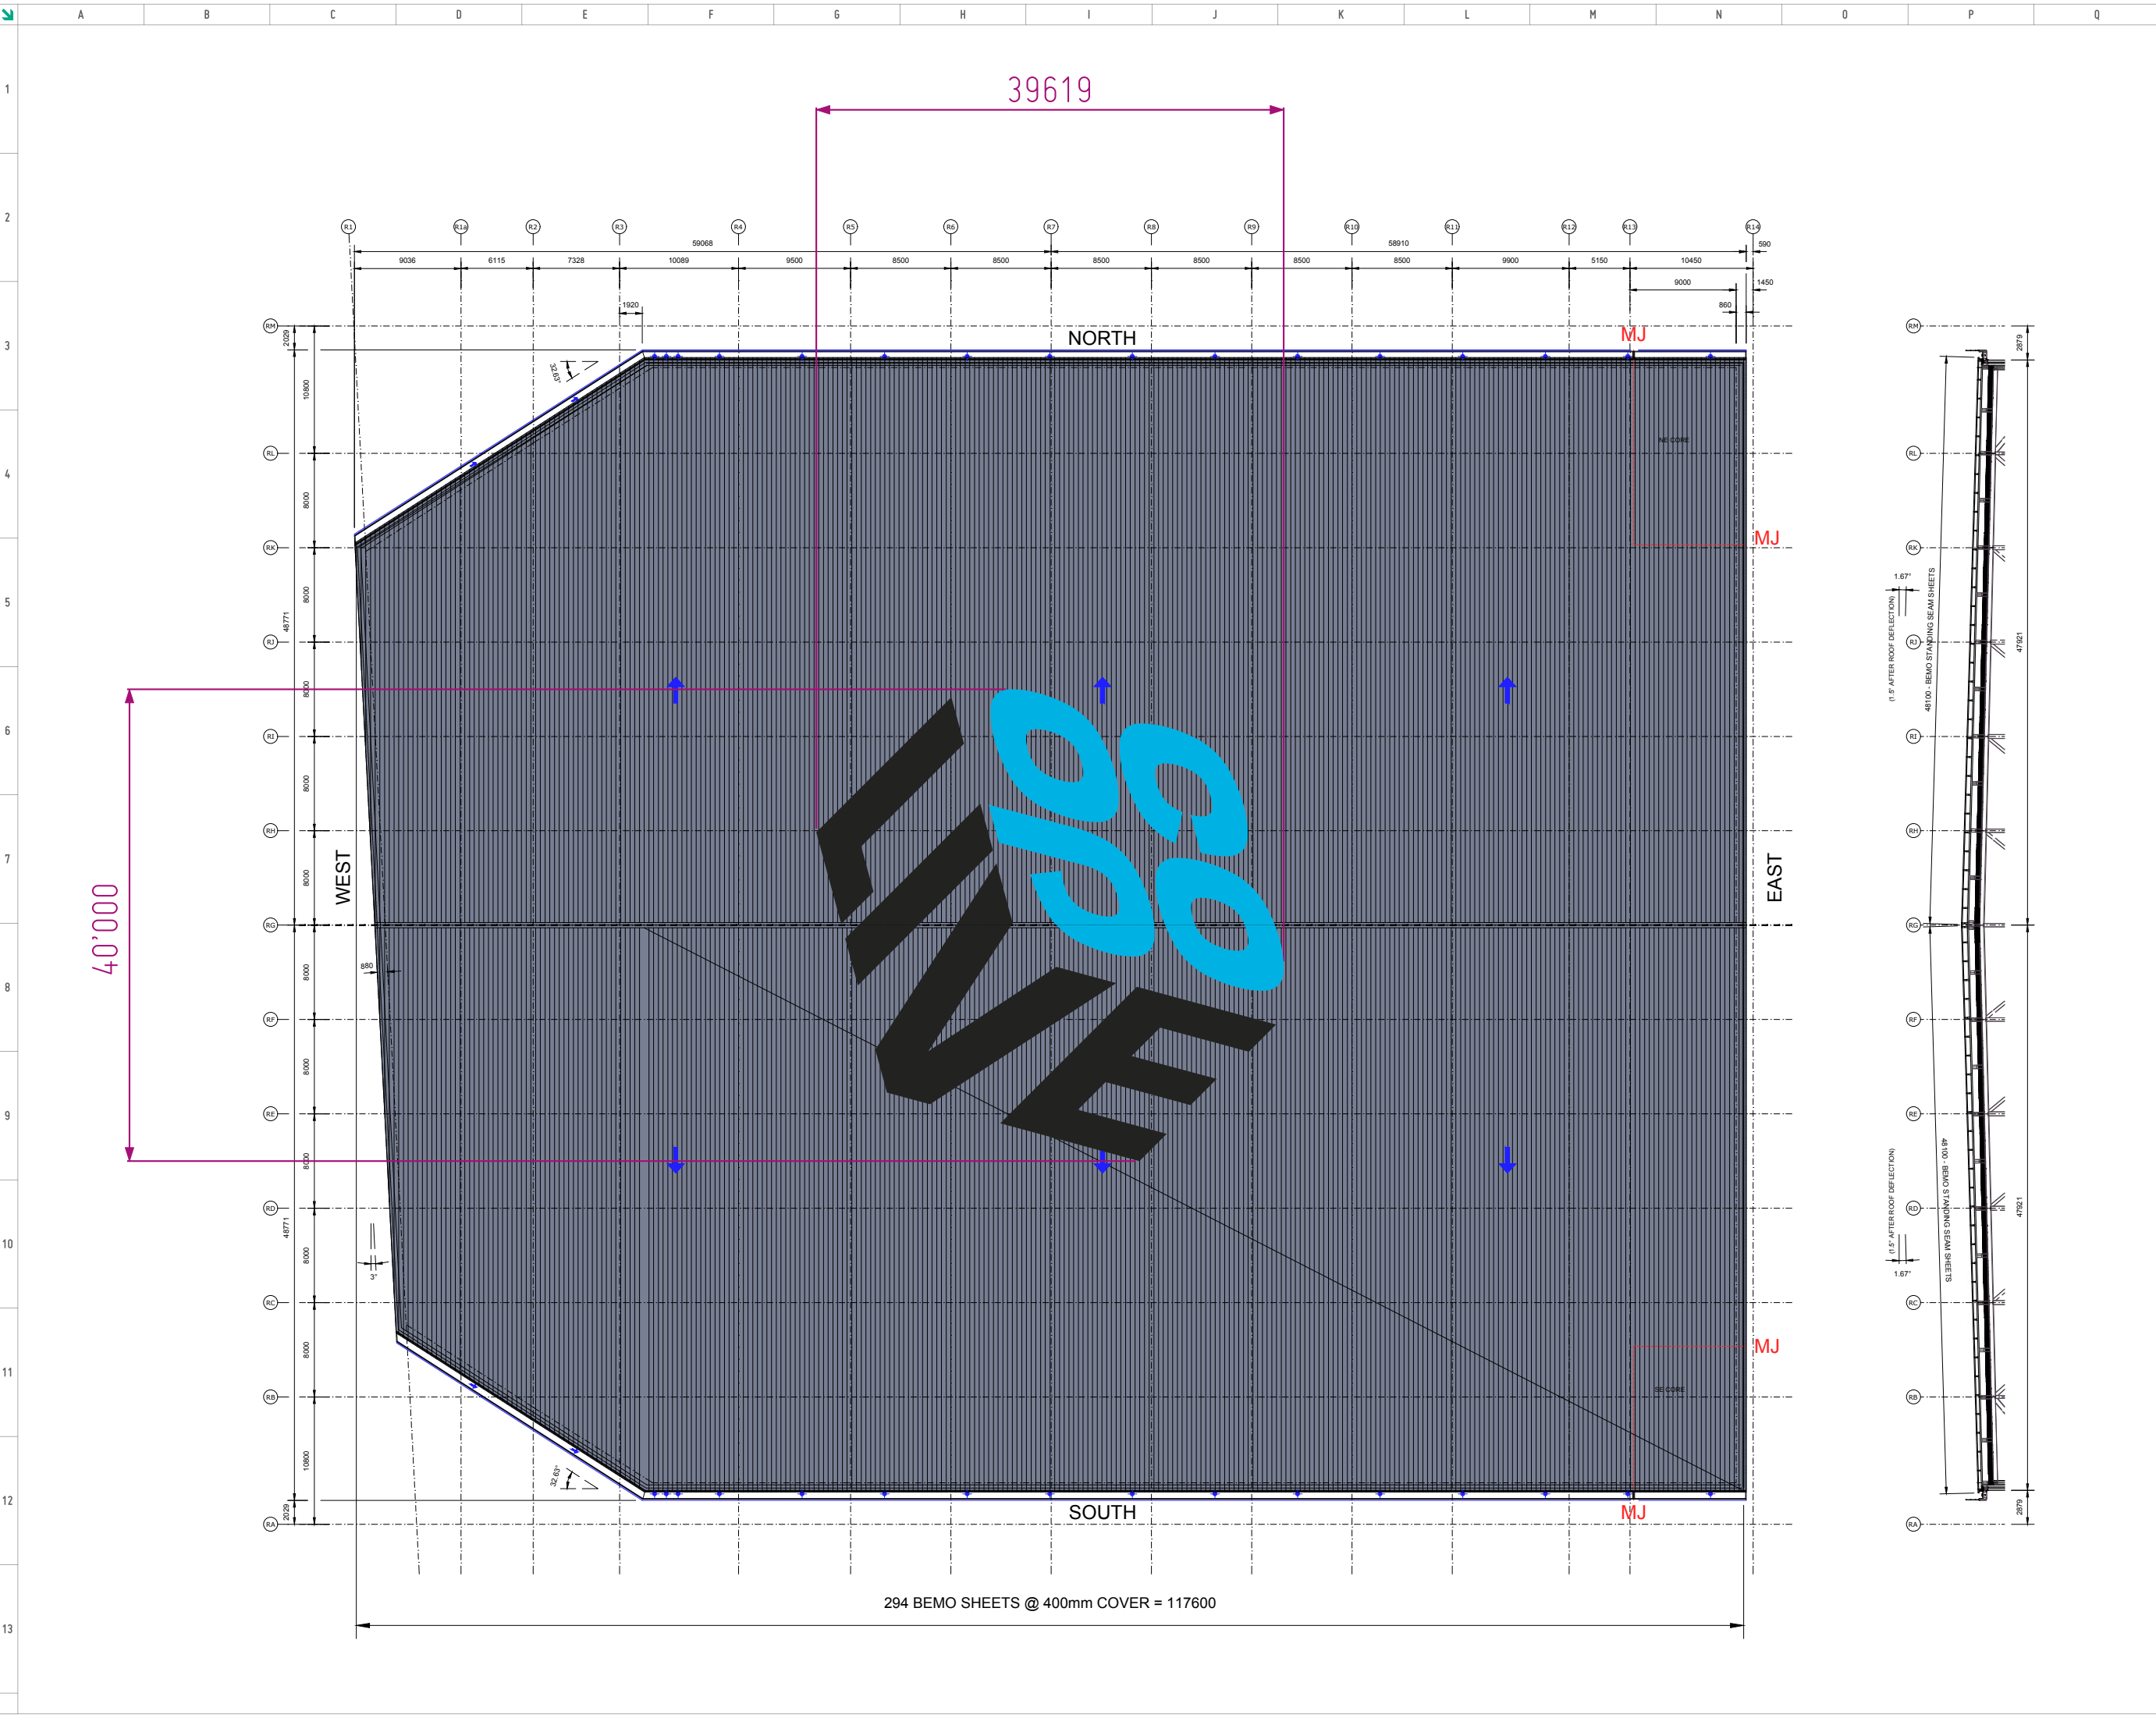

JOB NUMBER XJ85347 ACCOUNT MANAGER JLJ

SCALE 1:500@A3 DRAWN BY ARP

**DRAFT**  
FOR APPROVAL ONLY  
DO NOT MANUFACTURE  
FROM THIS DRAWING

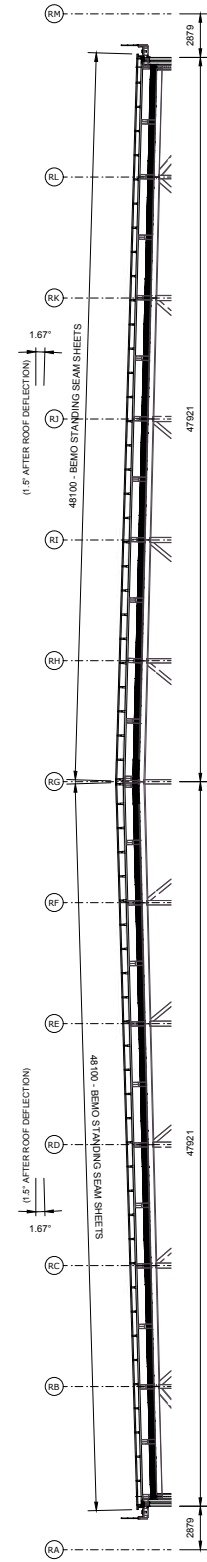

**COLOUR SPECIFICATION**

|   |   |
|---|---|
|  RAL 9005<br>60% GLOSS |  PAINT TO MATCH<br>PANTONE 306C<br>60% GLOSS |
|---|---|

CLIENT  
**CAA ICON**

VISUAL  
**CO-OP LIVE ROOFTOP ACTIVATION**

**ASRA GROUP**



UNIT 1 FIRST AVENUE  
EUROPA VILLAGE  
MANCHESTER M17 1JZ

© ALL RIGHTS RESERVED INCLUDING THE RIGHT TO REPRODUCE OR MAKE ANY PART OF THE CONTENT OF THIS DRAWING. THE CONTENT OF THIS DRAWING IS NOT TO BE USED AS AN EXACT COLOUR REFERENCE.

**DRAFT**

FOR APPROVAL ONLY  
DO NOT MANUFACTURE  
FROM THIS DRAWING

SCALE 1-200

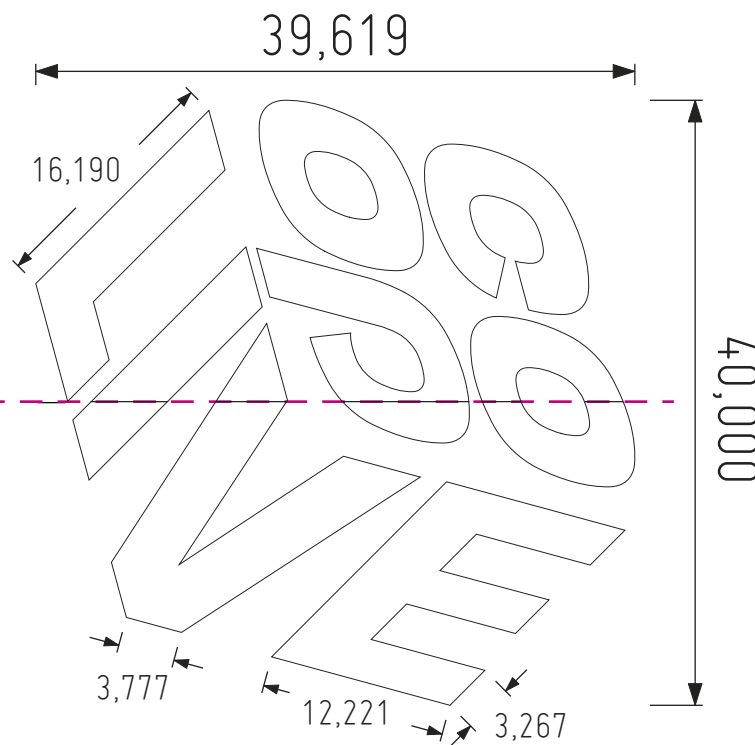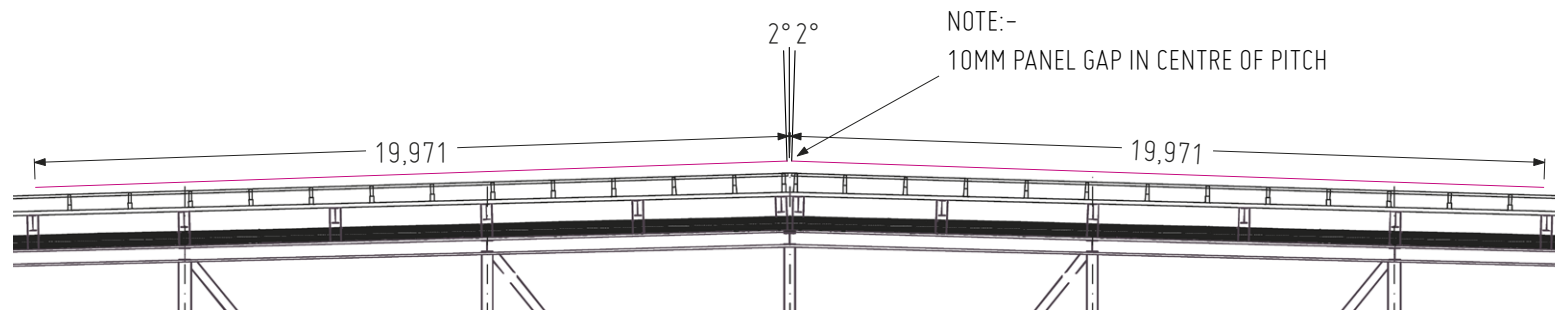

CLIENT  
CAA ICON

VISUAL  
CO-OP LIVE ROOFTOP ACTIVATION



UNIT 1 FIRST AVENUE  
EUROPA VILLAGE  
MANCHESTER M17 1JZ

ASRA GROUP IS A REGISTERED COMPANY IN THE UNITED KINGDOM  
REGISTERED IN MANCHESTER M17 1JZ  
VAT NUMBER: GB 255 545 545  
REGD. NO. 08545554



DRAFT

FOR APPROVAL ONLY  
DO NOT MANUFACTURE  
FROM THIS DRAWING


CLIENT  
CAA ICON

VISUAL  
CO-OP LIVE ROOFTOP ACTIVATION




UNIT 1 FIRST AVENUE  
EUROPA VILLAGE  
MANCHESTER M17 1JZ

© ALL RIGHTS RESERVED. INCLUDING THE RIGHT  
TO REPRODUCE OR TO TRANSMIT IN ANY FORM OR BY ANY  
MEANS, ELECTRONIC OR MECHANICAL, INCLUDING  
PHOTOCOPYING, RECORDING, OR BY ANY INFORMATION  
STORAGE AND RETRIEVAL SYSTEM, WITHOUT THE  
WRITTEN PERMISSION OF ASERA GROUP LTD.  
THIS DRAWING IS FOR PRELIMINARY REFERENCE ONLY  
AND NOT TO BE USED AS AN EXACT COLOUR REFERENCE.

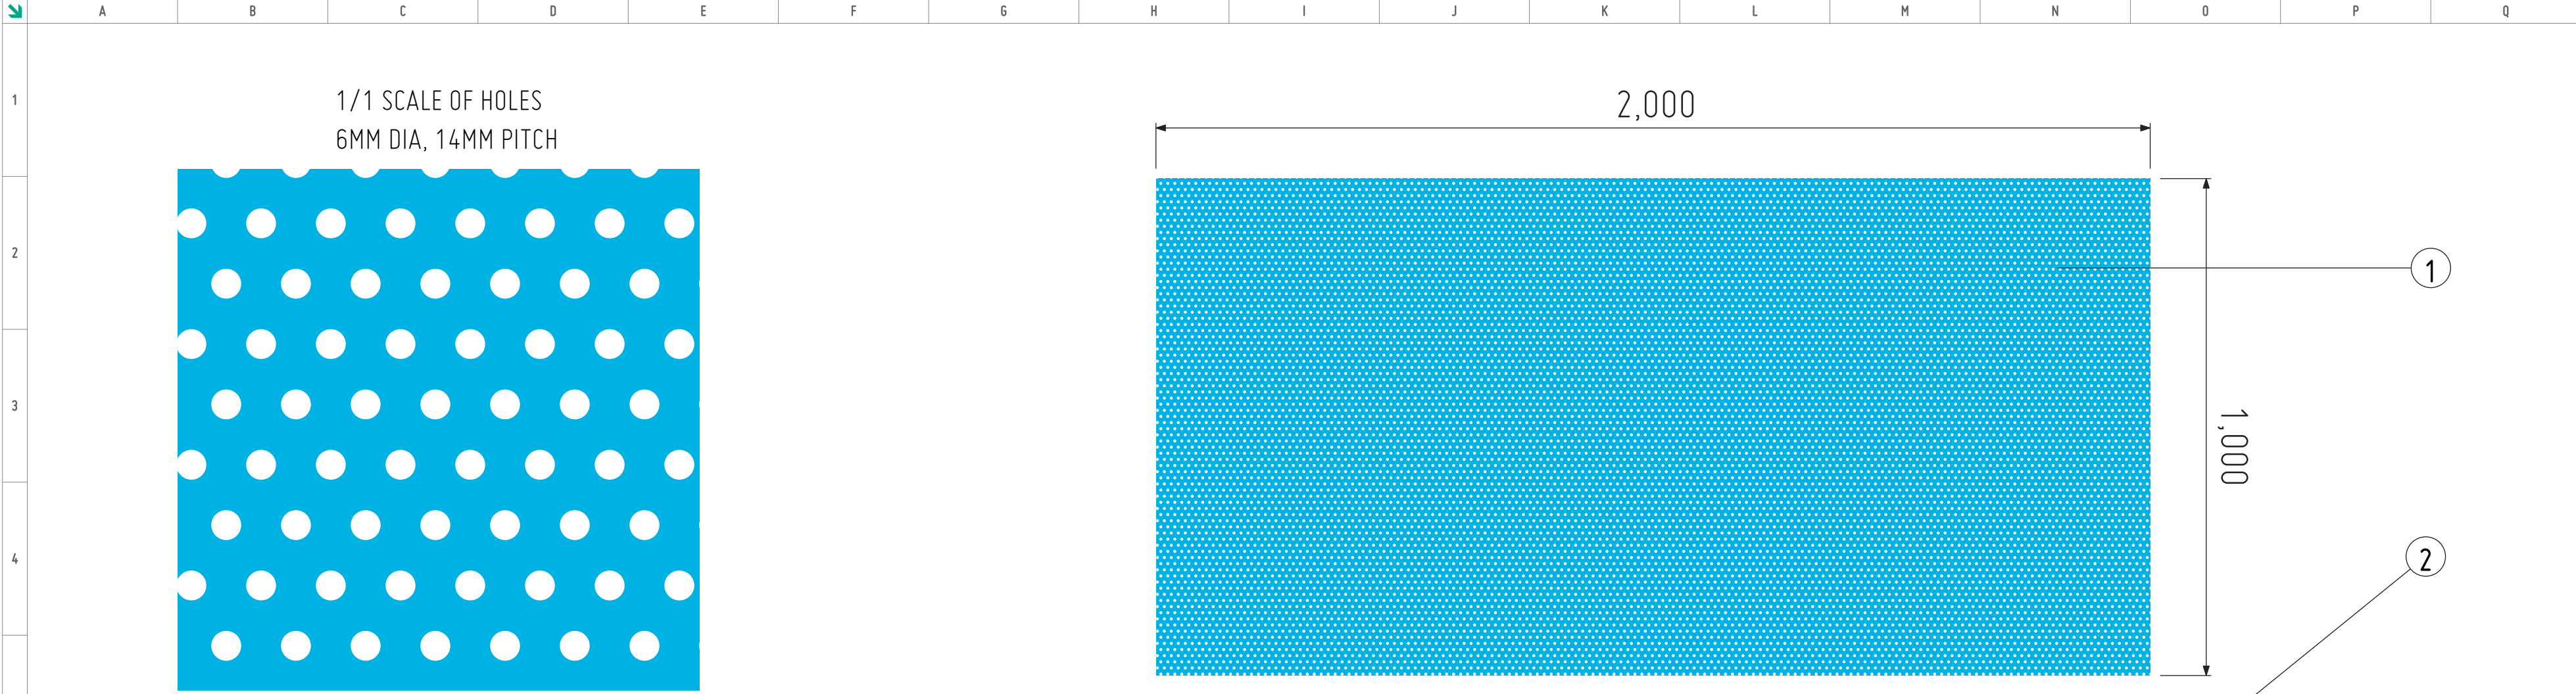

|    |                                                |
|----|------------------------------------------------|
| 01 | 2.5MM PERFORATED ALUMINIUM COATED (COLOUR TBC) |
| 02 | SEAM CLAMP                                     |
| 03 | MEDIUM SIGN CHANEL                             |

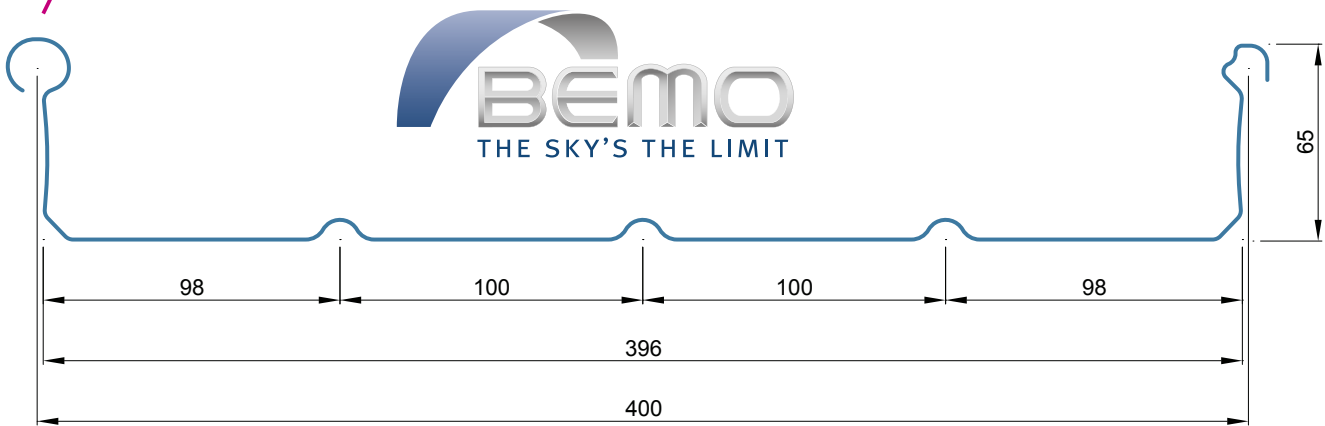

PRODUCT INFORMATION N65-400

|                          |                                                                          |             |                 |           |                |
|--------------------------|--------------------------------------------------------------------------|-------------|-----------------|-----------|----------------|
| N65 profile widths       | 250 MM, 305 MM, 333 MM, 400 MM, 500 MM UND 600 MM                        |             |                 |           |                |
| N65 VARIABLE profiles    | 100 MM – 1000 MM                                                         |             |                 |           |                |
| MATERIALS                | ALUMINIUM                                                                | STEEL       | STAINLESS STEEL | COPPER    | TITANIUM ZINC  |
| MATERIAL THICKNESS IN MM | 0.8 – 1.2                                                                | 0.63 – 0.75 | 0.5 – 0.7       | 0.8 – 1.0 | 0.7 – 1.0      |
| COATINGS                 | BEMO-FLOX, PVDF, POLYESTER, REYNOLUX <sup>®</sup> ECOLCLEAN <sup>™</sup> |             |                 |           |                |
| SURFACE                  | STUCCO, BRUSHED, ANODIZED, ALU-ZINC, PRE-WEATHERED, CLADDED              |             |                 |           |                |
| HOLE PATTERNS            | RV 3.00 – 5.00                                                           |             | RV 3.50 – 5.00  |           | RV 5.00 – 8.00 |
| MATERIALS                | ALUMINIUM                                                                |             |                 |           |                |
| MATERIAL THICKNESS       | 1.0 – 1.2 MM                                                             |             |                 |           |                |
| BEADING                  | RUNNING PARALLEL, STRAIGHT THROUGH THE CENTRE, OR WITHOUT BEADING        |             |                 |           |                |

|                          |   |
|--------------------------|---|
| PRODUCTION LENGTHS       | FACTORY PRODUCTION UP TO 36 M, ON-SITE PRODUCTION > 100 M   |
| SILENT AC FLEECE         | Possible on undersides of all profiles   |
| WATER TRAP               | On all profiles   |
| BEAD SEAMING SEALS       | Possible on all N65 profiles   |
| MINIMUM ROOF INCLINATION | ALUMINIUM, STAINLESS STEEL, COPPER<br>1.50° (2.60 %) SPLICE- AND PENETRATION WELDED<br>2.90° (5.00 %) SPLICE- AND PENETRATION SEALED<br><br>STEEL, TITANIUM ZINC<br>3.0° (5.24 %) WITHOUT SPLICE- AND PENETRATION SEAL<br>5.0° (8.75 %) SPLICE- AND PENETRATION SEALED<br><br>ALU-ZINC<br>1.50° (2.60 %) WITHOUT SPLICE- AND PENETRATION SEAL<br>2.90° (5.00 %) SPLICE- AND PENETRATION SEALED<br><br>THERE IS NO REQUIREMENT FOR A MINIMUM INCLINATION (REGIONAL)<br>for the ridge area when the standing seam profile is arranged NON-ABUTTING RUNNING OVER THE RIDGE. |

JOB NUMBER XJ85347 ACCOUNT MANAGER JLJ

SCALE 1:500@A3 DRAWN BY ARP

**DRAFT**  
FOR APPROVAL ONLY  
DO NOT MANUFACTURE  
FROM THIS DRAWING

COLOUR SPECIFICATION

|  |                       |  |                                             |
|--|-----------------------|--|---------------------------------------------|
|  | RAL 9005<br>60% GLOSS |  | PAINT TO MATCH<br>PANTONE 306C<br>60% GLOSS |
|--|-----------------------|--|---------------------------------------------|

CLIENT

CAA ICON

VISUAL

CO-OP LIVE ROOFTOP ACTIVATION



UNIT 1 FIRST AVENUE  
EUROPA VILLAGE  
MANCHESTER M17 1JZ

© ALL RIGHTS RESERVED. INCLUDING THE RIGHT  
TO REPRODUCE OR MAKE OR FOR PART THEREOF  
THE CONTENT OF ASERA GROUP LTD.  
THIS DOCUMENT IS FOR YOUR INFORMATION ONLY AND  
NOT TO BE USED AS AN EXACT COLOUR REFERENCE.

DO NOT SCALE FROM THIS DRAWING. ALL DIMENSIONS TO BE CHECKED PRIOR TO MANUFACTURE.



CO-OP LIVE - ROOFTOP ACTIVATION SIGN - PLANNING APPLICATION