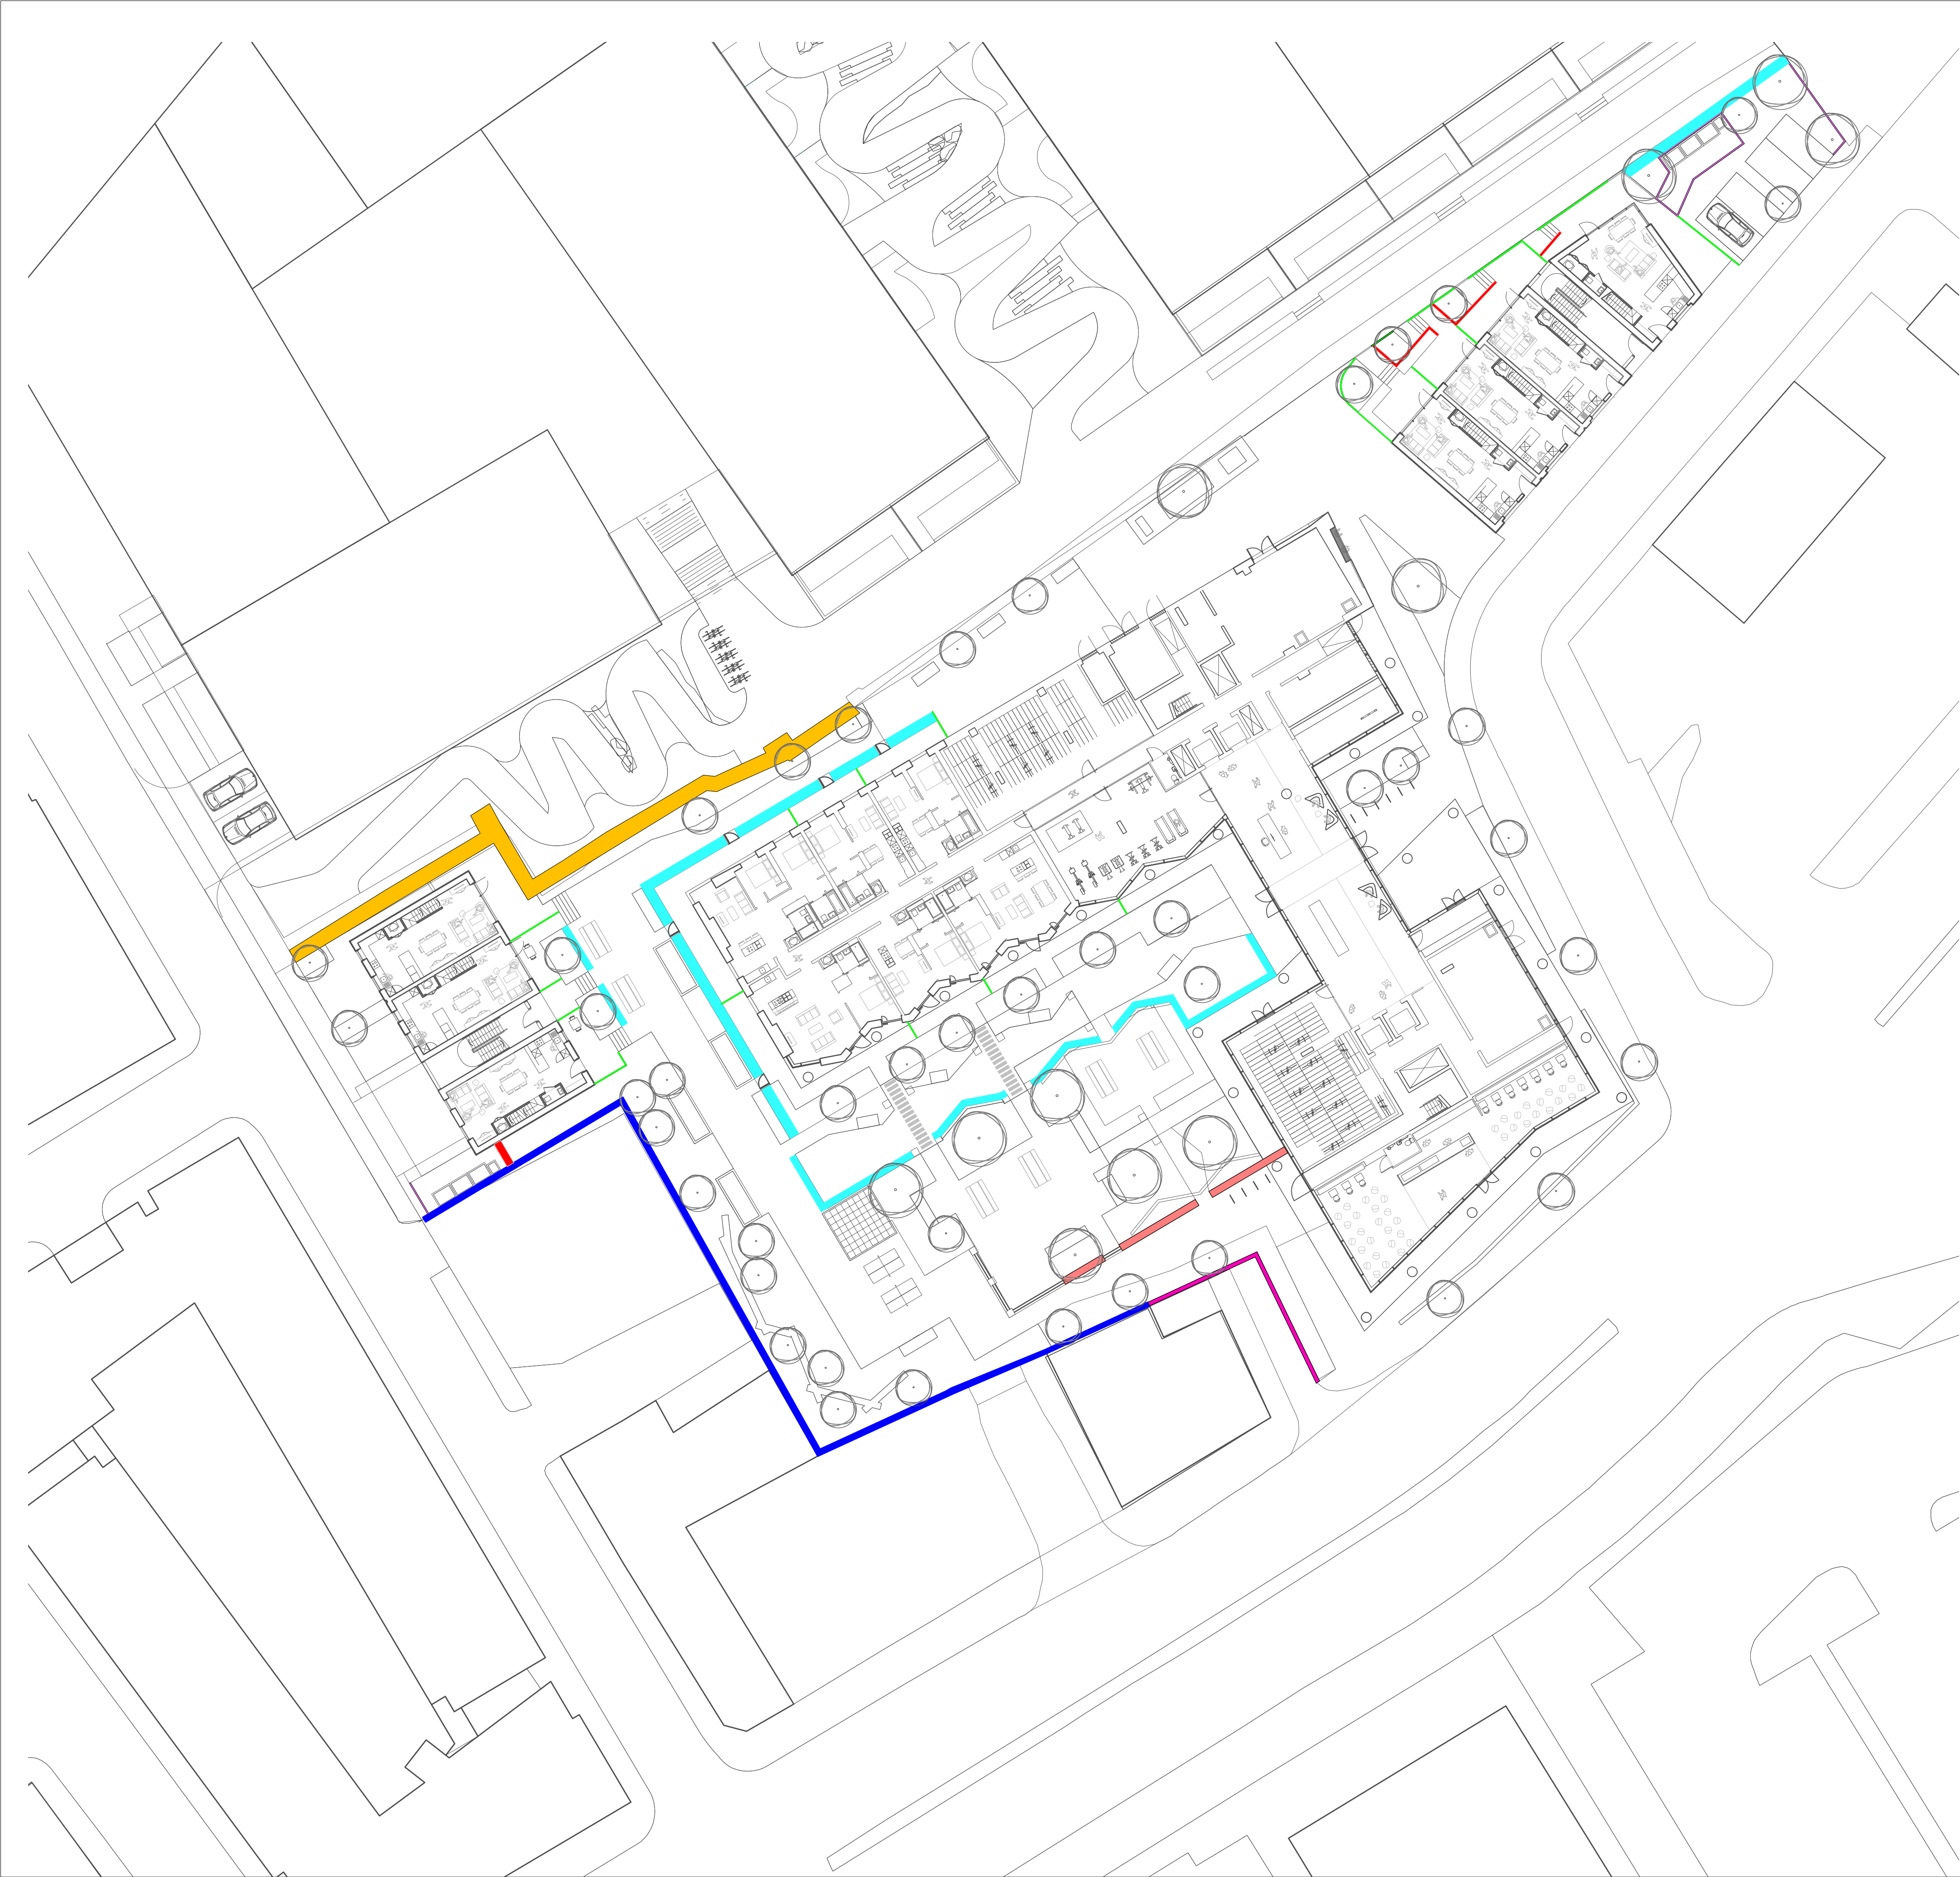
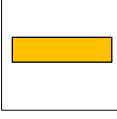
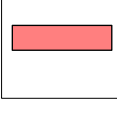
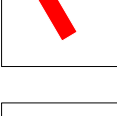
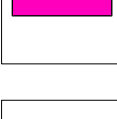


THIS DRAWING IS COPYRIGHT PROTECTED AND MAY NOT BE REPRODUCED IN WHOLE OR PART WITHOUT WRITTEN AUTHORITY FROM THE OWNER.

- NOTES:
1. Do not scale from this drawing.
 2. Always work to noted dimensions.
 3. All dimensions are in millimetres unless otherwise stated.
 4. All setting out, levels and dimensions to be agreed on site.
 5. The dimensions of all materials must be checked on site before being laid out.
 6. This drawing must be read with the relevant specification clauses and detail drawings.
 7. Order of construction and setting out to be agreed on site.

BOUNDARY TREATMENT

-  Existing wall/structures associated to Marble Arch car park & Booze 4 U to be retained & enhanced to ensure safety.
-  Existing Retaining Wall
Height varies with associated parapet as required as edge protection, details tbc.
-  Proposed 1.1m wall with 500mm Railing
Brickwork finish to match building facade
-  1.8m Rimini Galvanised Steel Fence
details tbc
-  1.1m Rimini Galvanised Steel Balustrade
To private spaces, details tbc
-  1.7m Retaining Wall
details tbc
-  Proposed 1.8m wall
Brickwork finish to match building facade
-  Proposed Hedging combined with galvanised post and wire fencing


NOTE:
Site boundary features subject to site investigation & survey.

S1-P02	01-09-21	Planning Issue	AS	KR
S1-P01	20-08-21	Draft Planning Issue	AS	KR

Revision	Date	Description	Drawn	Apprvd.
----------	------	-------------	-------	---------



Plantit I.E. Limited
E: info@plantit-ie.com W: plantit-ie.com
MANCHESTER
2 Back Grafton St., Altrincham, WA14 1DY
T: 0161 928 9281

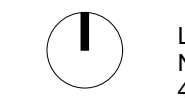

LEEDS
No.1 Aire Street, Leeds Station, Leeds, LS1 4PR
T: 0113 824 6413
LIVERPOOL
Tempest 5.3, 12 Tithebarn Street, Liverpool, L2 2DT
T: 0151 363 1230
LONDON
Unit 6 Waterside, 44-48 Wharf Road, London, N1 7UX
T: 0207 253 5678
STANDISH
Standish Gatehouse, Stonehouse, Gloucestershire, GL10 3BZ
T: 0145 360 7080

Client Portwood Development Ltd

Project 87 Rochdale Road

Drg Title Boundary Treatment Plan

Created on	Created by	Approved by
08.07.21	JN	AS

Scale	Size	Workstage
1:250	A1	RIBA Stage 2

Drg No.	Suitability	Revision
2624-PLA-XX-XX-DR-L-1002	S1	P02