


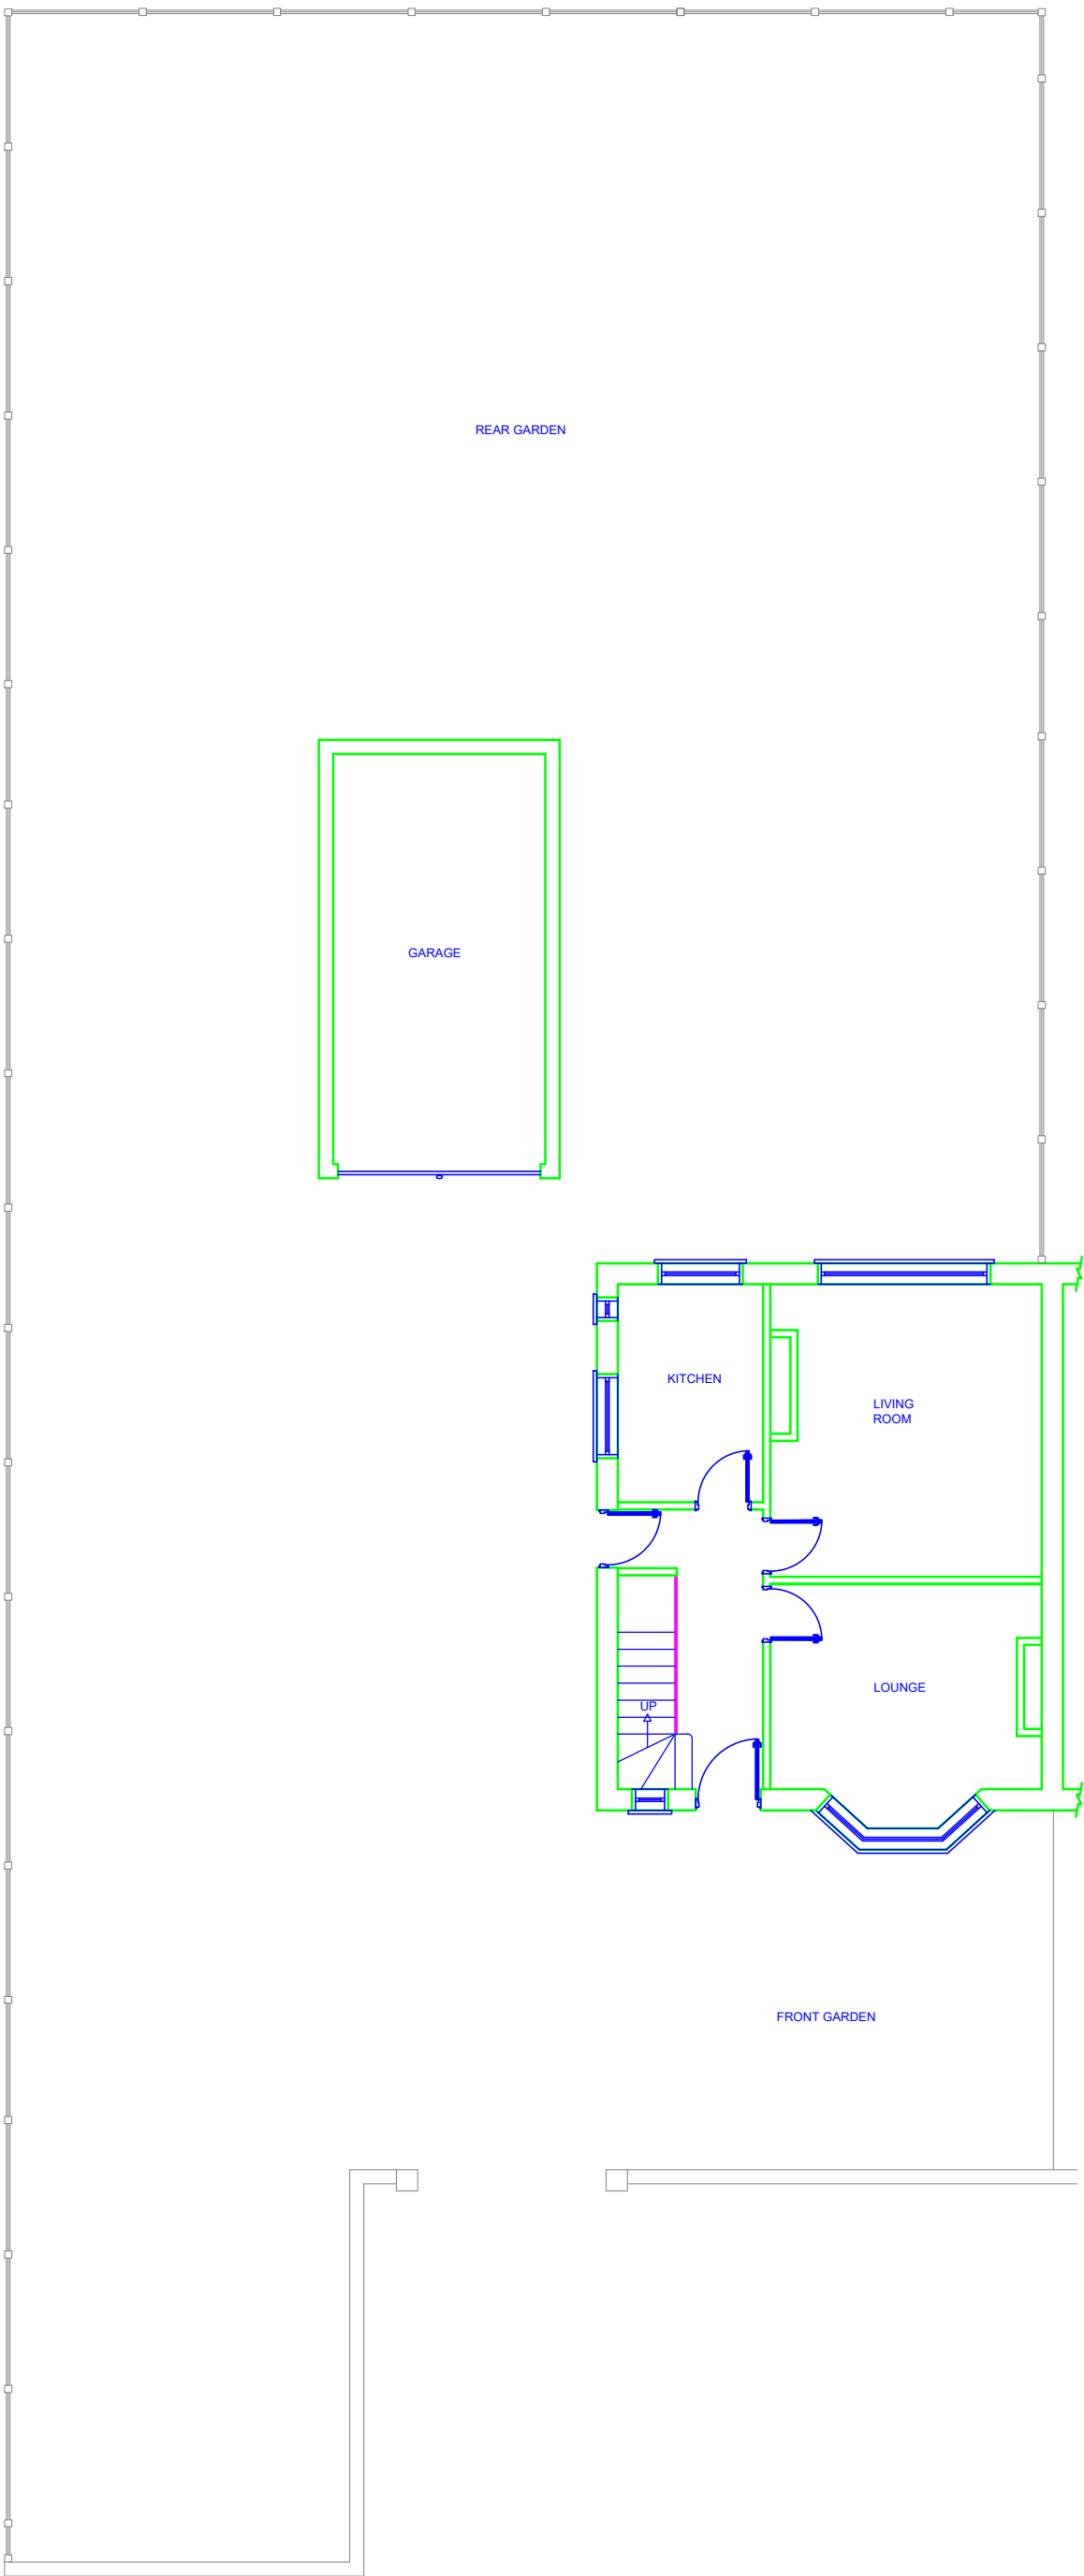


Existing Ground Floor Plan Incl Boundary




Existing Front Elevation




Existing Side Elevation

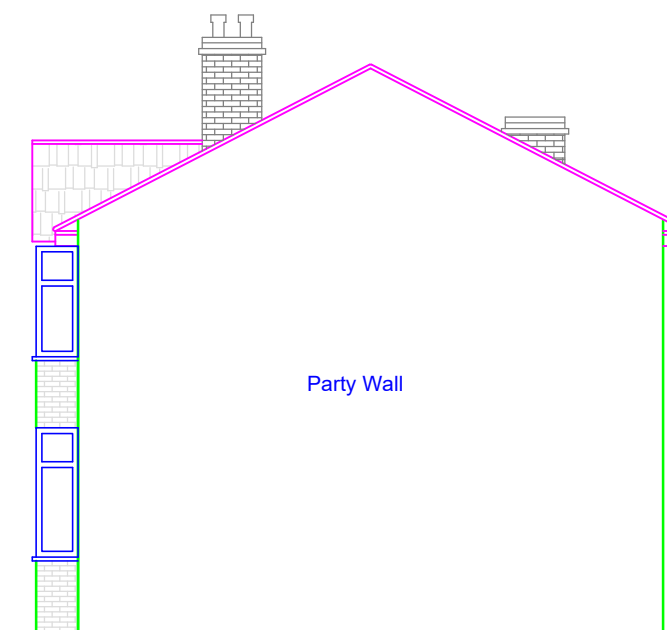


Existing Side Elevation

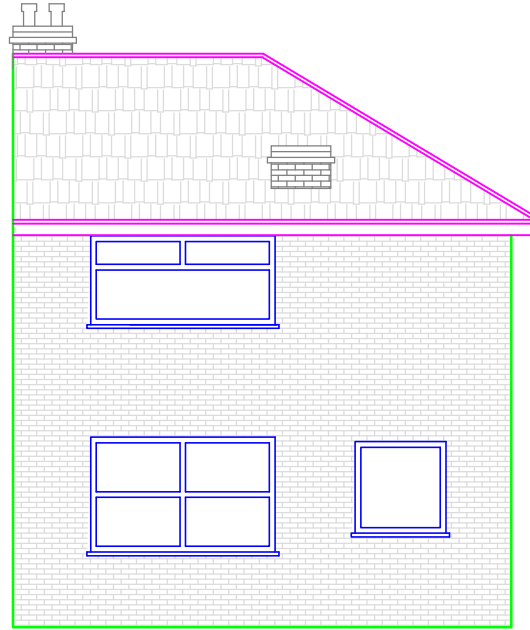


Existing Rear Elevation

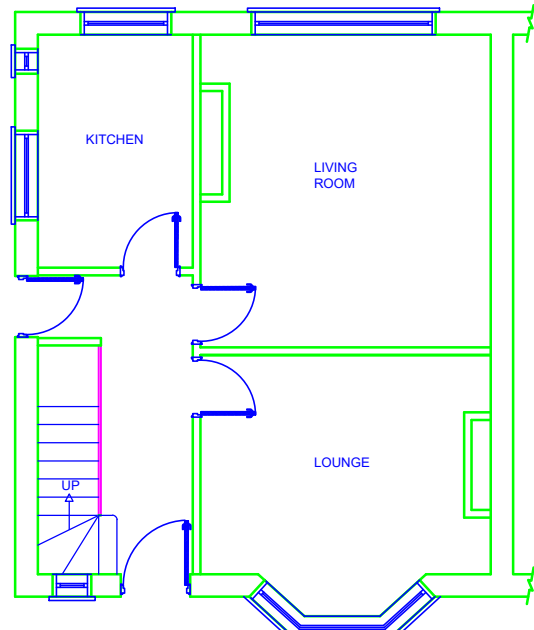


Existing Ground Floor Plan

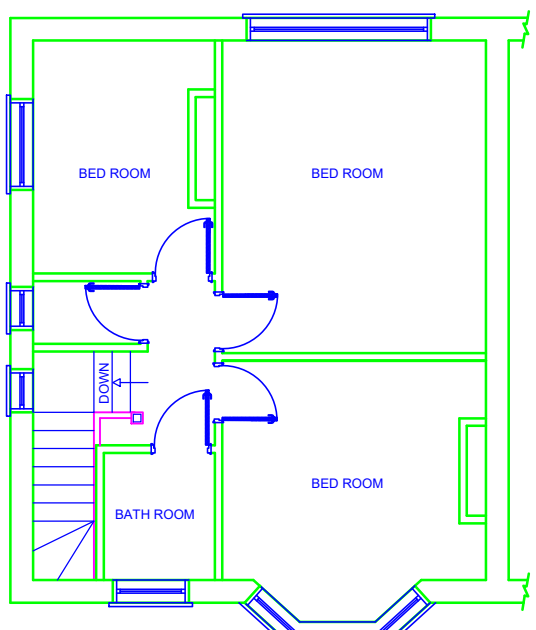


Existing First Floor Plan

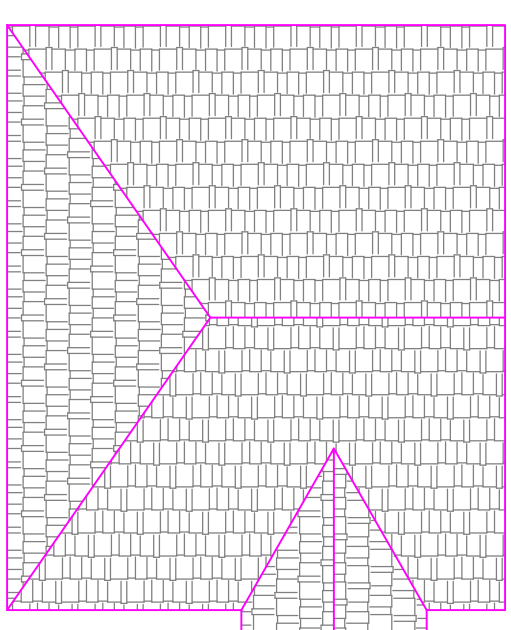


Existing Roof Layout

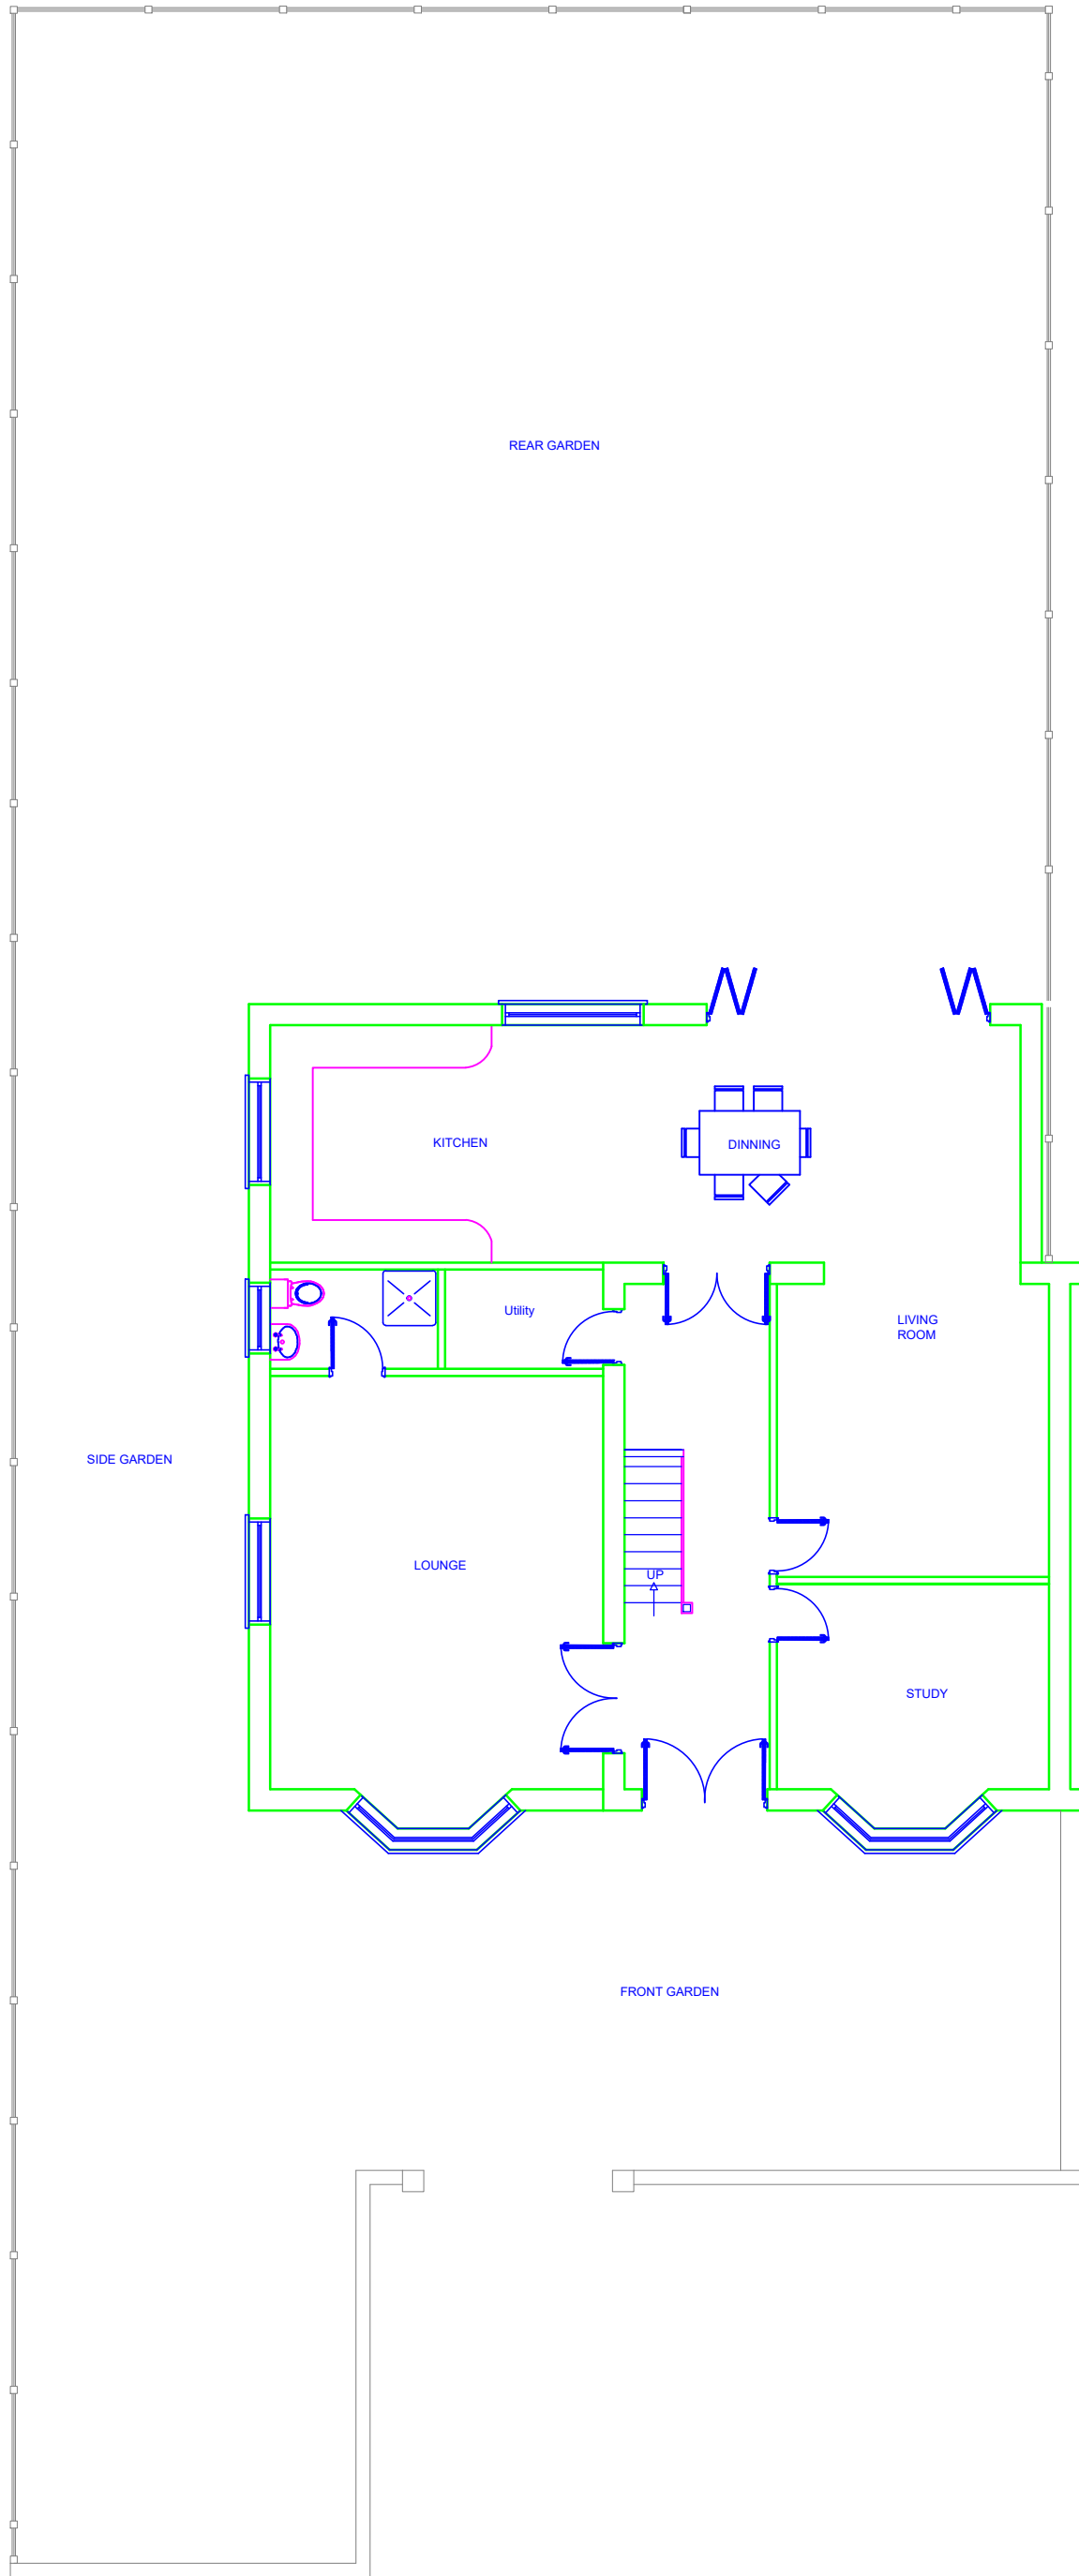


Proposed Ground Floor Plan Incl Boundary

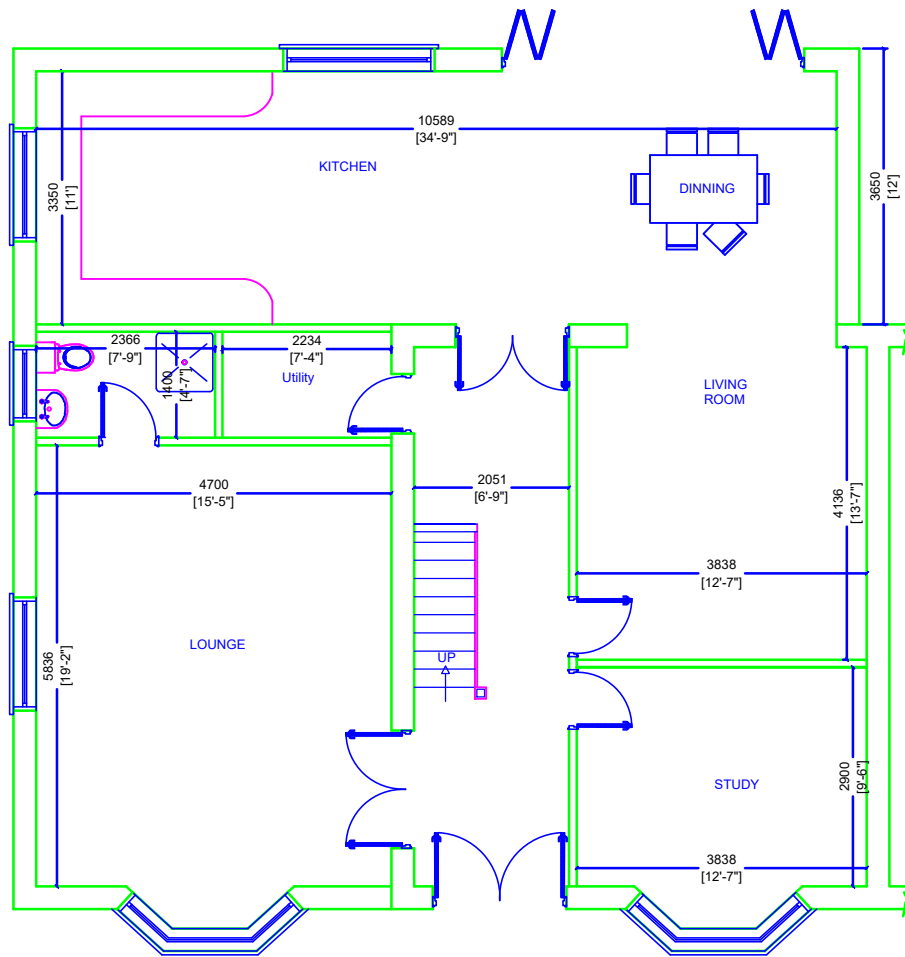

Proposed Ground Floor Plan

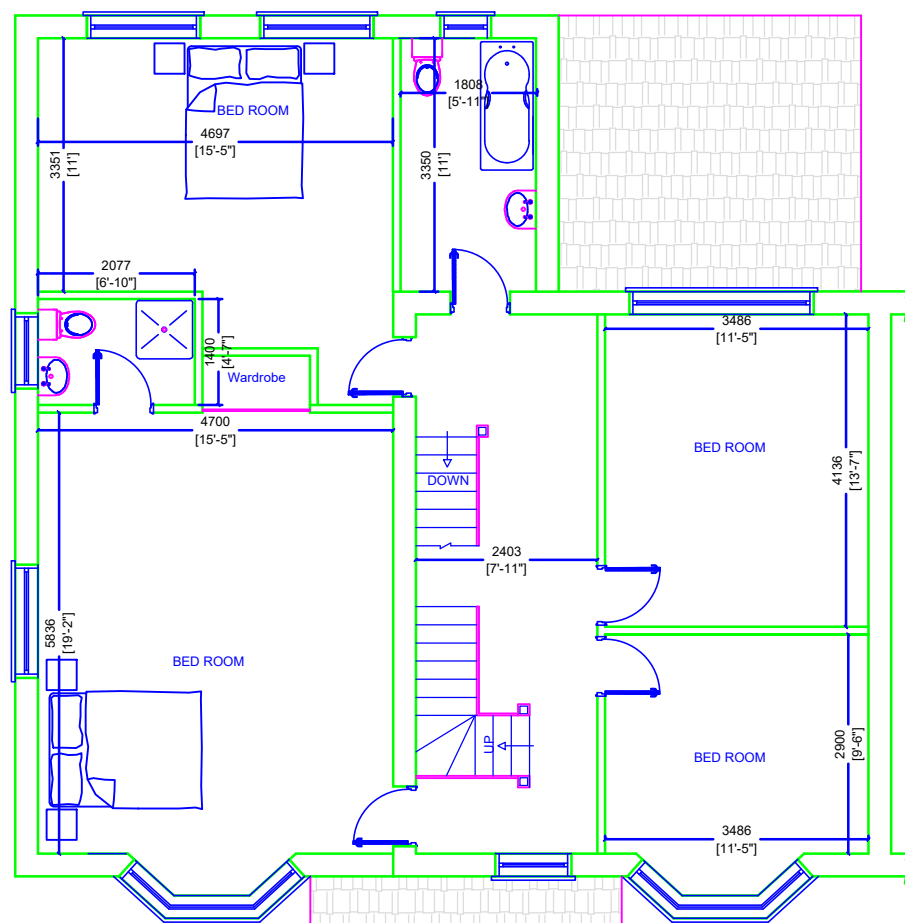

Proposed First Floor Plan

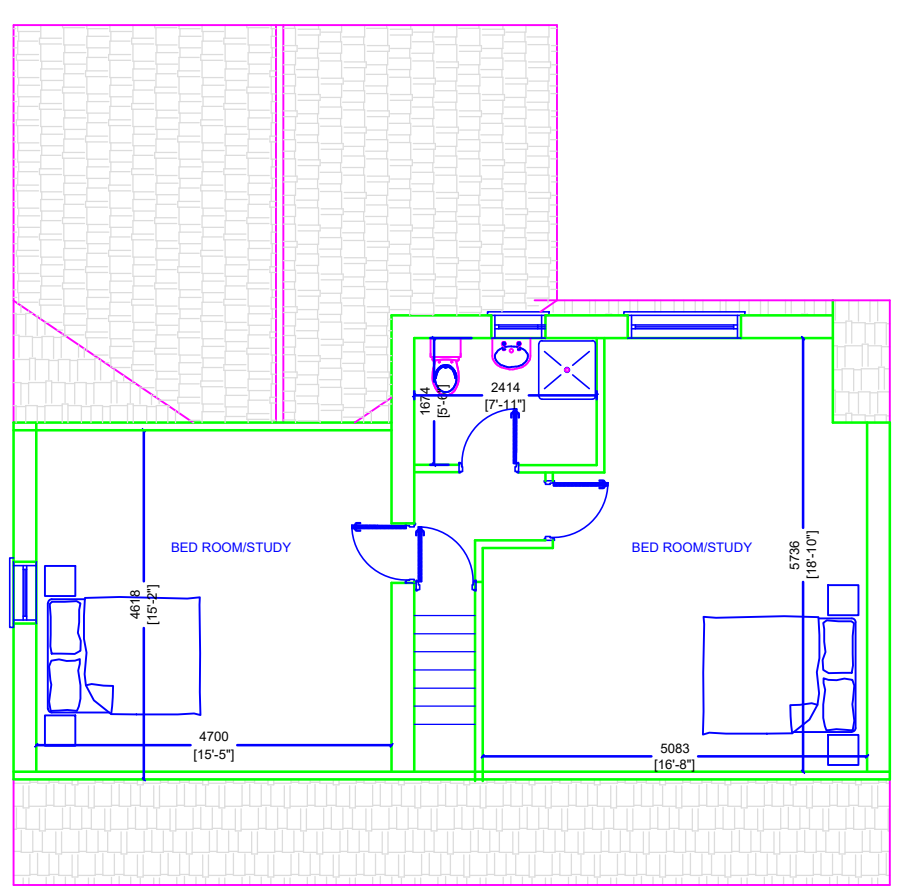


Proposed Second Floor Plan




Proposed Front Elevation




Proposed Side Elevation

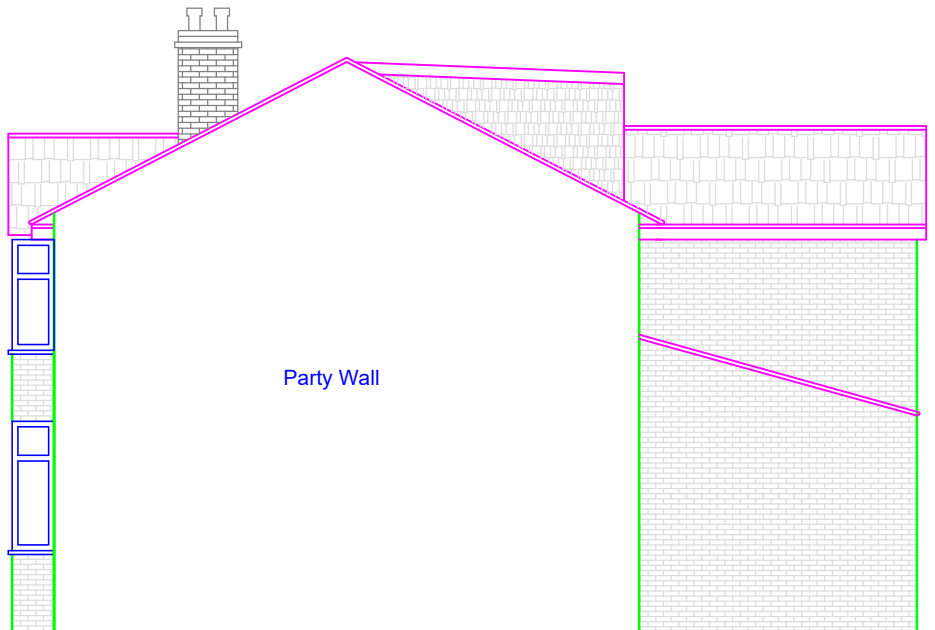

Proposed Side Elevation

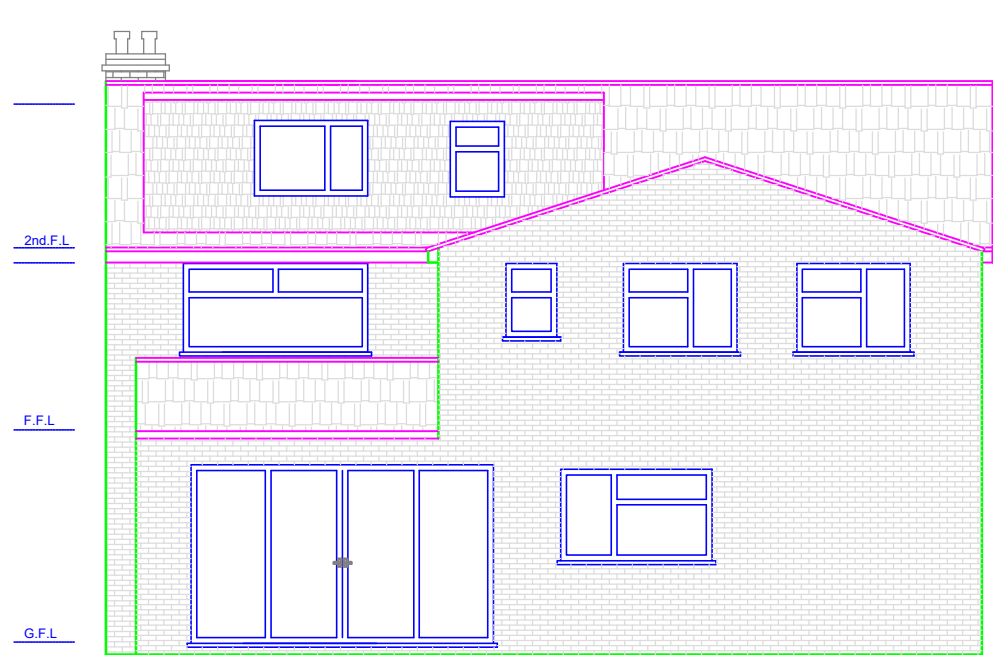

Proposed Rear Elevation

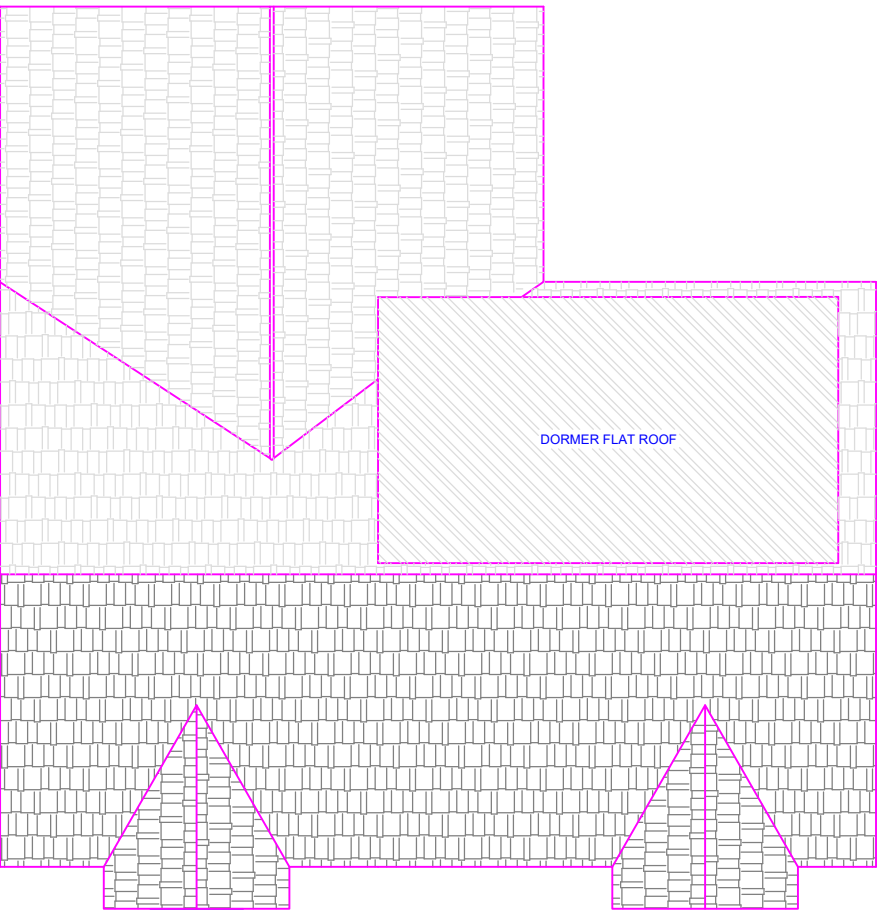

Proposed Roof Layout

This drawing is the property of IPS Architects and copyright is reserved by them.
This drawing is not to be copied or disclosed by or to any unauthorized person without the prior written consent of IPS Architects.

Do not scale from this drawing.

All dimensions are to be checked on site prior to construction, manufacture of any components and ordering of materials and equipment.

Any discrepancies are to be reported to the architects for clarification.

All materials and workmanship to be accordance with the current British Standards and codes of practice.

This drawing is to be read in conjunction with all relevant Architectural Structural Engineers, Mechanical Engineers, Electrical Engineers and Specialists drawings and specifications.