


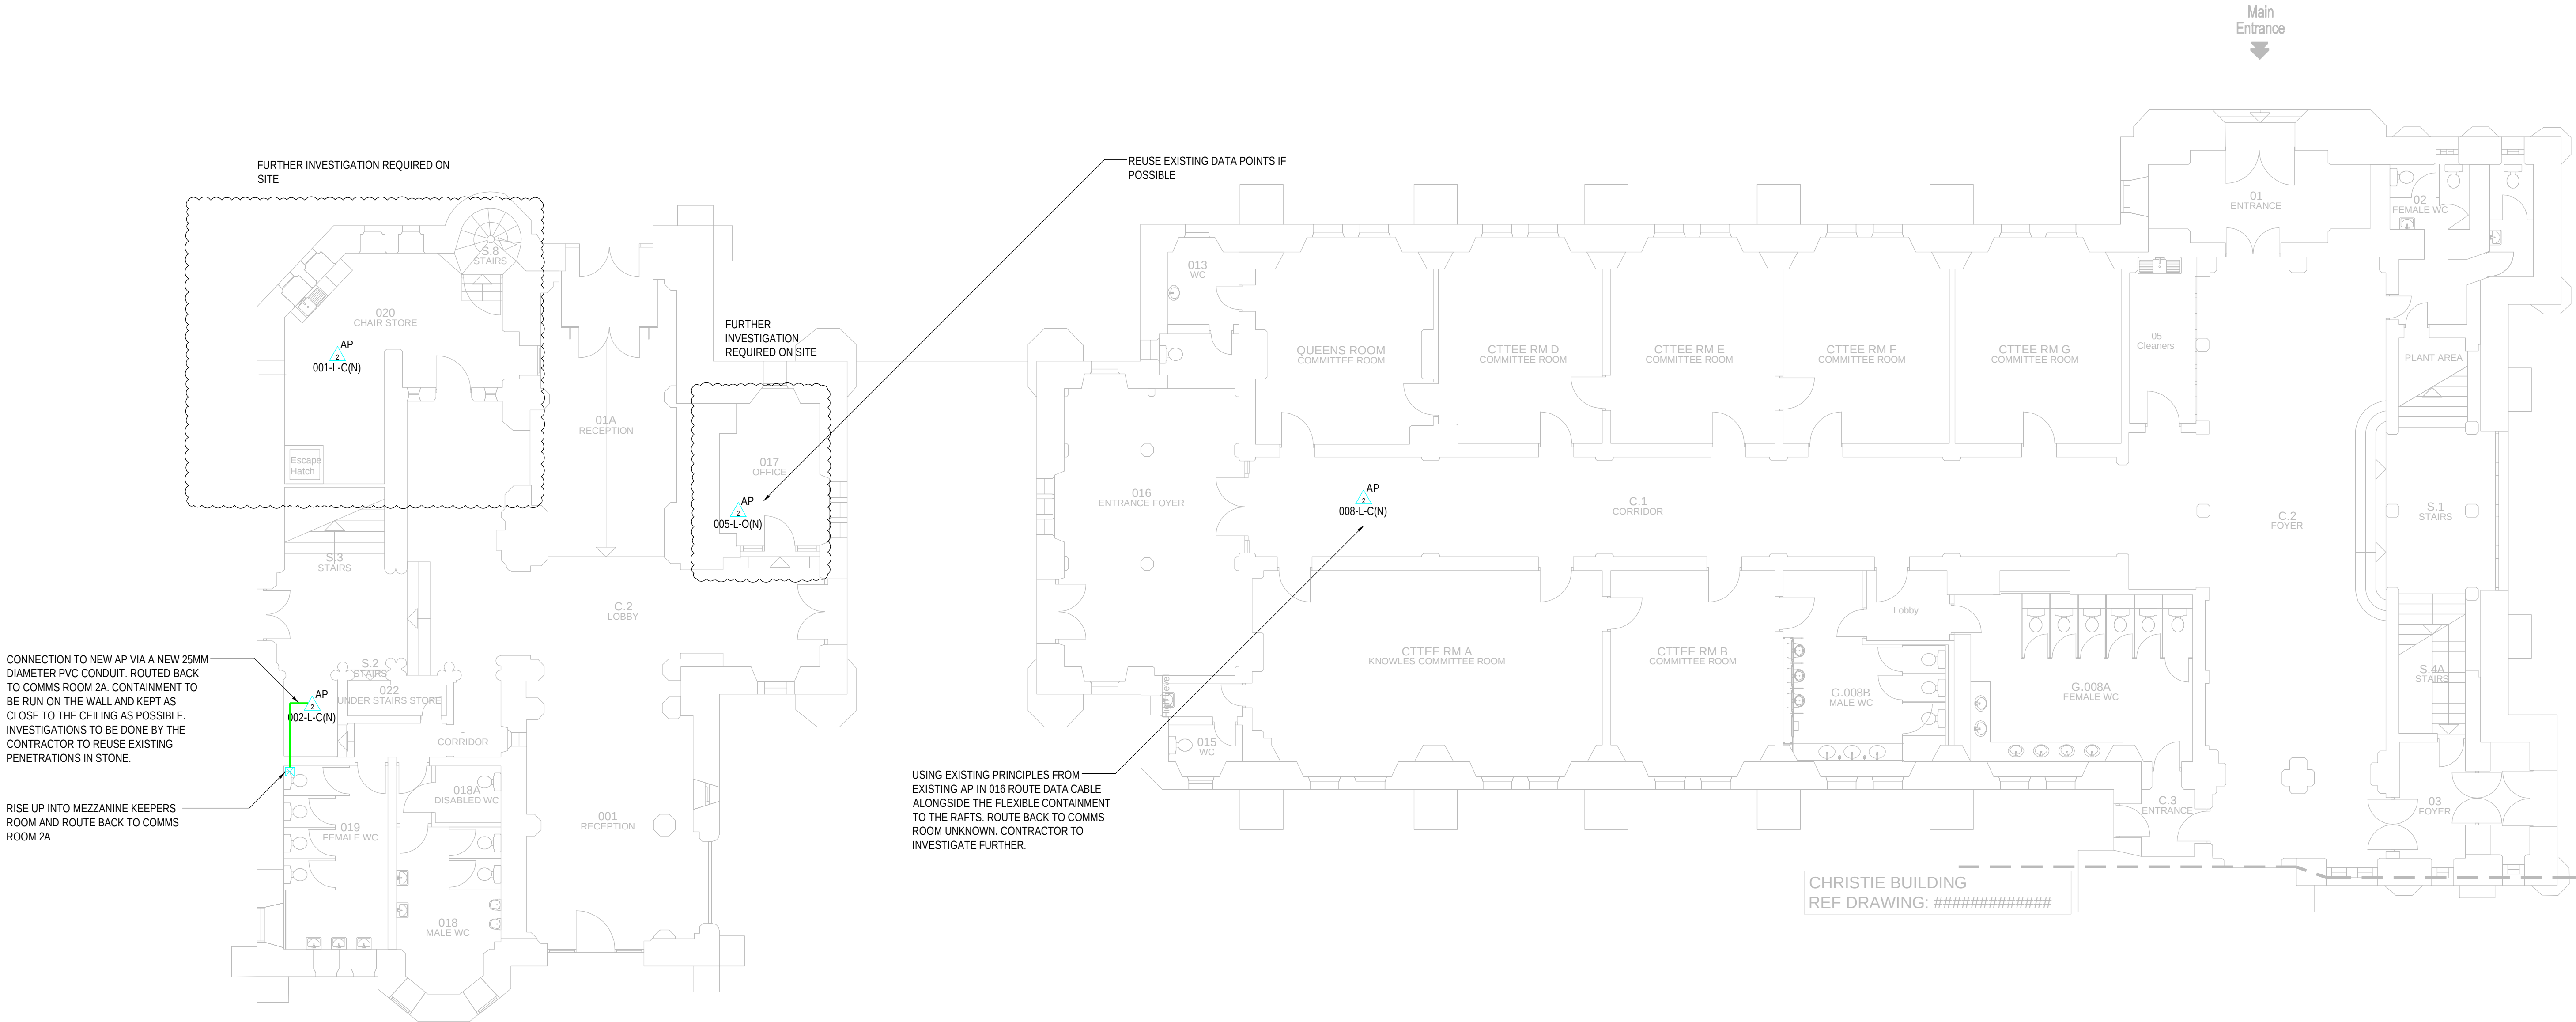

HEALTH AND SAFETY INFORMATION

IN ADDITION TO THE HAZARDS/RISKS NORMALLY ASSOCIATED WITH THE TYPES OF WORK DETAILED ON THIS DRAWING, NOTE THE FOLLOWING:

CONSTRUCTION

- NO ABNORMAL HAZARDS HAVE BEEN IDENTIFIED AT THIS STAGE OF THE DESIGN.

MAINTENANCE/CLEANING/OPERATION

- NO ABNORMAL HAZARDS HAVE BEEN IDENTIFIED AT THIS STAGE OF THE DESIGN.

DECOMMISSIONING/DEMOLITION

- NO ABNORMAL HAZARDS HAVE BEEN IDENTIFIED AT THIS STAGE OF THE DESIGN.

NOTES

CONTAINMENT LEGEND	
	WI-FI ACCESS POINT (AP) NUMBER DENOTES NO OF POINTS
	EXISTING DATA CONTAINMENT (TYPE DENOTED)
	NEW DATA CONTAINMENT (TYPE DENOTED)
	NEW CONDUIT (TYPE DENOTED)
	NEW TRUNKING (TYPE DENOTED)
	CONTAINMENT RISES TO CEILING / DROPS TO FLOOR
	CONTAINMENT TYPE AND SIZE: ELV = DATA BASKET

- PLEASE DO NOT SCALE FROM THIS DRAWING.
- THIS DRAWING FORMS PART OF THE MEP DETAILED DESIGN PACKAGE AND SHOULD BE READ IN CONJUNCTION WITH THE COMPLETE PACKAGE INCLUDING UoM STANDARDS / PROCEDURES AND DESIGNERS INFORMATION.
- THE ACCESS POINT REFERENCES INDICATED ON THIS DRAWING REFLECT THE RUC TECHNOLOGIES REFERENCES AND FOLLOW THEIR CONVENTION, I.E:

FXX-T-M(A), WHERE
F = FLOOR NUMBER
XX = AP NUMBER
T = AP TYPE
H = AP-345
L = AP-315
B = AP-303
M = MOUNTING TYPE
C = CEILING
W = WALL
O = OBERON BRACKET
(A) = ACTION
R = REFRESH
M = MOVE
N = NEW
D = DECOMMISSION
K = KEEP
- ALL NEW AP POINTS TO BE PROVIDED WITH 2NO DATA CABLES FROM COMMS ROOM.
- CONSIDERATION HAS BEEN MADE TO ENSURE NO NEWLY INSTALLED CABLES EXCEED UoM ADVISED MAX LENGTH OF 90m. CONTRACTOR TO NOTIFY UNIVERSITY FM BEFORE INSTALLATION.
- ALL ROUTES AND WORKS TO BE COORDINATED WITH UNIVERSITY AND HERITAGE STAFF.
- ROUTING FOR TENDER PURPOSES, ALL ROUTES TO BE VERIFIED ON SITE.

T02	UPDATED TO HERITAGE COMMENTS	MM	KM	15.09.2023
T01	TENDER ISSUE	MM	KM	21.04.2023
Rev	Doc	Description	Drawn / Chkd	Date

TENDER

TROUP

BYWATERS

+ ANDERS

Bringing Buildings to Life

3rd Floor, Oxford Place
61 Oxford Street
Manchester M1 6EQ
t: +44 (0)161 974 1710
e: manchester@tbands.com
w: www.tbands.com

Project

UNIVERSITY OF MANCHESTER
NETWORK TRANSFORMATION

Title

WHITWORTH HALL
GROUND FLOOR
WIFI-FI SYSTEM ENHANCEMENT

Client

UNIVERSITY OF MANCHESTER

Architect

-

Project No.	Drawn By	Date	Checked	Scale
EA0029	MM	10/04/2023	KM	1:100

Acad Model	Revision
Drawing No. EA0029-WH-E-65-00-001	T02