


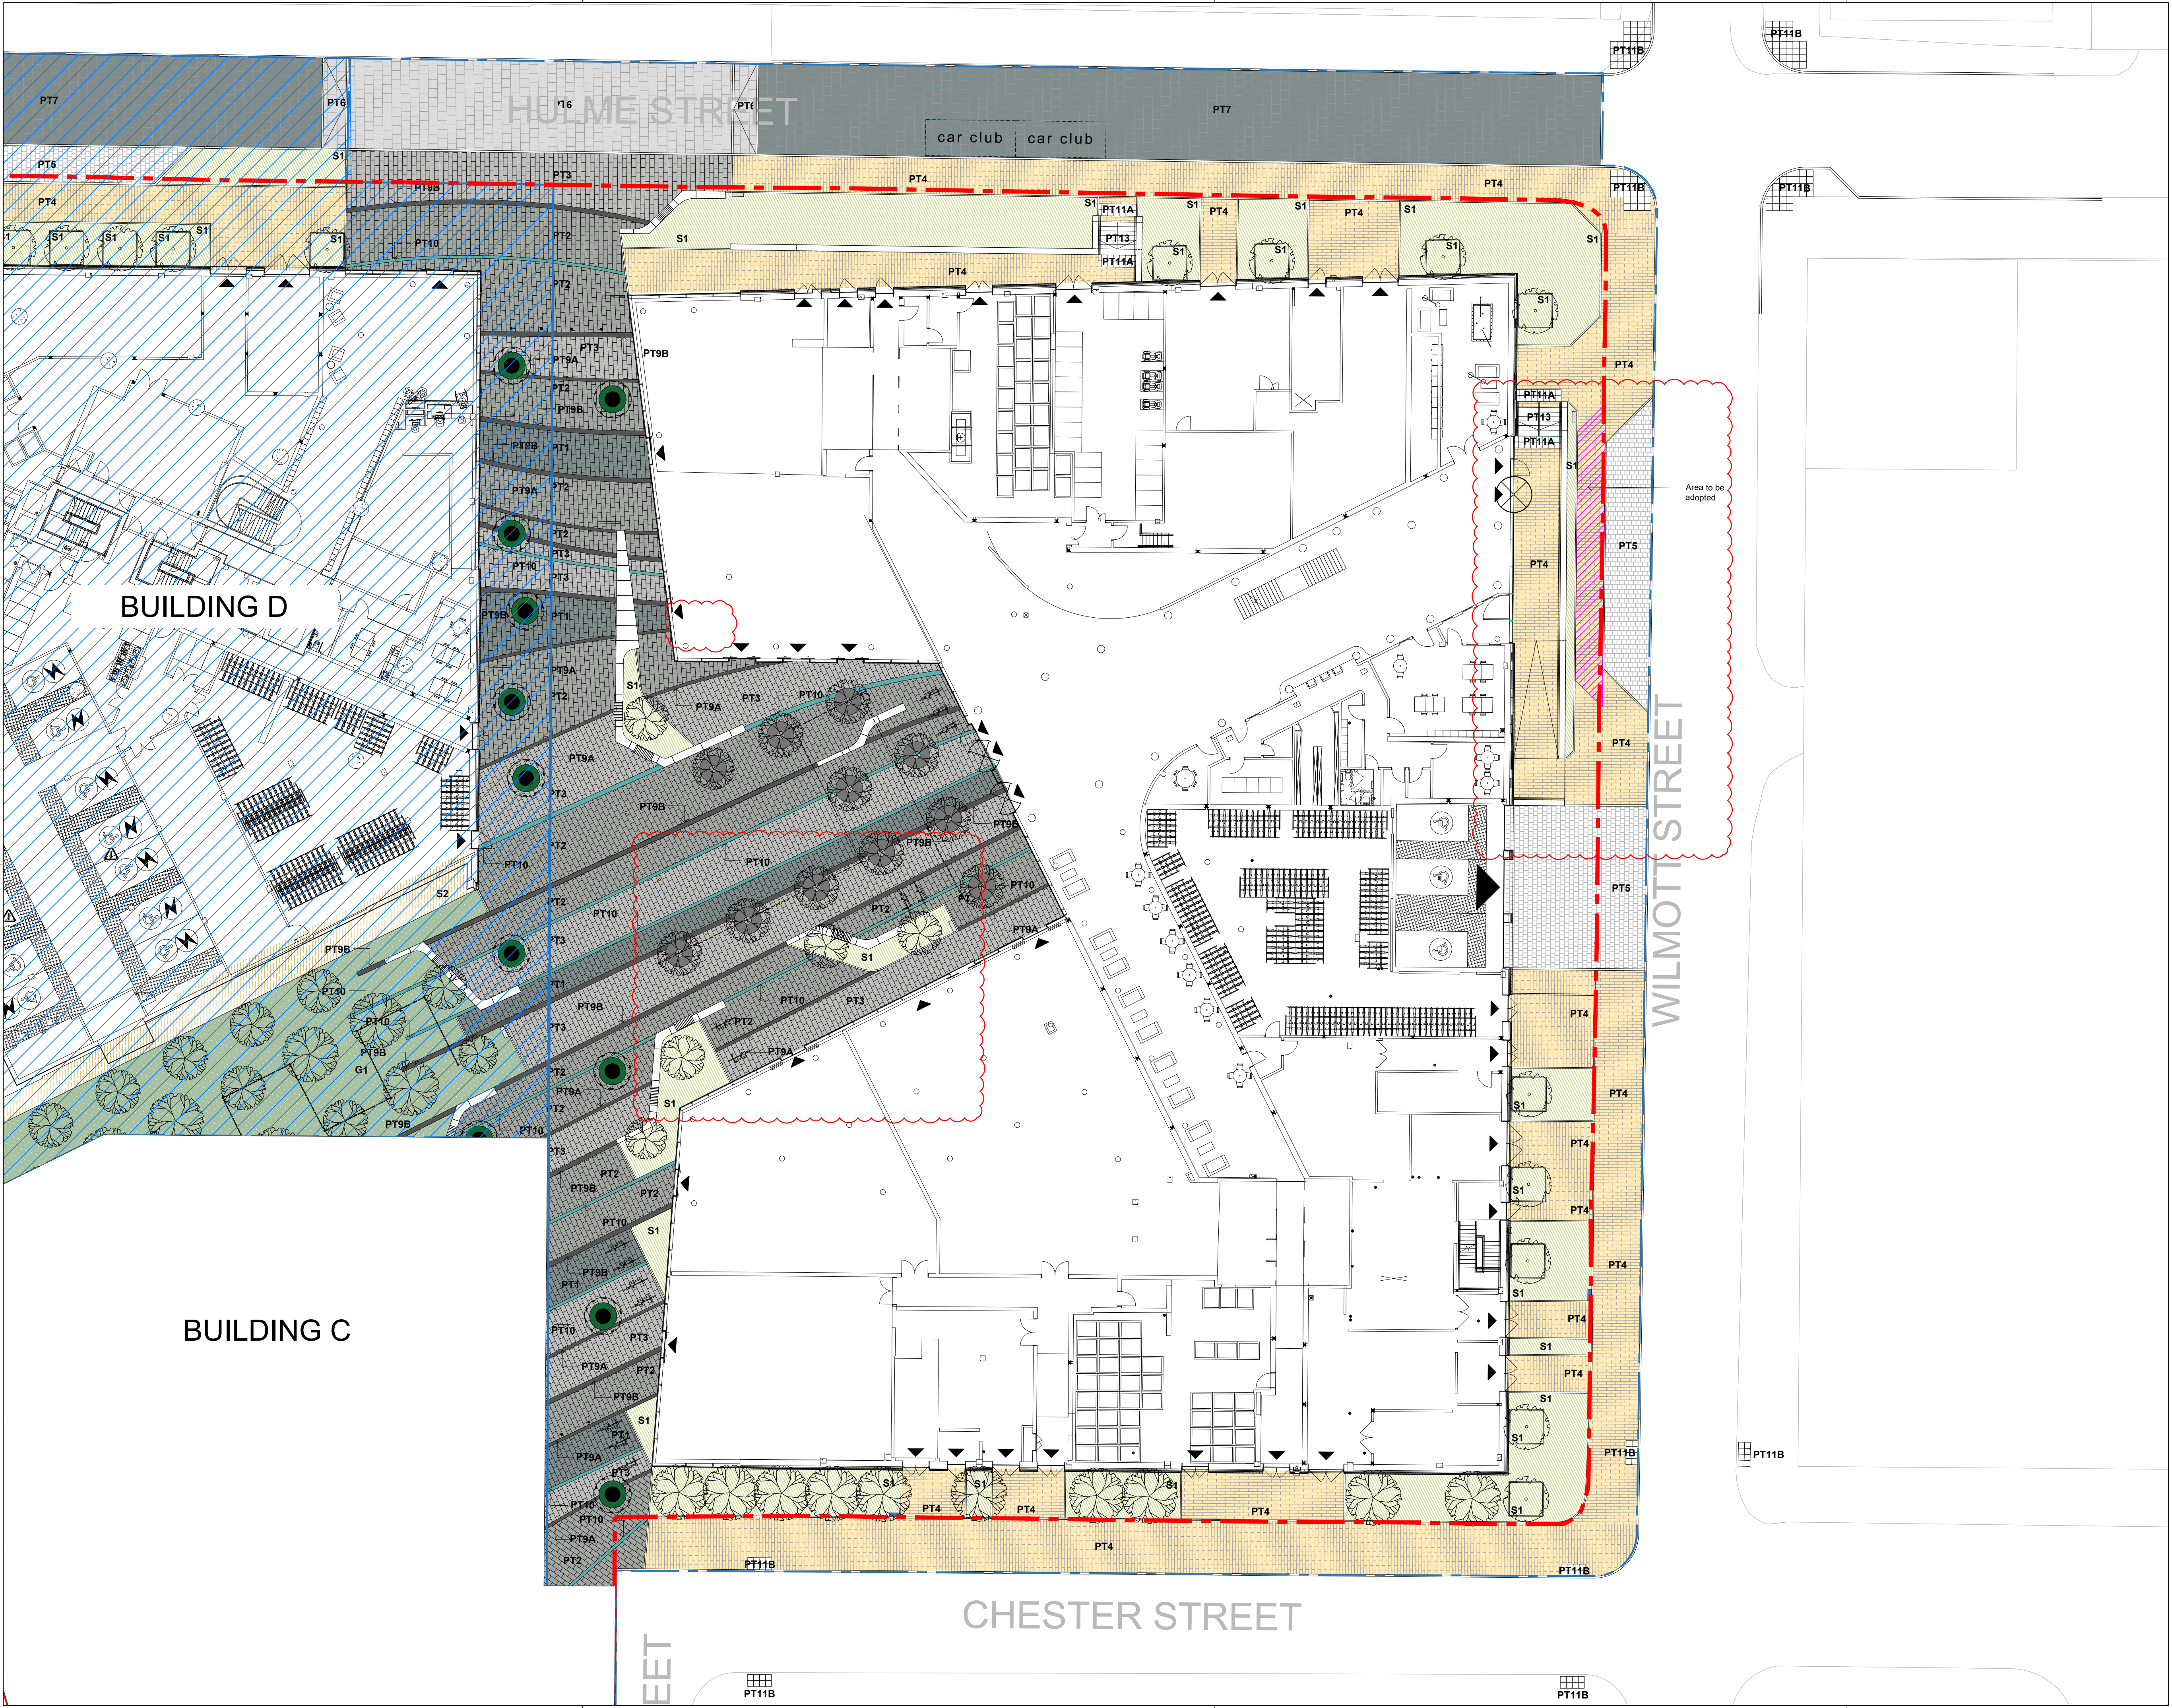

NOTES

1. This drawing is to be read in conjunction with all other drawings and specifications.
2. Do not scale off this drawing. Written dimensions to be taken only.
3. Any discrepancies found between this drawing and other drawings and specifications in the construction documents must be referred to the Landscape Architect prior to work commencing.
4. This drawing must not be copied in whole or in part without prior written consent of Optimised Environments Ltd.
5. Survey information is based upon aspect surveyors Topographical as Survey.

CDM INFORMATION

KEY PLAN

05	REVISED ENTRANCES	CO	19.06.23
04	GP Architectural Updates	CO	27.04.23
03	STAGE 4 UPDATE	CO	15.12.22
B	STAGE 4	CO	31.10.22
A	Additional streetscape planting, Coordination with building.	AW	11.02.22

Issue	Revision	Initial	Date
-------	----------	---------	------

open
optimised environments

optimised environments ltd
2nd Floor | Quartermile Two | 2 Lister Square | Edinburgh | EH3 9GL
t: 0131 221 9830 | e: optimisedenvironments.com

LONDON
Warford Court | 23 Throgmorton Street | London | EC2N 2AT
t: 020 79474562 | e: manchester@optimisedenvironments.com

MANCHESTER
13 Swan Street | Manchester | M4 5JZ
t: 0161 696 7550 | e: optimisedenvironments.com

Client
Downing Living (Manchester) Ltd

Project
PLOT 11 FIRST STREET SOUTH
Manchester

Drawing Title
**BUILDING A B GENERAL
ARRANGEMENT PUBLIC REALM**
Sheet 1 of 2

Scale Bar
2m 4m 6m 8m 10m
North

Scale: 1:200@A1 Date: Jan 2022

By: CO Status: TENDER

Checked: AW Approved: AW

Drawing Number
M90183_AB_L200

Rev
05

Computer File: R:\Projects\2019\M90183_FirstStreet\AUTOCAD\SHEETS\PHASE AB