


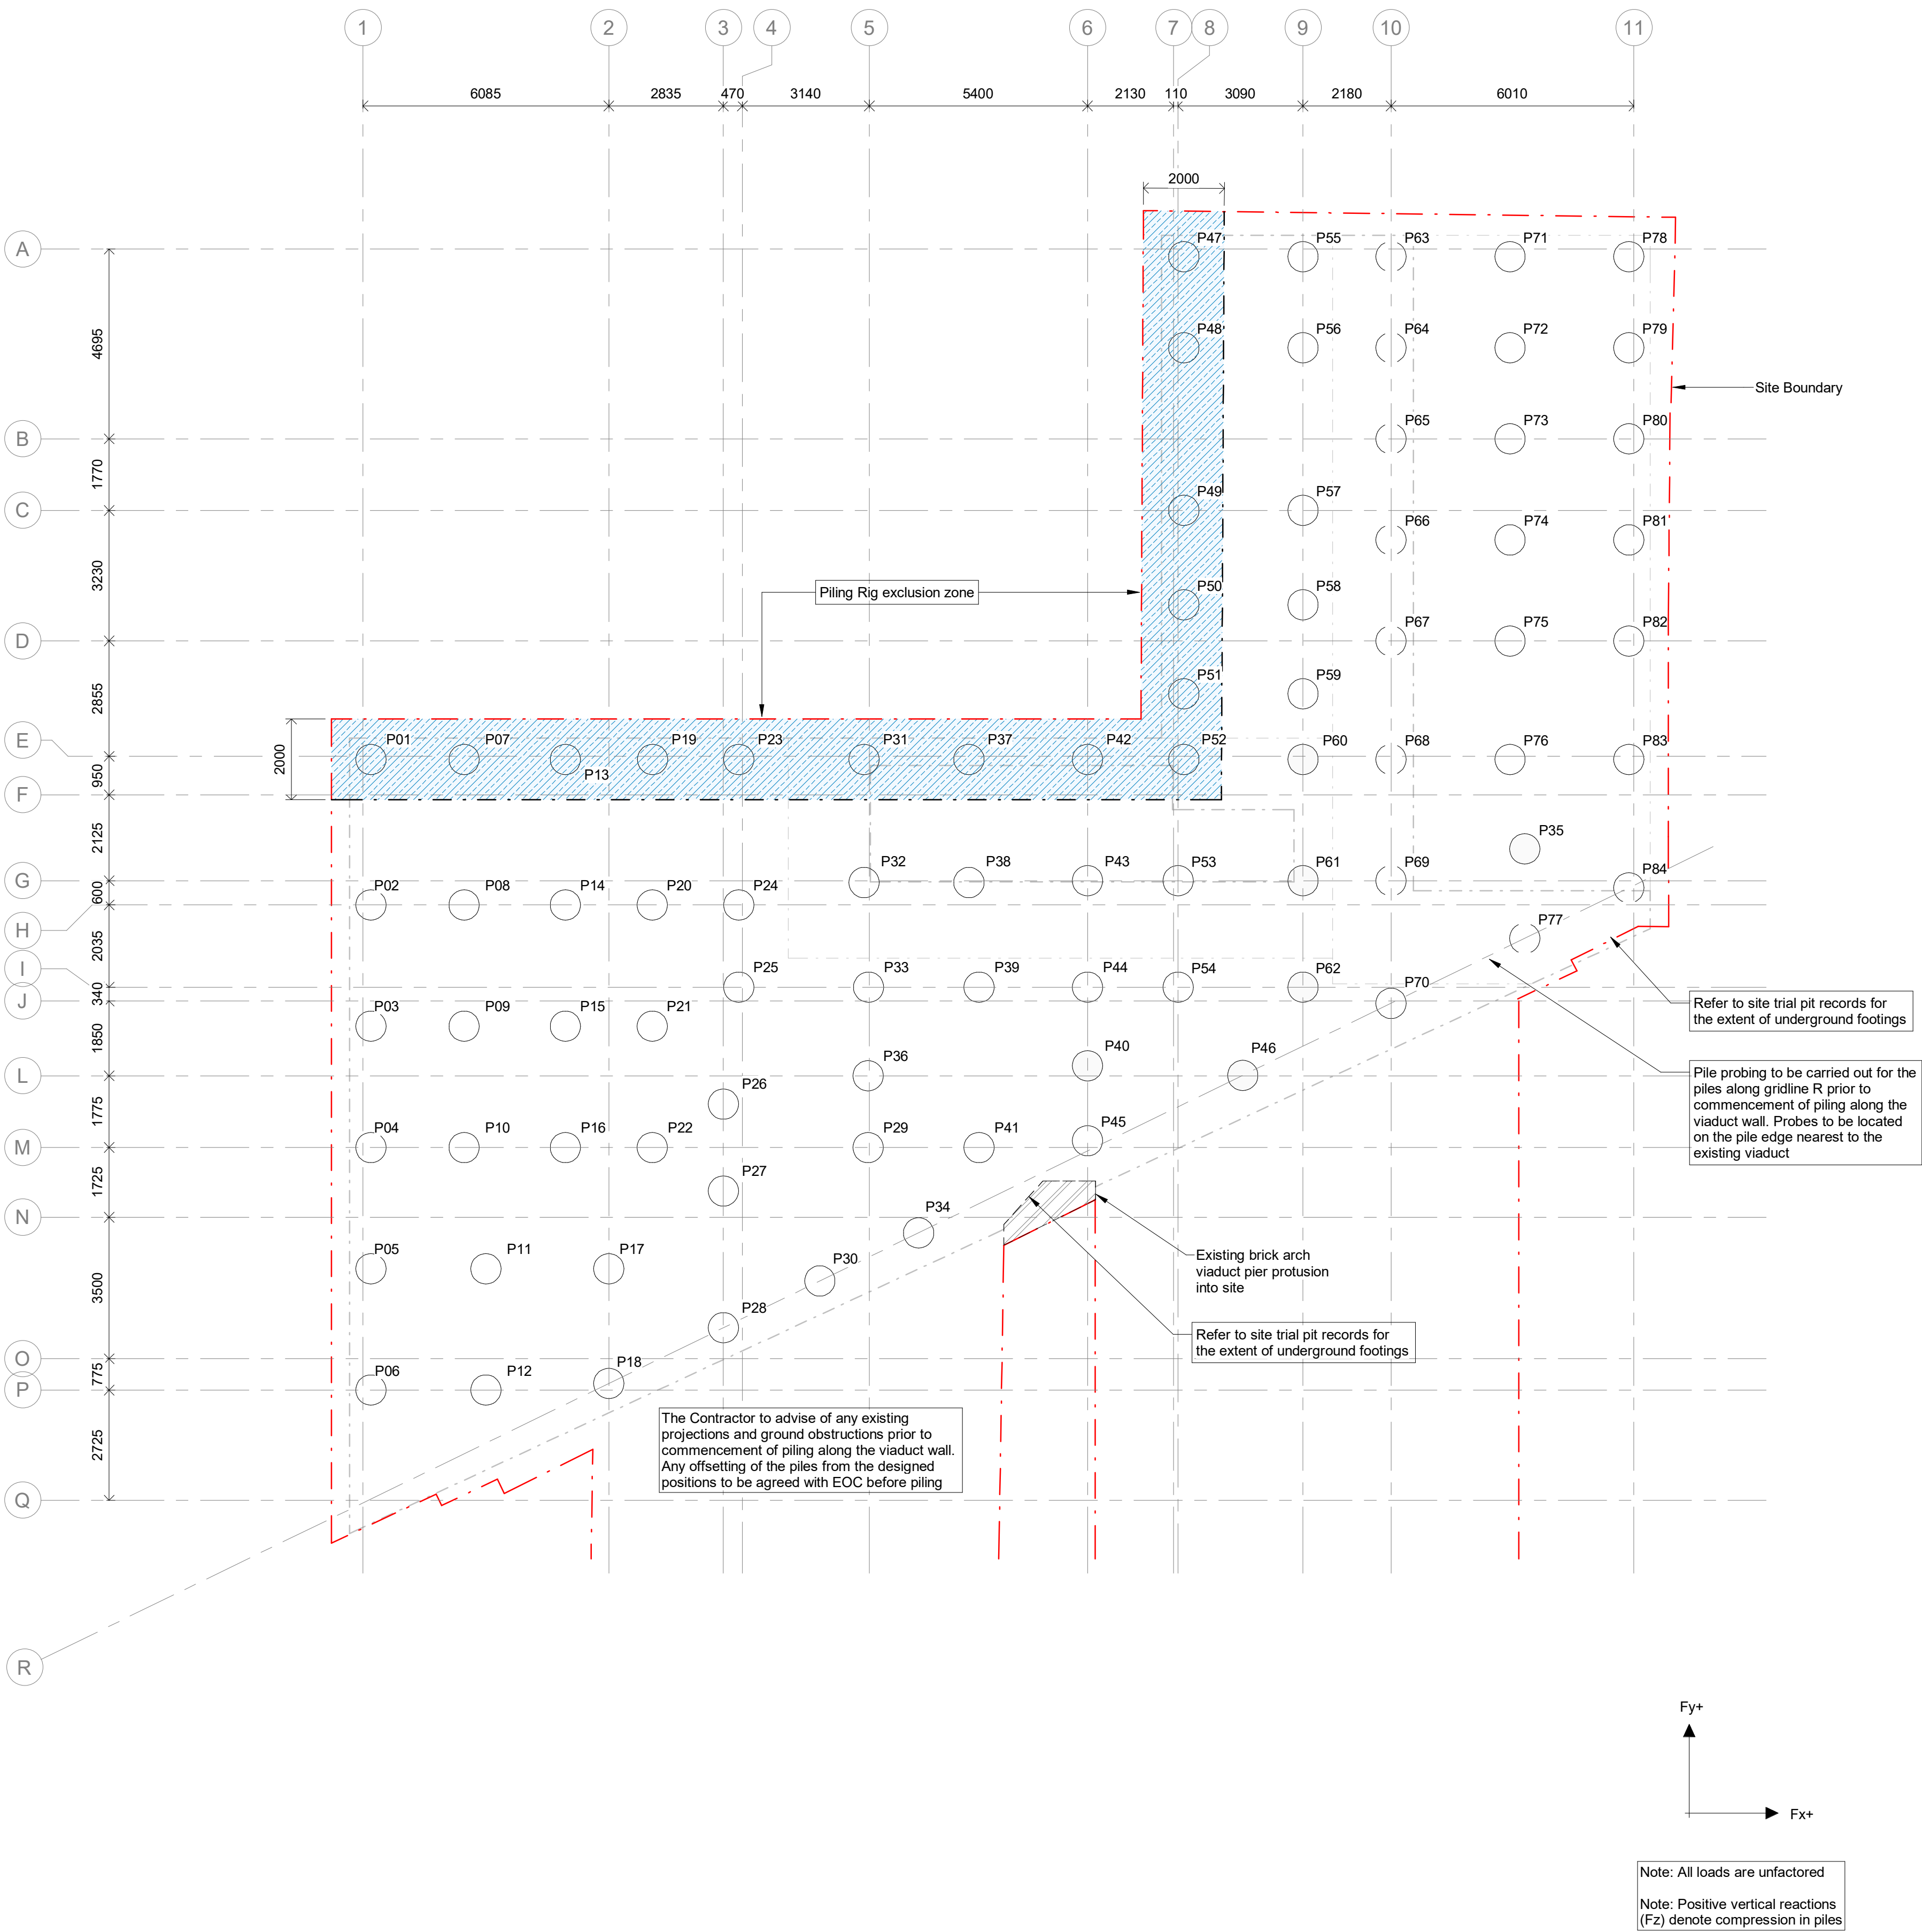

Pile Schedule											
Ref	Eastings (m)	Northings (m)	Cut Off Level (m)	Dead Load Fz (kN)	Live Load Fz (kN)	Wind Load Fx min (kN)	Wind Load Fx max (kN)	Wind Load Fy min (kN)	Wind Load Fy max (kN)	Wind Load Fz min (kN)	Wind Load Fz max (kN)
P01	383417.182	397819.090	31.575	1000.00	175.00	-40.00	40.00	-40.00	40.00	-200.00	825.00
P02	383416.107	397815.054	31.575	1100.00	250.00	-40.00	40.00	-40.00	40.00	-100.00	425.00
P03	383415.212	397812.791	31.575	1025.00	250.00	-40.00	40.00	-40.00	40.00	-50.00	475.00
P04	383414.316	397809.927	31.575	1375.00	400.00	-40.00	40.00	-40.00	40.00	-25.00	425.00
P05	383413.421	397807.064	31.575	1550.00	475.00	-40.00	40.00	-40.00	40.00	-25.00	725.00
P06	383412.525	397804.201	31.575	1625.00	400.00	-40.00	40.00	-40.00	40.00	-25.00	1050.00
P07	383419.394	397818.401	31.575	1100.00	125.00	-40.00	40.00	-40.00	40.00	-450.00	625.00
P08	383418.309	397814.965	31.575	925.00	150.00	-40.00	40.00	-40.00	40.00	-125.00	175.00
P09	383417.414	397812.102	31.575	950.00	200.00	-40.00	40.00	-40.00	40.00	-75.00	125.00
P10	383416.519	397809.239	31.575	1275.00	325.00	-40.00	40.00	-40.00	40.00	-50.00	375.00
P11	383416.137	397806.215	31.575	1550.00	425.00	-40.00	40.00	-40.00	40.00	-50.00	875.00
P12	383415.241	397803.352	31.575	1875.00	575.00	-40.00	40.00	-40.00	40.00	-75.00	1025.00
P13	383421.776	397817.853	31.575	1400.00	125.00	-40.00	40.00	-40.00	40.00	-1525.00	550.00
P14	383420.701	397814.217	31.575	1150.00	150.00	-40.00	40.00	-40.00	40.00	-625.00	75.00
P15	383419.606	397811.354	31.575	1100.00	200.00	-40.00	40.00	-40.00	40.00	-200.00	50.00
P16	383418.910	397808.491	31.575	1400.00	325.00	-40.00	40.00	-40.00	40.00	-75.00	275.00
P17	383419.041	397805.307	31.575	1750.00	475.00	-40.00	40.00	-40.00	40.00	-100.00	750.00
P18	383418.195	397802.800	31.575	2075.00	625.00	-40.00	40.00	-40.00	40.00	-100.00	1100.00
P19	383423.834	397817.008	31.575	1600.00	100.00	-40.00	40.00	-40.00	40.00	-3575.00	550.00
P20	383422.753	397813.576	31.575	1400.00	150.00	-40.00	40.00	-40.00	40.00	-1325.00	75.00
P21	383421.858	397810.712	31.575	1275.00	200.00	-40.00	40.00	-40.00	40.00	-525.00	75.00
P22	383420.962	397807.849	31.575	1525.00	325.00	-40.00	40.00	-40.00	40.00	-100.00	275.00
P23	383425.699	397816.373	31.575	1825.00	100.00	-40.00	40.00	-40.00	40.00	-3350.00	625.00
P24	383424.795	397812.937	31.575	1650.00	175.00	-40.00	40.00	-40.00	40.00	-2175.00	50.00
P25	383424.187	397810.995	31.575	1700.00	225.00	-40.00	40.00	-40.00	40.00	-1250.00	125.00
P26	383422.962	397808.350	31.575	1550.00	275.00	-40.00	40.00	-40.00	40.00	-600.00	150.00
P27	383422.320	397805.298	31.575	1875.00	375.00	-40.00	40.00	-40.00	40.00	-150.00	525.00
P28	383421.310	397803.068	31.575	1950.00	525.00	-40.00	40.00	-40.00	40.00	-175.00	1000.00
P29	383426.058	397806.255	31.575	1800.00	350.00	-40.00	40.00	-40.00	40.00	-625.00	275.00
P30	383423.532	397803.462	31.575	1875.00	475.00	-40.00	40.00	-40.00	40.00	-225.00	1050.00
P31	383426.628	397815.448	29.525	1850.00	150.00	-40.00	40.00	-40.00	40.00	-3375.00	375.00
P32	383427.919	397812.542	29.525	1775.00	200.00	-40.00	40.00	-40.00	40.00	-2225.00	50.00
P33	383427.254	397810.036	31.575	1825.00	250.00	-40.00	40.00	-40.00	40.00	-1825.00	175.00
P34	383426.620	397803.866	31.575	2000.00	450.00	-40.00	40.00	-40.00	40.00	-325.00	1125.00
P35	383431.769	397808.456	29.725	2150.00	475.00	-40.00	40.00	-40.00	40.00	-2650.00	125.00
P36	383426.588	397807.950	31.575	1850.00	300.00	-40.00	40.00	-40.00	40.00	-1150.00	450.00
P37	383431.305	397814.673	29.525	1875.00	175.00	-40.00	40.00	-40.00	40.00	-3450.00	250.00
P38	383430.396	397811.767	29.525	1850.00	225.00	-40.00	40.00	-40.00	40.00	-2400.00	75.00
P39	383429.861	397809.220	31.575	1750.00	250.00	-40.00	40.00	-40.00	40.00	-2275.00	200.00
P40	383431.844	397806.565	31.575	1900.00	350.00	-40.00	40.00	-40.00	40.00	-1850.00	325.00
P41	383428.678	397805.436	31.575	1950.00	375.00	-40.00	40.00	-40.00	40.00	-1100.00	1275.00
P42	383434.106	397813.797	29.525	1800.00	200.00	-40.00	40.00	-40.00	40.00	-2975.00	150.00
P43	383433.210	397810.934	29.525	1925.00	275.00	-40.00	40.00	-40.00	40.00	-2350.00	125.00
P44	383432.424	397808.419	31.575	2000.00	325.00	-40.00	40.00	-40.00	40.00	-2375.00	275.00
P45	383431.291	397804.796	31.575	2075.00	425.00	-40.00	40.00	-40.00	40.00	-1825.00	1225.00
P46	383435.438	397805.191	31.575	2025.00	400.00	-40.00	40.00	-40.00	40.00	-2550.00	850.00
P47	383440.092	397824.967	31.575	1400.00	150.00	-40.00	40.00	-40.00	40.00	-625.00	1275.00
P48	383439.420	397822.806	31.575	1500.00	125.00	-40.00	40.00	-40.00	40.00	-2000.00	1275.00
P49	383438.219	397818.968	31.575	1600.00	100.00	-40.00	40.00	-40.00	40.00	-3025.00	1250.00
P50	383437.522	397816.737	31.575	1600.00	125.00	-40.00	40.00	-40.00	40.00	-3025.00	800.00
P51	383436.865	397814.637	31.575	1675.00	175.00	-40.00	40.00	-40.00	40.00	-2625.00	250.00
P52	383436.380	397813.086	29.525	1800.00	225.00	-40.00	40.00	-40.00	40.00	-1950.00	75.00
P53	383435.348	397810.265	29.525	2000.00	300.00	-40.00	40.00	-40.00	40.00	-2700.00	200.00
P54	383434.562	397807.750	31.575	2175.00	375.00	-40.00	40.00	-40.00	40.00	-2900.00	350.00
P55	383442.905	397824.076	31.575	1200.00	200.00	-40.00	40.00	-40.00	40.00	-325.00	875.00
P56	383442.233	397821.926	31.575	1025.00	125.00	-40.00	40.00	-40.00	40.00	-900.00	1025.00
P57	383441.032	397818.088	31.575	1200.00	125.00	-40.00	40.00	-40.00	40.00	-1875.00	875.00
P58	383440.335	397815.857	31.575	1275.00	125.00	-40.00	40.00	-40.00	40.00	-1800.00	450.00
P59	383439.678	397813.757	31.575	1550.00	200.00	-40.00	40.00	-40.00	40.00	-1500.00	150.00
P60	383439.193	397812.206	29.525	1775.00	250.00	-40.00	40.00	-40.00	40.00	-1775.00	150.00
P61	383438.297	397809.343	29.525	2075.00	350.00	-40.00	40.00	-40.00	40.00	-2550.00	275.00
P62	383437.511	397806.828	31.575	2250.00	400.00	-40.00	40.00	-40.00	40.00	-2775.00	875.00
P63	383444.986	397823.427	28.725	875.00	175.00	-40.00	40.00	-40.00	40.00	-175.00	625.00
P64	383444.313	397821.276	28.725	800.00	125.00	-40.00	40.00	-40.00	40.00	-300.00	550.00
P65	383443.640	397819.124	28.725	1075.00	175.00	-40.00	40.00	-40.00	40.00	-700.00	550.00
P66	383442.894	397816.738	28.725	1075.00	150.00	-40.00	40.00	-40.00	40.00	-850.00	250.00
P67	383442.148	397814.352	28.725	1475.00	225.00	-40.00	40.00	-40.00	40.00	-625.00	150.00
P68	383441.273	397811.556	28.725	1750.00	300.00	-40.00	40.00	-40.00	40.00	-1125.00	175.00
P69	383440.378	397808.692	28.725	2025.00	375.00	-40.00	40.00	-40.00	40.00	-1675.00	750.00
P70	383439.473	397805.797	31.575	2325.00	450.00	-40.00	40.00	-40.00	40.00	-2250.00	1275.00
P71	383447.794	397822.549	28.725	825.00	200.00	-40.00	40.00	-40.00	40.00	-75.00	625.00
P72	383447.122	397820.397	28.725	800.00	175.00	-40.00	40.00	-40.00	40.00	-100.00	250.00
P73	383446.449	397818.246	28.725	950.00	200.00	-40.00	40.00	-40.00	40.00	-125.00	200.00
P74	383445.703	397815.860	28.725	1175.00	225.00	-40.00	40.00	-40.00	40.00	-150.00	125.00
P75	383444.956	397813.474	28.725	1550.00	300.00	-40.00	40.00	-40.00	40.00	-100.00	250.00
P76	383444.082	397810.677	28.725	1800.00	375.00	-40.00	40.00	-40.00	40.00	-325.00	650.00
P77	383443.109	397806.344	28.725	2325.00	525.00	-40.00	40.00	-40.00	40.00	-925.00	1400.00
P78	383450.803	397821.671	28.725	1100.00	350.00	-40.00	40.00	-40.00	40.00	-50.00	775.00
P79	383449.930	397819.519	28.725	1275.00	375.00	-40.00	40.00	-40.00	40.00	-25.00	425.00
P80	383449.257	397817.368	28.725	1425.00	375.00	-40.00	40.00	-40.00	40.00	-75.00	325.00
P81	383448.511	397814.982	28.725	1575.00	400.00	-40.00	40.00	-40.00	40.00	-75.00	350.00
P82	383447.765	397812.596	28.725	1750.00	450.00	-40.00	40.00	-40.00	40.00	-25.00	600.00
P83	383446.690	397809.799	28.725	1850.00	475.00	-40.00	40.00	-40.00	40.00	-125.00	900.00
P84	383445.943	397806.770	28.725	2325.00	600.00	-40.00	40.00	-40.00	40.00	-350.00	1450.00

- General Notes
- This drawing is to be read in conjunction with all relevant Architects & Engineers drawings & specifications.
 - The Contractor is to be responsible for all dimensions & for the correct setting out of the works on site.
 - Do not scale from this drawing.

- Piling Notes
- All piles are assumed to be 10m long. Final pile design to be confirmed by piling contractor.
 - All piles are assumed to be 750mm diameter. Final pile design to be confirmed by piling contractor.

C01	01.08.23	SP	AC	Issued for Construction
T02	11.07.23	TJ	AC	WIP - Tender Issue
T01	16.06.23	MK	AC	WIP - Tender Issue
Rev	Date	By	Chkd	Description