


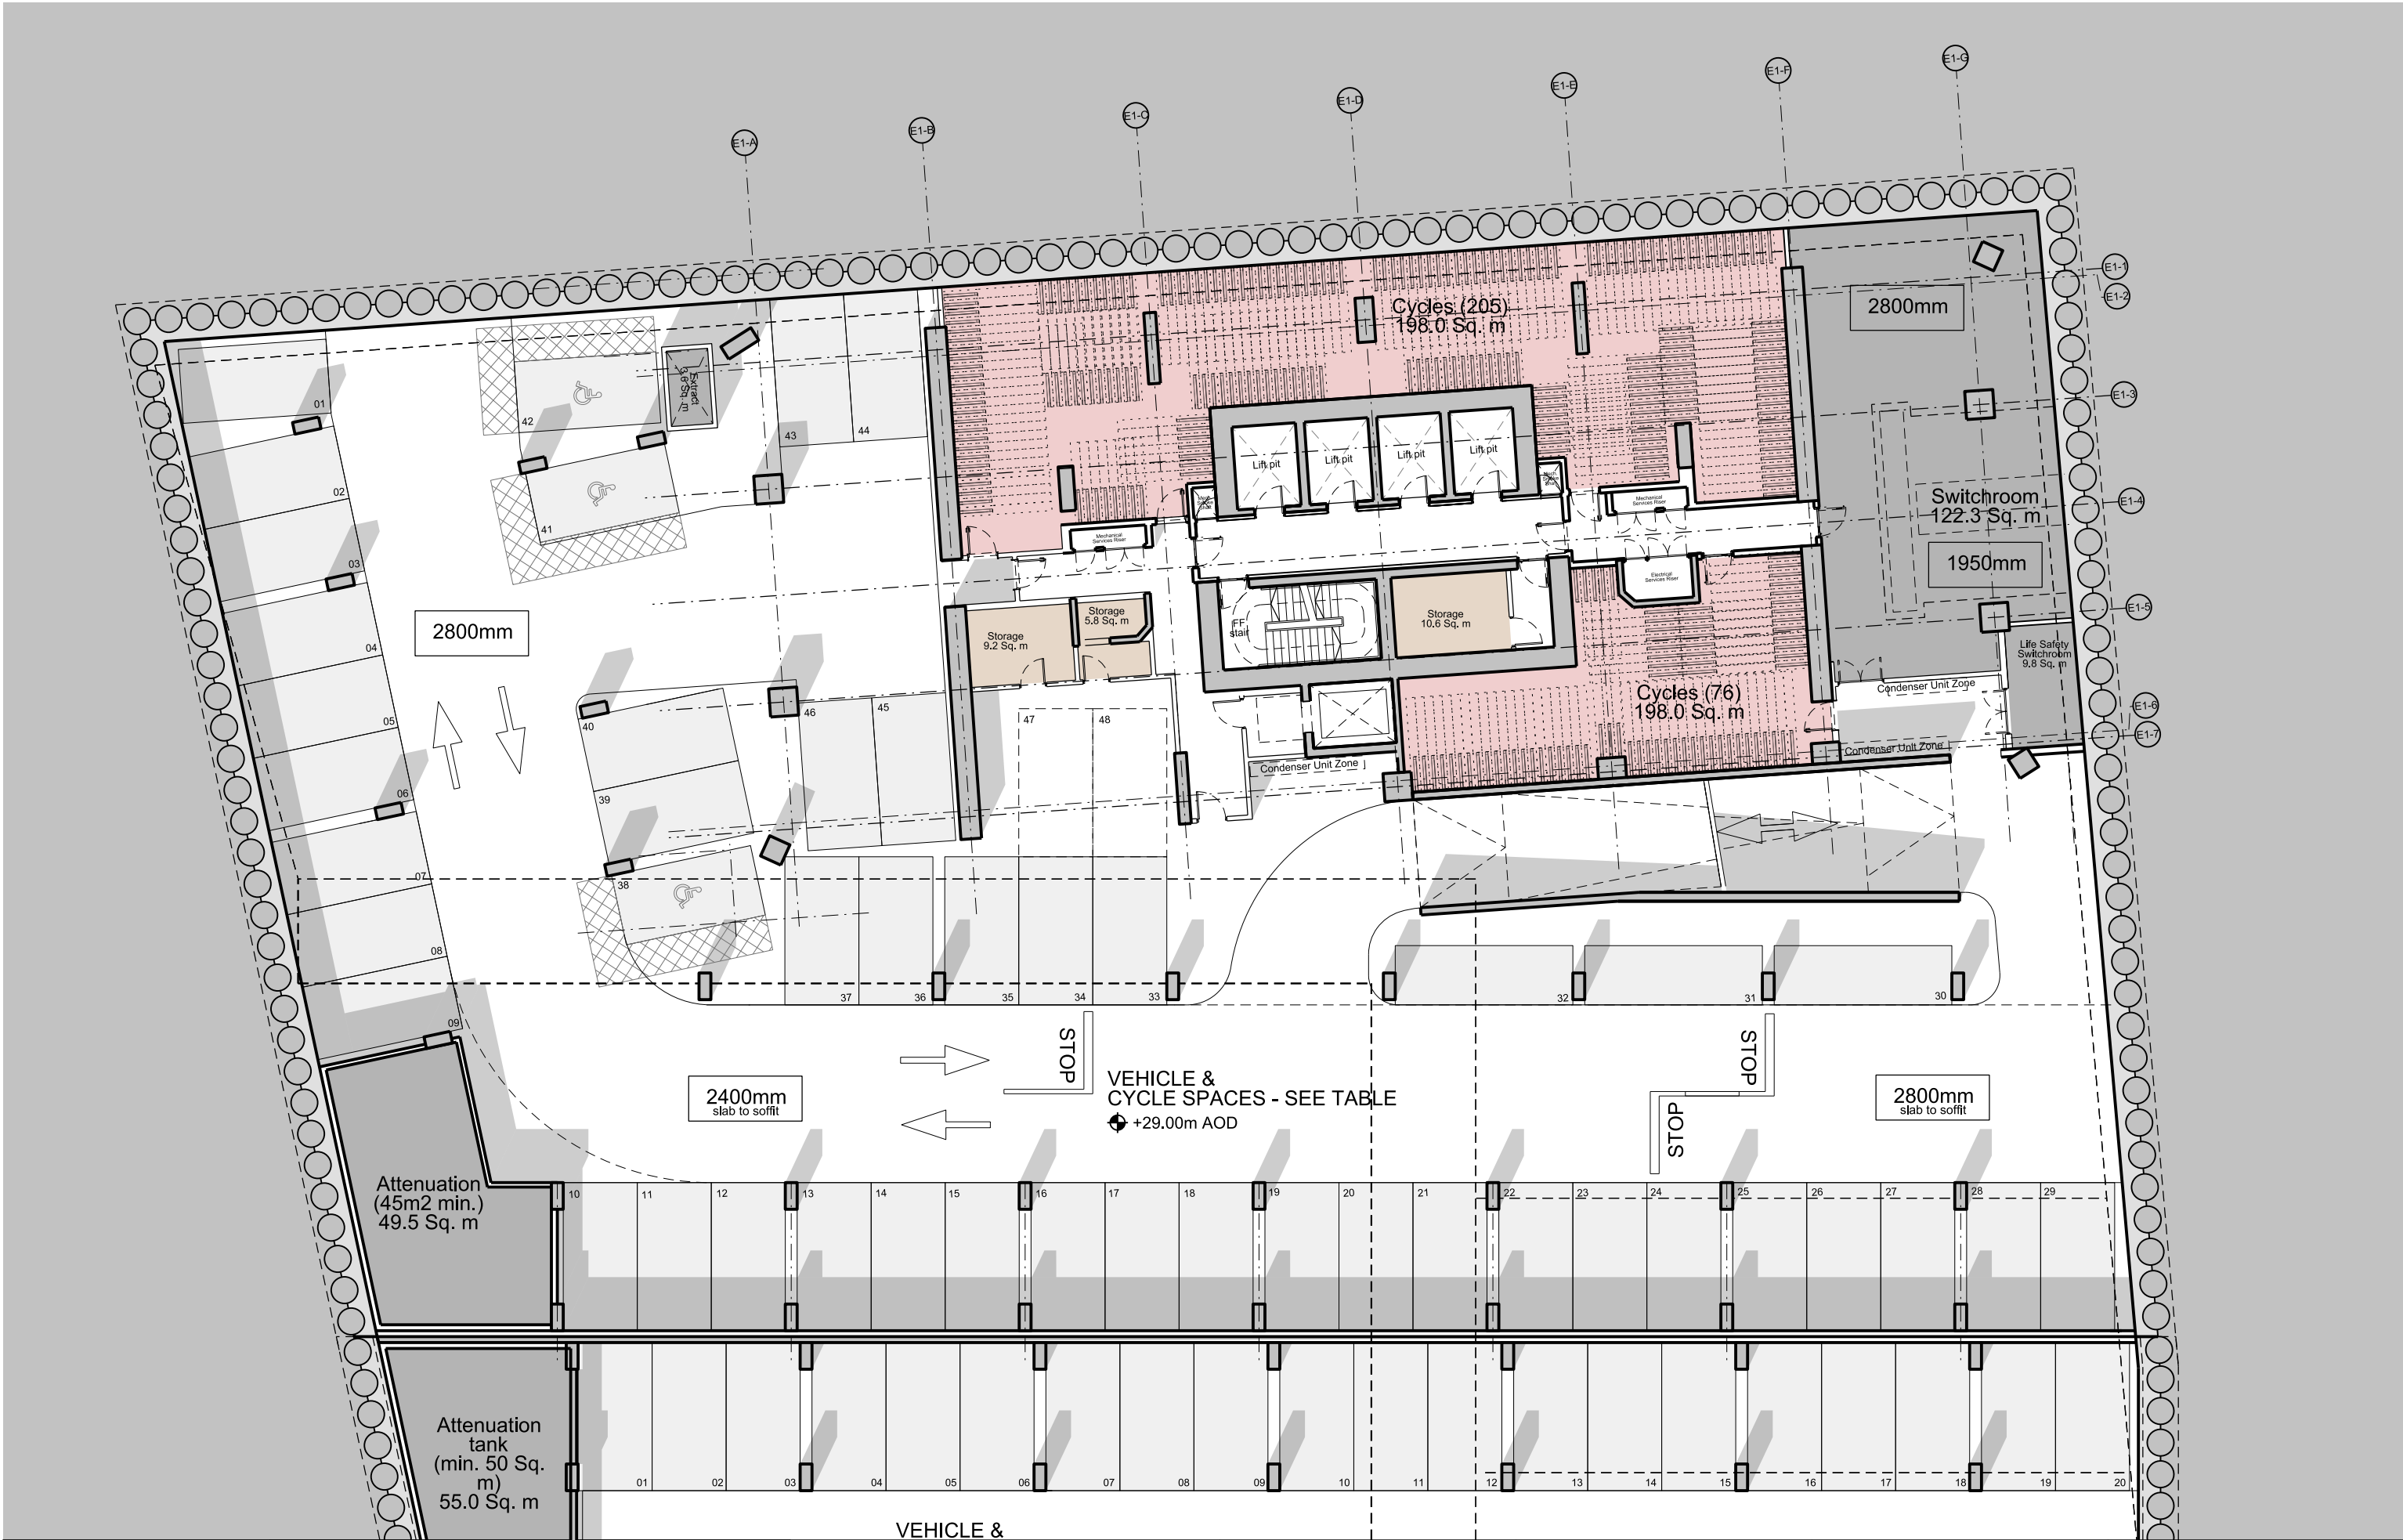

This drawing is copyright Do not scale off dimensions. All dimensions to be checked on site by contractor. Contractor to report any dimensional discrepancies, errors or omissions prior to commencing on site.										<table><tr><td>NOTE:</td><td>CAR PARKING</td><td colspan="2">C7</td><td colspan="2">C8</td><td colspan="2">E1</td><td colspan="2">E2</td></tr><tr><td>B1</td><td>2,5x5m</td><td>29</td><td></td><td>27</td><td>43</td><td></td><td>33</td><td></td><td></td></tr><tr><td></td><td>Tandem</td><td>3</td><td>33</td><td>1</td><td>30</td><td>2</td><td>48</td><td>2</td><td>37</td></tr><tr><td></td><td>Accessible</td><td>1</td><td></td><td>2</td><td></td><td>3</td><td></td><td></td><td></td></tr><tr><td>B2</td><td>2,5x5m (2,5x4,8m)</td><td>35</td><td></td><td>36</td><td>45</td><td></td><td>38 (1)</td><td></td><td></td></tr><tr><td></td><td>Tandem</td><td></td><td>36</td><td>1</td><td>39</td><td>2</td><td>50</td><td></td><td>41</td></tr><tr><td></td><td>Accessible</td><td>1</td><td></td><td>3</td><td></td><td>2</td><td></td><td></td><td></td></tr><tr><td>B3</td><td>2,5x5m (2,5x4,8m)</td><td>33</td><td></td><td>30</td><td>48</td><td></td><td>40 (1)</td><td></td><td></td></tr><tr><td></td><td>Tandem</td><td>1</td><td>38</td><td>4</td><td>36</td><td>2</td><td>52</td><td></td><td>43</td></tr><tr><td></td><td>Accessible</td><td>4</td><td></td><td>2</td><td></td><td>2</td><td></td><td></td><td></td></tr><tr><td>Total</td><td></td><td>60%</td><td>107(25%)</td><td>60%</td><td>105(25%)</td><td>60%</td><td>150(33%)</td><td>60%</td><td>121(27%)</td><td>26(5%)</td><td>48(328%)</td></tr></table>										NOTE:	CAR PARKING	C7		C8		E1		E2		B1	2,5x5m	29		27	43		33				Tandem	3	33	1	30	2	48	2	37		Accessible	1		2		3				B2	2,5x5m (2,5x4,8m)	35		36	45		38 (1)				Tandem		36	1	39	2	50		41		Accessible	1		3		2				B3	2,5x5m (2,5x4,8m)	33		30	48		40 (1)				Tandem	1	38	4	36	2	52		43		Accessible	4		2		2				Total		60%	107(25%)	60%	105(25%)	60%	150(33%)	60%	121(27%)	26(5%)	48(328%)	<table><tr><td>CYCLES</td><td>C7</td><td>C8</td><td>E1</td><td>E2</td></tr><tr><td></td><td>236</td><td>130</td><td>281</td><td>116</td></tr><tr><td></td><td></td><td></td><td></td><td></td></tr><tr><td></td><td>186</td><td>108</td><td>170</td><td>212</td></tr><tr><td></td><td></td><td></td><td></td><td></td></tr><tr><td></td><td>0</td><td>184</td><td>0</td><td>123</td></tr><tr><td></td><td></td><td></td><td></td><td></td></tr><tr><td></td><td>422</td><td>422</td><td>451</td><td>451</td></tr><tr><td></td><td>100%</td><td>100%</td><td>100%</td><td>100%</td></tr></table>										CYCLES	C7	C8	E1	E2		236	130	281	116							186	108	170	212							0	184	0	123							422	422	451	451		100%	100%	100%	100%	C8 C7 E1 E2										<table><tr><td>Rev</td><td>Date</td><td>Description</td></tr><tr><td>X01</td><td>20.04.2023</td><td>Planning Issue</td></tr><tr><td></td><td></td><td></td></tr><tr><td></td><td></td><td></td></tr><tr><td></td><td></td><td></td></tr><tr><td></td><td></td><td></td></tr><tr><td></td><td></td><td></td></tr><tr><td></td><td></td><td></td></tr><tr><td></td><td></td><td></td></tr><tr><td></td><td></td><td></td></tr><tr><td></td><td></td><td></td></tr><tr><td></td><td></td><td></td></tr><tr><td></td><td></td><td></td></tr><tr><td></td><td></td><td></td></tr><tr><td></td><td></td><td></td></tr><tr><td></td><td></td><td></td></tr><tr><td></td><td></td><td></td></tr><tr><td></td><td></td><td></td></tr><tr><td></td><td></td><td></td></tr><tr><td></td><td></td><td></td></tr><tr><td></td><td></td><td></td></tr><tr><td></td><td></td><td></td></tr><tr><td></td><td></td><td></td></tr><tr><td></td><td></td><td></td></tr><tr><td></td><td></td><td></td></tr><tr><td></td><td></td><td></td></tr><tr><td></td><td></td><td></td></tr><tr><td></td><td></td><td></td></tr><tr><td></td><td></td><td></td></tr><tr><td></td><td></td><td></td></tr><tr><td></td><td></td><td></td></tr><tr><td></td><td></td><td></td></tr><tr><td></td><td></td><td></td></tr><tr><td></td><td></td><td></td></tr><tr><td></td><td></td><td></td></tr><tr><td></td><td></td><td></td></tr><tr><td></td><td></td><td></td></tr><tr><td></td><td></td><td></td></tr><tr><td>d><td></td></tr><tr><td></td><td></td><td></td></tr><tr><td></td><td></td><td></td></tr><tr><td></td><td></td><td></td></tr><tr><td></td><td></td><td></td></tr><tr><td></td><td></td></tr></table>										Rev	Date	Description	X01	20.04.2023	Planning Issue	
NOTE:	CAR PARKING	C7		C8		E1		E2	
B1	2,5x5m	29		27	43		33	
	Tandem	3	33	1	30	2	48	2	37	
	Accessible	1		2		3	
B2	2,5x5m (2,5x4,8m)	35		36	45		38 (1)	
	Tandem		36	1	39	2	50		41	
	Accessible	1		3		2	
B3	2,5x5m (2,5x4,8m)	33		30	48		40 (1)	
	Tandem	1	38	4	36	2	52		43	
	Accessible	4		2		2	
Total		60%	107(25%)	60%	105(25%)	60%	150(33%)	60%	121(27%)	26(5%)	48(328%)	
CYCLES	C7	C8	E1	E2	
	236	130	281	116	
	186	108	170	212	
	0	184	0	123	
	422	422	451	451	
	100%	100%	100%	100%	
Rev	Date	Description	
X01	20.04.2023	Planning Issue	