

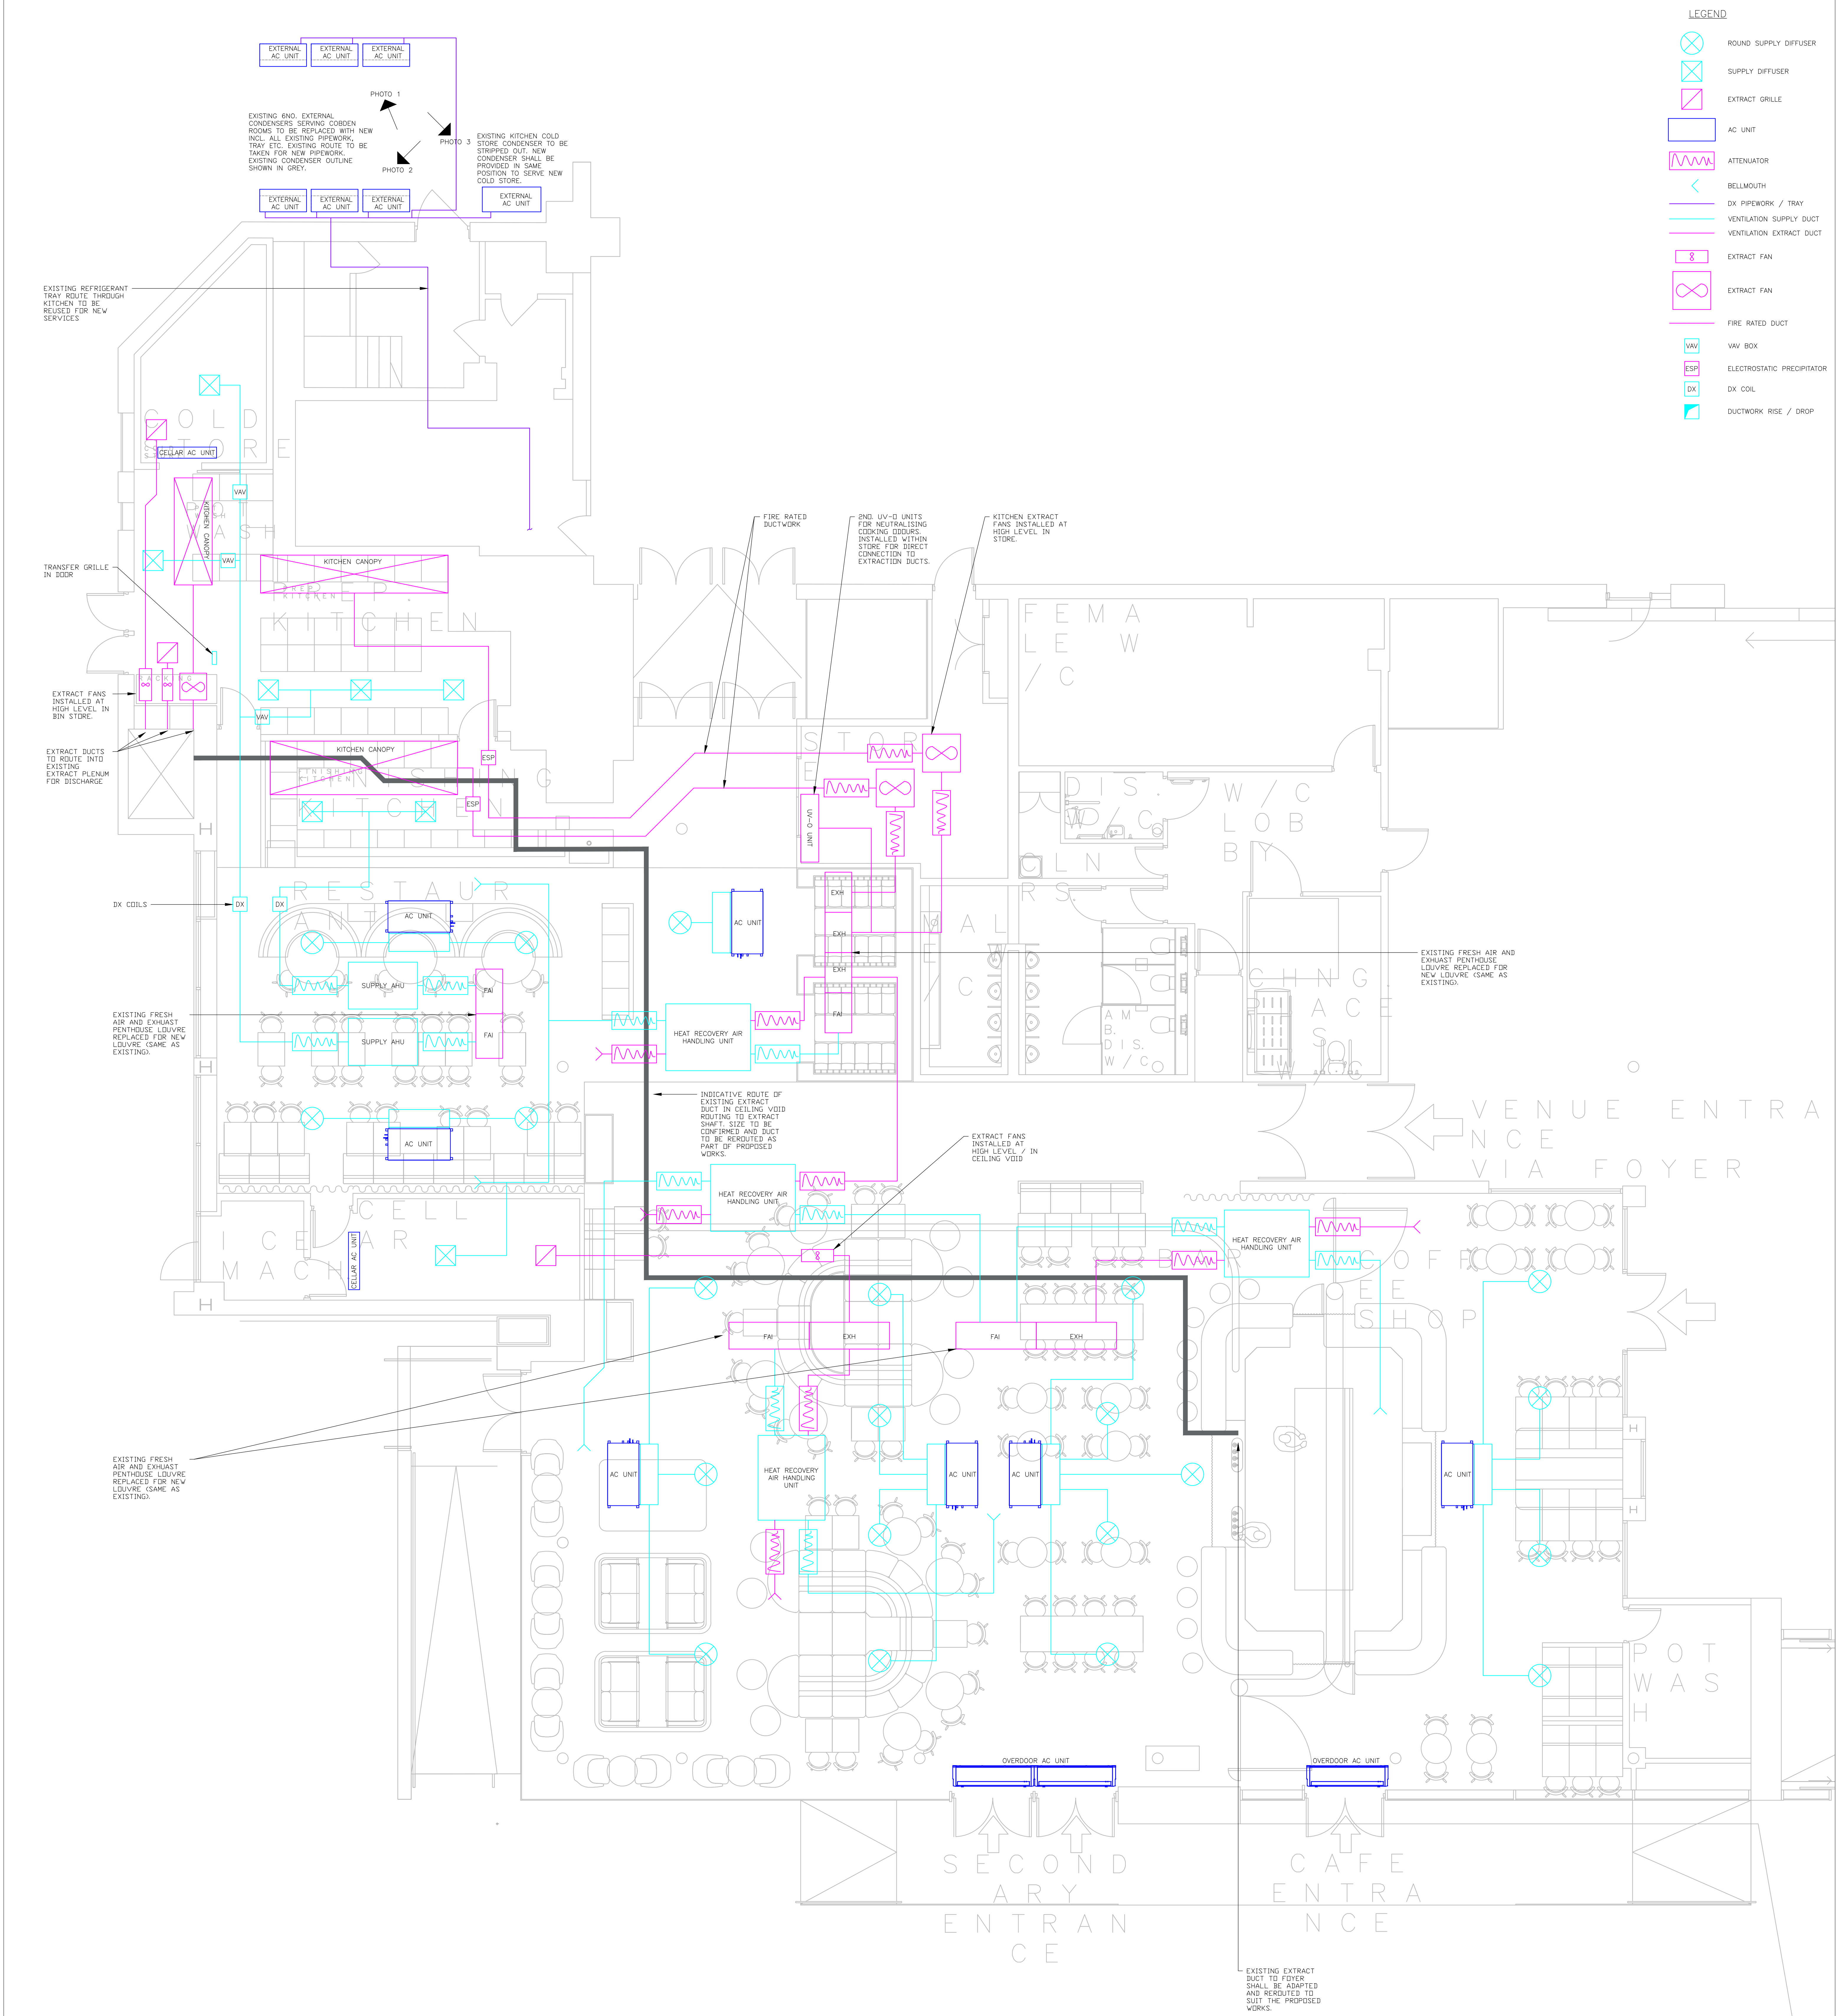


PHOTO 1 - EXISTING 3ND. CONDENSERS TO BE REPLACED FOR NEW. NEW SUPPORT FRAMES SHALL BE INSTALLED IN THE SAME POSITIONS AS EXISTING.



PHOTO 2 - EXISTING 3ND. CONDENSERS TO BE REPLACED FOR NEW. NEW SUPPORT FRAMES SHALL BE INSTALLED IN THE SAME POSITIONS AS EXISTING.



PHOTO 3 - EXISTING 1ND. COLD CONDENSER TO BE REPLACED FOR NEW. NEW SUPPORT FRAME SHALL BE INSTALLED IN THE SAME POSITIONS AS EXISTING.

16/10/23	EXTERNAL SEATING AREA OMITTED	P2	UR
08/08/23	ISSUED FOR PLANNING	P1	UR
Date	Description	Rev	By

...Making Buildings Work



consulting engineers

hulley & kirkwood

Manchester Office
2 Commercial Street
Castlefield
Manchester
M15 4RQ
Tel No: 0161 832 2030
E: hk.manchester@hulley.co.uk

Project:
Manchester Central
Project Windsor
Cobden Rooms

Drawing Title:
Proposed Mechanical Services
Ground Floor
Planning Drawings

Drawing Number:
51007(50)WIND-001

Revision: P2
Date: 07/08/2023
Scale: 1:50
Drawn By: U.Rehan
CAD Dwg File: 51007(50)WIND-001.dwg
Arch. Base Dwg:

Issue Status:
Preliminary