



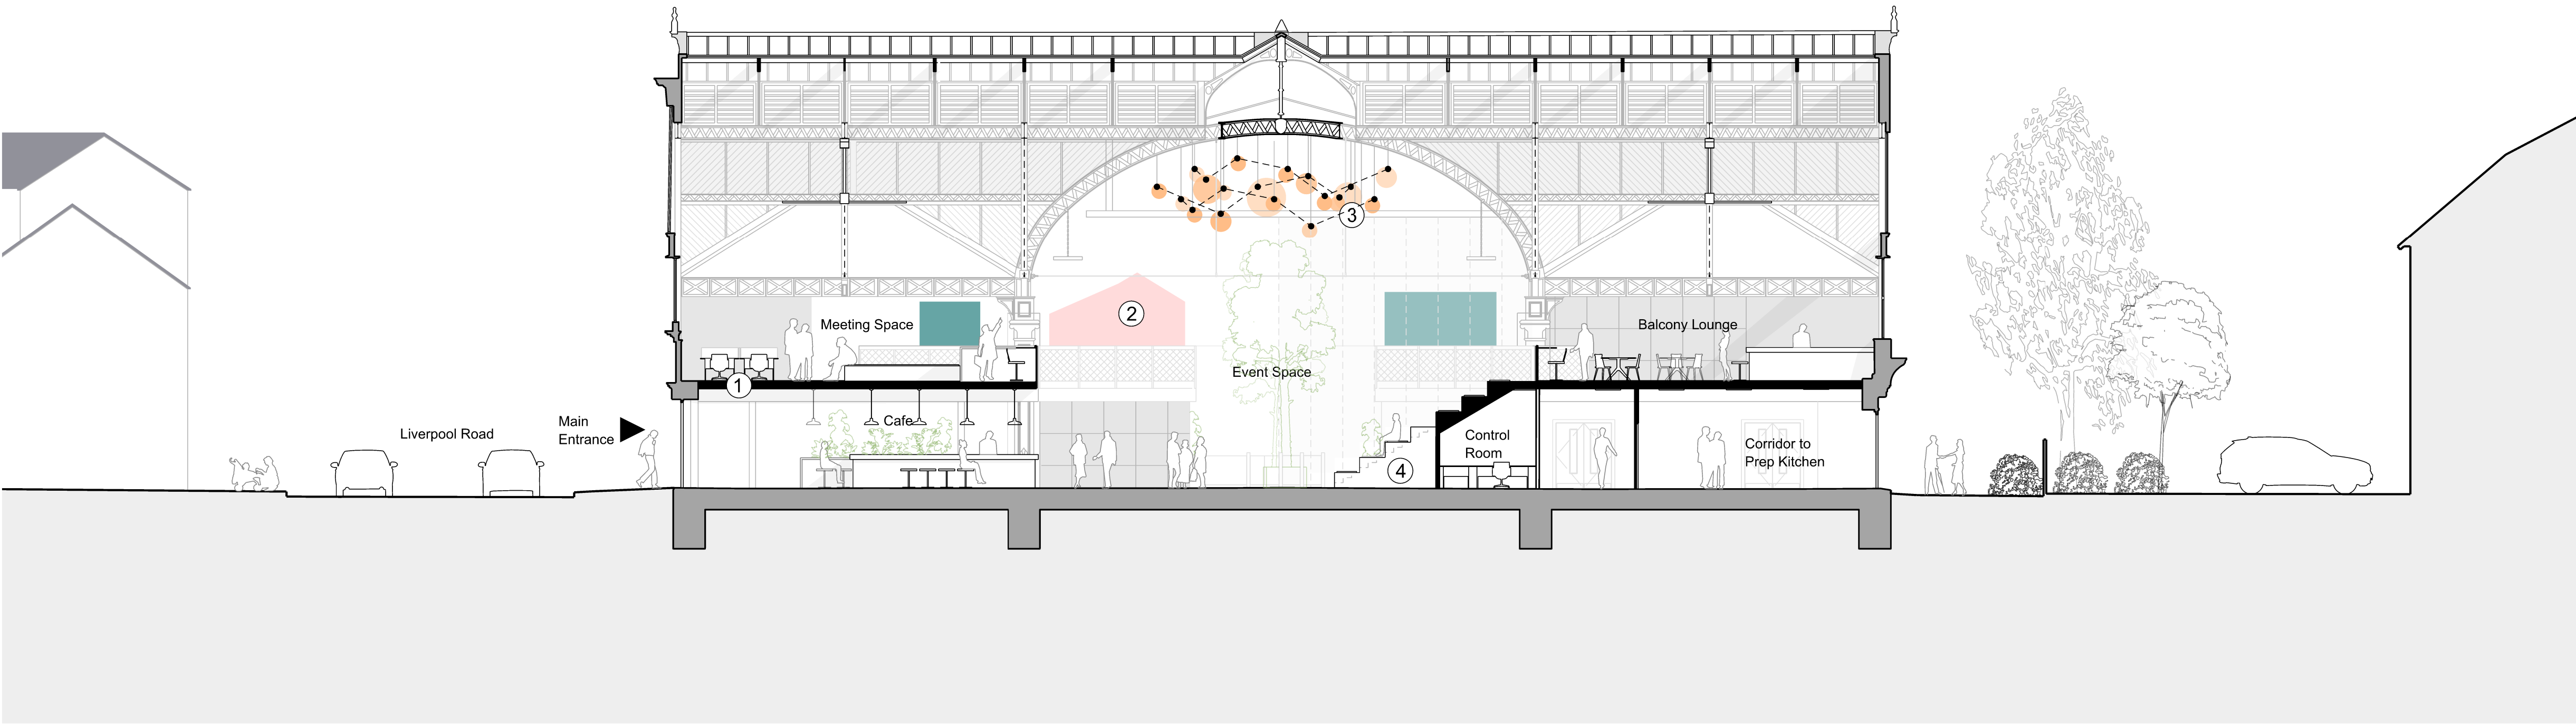


Key:

- ① Proposed mezzanine
- ② Meeting pavilions
- ③ Feature central lighting
- ④ Retractable seating
- ⑤ Proposed lift
- ⑥ Double-height curtains
- ⑦ Proposed staircase

Proposed Section : Section A-A

Notes:	Rev:	Date:	Description:	By:
Do not scale from this drawing.	P01	19/07/23	First Issue	ws
All dimensions are in millimetres unless otherwise noted.	P02	09/08/23	Design Amendments	ko
All dimensions to be checked on site before proceeding with work.	P03	21/08/23	MEP Coordination	ko
All omissions and discrepancies to be reported in writing to Project 3 Architects Ltd.	P04	30/08/23	MEP Updated	ko
Areas indicated on this drawing are approximate and indicative only.				
© Project 3 Architects Limited Registered in England & Wales Number 08021795.				

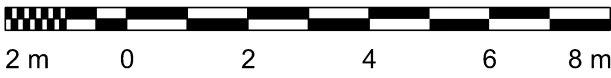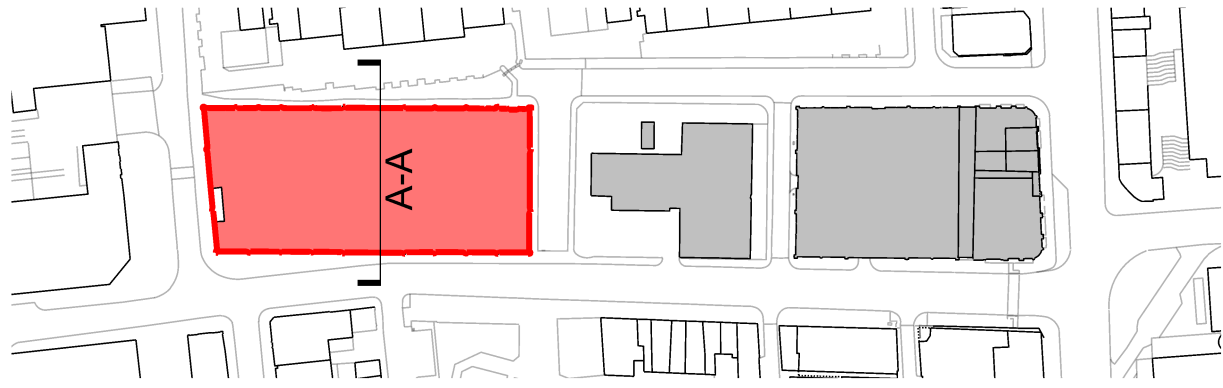

PROJECT 3
architects

4 back grafton street
altrincham
cheshire
WA14 1DY
0161 233 0575
mail@project3architects.com
www.project3architects.com

Project:
Lower Campfield
Liverpool Road, Manchester
Title:
Proposed Section
Sections A-A
Status:
PLANNING
Drawing Number:
0774-P3A-XX-XX-DR-A-05030

Scale @ ISO A1:
1:125
Revision:
P04