


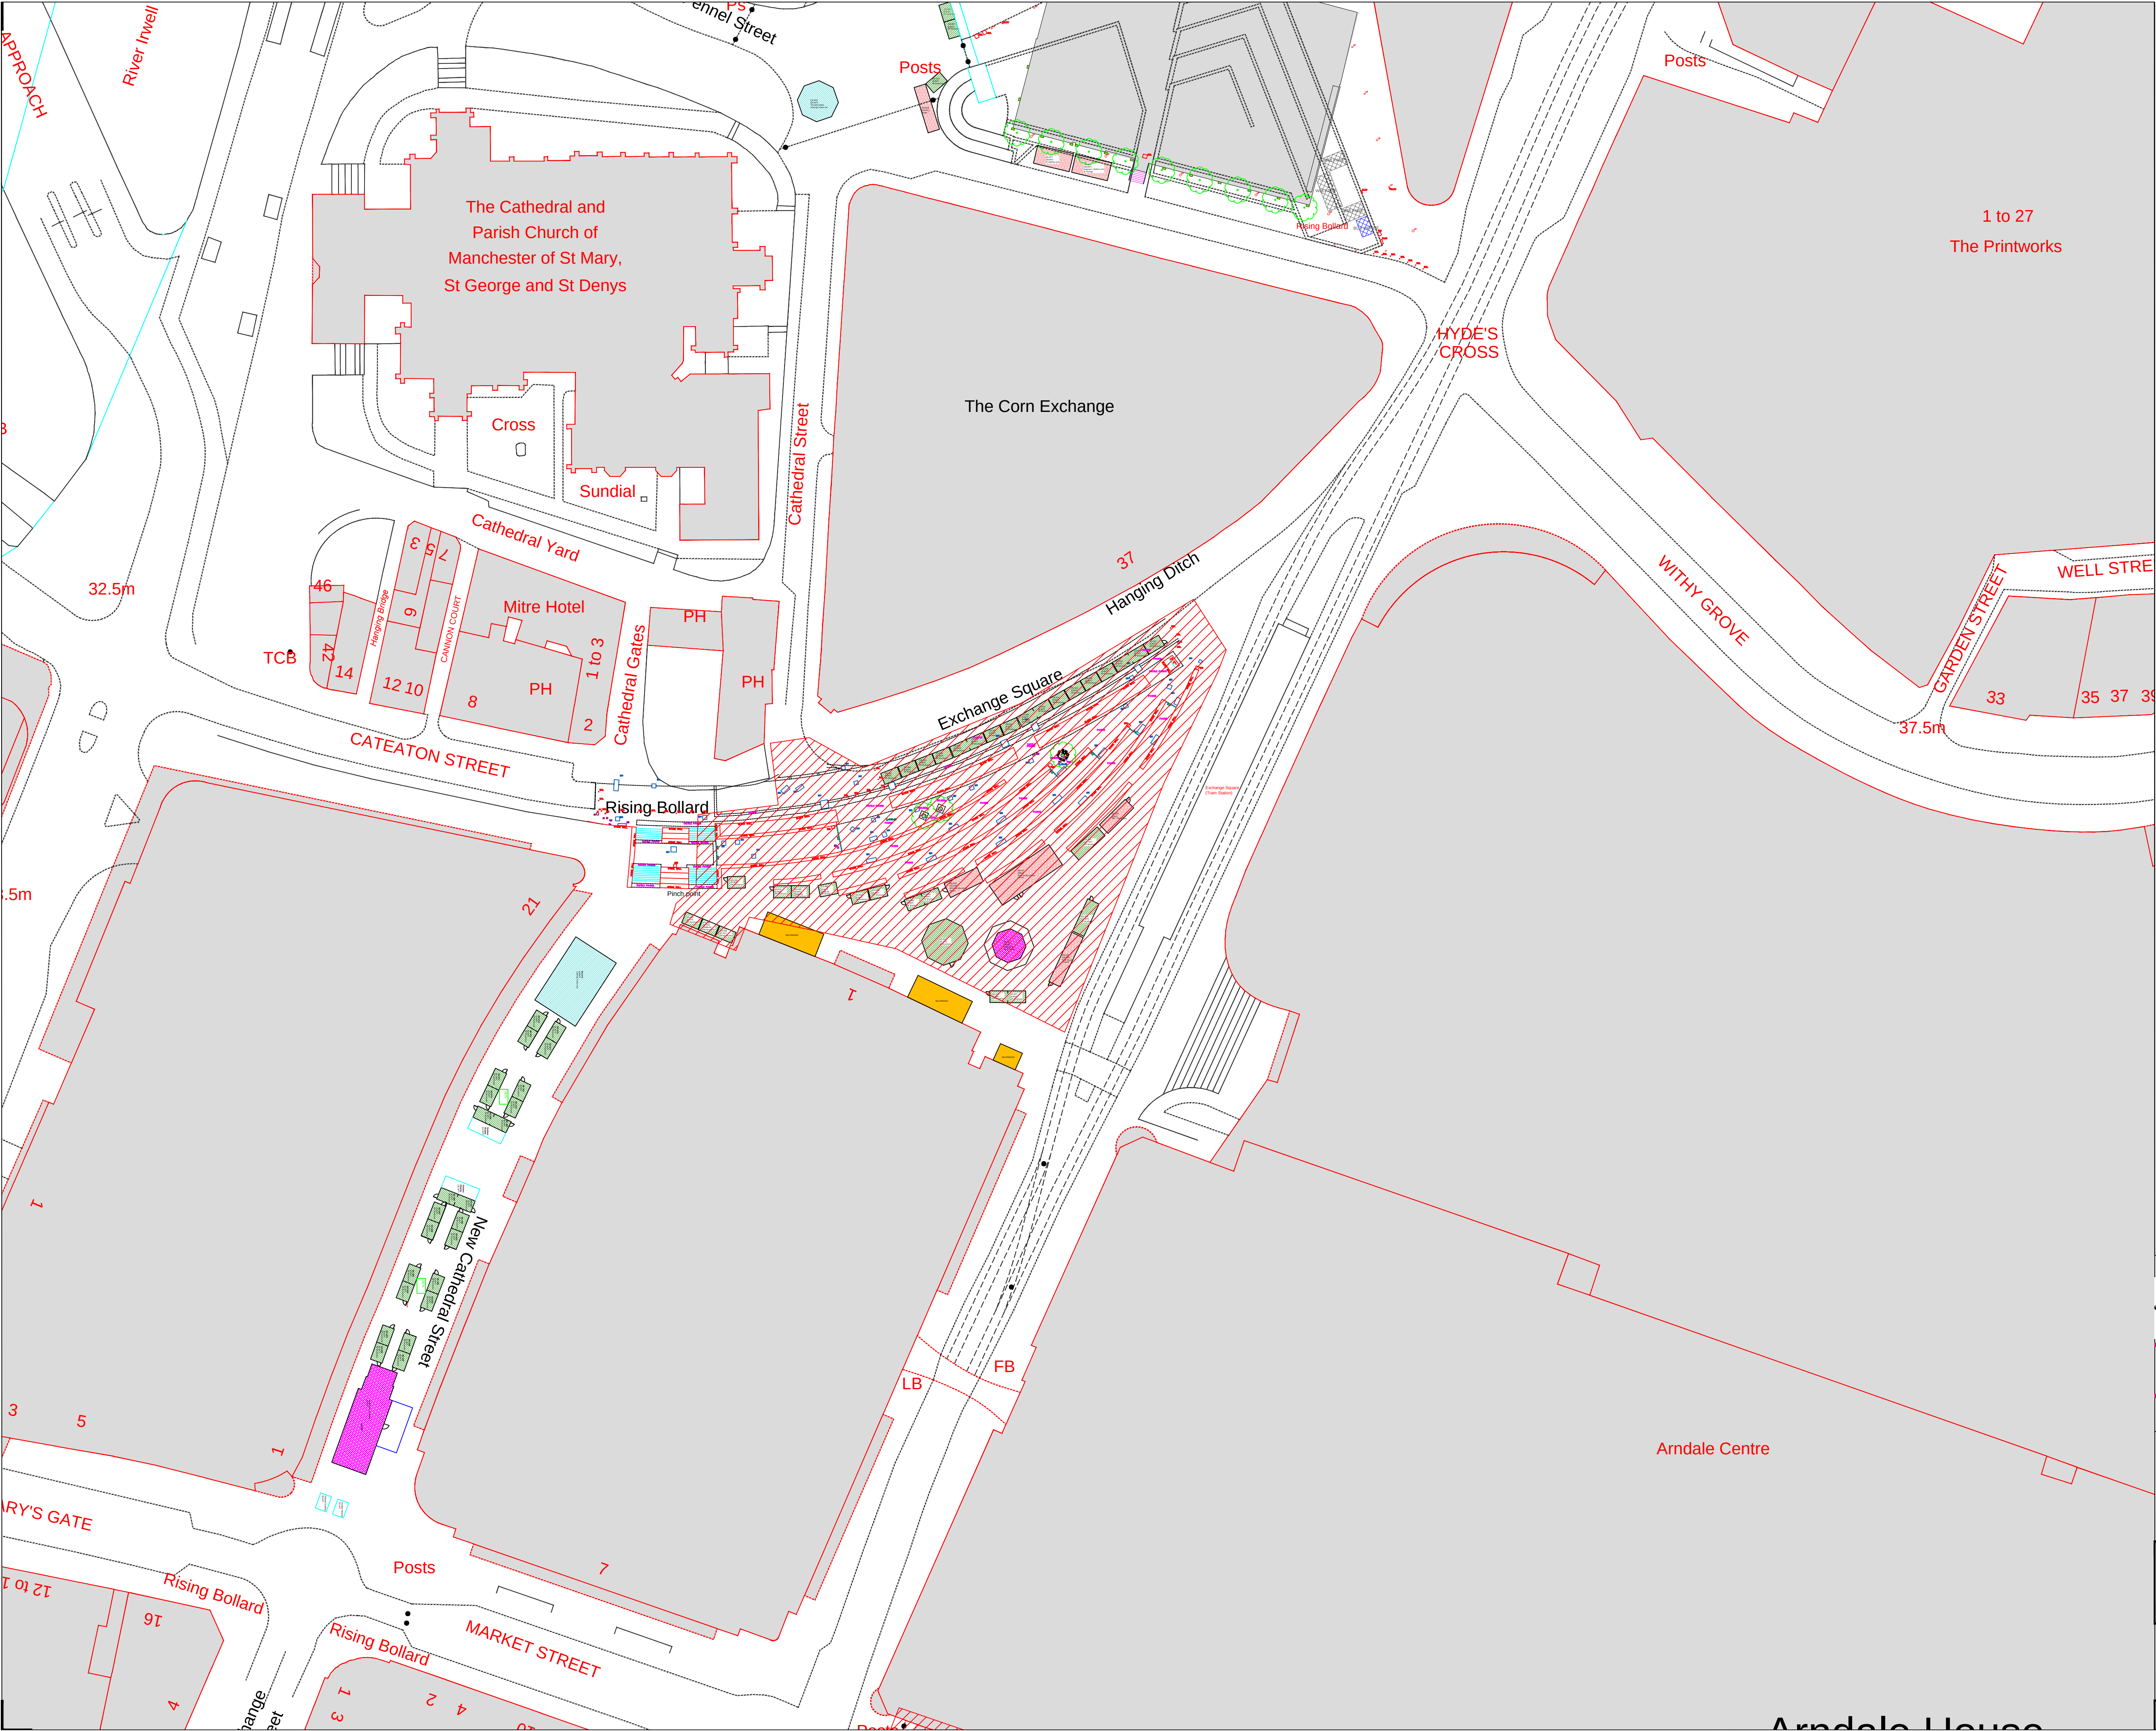

Legend:

MARKET LOCATIONS

N



Capital Programmes
Division

Manchester City Council
PO Box 532, Town Hall
Manchester
M60 2LA

DRAWING STATUS **CONSTRUCTION ISSUE**

PROPERTY TITLE

UPRN DFE NO.

PROJECT TITLE
MANCHESTER CHRISTMAS MARKETS 2023

DRAWING TITLE
LOCATION PLAN - CORN EXCHANGE & EXCHANGE SQUARE

JOB NO. DATE REV
OT45573 OCTOBER 2023

SCALE 1:500@A1 AUTHOR RH CHECKED BY JK APPROVED BY CR/SG

DRAWING NO.
OT45573-MCC-XX-DR-B-002