


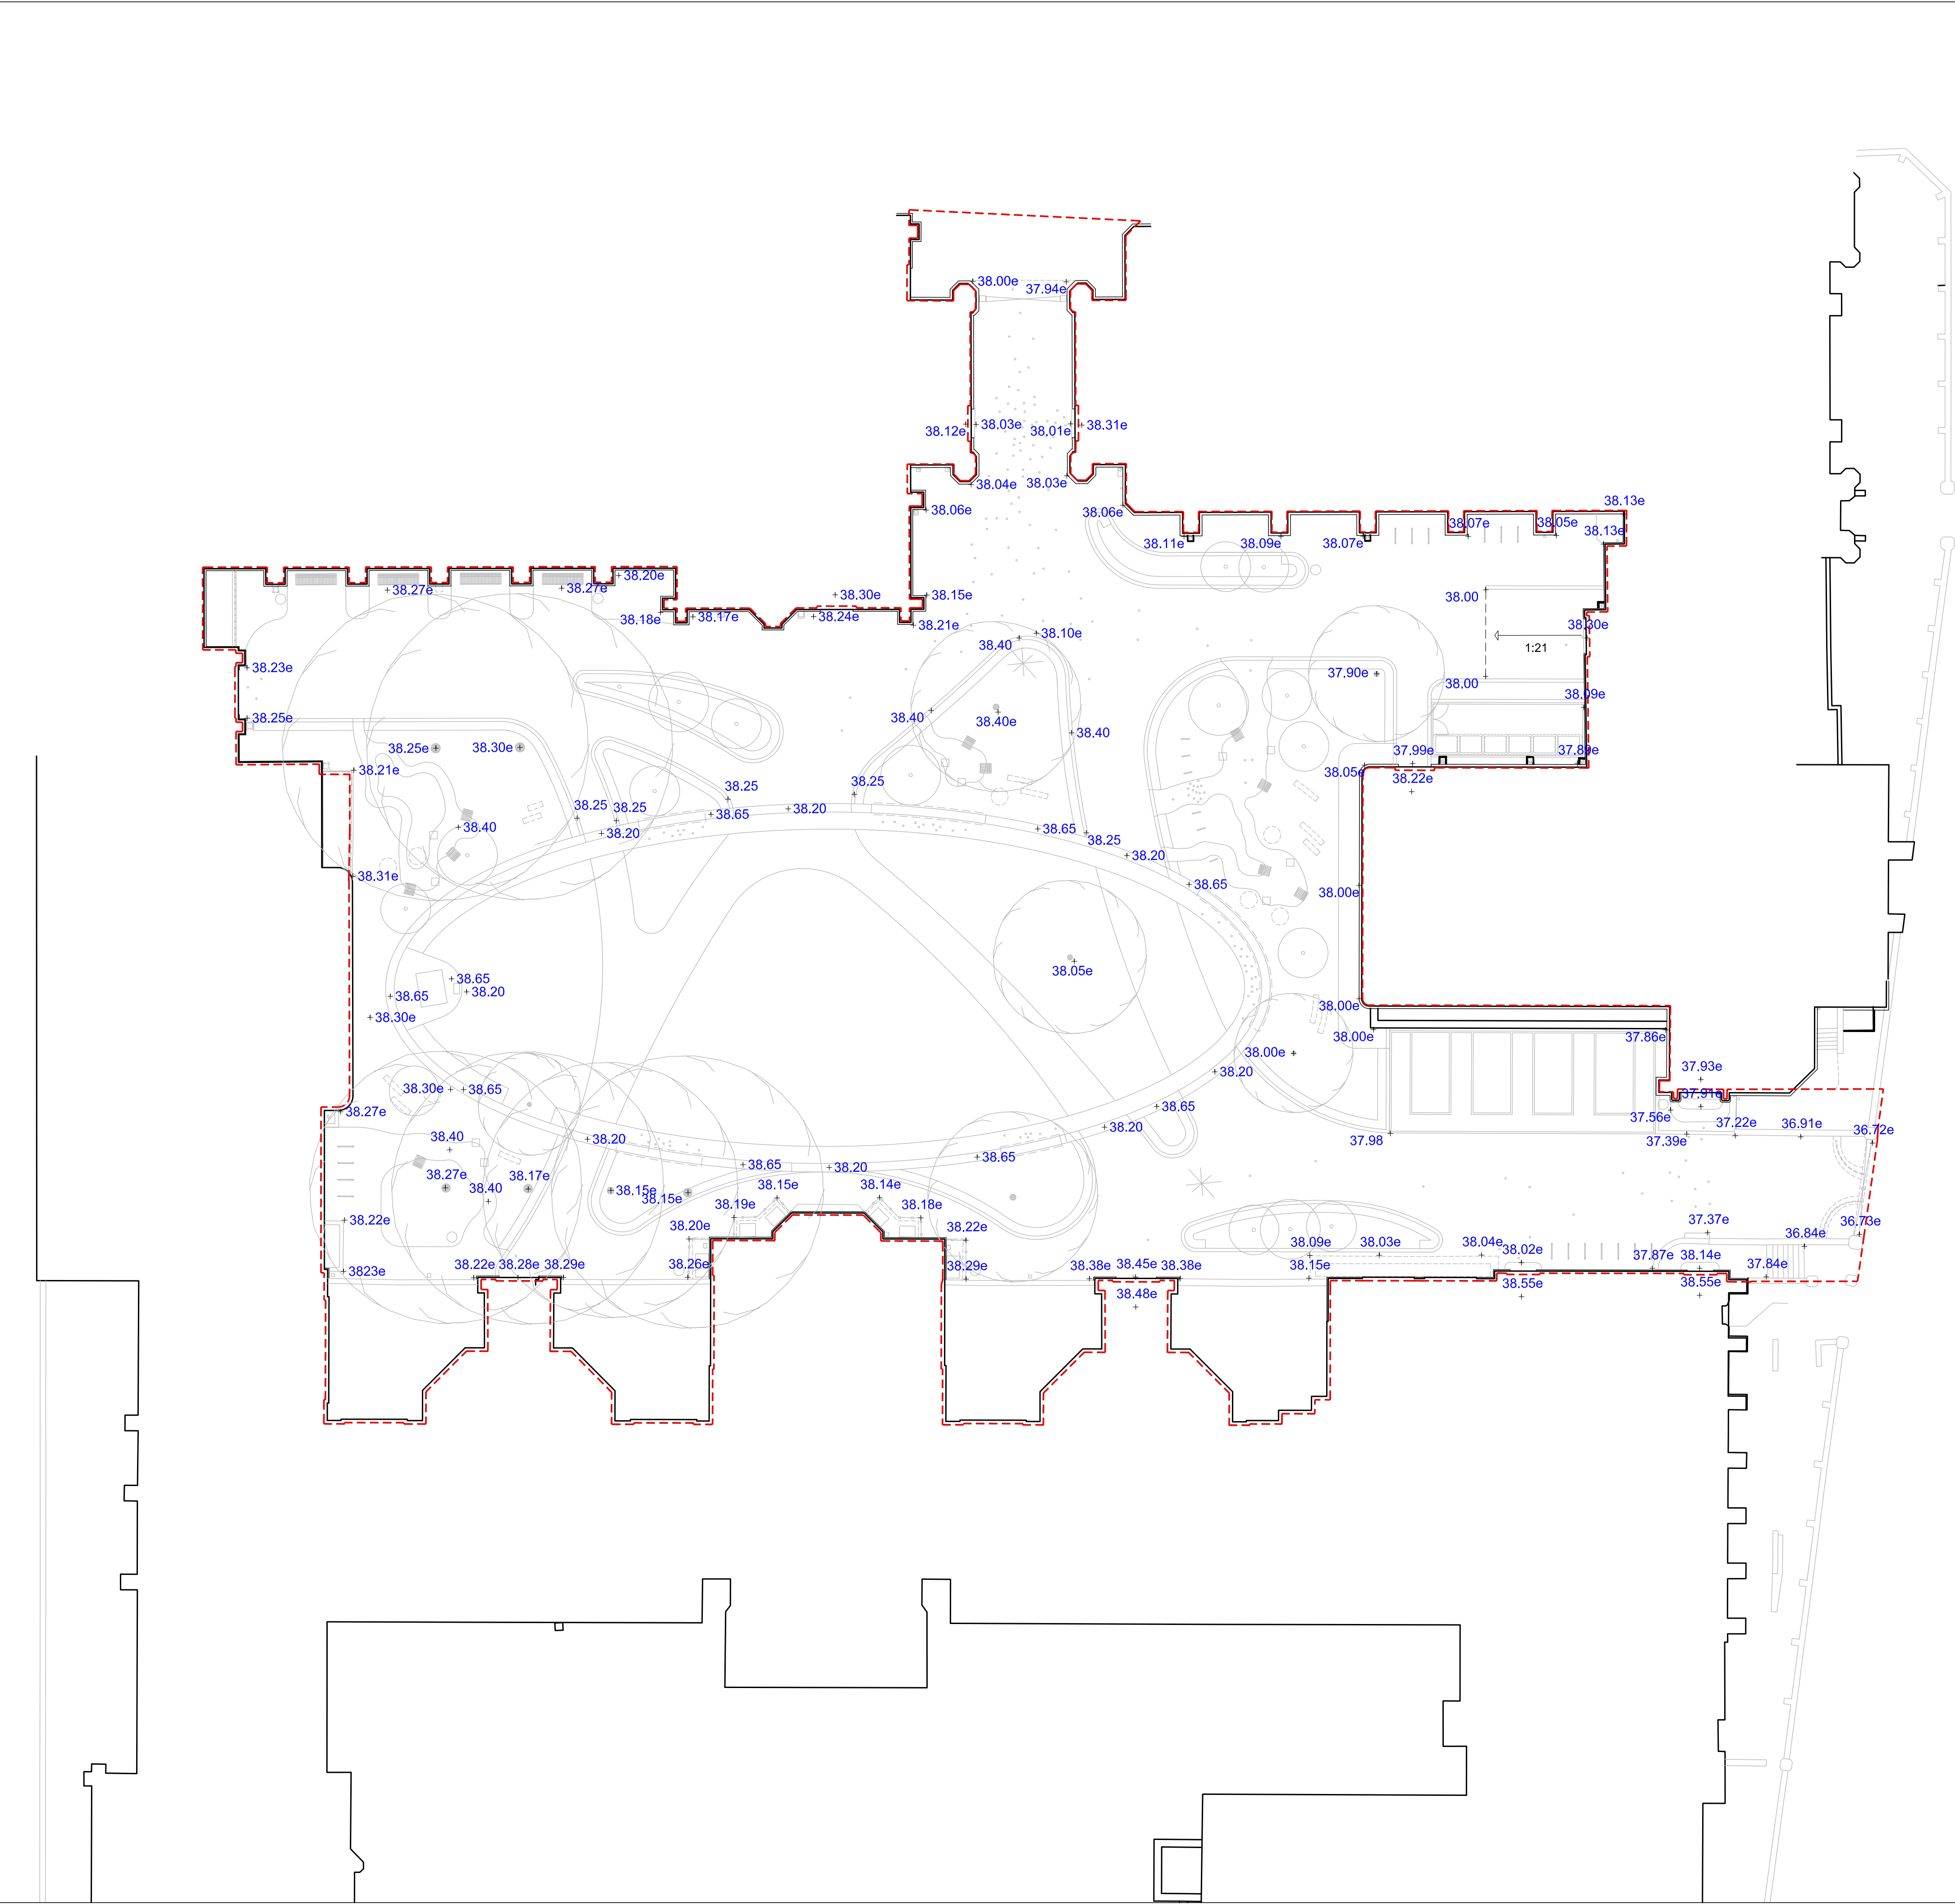

KEY

+38.30e

Site Boundary

Existing Level

+38.20

Proposed Level

NOTES:

DO NOT SCALE. Use figured dimensions only. The contractor is requested to check all dimensions before the work is put in hand. Copyright of this drawing belongs solely to Iteriad Ltd ©. This drawing must only be used for the purpose for which it is supplied and its contents must not be reproduced for any purpose without written permission. Areas indicated, or areas calculated from this drawing should be used for valuation purposes or as the basis for development contracts. Iteriad Ltd is a limited liability company registered in England and Wales. Number 7966573

To be read in conjunction with:

UMOQ-ITR-XX-00-DR-L-0001 - Landscape Masterplan
UMOQ-ITR-XX-00-DR-L-0002 - Removals Plan

UMOQ-ITR-XX-00-DR-L-0101 - Landscape General Arrangement

UMOQ-ITR-XX-00-DR-L-0301 - Landscape Sections (Sheet 1 of 3)
UMOQ-ITR-XX-00-DR-L-0302 - Landscape Sections (Sheet 2 of 3)
UMOQ-ITR-XX-00-DR-L-0303 - Landscape Sections (Sheet 3 of 3)

UMOQ-ITR-VV-XX-SP-L-1000 - Summary Hard and Soft Material Schedule

7212 D+A Statement_(-) 2023 08 30.1 - Design and Access Statement

P01	FIRST ISSUE	MS	KLH	30.08.23
REV	DETAILS	DRAWN BY	CHECKED BY	CHECKED DATE
DRAWING RECORD				

STATUS

FOR REVIEW, COMMENT AND APPROVAL

CLIENT

MANCHESTER1824

The University of Manchester

MASTERPLANNERSLANDSCAPE ARCHITECTS

(iteriad)

Studio
2 Craigwood Cottages,
Ecclello,
Windermere,
Cumbria
LA23 1LG
T: (+44) 15394 43018
E: studio@iteriad.com
W: www.iteriad.com

PROJECT TITLE

University of Manchester - Old Quad

DRAWING TITLE

External Levels Strategy

SCALE

DRAWN BY

DATE

1:200@A1

MS

AUG '23

JOB/DRAWING NUMBER

REVISION

UMOQ-ITR-XX-00-DR-L-0201

P01

N

0

2

4

6

8

10

20m

SCALE BAR 1:200