

NOTES:

DO NOT SCALE FROM THIS DRAWING

ALL DIMENSIONS ARE IN MILLIMETRES U.N.O.


ALL HEIGHTS ARE IN METRES ABOVE ORDNANCE DATUM U.N.O.

THIS DRAWING IS TO BE READ IN CONJUNCTION WITH ALL RELEVANT ARCHITECTS AND ENGINEERS DRAWINGS AND SPECIFICATIONS


REFER TO ARCHITECTS DRAWINGS FOR SETTING OUT INFORMATION NOT SHOWN ON THIS DRAWING

PILING SCHEDULE

Pile Range	Pile Size (mm)	Pile Cut Off Level	Dead + Live	Dead + Live + Wind
P-1 TO P-3	600	28.875		
P-4 TO P-5	600	29.075		
P-6 TO P-8	600	28.875		
P-9 TO P-10	600	29.075		
P-11 TO P-12	600	29.075		
P-13 TO P-15	600	28.875		
P-16 TO P-21	600	28.675		
P-22 TO P-24	600	28.875		
P-25 TO P-27	600	28.875		
P-28	600	29.175		
P-29 TO P-57	600	28.475		

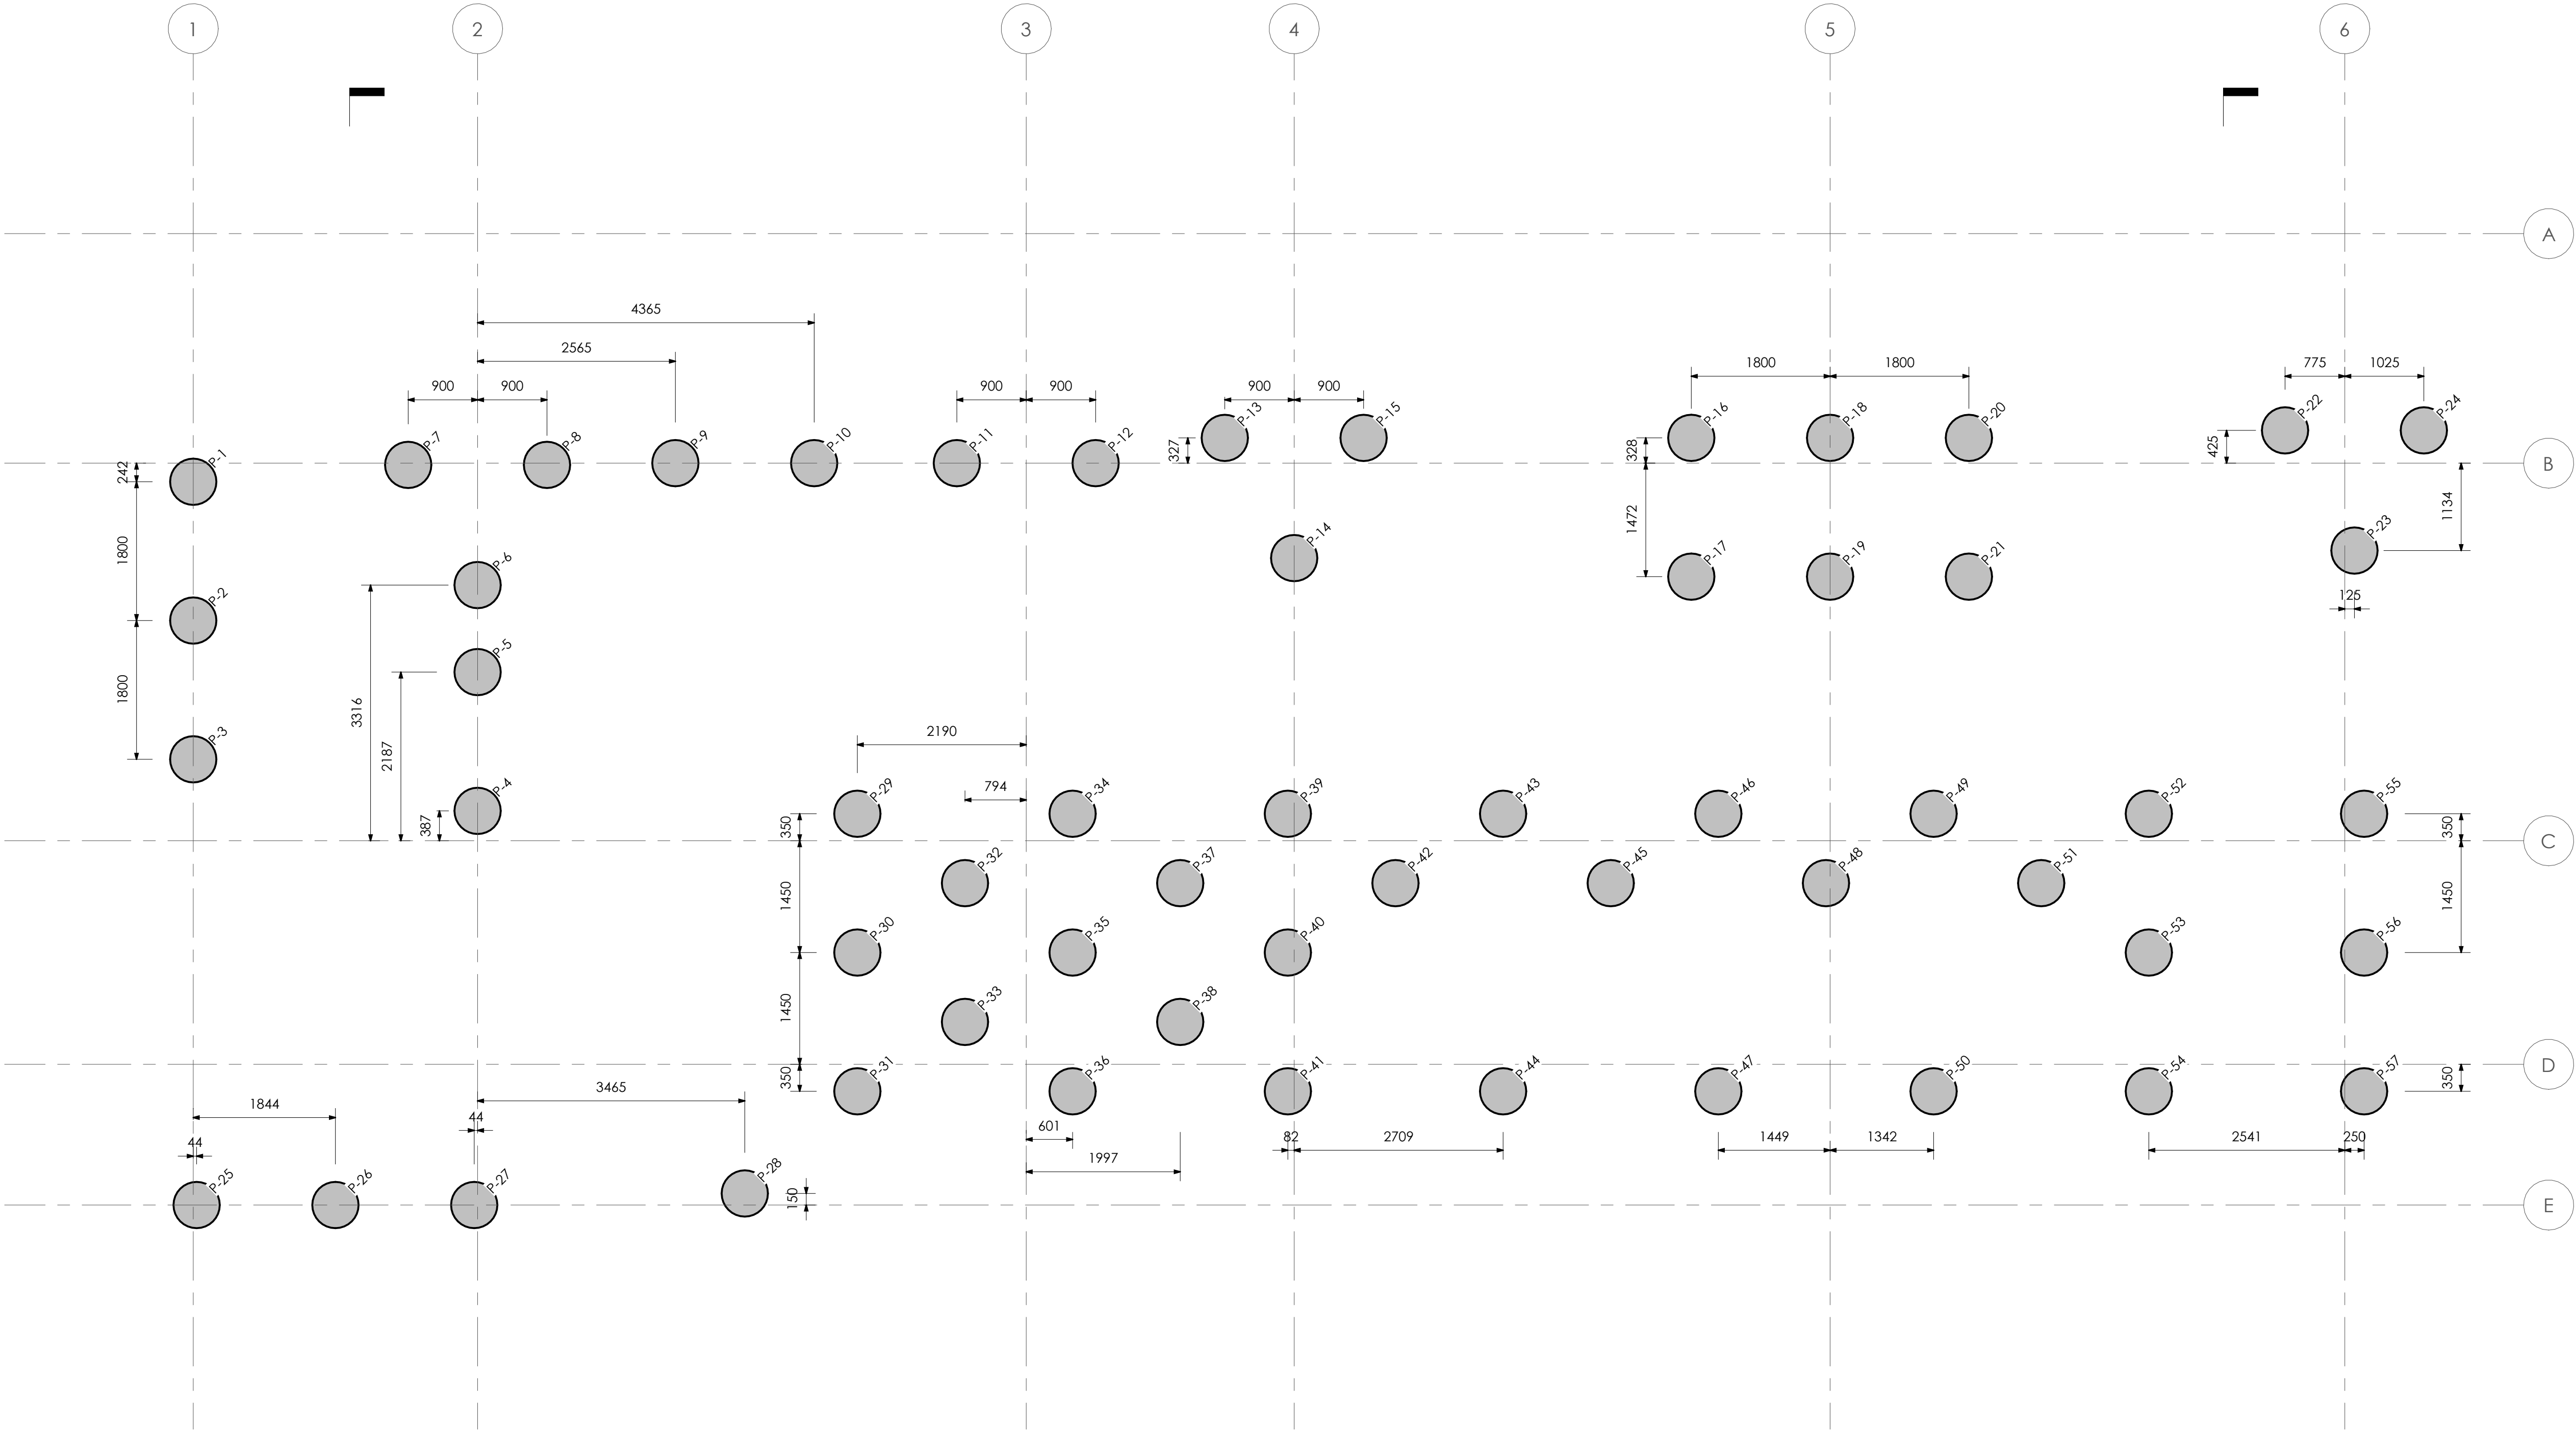

PILING LAYOUT
1 : 50

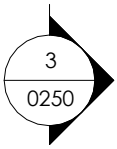

Drawing No.: 1983-CS-DP2-G200-PL-FD-0080

Rev: P01

Client: JADEBRICKS

Project: CHARLES STREET

Title: PILING LAYOUT GA

DP Squared Limited

(dp)²
A DESIMONE Company

contact@dpquared.net
Suite 3, Unit 8, Pennine Industrial Park,
Valley Road, Hebden Bridge, HX7 7BZ
www.dpquared.net
www.de-simone.com

P01	Preliminary	SL/ES	22/11/23
Rev	Revision Description:	Drm/Chk	Date:

Scale of A1:	Drawn by:	Checked by:	Date:
1 : 50	SL	ES	22/11/23