


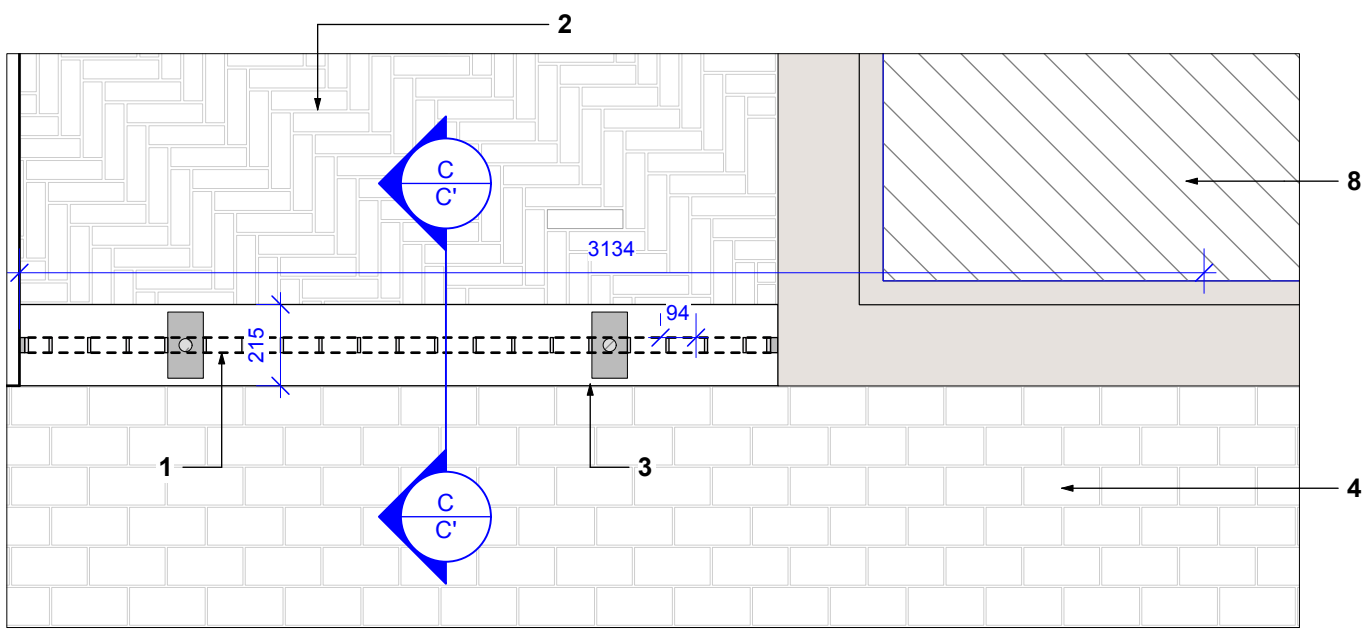


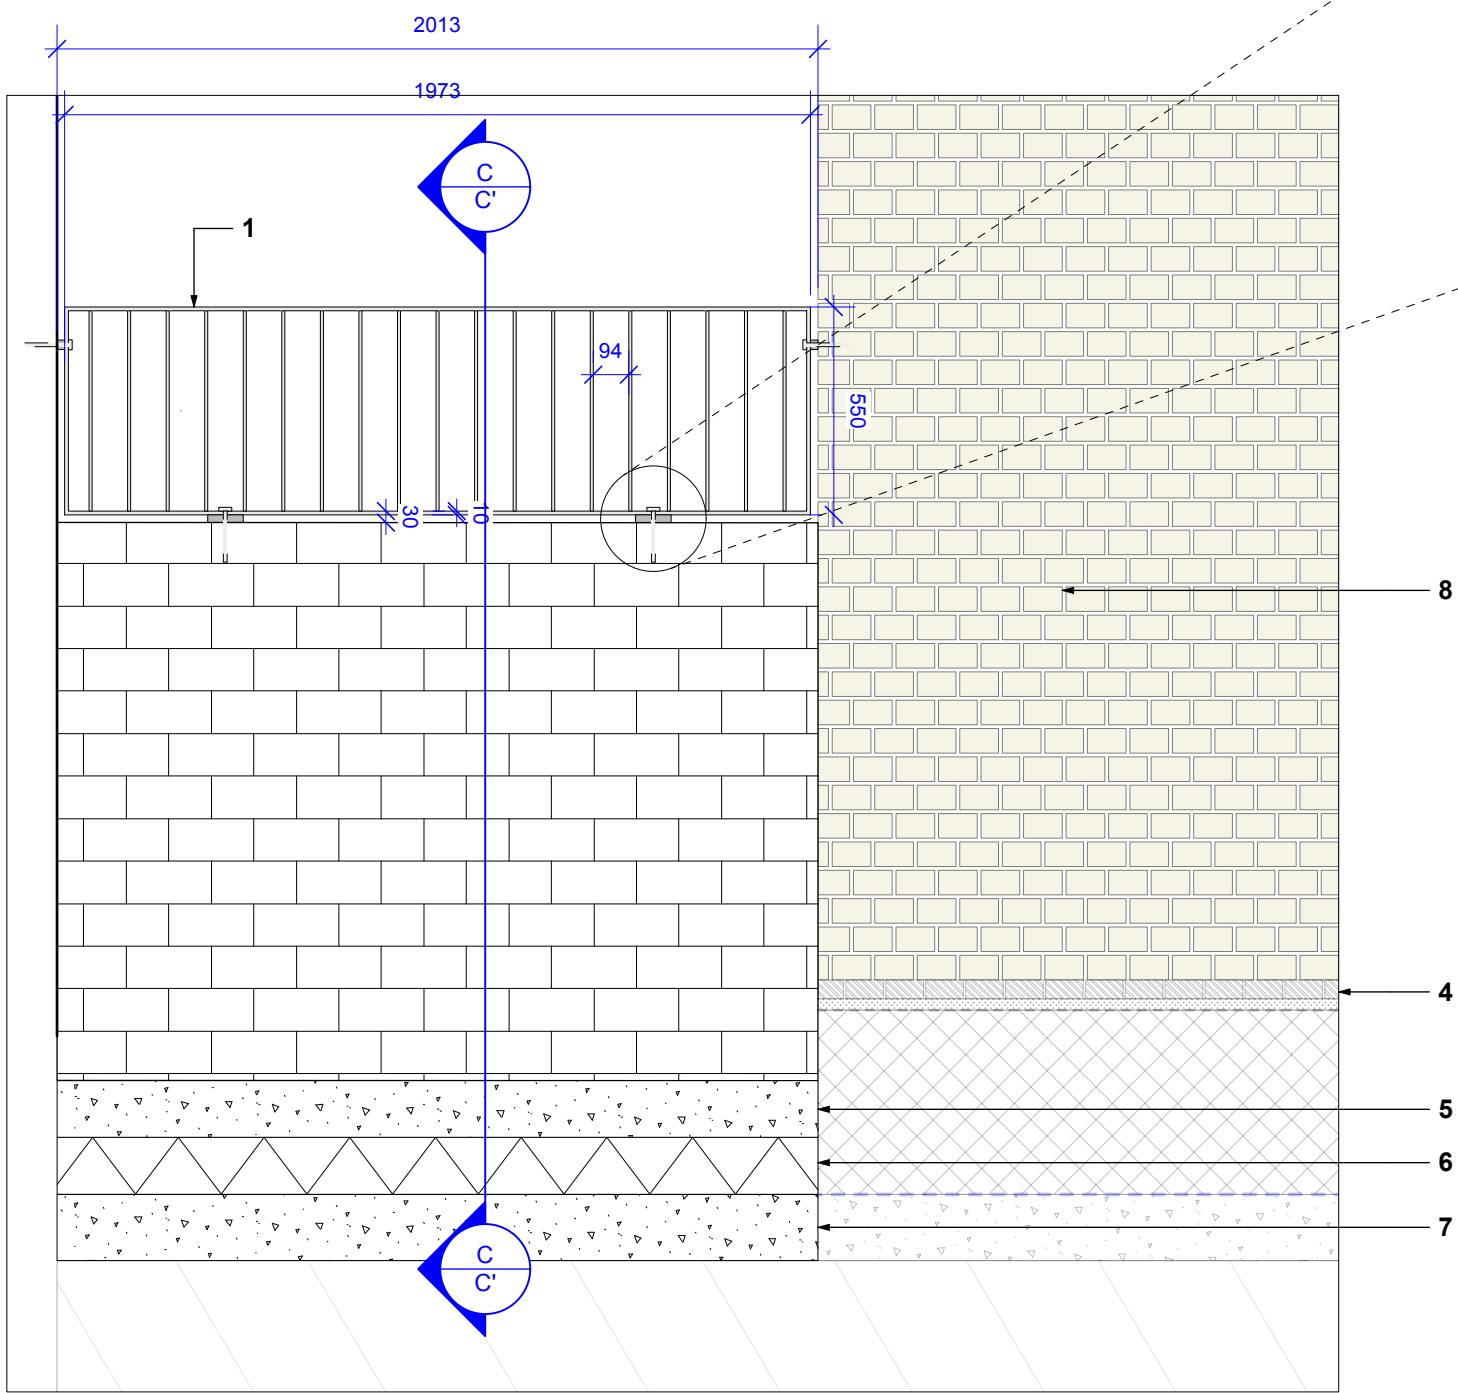


6 B6 - Brick Wall Mounted Railing - Plan
Scale: 1:20

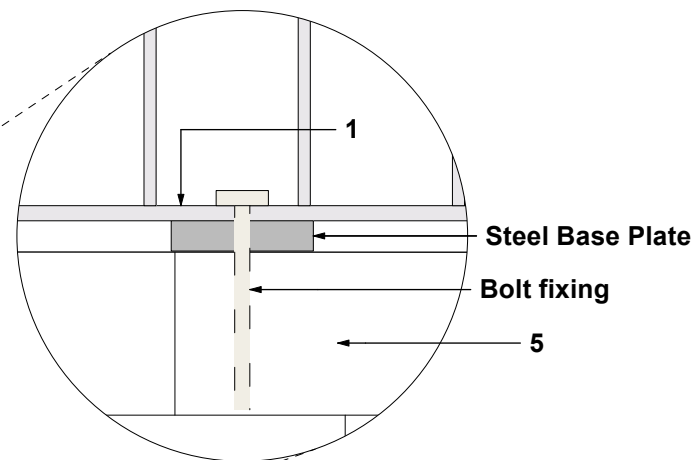

7 B6 - Brick Wall Mounted Railing - Elevation
Scale: 1:20

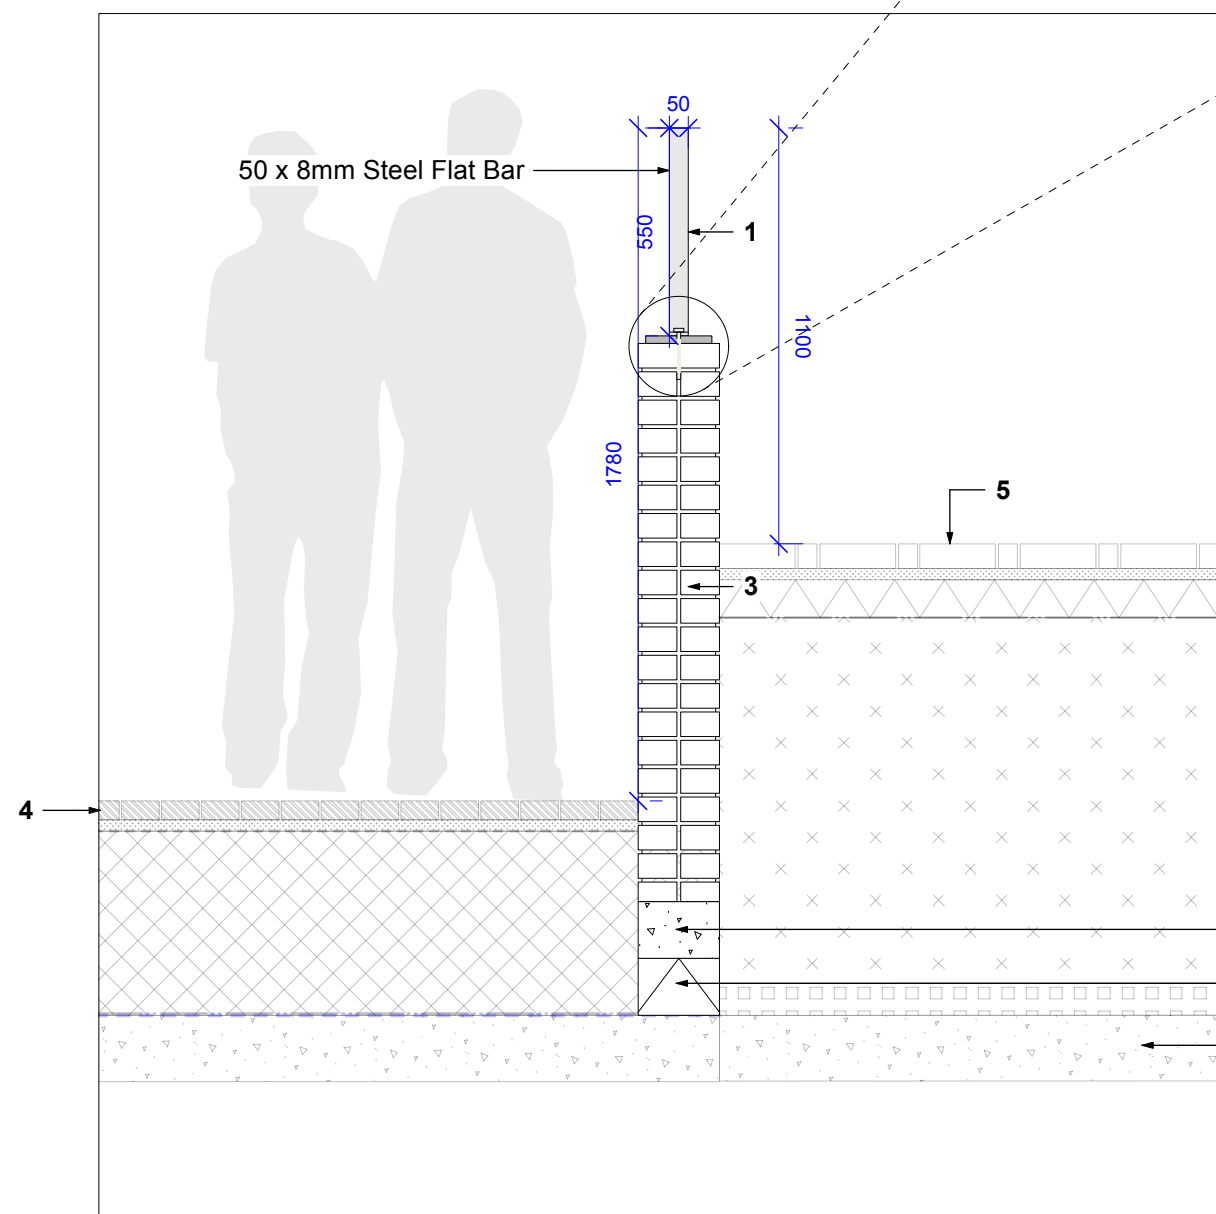

8 B6 - Brick Wall Mounted Railing - Section C-C'
Scale: 1:20

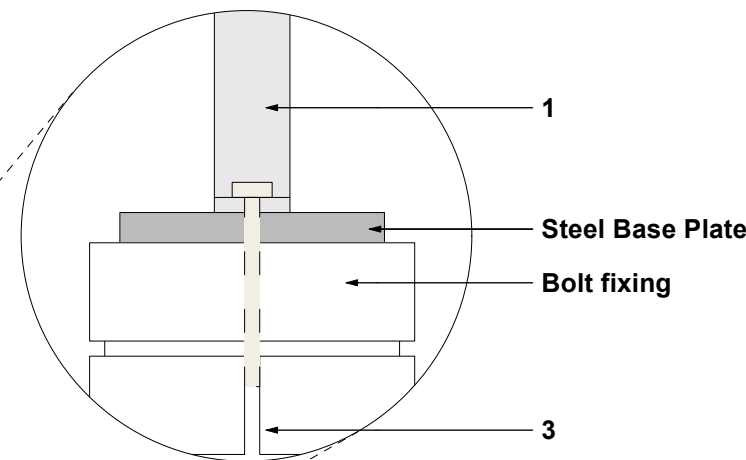

KEY

1 - 550mm Rimini Railing

Material: Hot Dip Galvanised Steel
Finish: PPC RAL tbc
Size: 1973mmL x 50mmW x 550mmH
mounted on brick wall, wall details tbc
Supplier: Lang and Fulton or similar and approved

2 - Clay Paving Mix 2

Refer to drawing 23C002-PLA-XX-XX-DR-L-5000 for further details

3 - Brick Wall

to match building brickwork
Size: 2013mmL x 215mmW x 1210mmH

4 - Impermeable Paving (S10)

Refer to drawing 23C002-PLA-XX-XX-DR-L-5000 for further details

5 - Concrete Foundation

to Engineer's specification

6 - MOT Sub base

to Engineer's Specification

7 - Concrete Slab

to Engineer's Specification

8 - Bin Store



Refer to drawing 23C002-PLA-XX-XX-DR-L-7008 for further details

THIS DRAWING IS COPYRIGHT PROTECTED AND MAY NOT BE REPRODUCED IN WHOLE OR PART WITHOUT WRITTEN AUTHORITY FROM THE OWNER.

NOTES:

1. Do not scale from this drawing.
2. Always work to noted dimensions.
3. All dimensions are in millimetres unless otherwise stated.
4. All setting out, levels and dimensions to be agreed on site.
5. The dimensions of all materials must be checked on site before being laid out.
6. This drawing must be read with the relevant specification clauses and detail drawings.
7. Order of construction and setting out to be agreed on site.

LOCATION PLAN

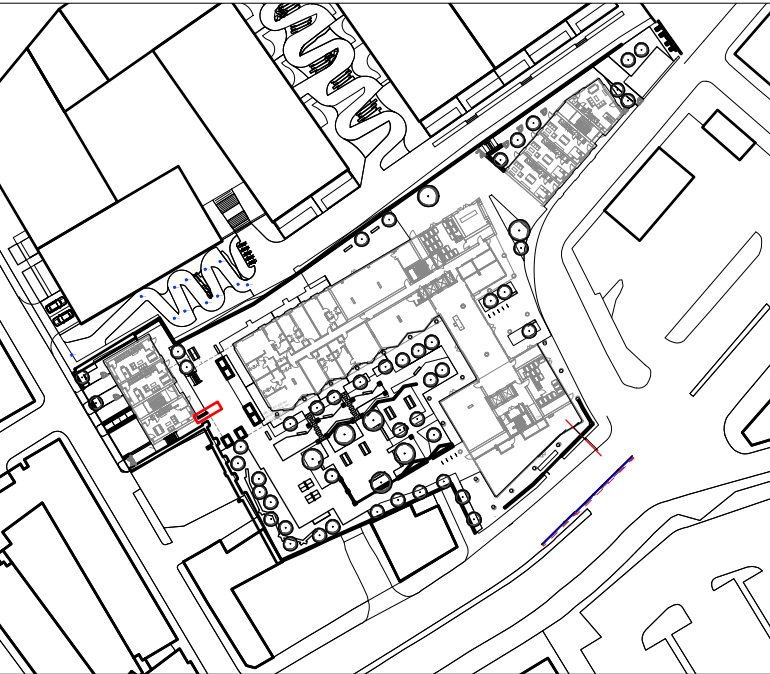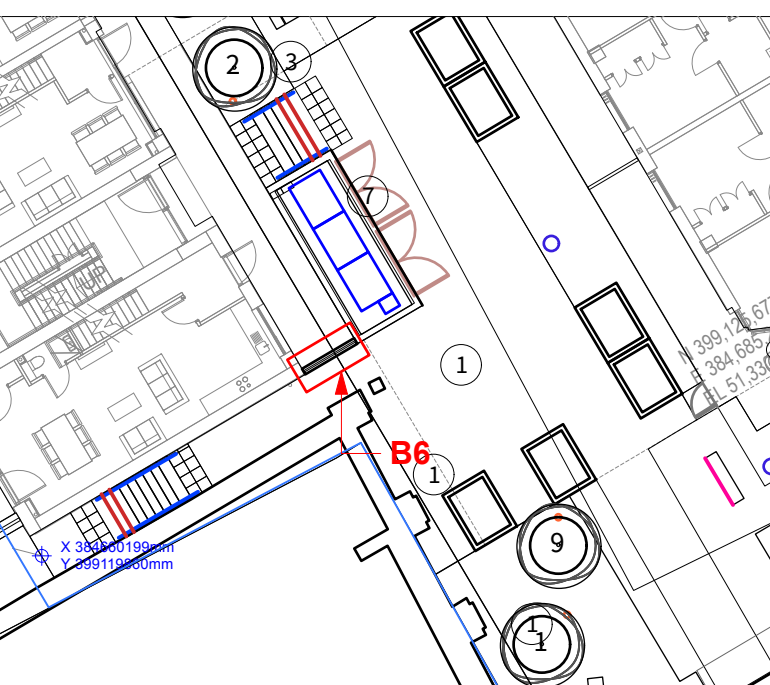

S2-P02	06/11/23	For Information	JN	AS
S2-P01	04/08/23	Stage 4 Issue	JN	AS
Revision	Date	Description	Drawn	Apprvd.

Planit I.E. Limited E: info@planit-ie.com W: planit-ie.com MANCHESTER 2 Back Grafton St., Altrincham, WA14 1DY T: 0161 928 9281 LEEDS No.1 Aire Street, Leeds Station, Leeds, LS1 4PR T: 0113 824 6413 LIVERPOOL Tempest S.3, 12 Tithebarn Street, Liverpool, L2 2DT T: 0151 363 1230 LONDON Unit 6 Waterside, 44-48 Wharf Road, London, N1 7UX T: 0207 253 5678 STANDISH Standish Gatehouse, Stonehouse, Gloucestershire, GL10 3BZ T: 0145 360 7080
--

Client McGoff Construction Ltd

Project Downtown Victoria North

Drg Title Typical Brick Wall Details Sheet 2 of 4

Created on	Created by	Approved by
04/07/23	JN	AS

Scale	Size	Workstage
1:20	A1	RIBA Stage 4

Drg No.	Suitability	Revision
23C002-PLA-XX-XX-DR-L-5006	S2	P02