


P:\2018\1882 ST JOHNS\01 CAD\02 SHEET LAYOUT\2279 T1 NOVATION\T1-EXA-G710-PL-GRD-300 T1 PUBLIC REALM LEVELS PLAN.DWG

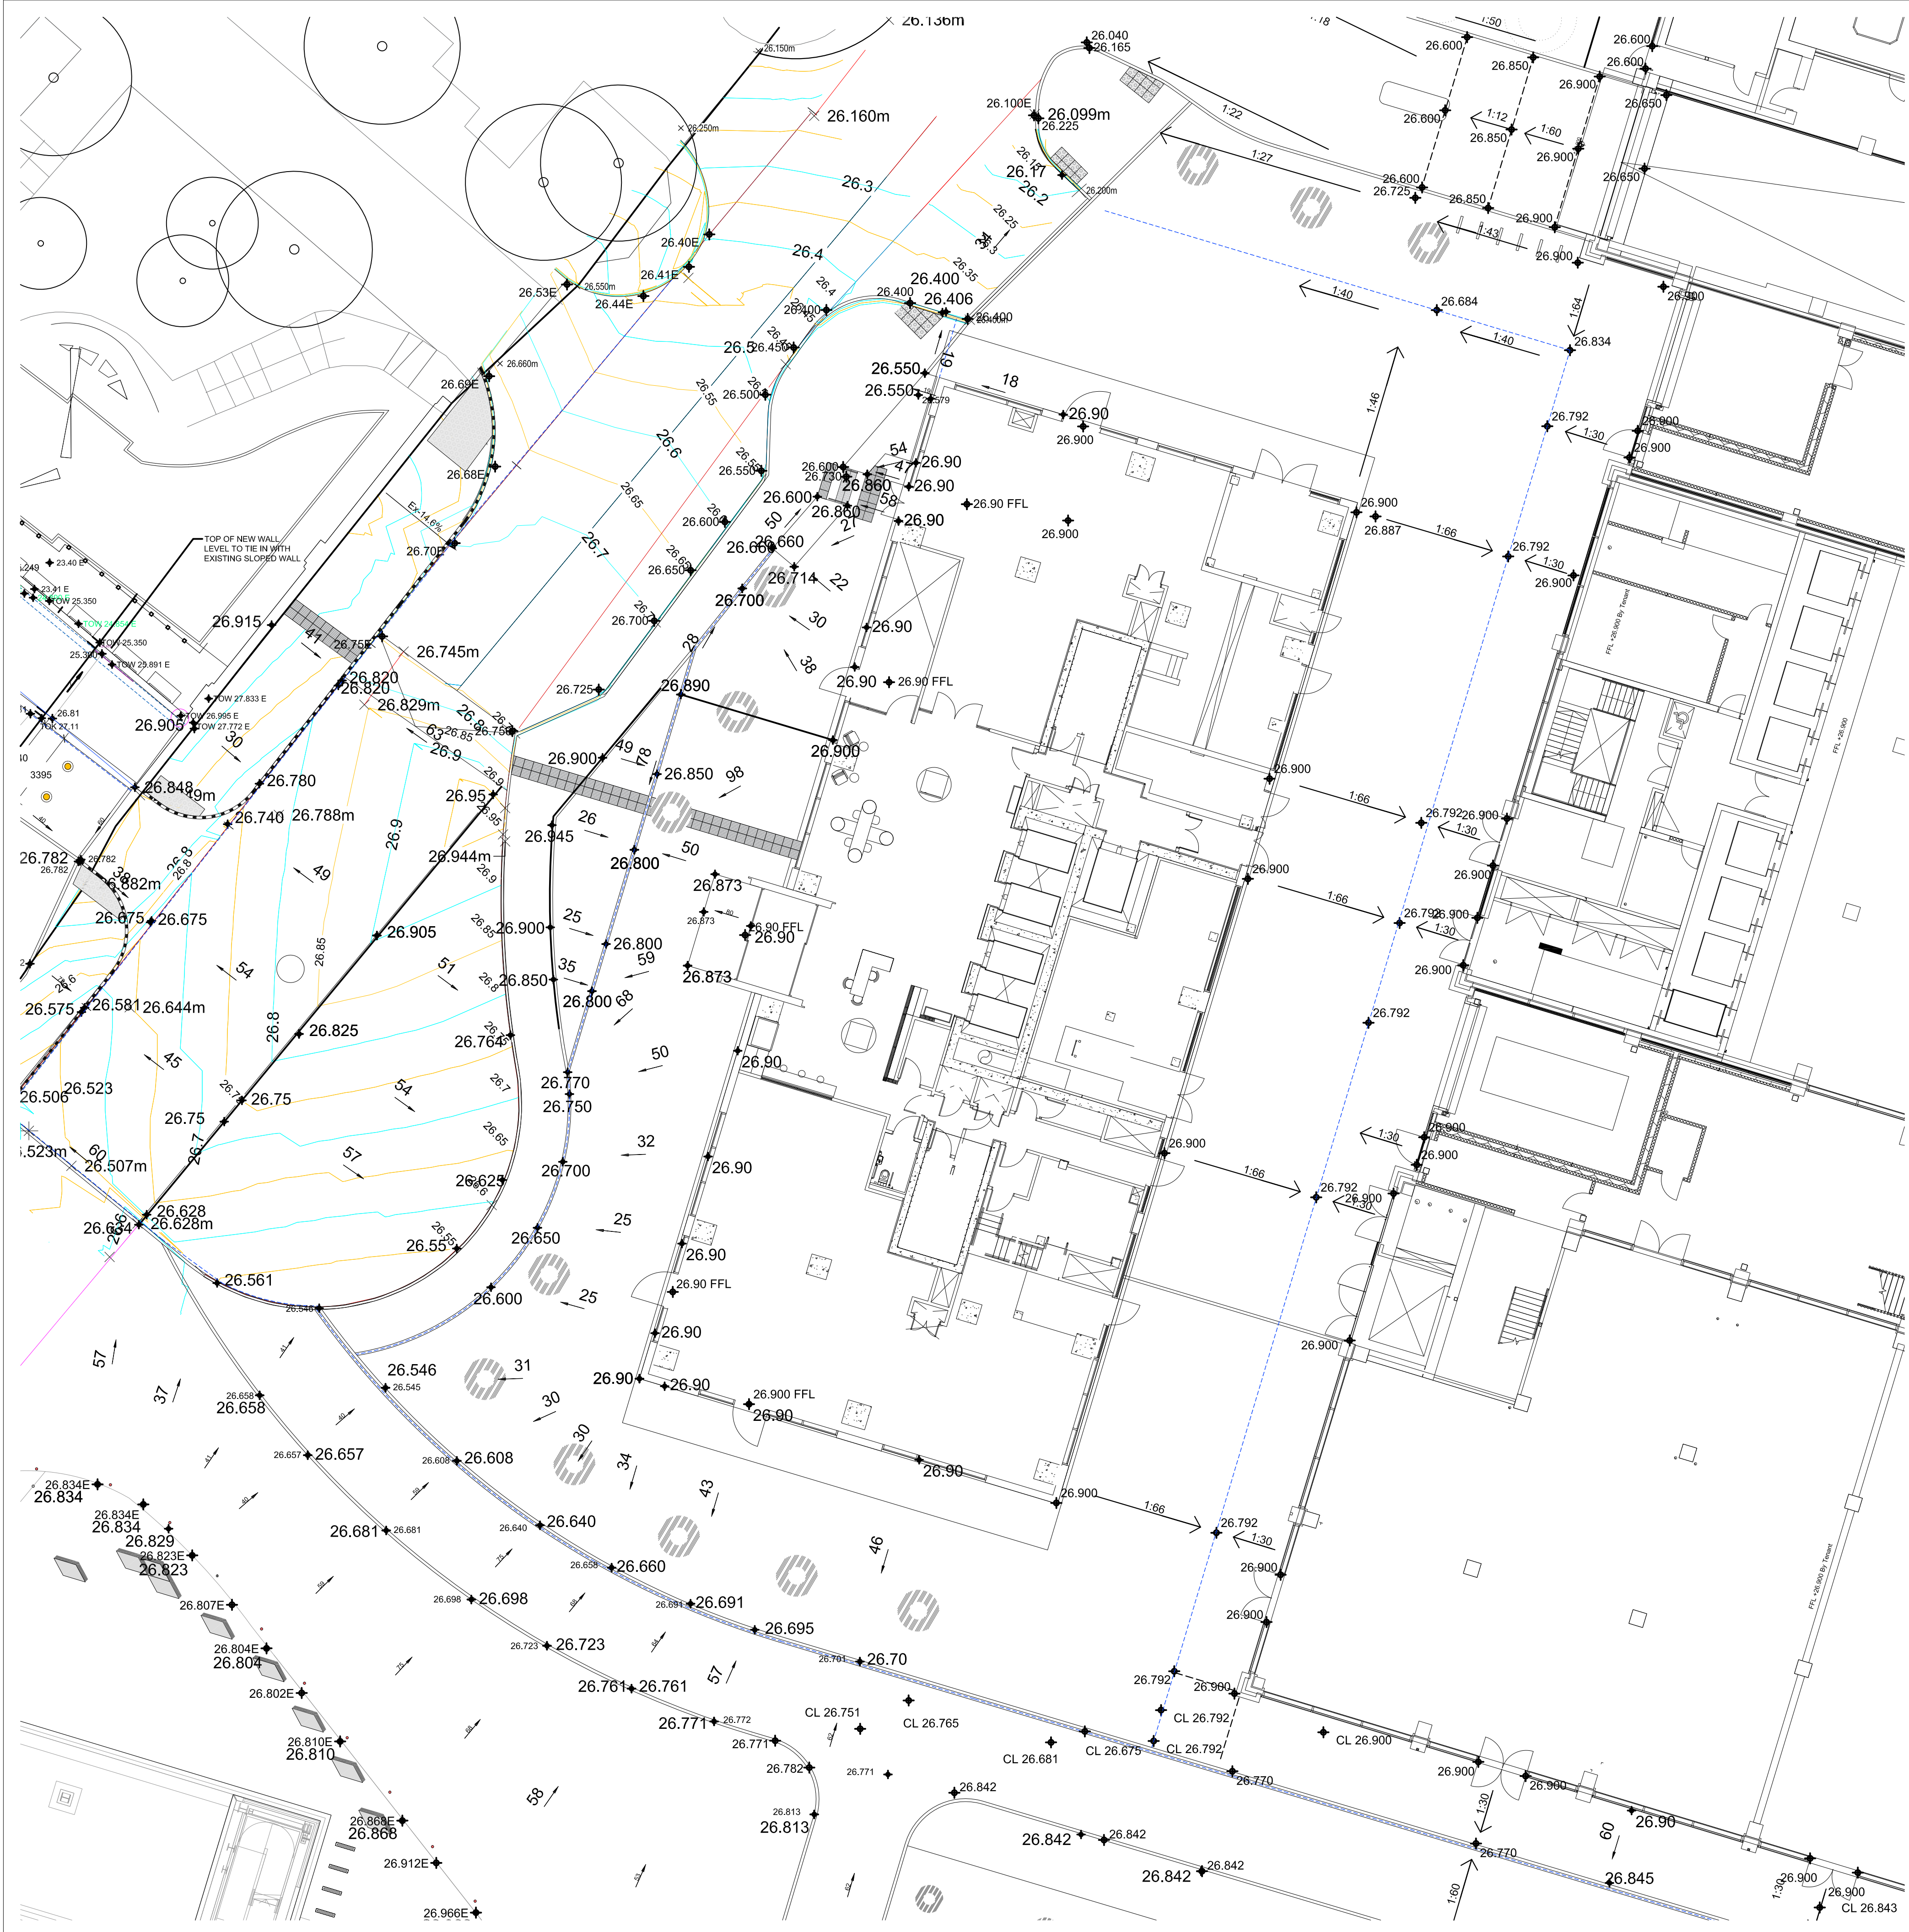

LEVELS

- 26.34E
- 26.43 FFL
- CL26.50
- 26.34
- 60

- EXISTING
- EXISTING DOORWAY
- EXISTING COVER
- PROPOSED
- FALL
- DRAINAGE CHANNEL

No dimensions are to be scaled from this drawing.
All dimensions are to be checked on site.
Area measurements for indicative purposes only.

This drawing is the property of Exterior Architecture Ltd.
No part of the drawing may be reproduced in any manner
without permission from Exterior Architecture Ltd.

Client
VITA

----	----	----
----	----	----
----	----	----
C06	COORDINATION	30.10.2023
C05	UPDATED ISSUE	09.10.2023
C04	LEVELS AND DRAINAGE	06.10.2023
C03	COORDINATION	05.10.2023
C02	CURTAINS COORDINATION	01.06.2023
C01	INITIAL ISSUE	04.05.2023
Rev	Description	Date

EXTERIOR
ARCHITECTURE

LONDON
Unit 17.1, The Leather Market, 11-13 Weston Street, London, SE1 3ER
MANCHESTER
Studio 537, The Royal Exchange, St Anns Square, Manchester, M2 7DH
E-MAIL office@exteriorarchitecture.com
WEB www.exteriorarchitecture.com

Project title
ST JOHNS T1 PUBLIC REALM

Drawing title
T1 PUBLIC REALM LEVELS PLAN

Issued By	Manchester	T: 0161 850 8101
Scale	1:150 @ A1	Drawn EXA
Status	STAGE 5	Checked SPL
Date	04.05.2023	Approved JM
Drawing number	T1-EXA-G710-PL-GRD-300	Revision
		C06