

Property Address:

Apartment 29
Globe House
30-34 Southall Street
Manchester
M3 1LG




Scale 1:200
As supplied for A3 printing (Scale bar 50mm precisely)

0 2 4 6 8 10
metres

Key:



Apartment 29 - Ground Floor
Existing Caretakers Flat and Office

 

For Identification Only: Shared Access




Extent of Mezzanine Decks
(restricted headroom)

Version information:


v7.3 - 16.08.2023 - Apartment numbered properly

RedLinePlans.co.uk © 2023 0844 330 7526 Ref. 3293.3048.2900.2875Lp

Any queries regarding this plan should in the first instance be referred back to Red Line Plans Ltd for clarification. Expected accuracy 30mm (1 sigma). Do not photocopy or reduce this plan as the scale may be affected. Written documentation may contain more precise descriptions of boundary positions. Basement, ground and first floor are still in development, so subject to minor changes. Second floor fixtures and fittings subject to change, this does not impact lease extents.

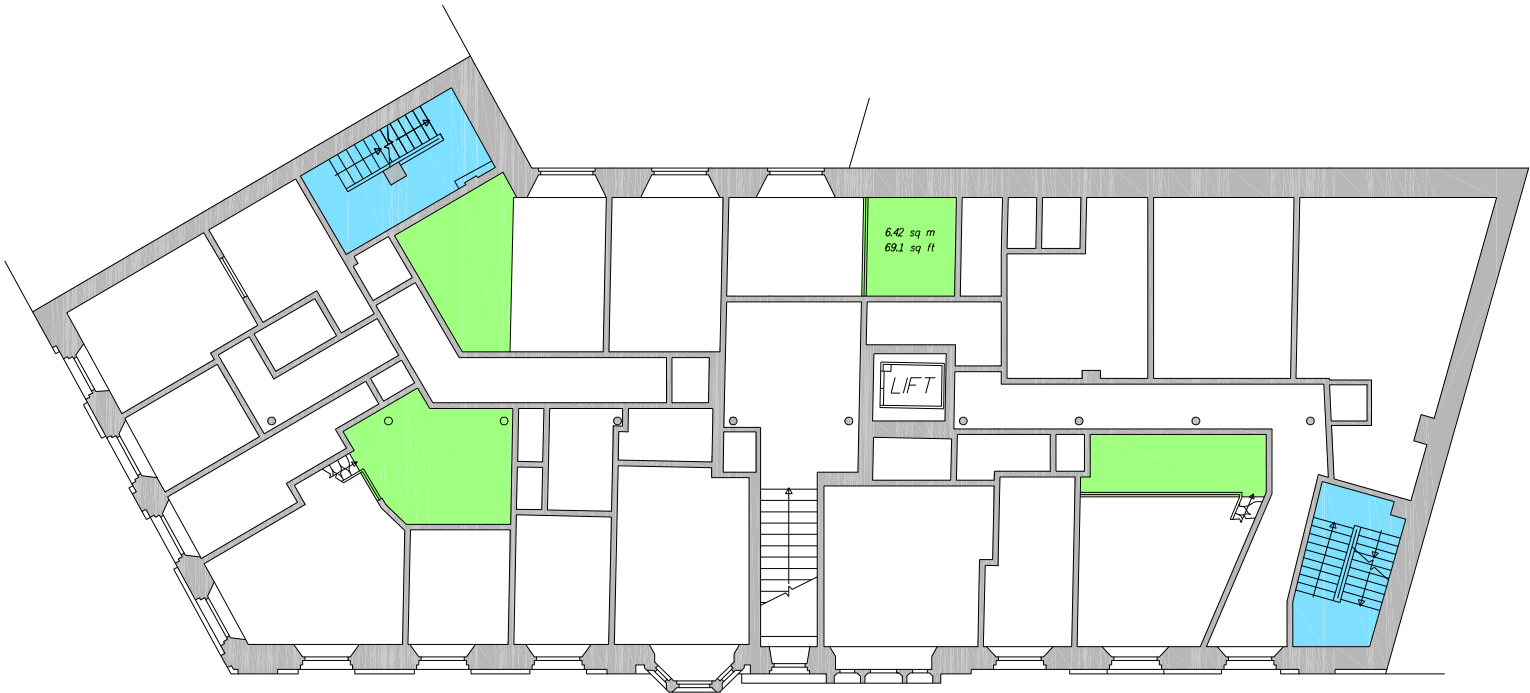

Ground Floor Mezzanine Level 1:200

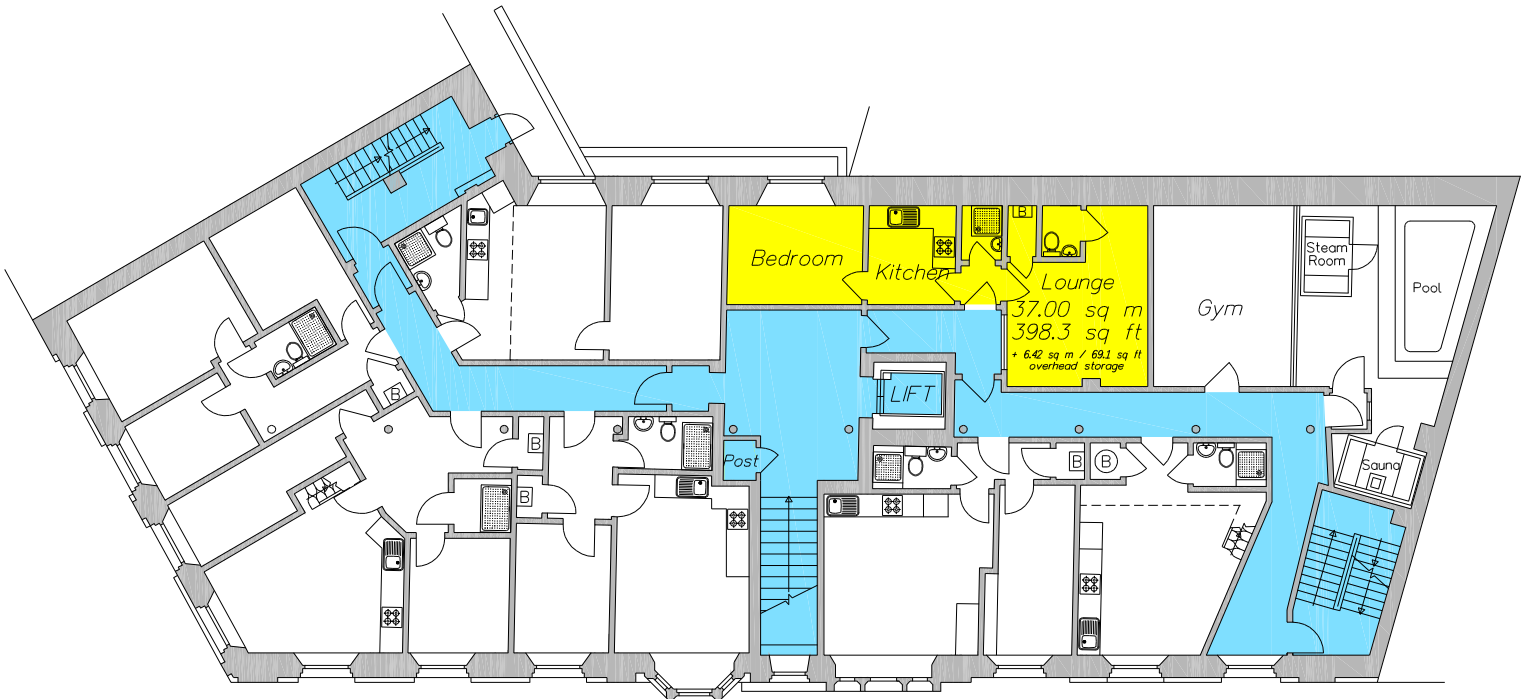

Ground Floor 1:200