



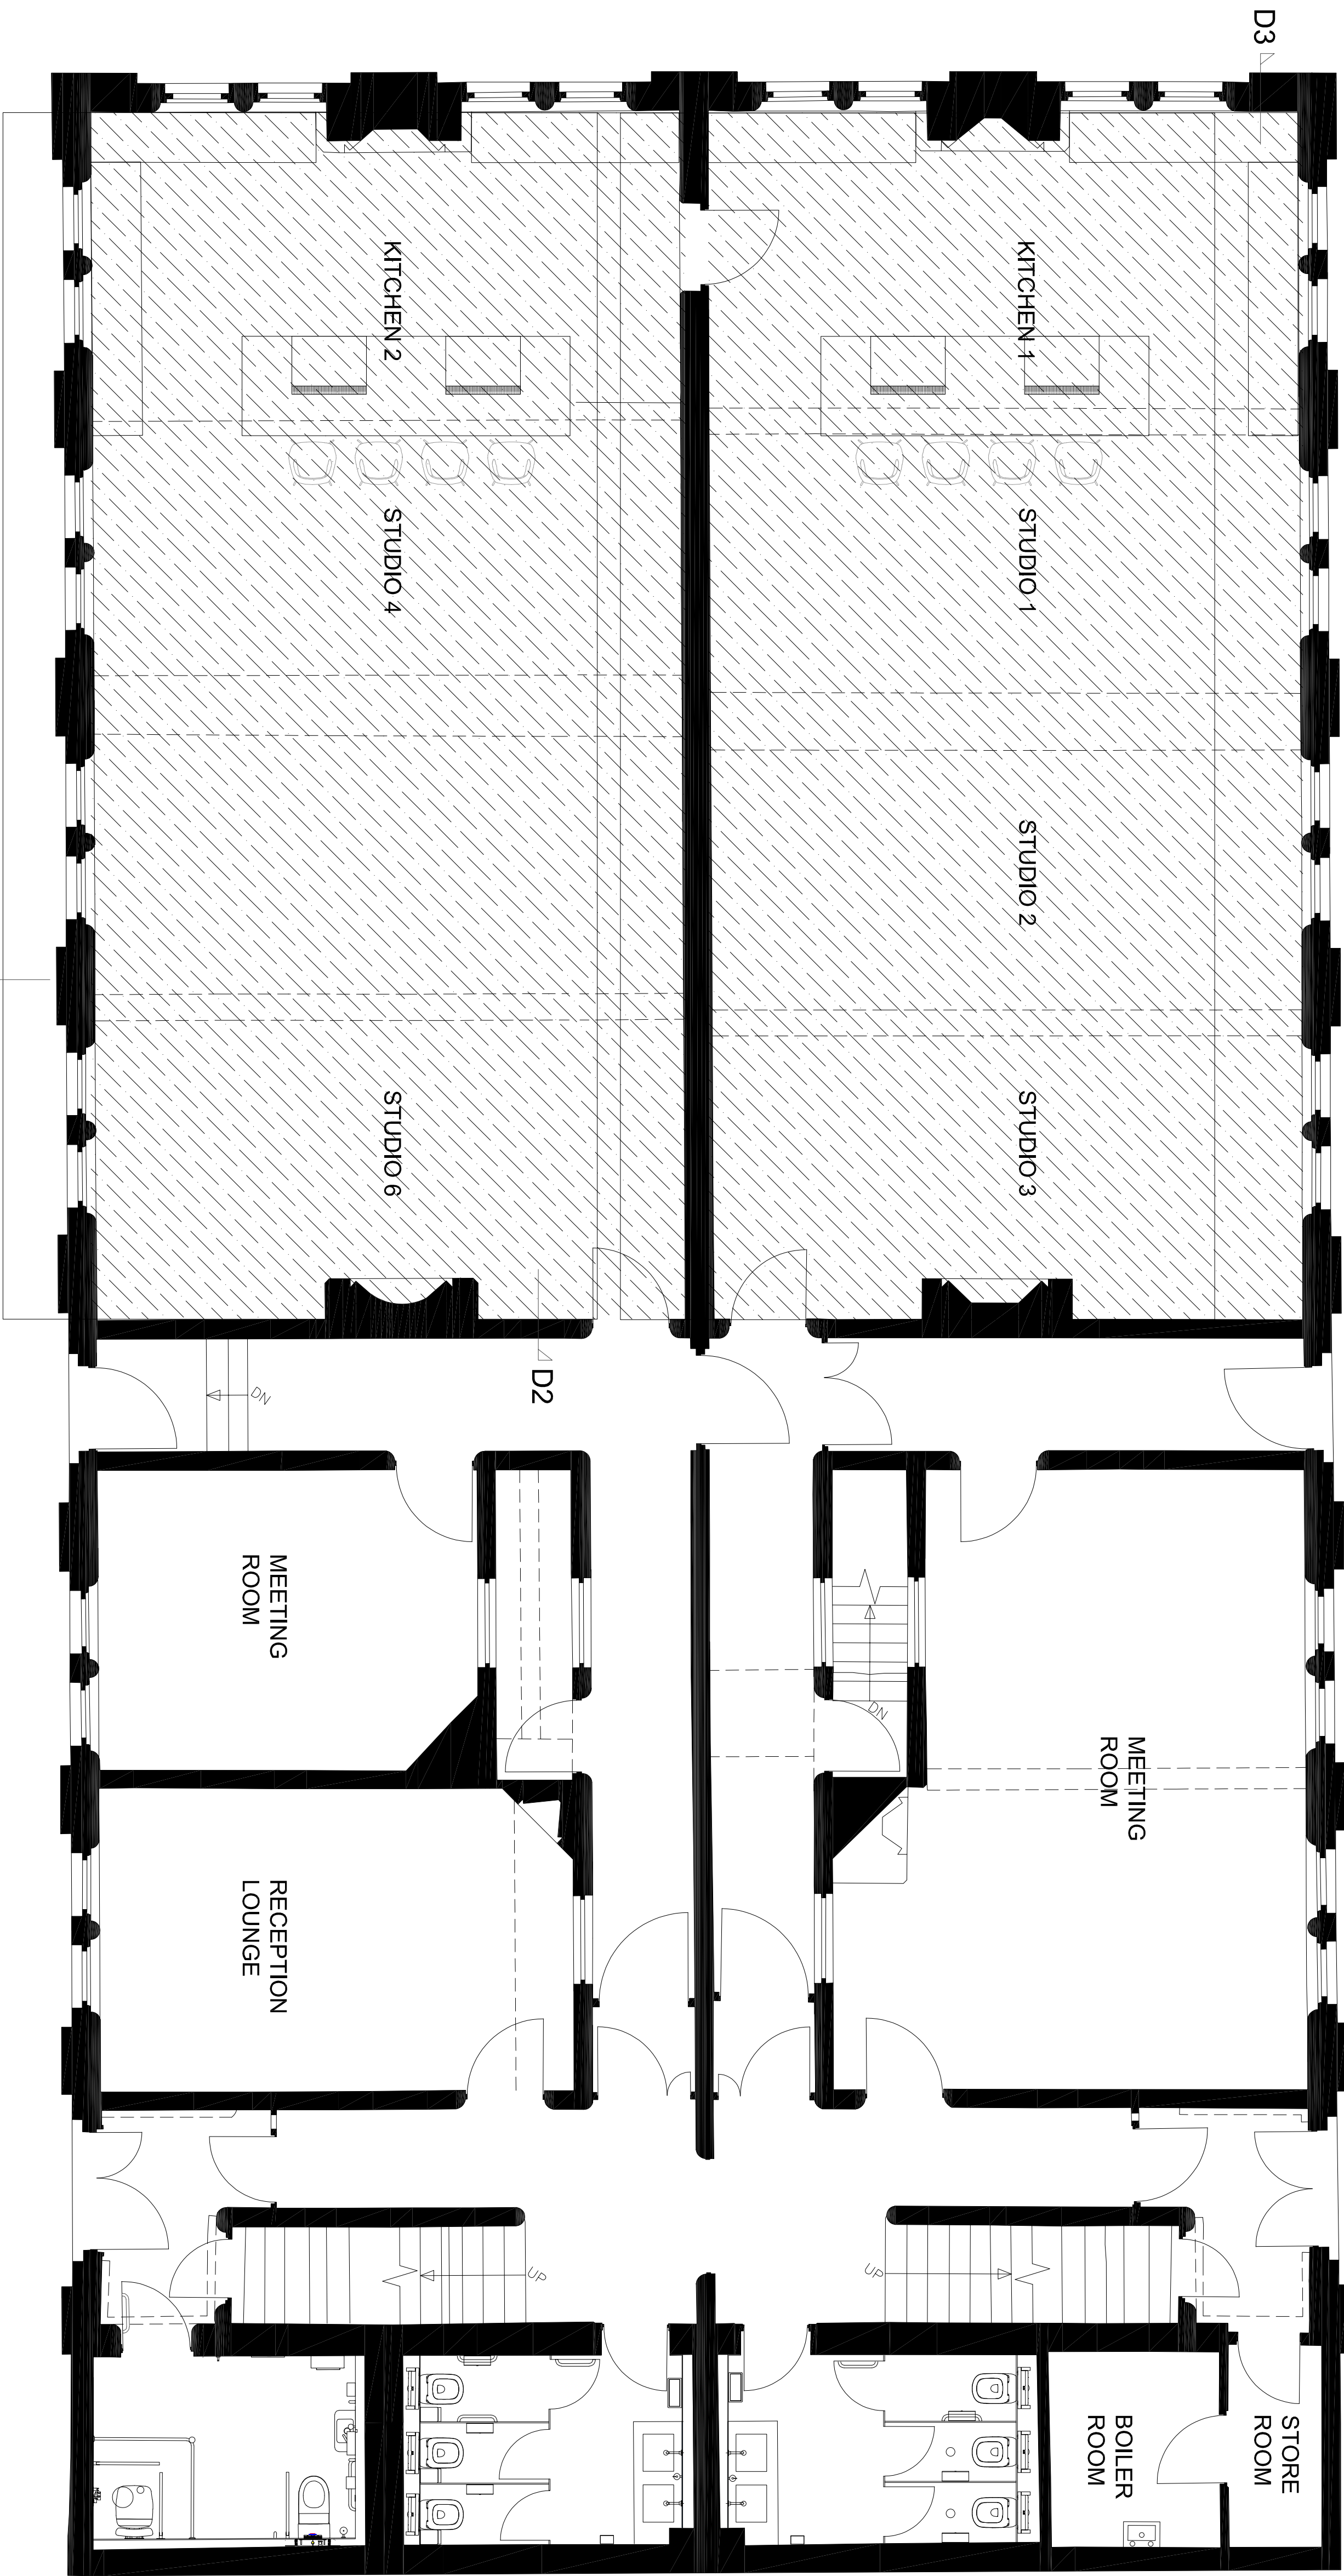

Ground Floor

Existing wall

D1

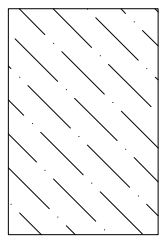

New floor cover area

Floor Finish: Tarkett LVT
ID INSPIRATION Naturals
Colour: Creek Oak - Brown
Skirting: Schlüter-VINPRO-S VPS 30
ACGB

D2

3mm LVT floor covering
4.5mm Underlay for LVT flooring
1.5mm BALL Stopgap Isolator
laid on the existing floor board
Existing Floor board
100mm gap to opened
gap to show original floor
Schluter Systems
Vinpro edge protection

D1 - New floor cover and
original brick wall and
original floor edge detail

Quality Carpet trims
Floor Transition Strips
Metal (Brushed
Chrome)
3mm LVT floor covering
4.5mm Underlay for LVT flooring
1.5mm BALL Stopgap Isolator
laid on the existing floor board
Existing Floor board

D2 - New floor cover and existing

400

LED Strip Lighting
Timber battens
Few head fixing angle might
be require to fix existing wall
Corian splash back
12mm plywood fixed to kitchen
cabinet to self stand

D3 - Kitchen splash back
fixing detail