



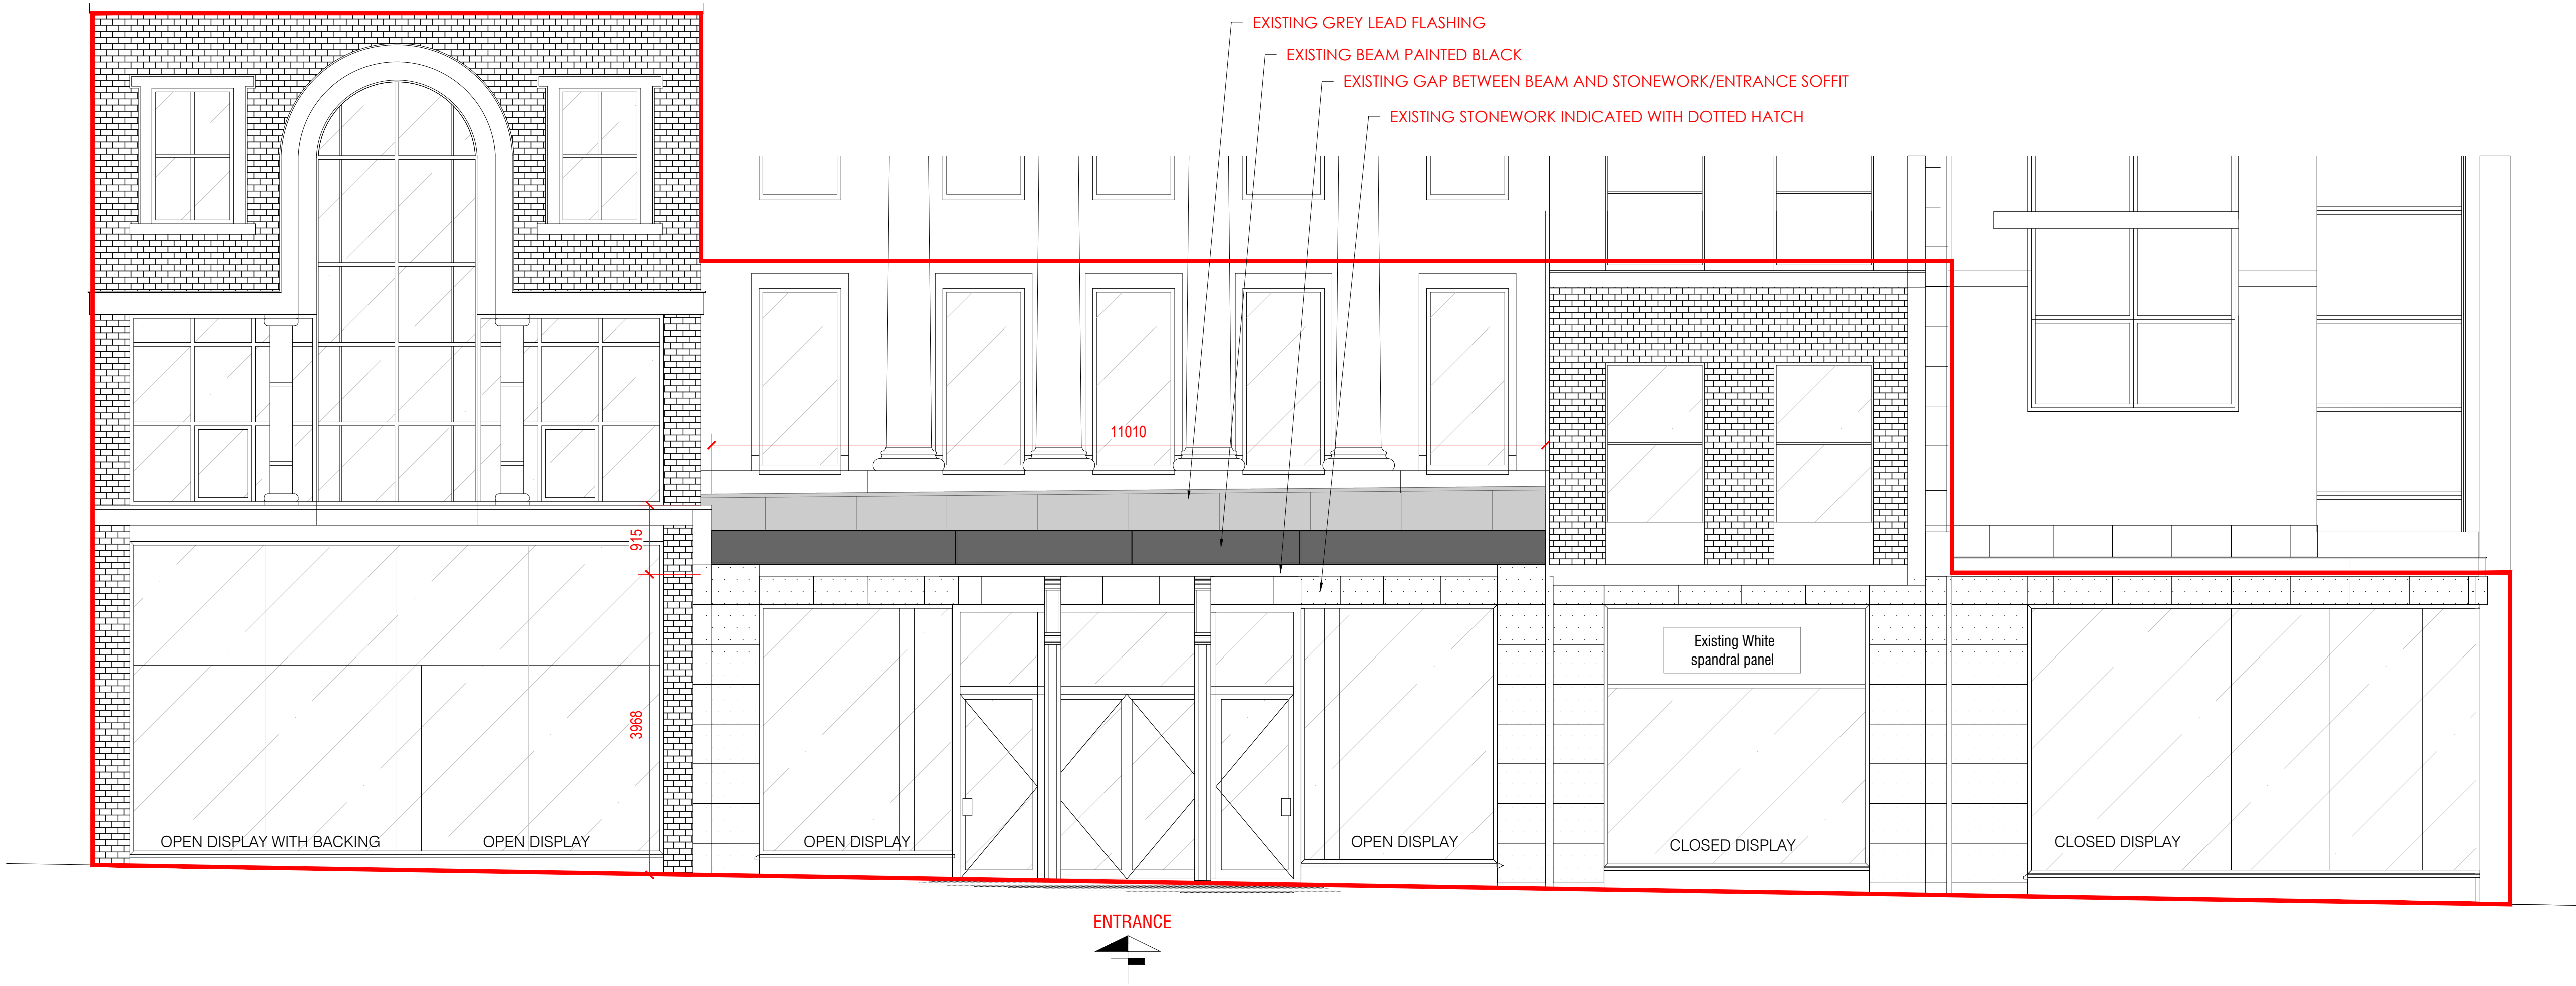

EXISTING SHOPFRONT - MARKET STREET

SCALE 1:50

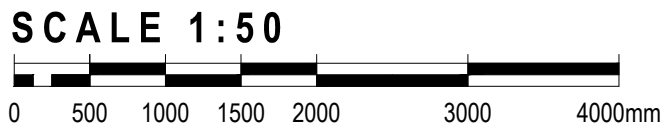

MANCHESTER

GENERAL NOTES

1. THIS DRAWING MUST **NOT** BE SCALED.
2. FOLLOWING COMMENCEMENT OF WORK ON SITE, ISSUED DRAWINGS AND DETAILS MAY BE SUBJECT TO CHANGE DUE TO SITE CONDITIONS OR CONTRACTOR DESIGN MODIFICATIONS.
3. ALL WORKS **MUST BE** CARRIED OUT TO THE SATISFACTION OF LOCAL AND STATUTORY AUTHORITIES, IN ACCORDANCE WITH CURRENT BUILDING REGULATIONS AND CODES OF PRACTICE.
4. ALL DIMENSIONS ARE TO BE VERIFIED WITH THE CONTRACTOR ON SITE PRIOR TO MANUFACTURE OR INSTALLATION.
5. QUADRANT DESIGN MUST BE INFORMED OF ANY AMENDMENTS TO THE DESIGN ON SITE.


MORE INFO



SCAN THIS CODE TO ACCESS:
QD WEBSITE

REV. DATE	UPDATE	BY
A	04.10.23	FOR PLANNING APPROVAL GR
B	13.10.23	FOR PLANNING APPROVAL GR

WORK STAGE	FEASIBILITY
CLIENT	
PROJECT	MANCHESTER(GB368) 68-70 Market Street, M1 1PW
SHEET TITLE	EXISTING SHOPFRONT MARKET STREET
SCALE	AS SHOWN AT A1
SHEET NO:	J001821_A1_05
REVISION:	B

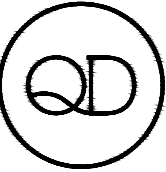

INTERIOR ARCHITECTURE
& DESIGN

QUADRANT DESIGN
58 KINGS ROAD,
READING,
RG1 3AA
(+44)0118 9591 581
hello@quadrantdesign.co.uk
www.quadrantdesign.co.uk