


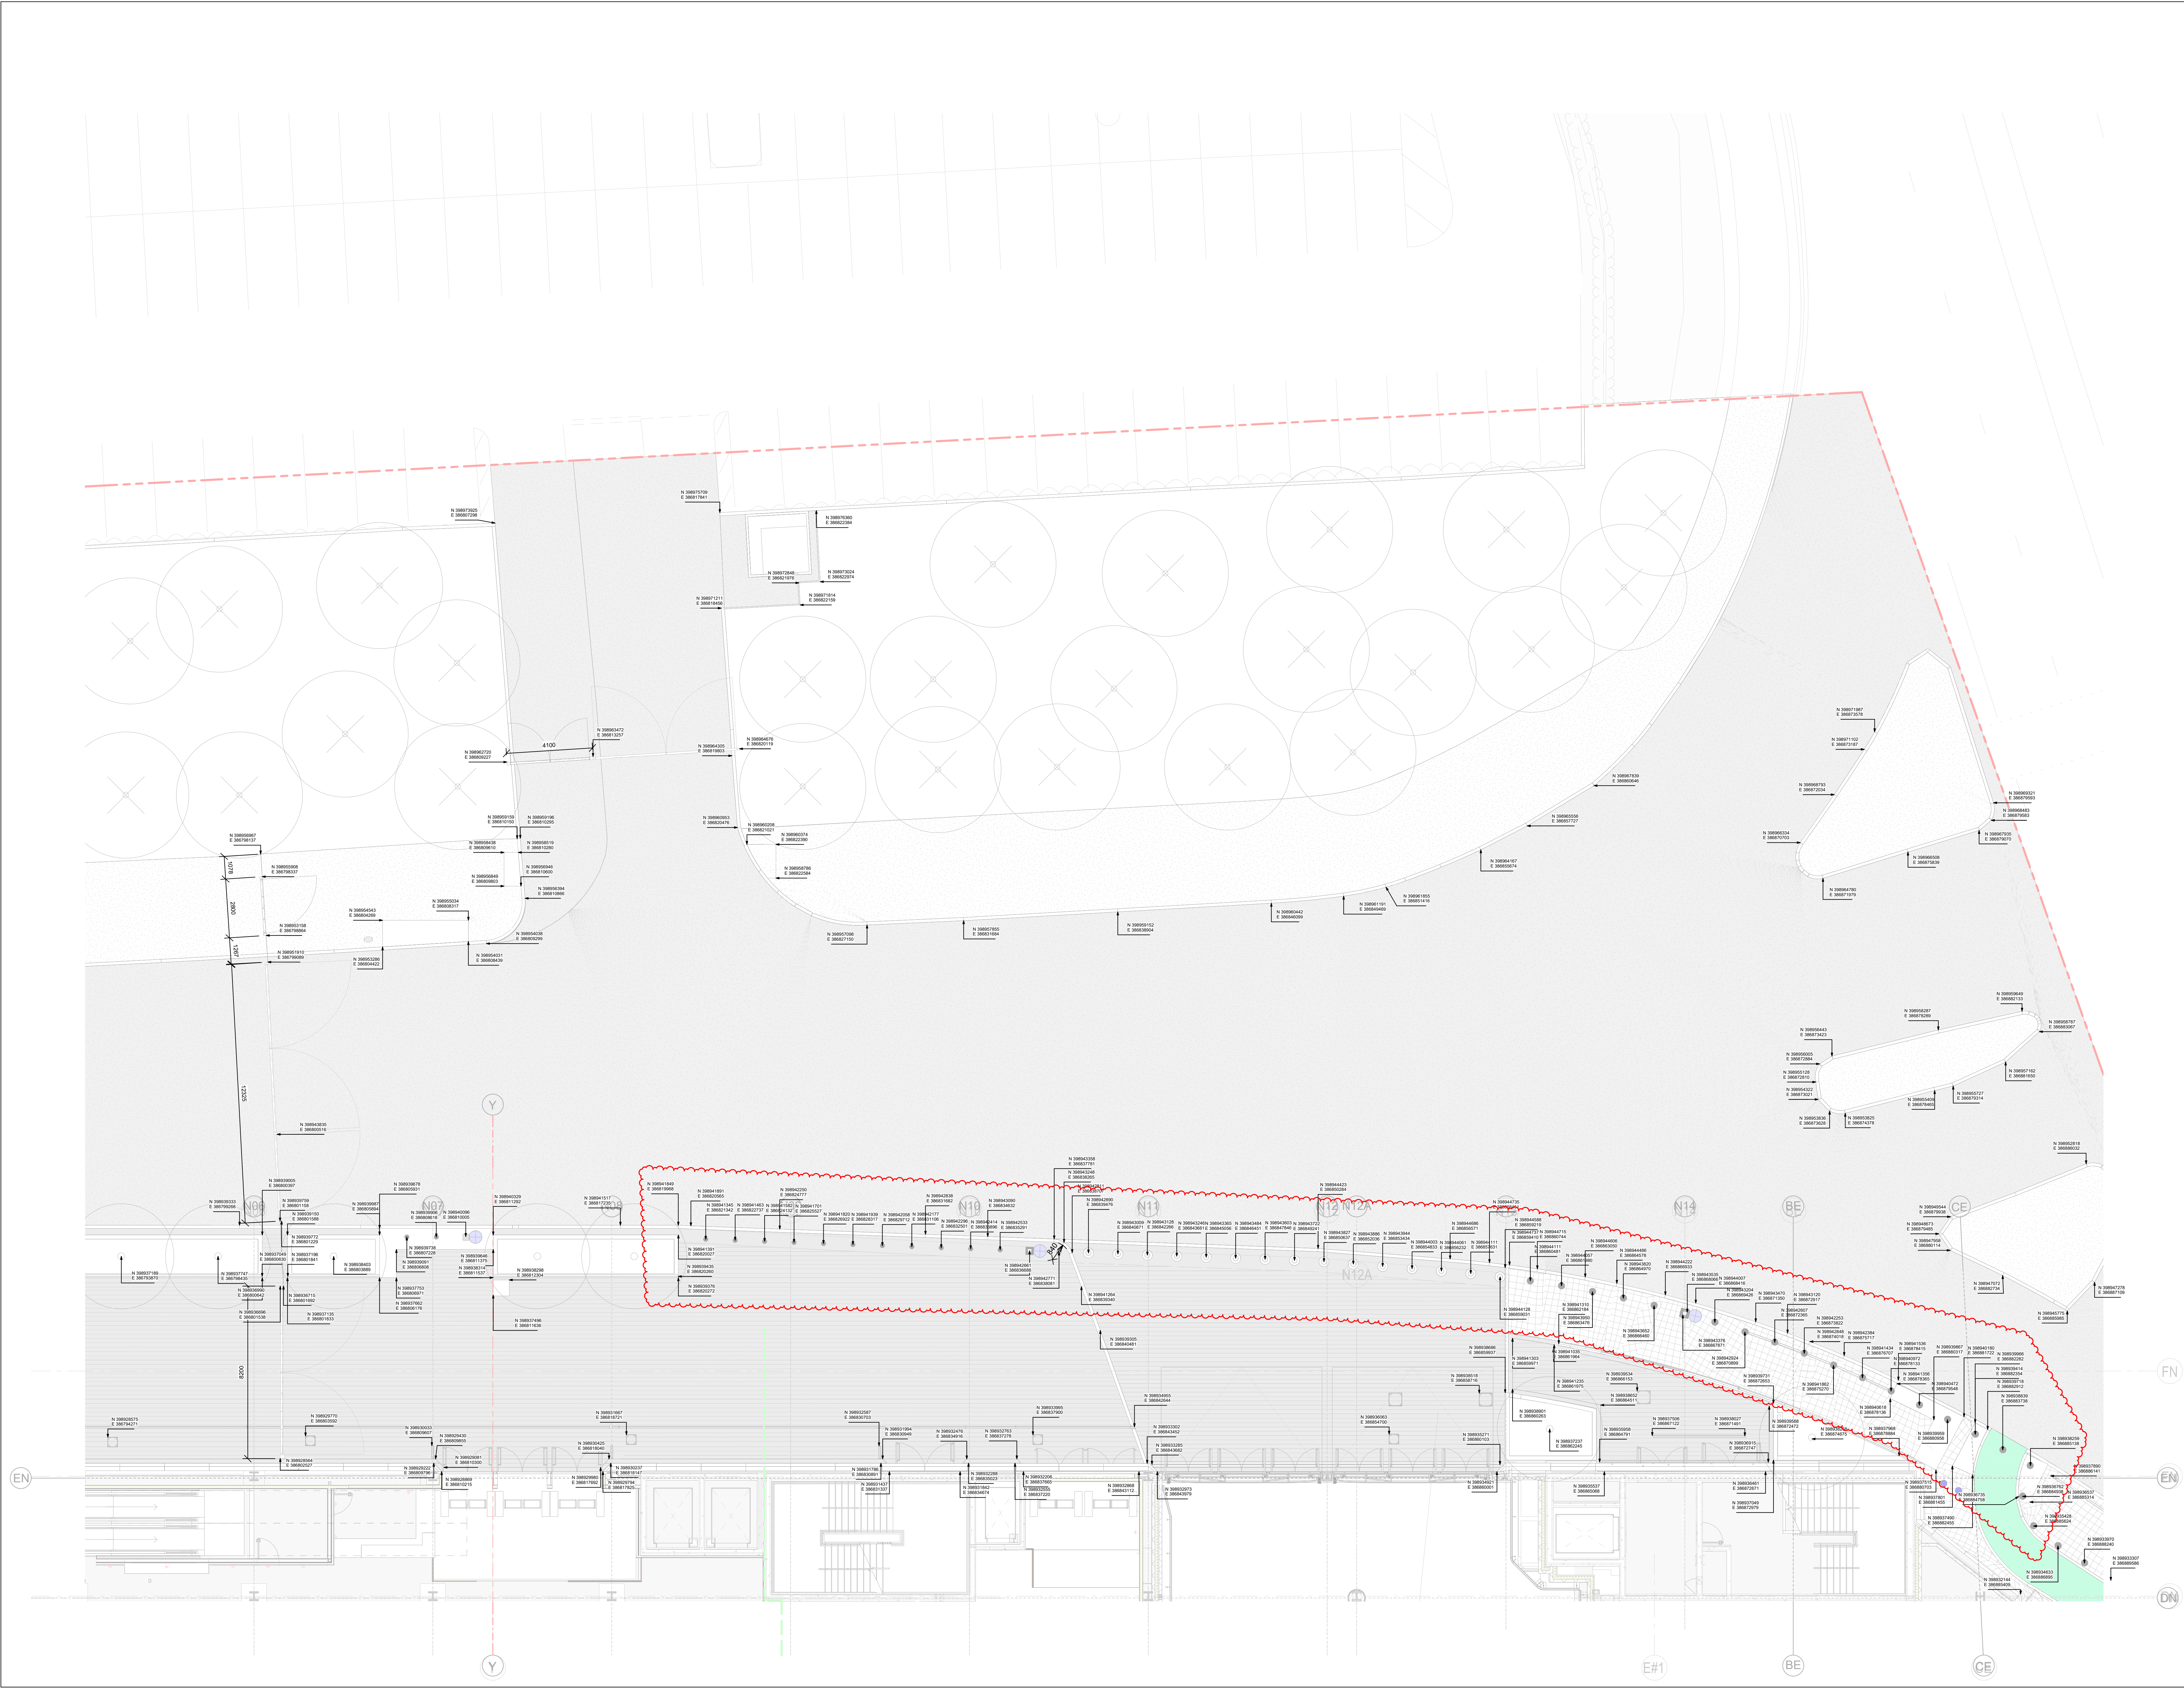

Suitability Code (as defined in ISO 19650-2:2018)

Work in Progress (WIP)

S0 - Under Review

Shared (Non-Contractual)

S1 - Suitable for co-ordination

S2 - Suitable for information

S3 - Suitable for review & comment

S4 - Suitable for stage approval

S5 - Withdrawn

S6 - Suitable for BIM authorisation

S7 - Suitable for BIM authorisation

Published (Contractual)

A1, A2, A3, etc. - Authorised and accepted

B1, B2, B3, etc. - Partial sign-off (with comments)

Published (AIM Acceptance)

CR - As constructed record document

KEY PLAN

KEY

--- PLANNING APPLICATION BOUNDARY

•••••••••• COORDINATES AT SPOT

⊕ DRAINAGE PENETRATION OUTLET IN STRUCTURAL SLAB

THIS DRAWING IS ONLY TO SCALE IF IT IS REPRODUCED AT THE CORRECT PAPER SIZE

1:100@A0

ALL INTERNAL LAYOUTS AND USES ARE SHOWN FOR ILLUSTRATIVE PURPOSES ONLY AND ARE NOT FOR DETERMINATION

Safety, Health and Environmental Information

In addition to the hazards / risks normally associated with the types of work detailed on this drawing, note the following risks and information:

Construction See risk register

No abnormal risks identified with this package of work.

For information relating to Live, Closing and Maintenance see the Health and Safety File. It is assumed that all works will be carried out by a competent contractor working, where appropriate, to an approved method statement.

drawn

OVG INTERNATIONAL

© COPYRIGHT. ALL RIGHTS RESERVED.

THIS WORK IS COPYRIGHT AND CANNOT BE REPRODUCED OR COPIED IN ANY FORM OR BY ANY MEANS, WITHOUT THE WRITTEN PERMISSION OF POPULOUS. ANY UNLAWFUL REPRODUCTION OR USE OF THIS DOCUMENT OR ANY PARTS THEREOF IS PROHIBITED. THE USER AGREES TO INDEMNIFY AND HOLD HARMLESS POPULOUS FROM AND AGAINST ALL CLAIMS, DAMAGES, LOSSES AND EXPENSES, INCLUDING REASONABLE ATTORNEY'S FEES, ARISING OUT OF OR RESULTING FROM THE USER'S USE OF THIS DOCUMENT OR ANY PARTS THEREOF.

USE FULLER DIMENSIONS IN PREFERENCE TO SCALED. CHECK ALL DIMENSIONS ON SITE BEFORE FABRICATION OR SETTING OUT.

approved

POPULOUS®

14 BLADES COURT | DEodar ROAD | LONDON | SW16 2NU | UNITED KINGDOM
TELEPHONE +44 (0)20 8874 7686 FACSIMILE +44 (0)20 8874 7470
ALL PRODUCTIONS & INTELLECTUAL PROPERTY RIGHTS RESERVED © POPULOUS 2020

REVISIONS

REV	DATE	DESCRIPTION
C01	27.06.2021	FENCES AND GATES ISSUED FOR CONSTRUCTION
C02	10.12.2021	HARD LANDSCAPE PACKAGE FOR CONSTRUCTION
C03	12.06.2022	ADDITIONAL INFORMATION INCLUDED
C04	07.06.2023	NE KERB LINE UPDATE

project name

Co-op Live

the **SETTING OUT ENLARGED PLAN**
NORTH-WEST JUNCTION
GROUND FLOOR

scale 1:100@A0

drawn FP

date 12/02/21

checked TJ

4933

Project no.

Subsity

revisions

BRA-POP-ZZ-GF-DR-L-8196

C04