


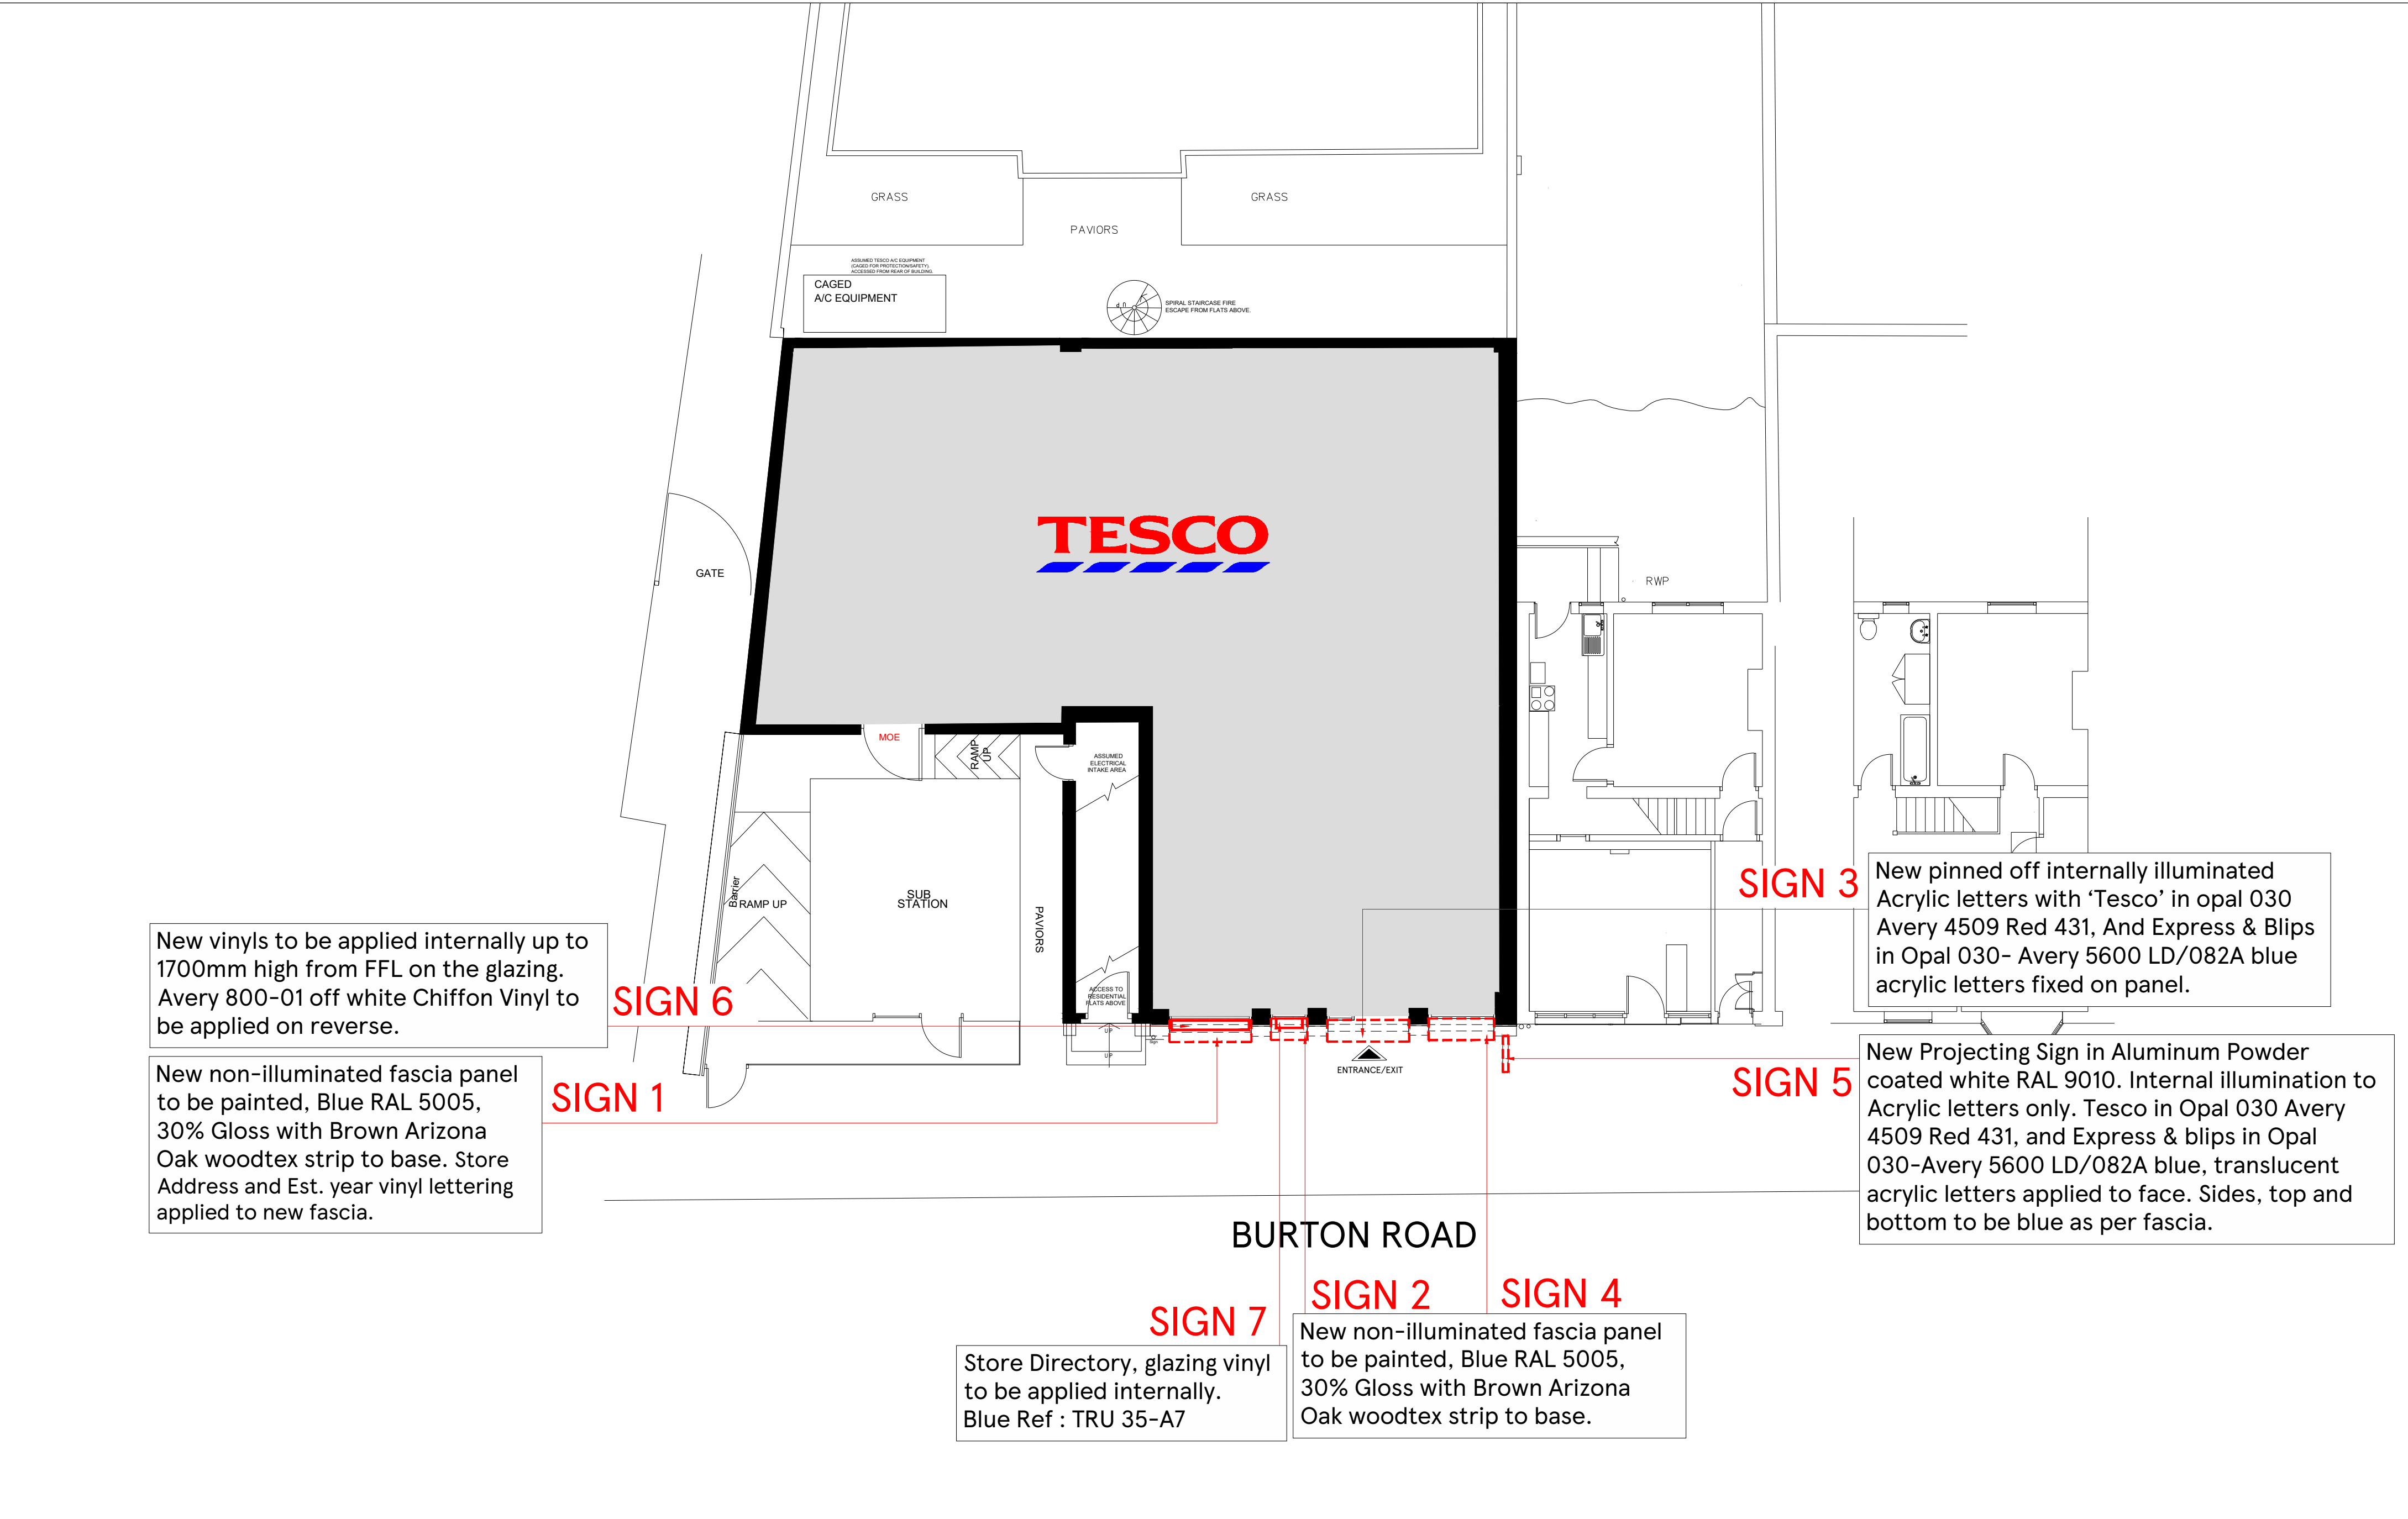

New vinyls to be applied internally up to 1700mm high from FFL on the glazing. Avery 800-01 off white Chiffon Vinyl to be applied on reverse.

New non-illuminated fascia panel to be painted, Blue RAL 5005, 30% Gloss with Brown Arizona Oak woodtex strip to base. Store Address and Est. year vinyl lettering applied to new fascia.

SIGN 6

SIGN 1

SIGN 3

New pinned off internally illuminated Acrylic letters with 'Tesco' in opal 030 Avery 4509 Red 431, And Express & Blips in Opal 030- Avery 5600 LD/082A blue acrylic letters fixed on panel.

SIGN 5

New Projecting Sign in Aluminum Powder coated white RAL 9010. Internal illumination to Acrylic letters only. Tesco in Opal 030 Avery 4509 Red 431, and Express & blips in Opal 030-Avery 5600 LD/082A blue, translucent acrylic letters applied to face. Sides, top and bottom to be blue as per fascia.

BURTON ROAD

SIGN 7

Store Directory, glazing vinyl to be applied internally. Blue Ref : TRU 35-A7



SIGN 2

New non-illuminated fascia panel to be painted, Blue RAL 5005, 30% Gloss with Brown Arizona Oak woodtex strip to base.

SIGN 4

SCALE BAR

1:100

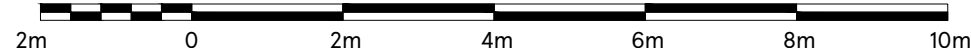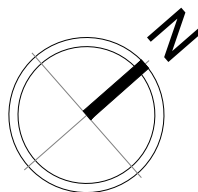

DRAWING NO
02_2376_02C

SCALE
1:100@A2

CHECKED BY
DEEKSHA
DRAWN BY
PRIYANKA

DATE
07.12.2023

STORE TYPE
EXPRESS

STORE NAME
DIDSBURY

CONTENT
PROPOSED PLAN_ADV

TESCO
FEASIBILITY PLANNING
STORE PLANNING DEPARTMENT
PROPERTY SERVICES

HIGHWOODS BUILDING, KESTREAL WAY
WELWYN GARDEN CITY, HERTFORDSHIRE, AL7 1GB UK
TELEPHONE : 01707 395150

THE COPYRIGHT AND ALL OTHER RIGHTS IN AND RELATING TO THIS PUBLICATION
BELONG TO AND ARE THE SOLE PROPERTY OF TESCO STORES LIMITED.
ALL RIGHTS ARE RESERVED. NEITHER THE WHOLE NOR ANY PART OF THIS
PUBLICATION MAY BE REPRODUCED OR TRANSMITTED IN ANY FORM OR BY ANY
ELECTRONIC OR MECHANICAL MEANS INCLUDING PHOTOCOPYING AND RECORDING
OR FROM ANY RETRIEVAL SYSTEM WITHOUT THE PRIOR WRITTEN LICENCE FROM THE
OWNER © 1997 TESCO STORES LIMITED