


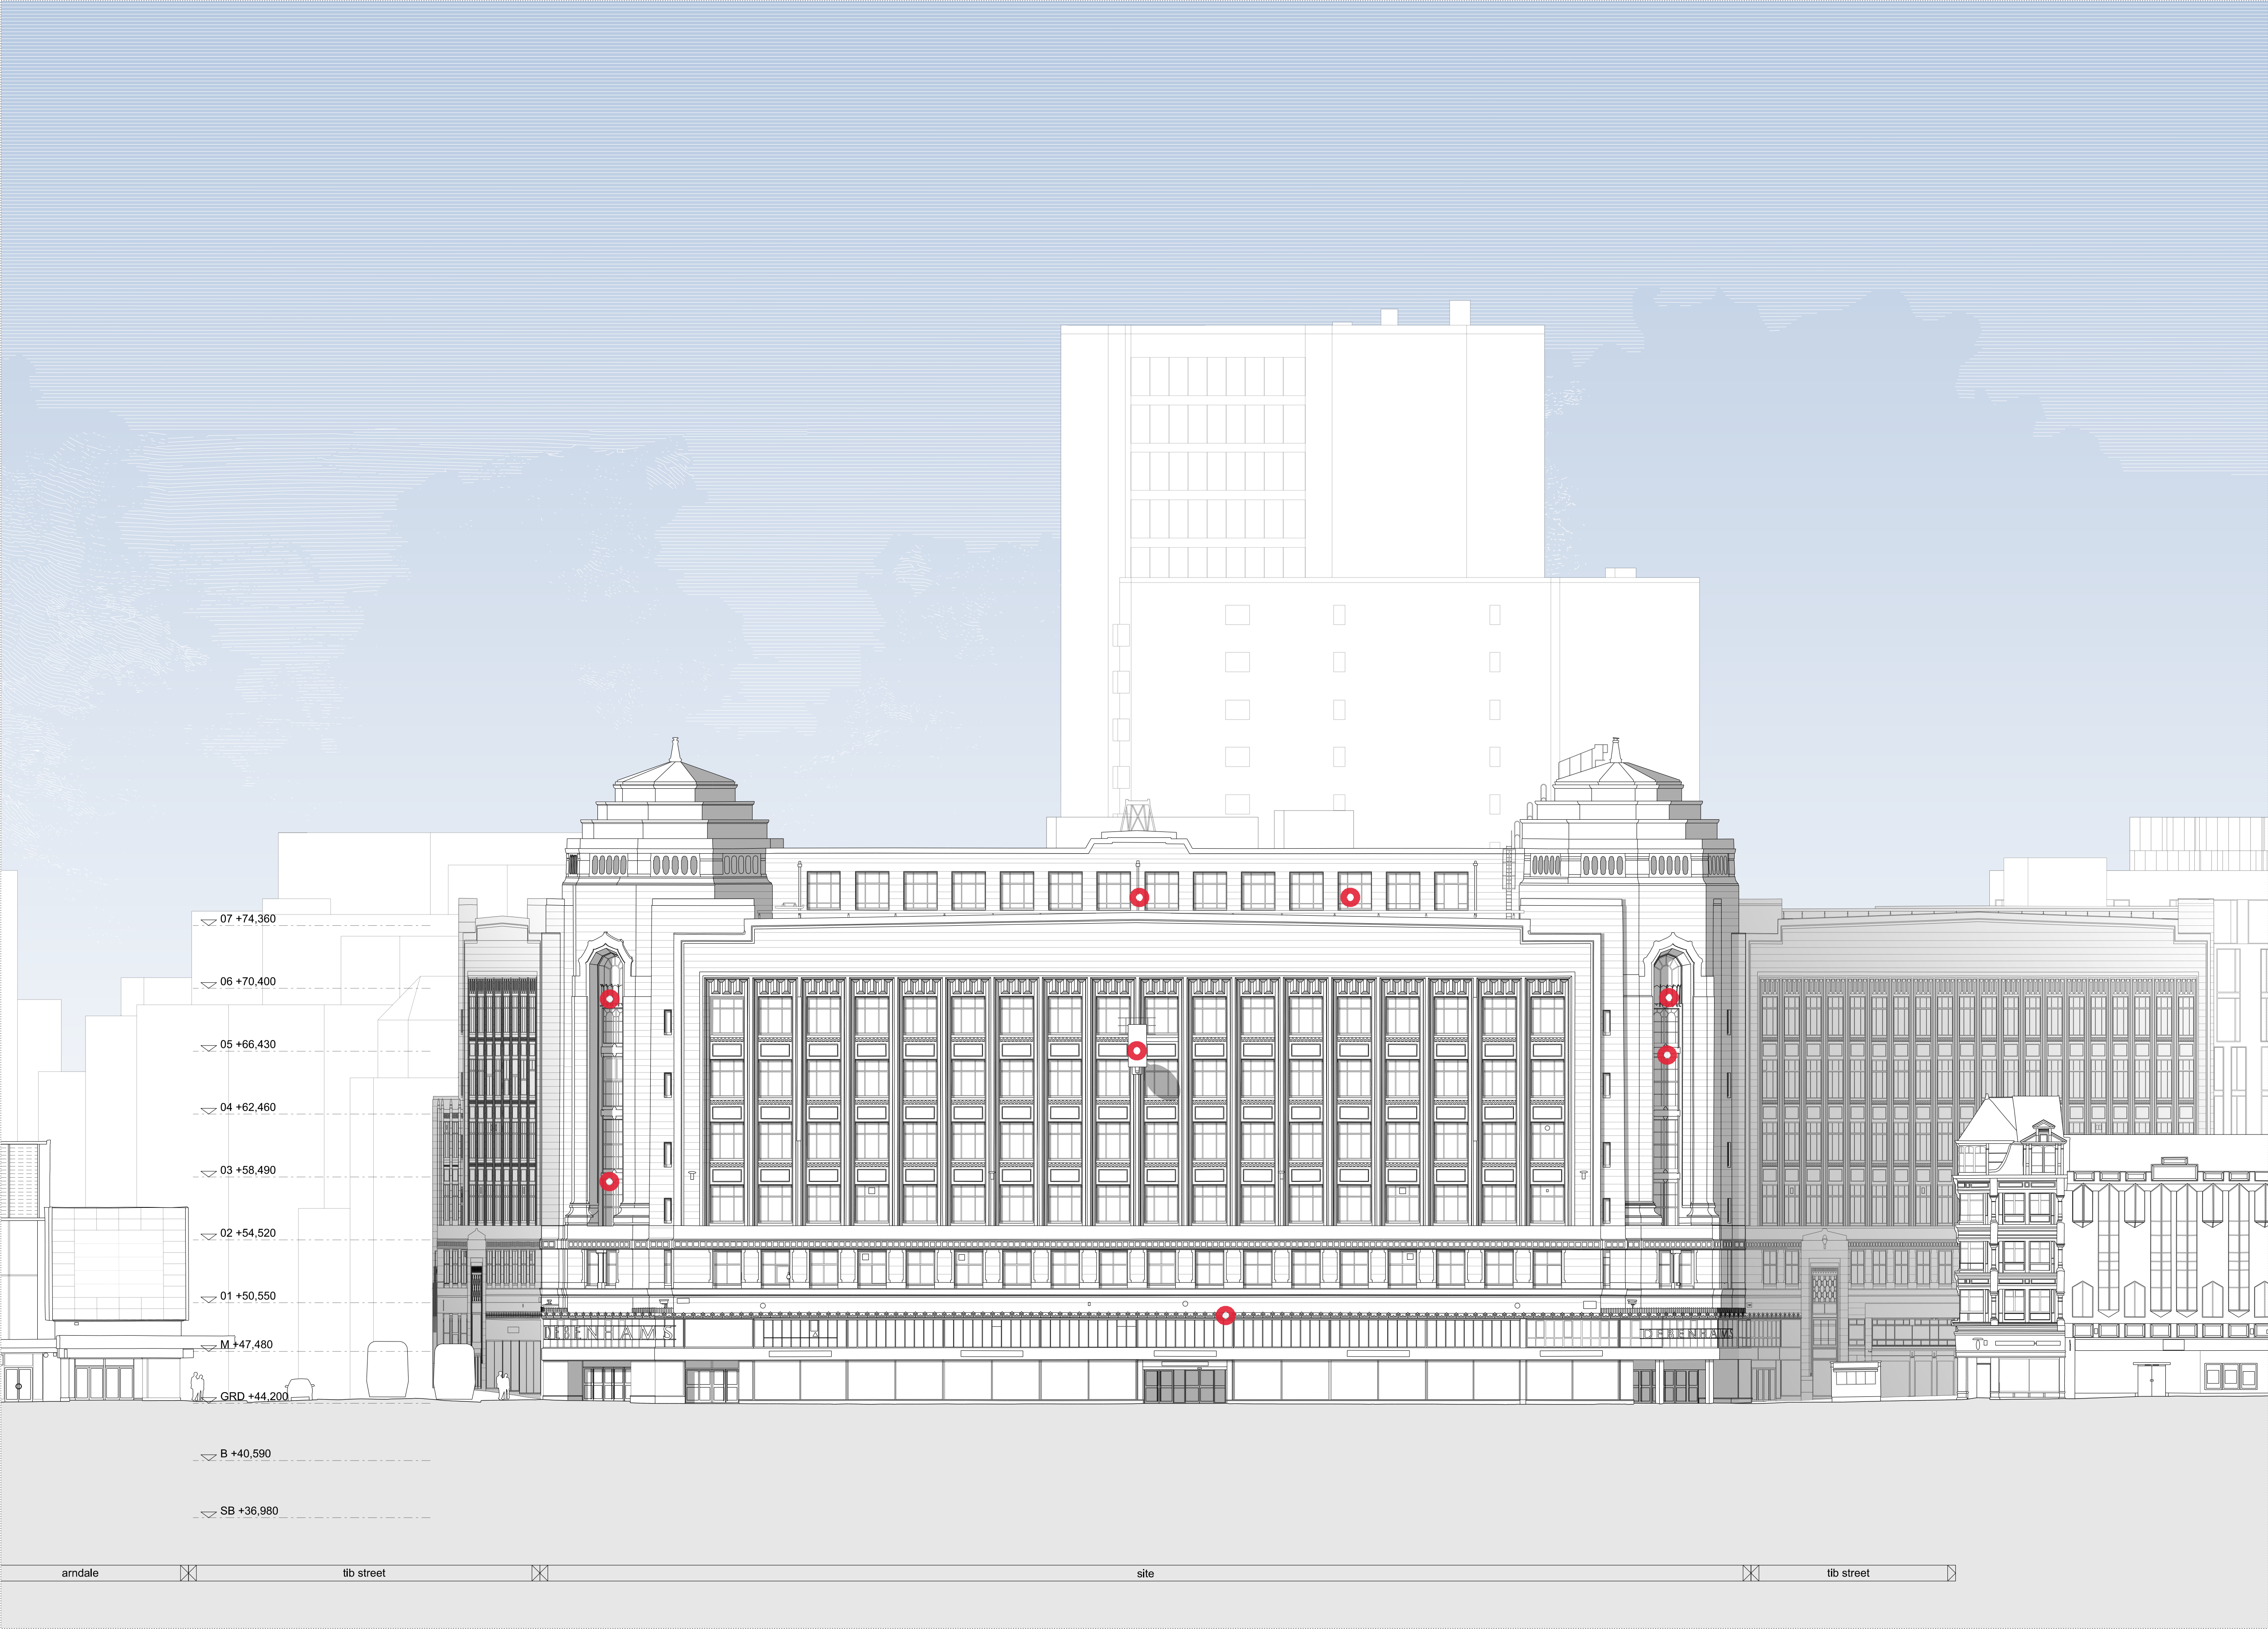


NOTES / REVISION

● = Approximate / indicative location of paint samples, note all samples are not shown

NOTES

NO MEASURED SURVEY INFORMATION AVAILABLE FOR SUB-BASEMENT TO THIRD FLOOR INCLUSIVE.

PLAN AND SECTION INFORMATION HAS BEEN EXTRAPOLATED FROM OTHER SOURCES WHERE INFORMATION IS AVAILABLE.

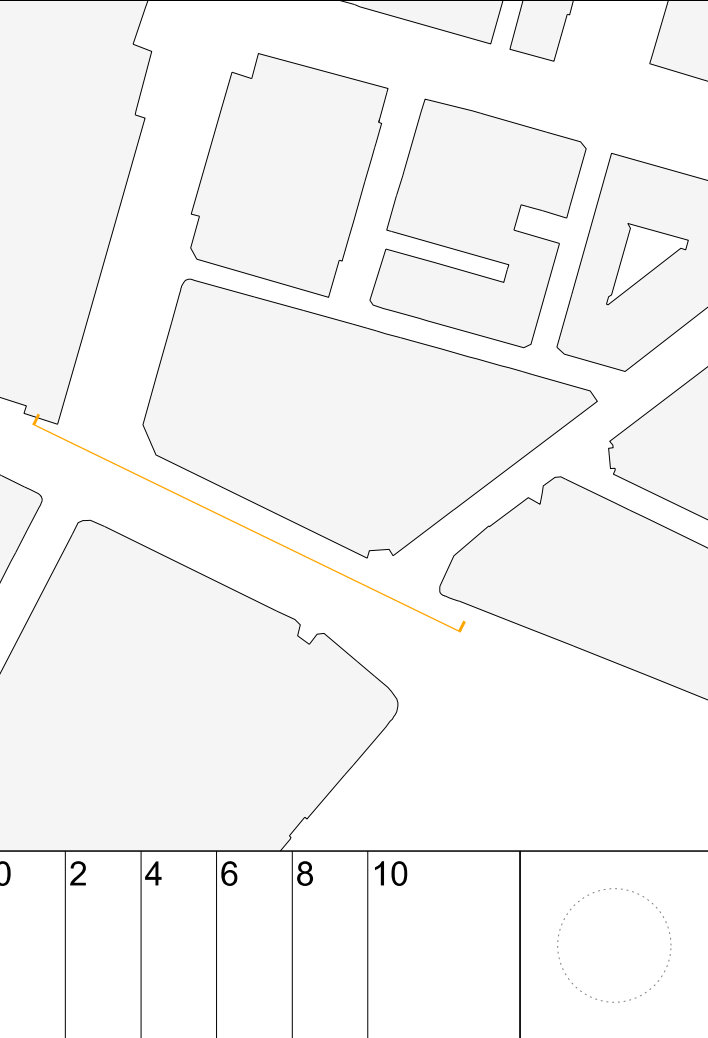


PROJECT RYLANDS BUILDING, MANCHESTER			
CLIENT CD9 PROPERTIES (MANCHESTER) LTD			
TITLE EXISTING ELEVATION A SOUTH			
SCALE 1:200@A1 1:400@A3		DATE AUG 2020	
JOB No 1526	DWG No AL[05]060	REV	
ISSUE FOR PLANNING DOCUMENT			

JEFFREY BELL ARCHITECTS

Jeffrey Bell Architects
3 Cobourg Street
off Fairfield Street
Manchester
M1 3GY

t +44 (0)161 228 0651
e studio@jeffreymbellarchitects.co.uk

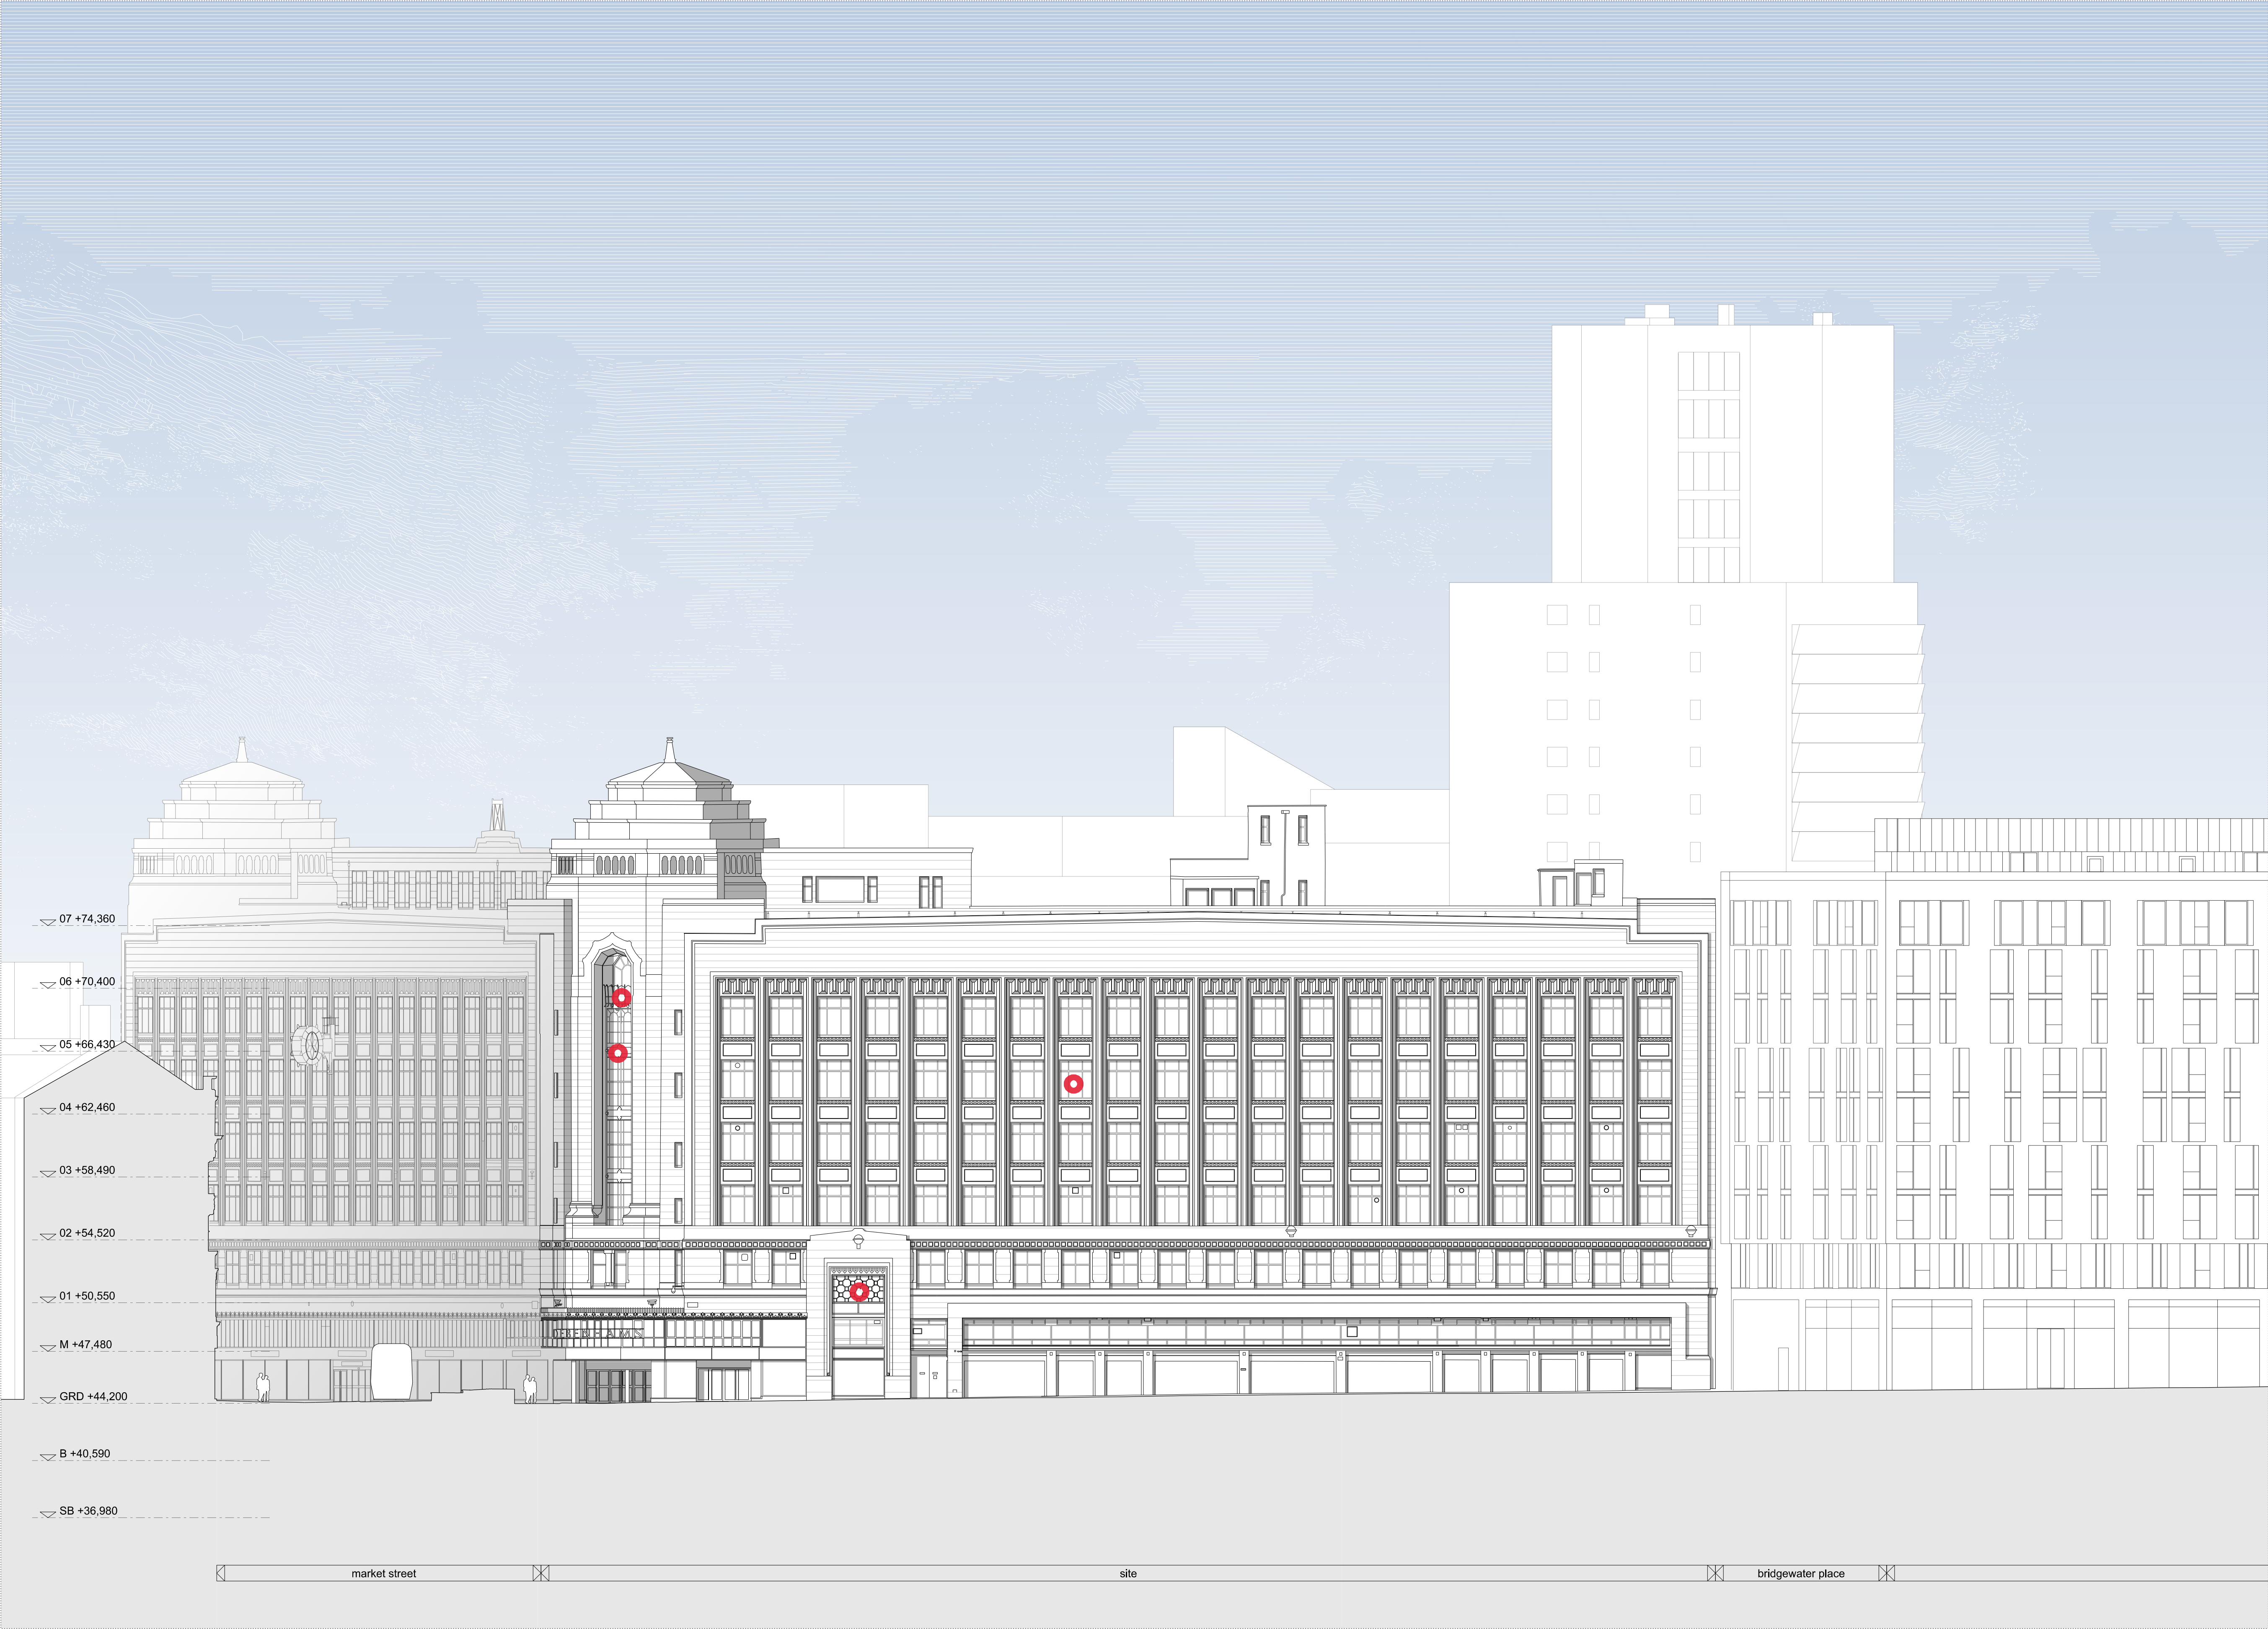

NOTES / REVISION

● = Approximate / indicative location of paint samples, note all samples are not shown

NOTES

NO MEASURED SURVEY INFORMATION AVAILABLE FOR SUB-BASEMENT TO THIRD FLOOR INCLUSIVE.

PLAN AND SECTION INFORMATION HAS BEEN EXTRAPOLATED FROM OTHER SOURCES WHERE INFORMATION IS AVAILABLE.




PROJECT RYLANDS BUILDING, MANCHESTER		
CLIENT CD9 PROPERTIES (MANCHESTER) LTD		
TITLE EXISTING ELEVATION B EAST		
SCALE 1:200@A1 1:400@A3	DATE AUG 2020	
JOB No 1526	DWG No AL[05]062	REV
ISSUE FOR PLANNING DOCUMENT		

JEFFREY BELL ARCHITECTS

Jeffrey Bell Architects
3 Cobourg Street
off Fairfield Street
Manchester
M1 3GY

t +44 (0)161 228 0651
e studio@jeffreymbellarchitects.co.uk

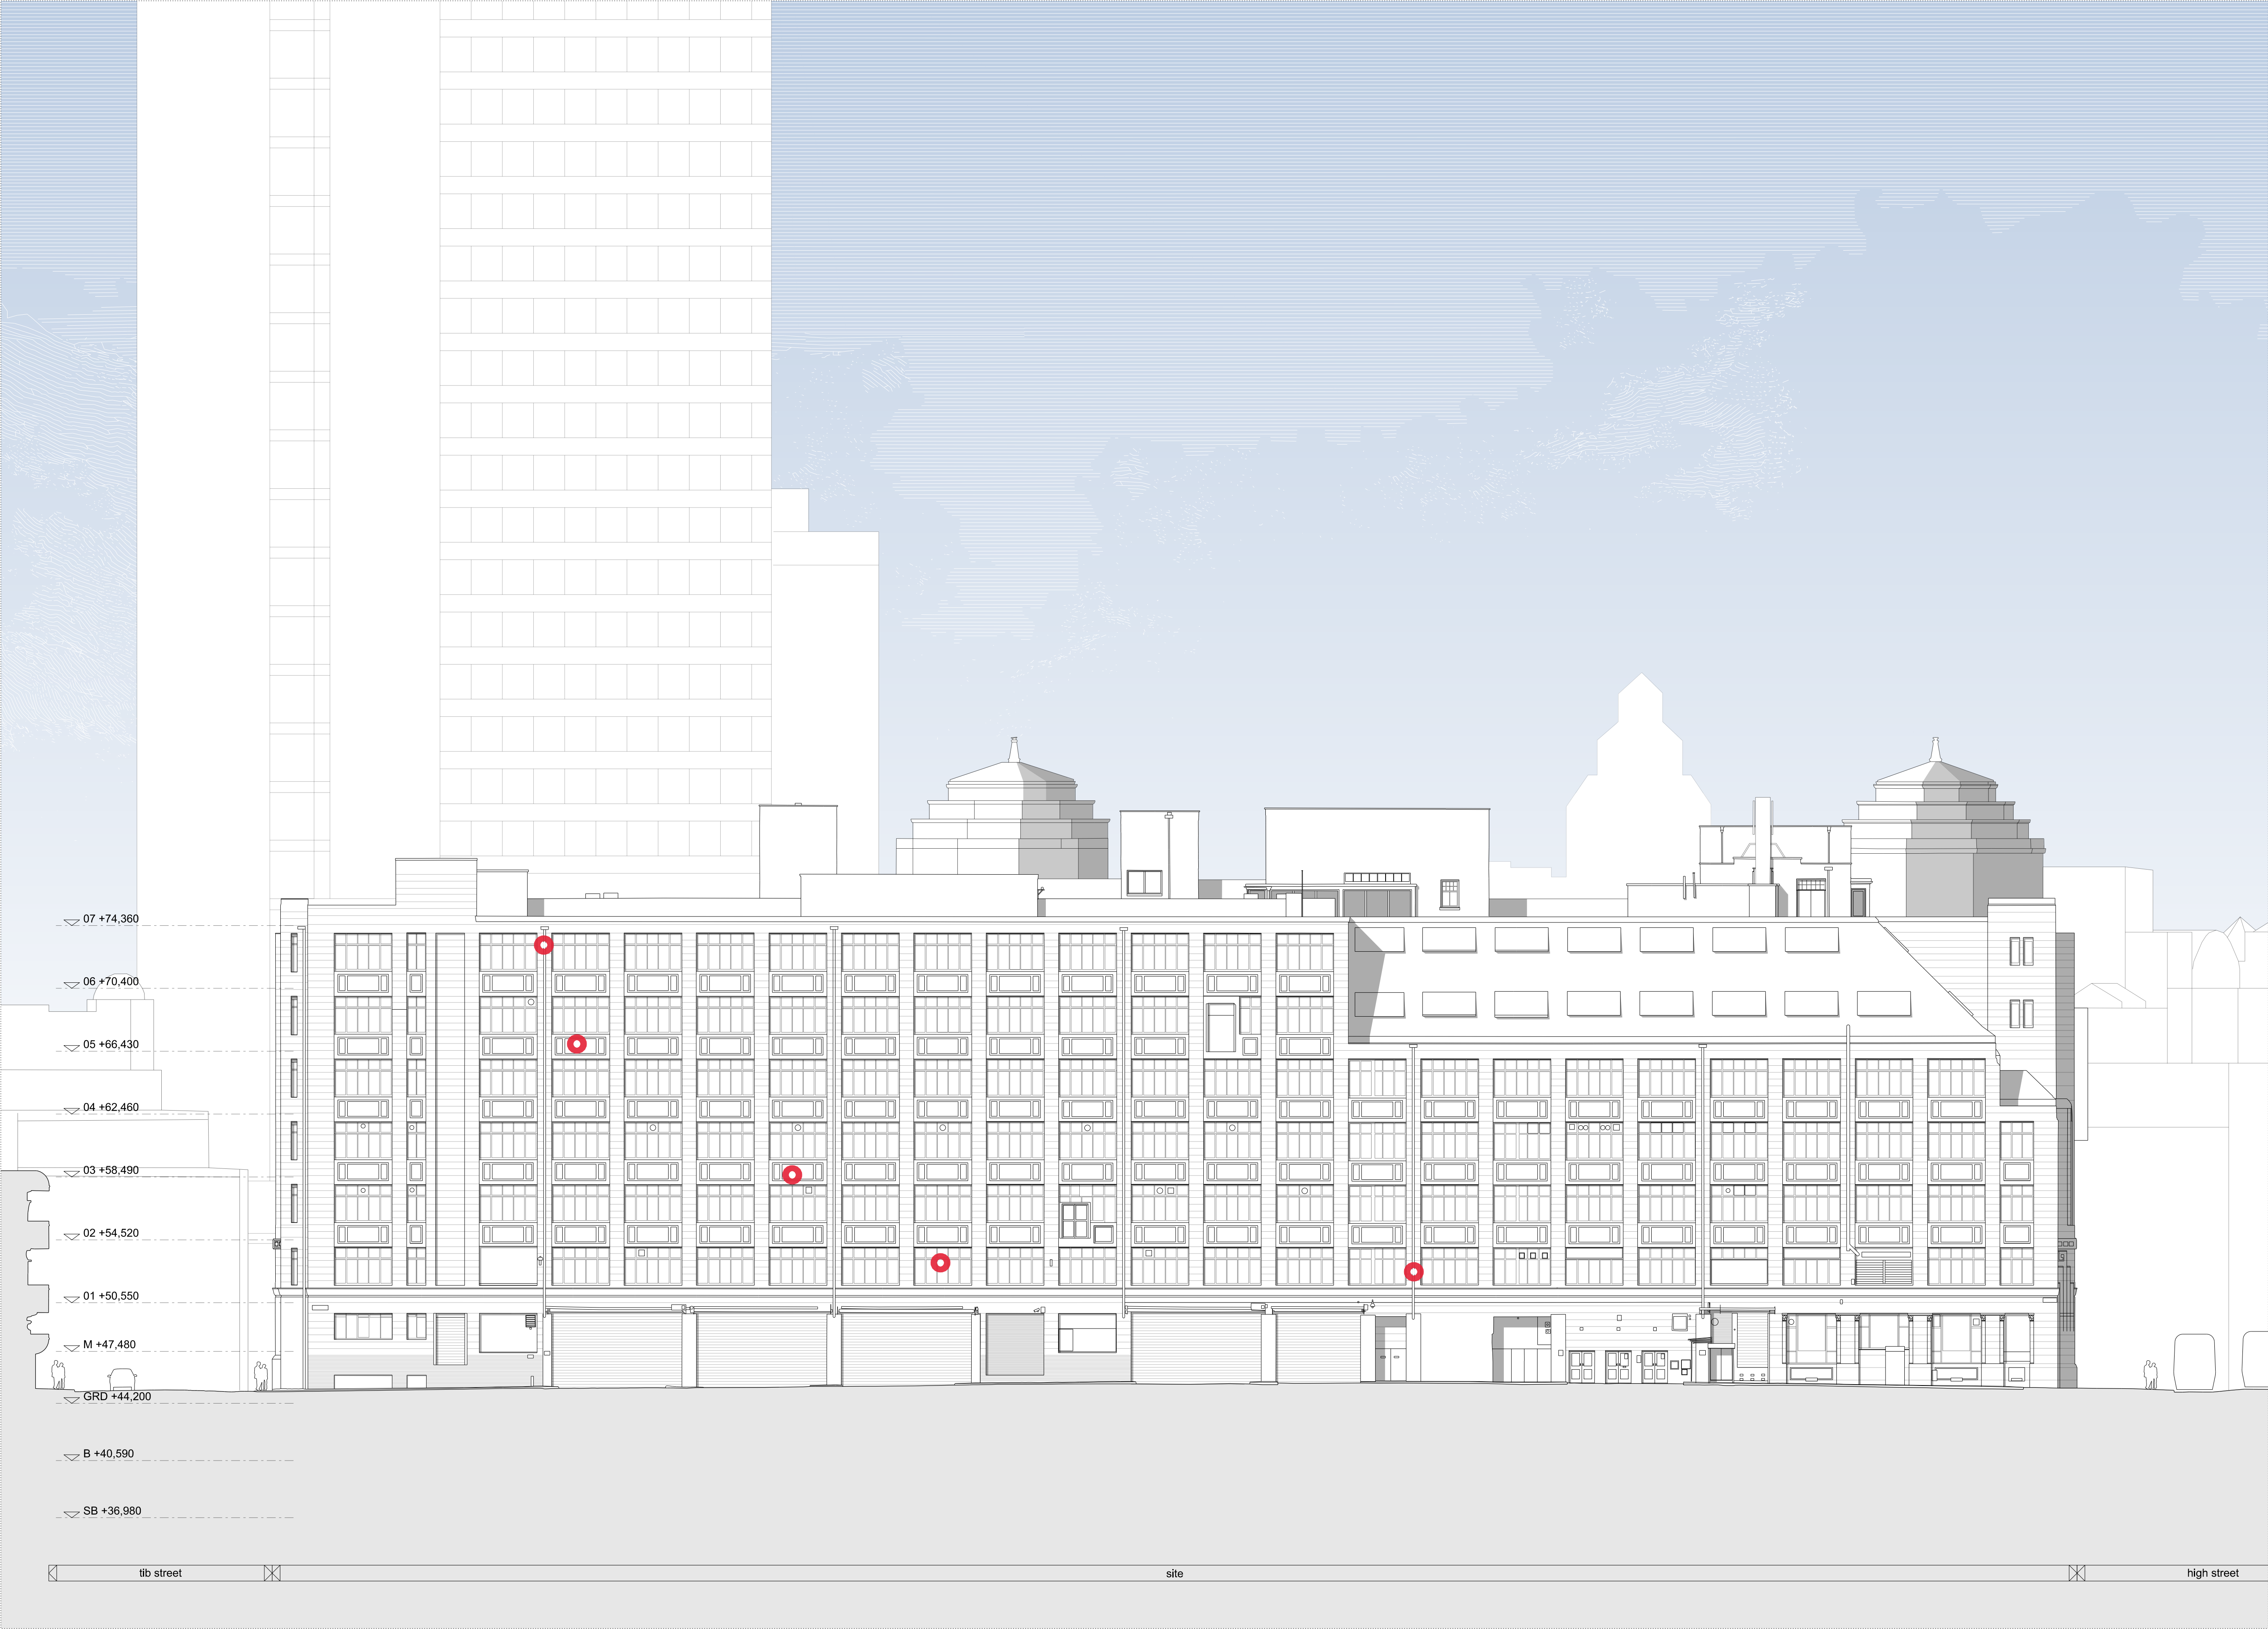



NOTES / REVISION

● = Approximate / indicative location of paint samples, note all samples are not shown

NOTES

NO MEASURED SURVEY INFORMATION AVAILABLE FOR SUB-BASEMENT TO THIRD FLOOR INCLUSIVE.

PLAN AND SECTION INFORMATION HAS BEEN EXTRAPOLATED FROM OTHER SOURCES WHERE INFORMATION IS AVAILABLE.

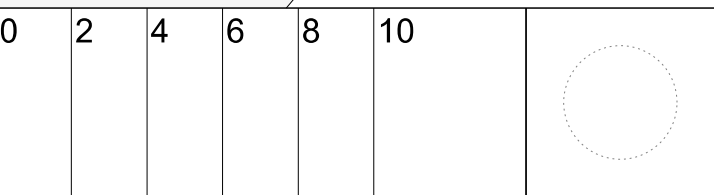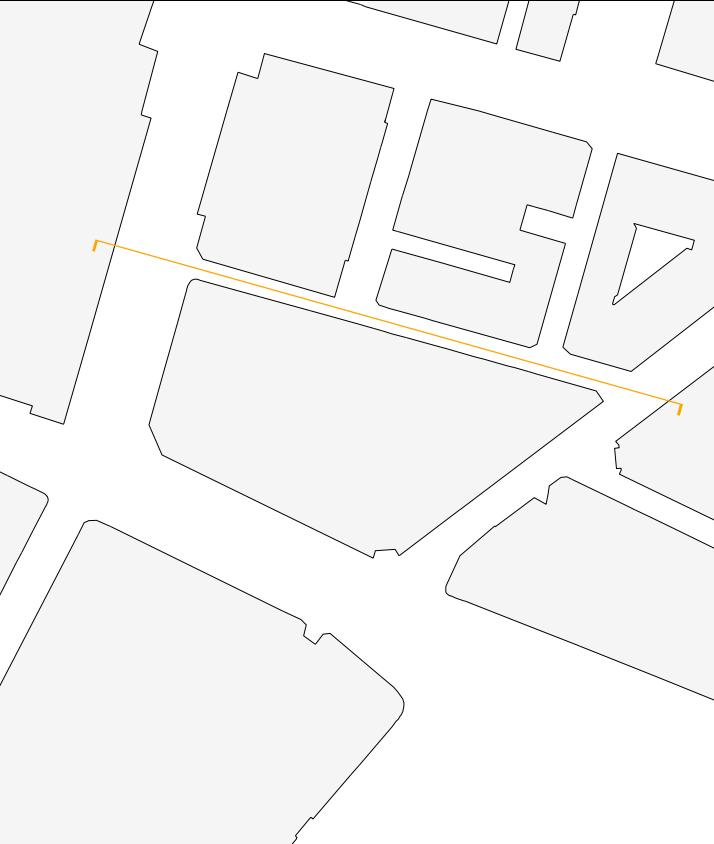

PROJECT
**RYLANDS BUILDING,
MANCHESTER**

CLIENT
CD9 PROPERTIES (MANCHESTER) LTD

TITLE
EXISTING ELEVATION C NORTH

SCALE
1:200@A1
1:400@A3

DATE
AUG 2020

JOB No
1526

DWG No
AL[05]064


REV

ISSUE FOR
PLANNING DOCUMENT

JEFFREY BELL ARCHITECTS

Jeffrey Bell Architects
3 Cobourg Street
off Fairfield Street
Manchester
M1 3GY

t +44 (0)161 228 0651
e studio@jeffreymbellarchitects.co.uk

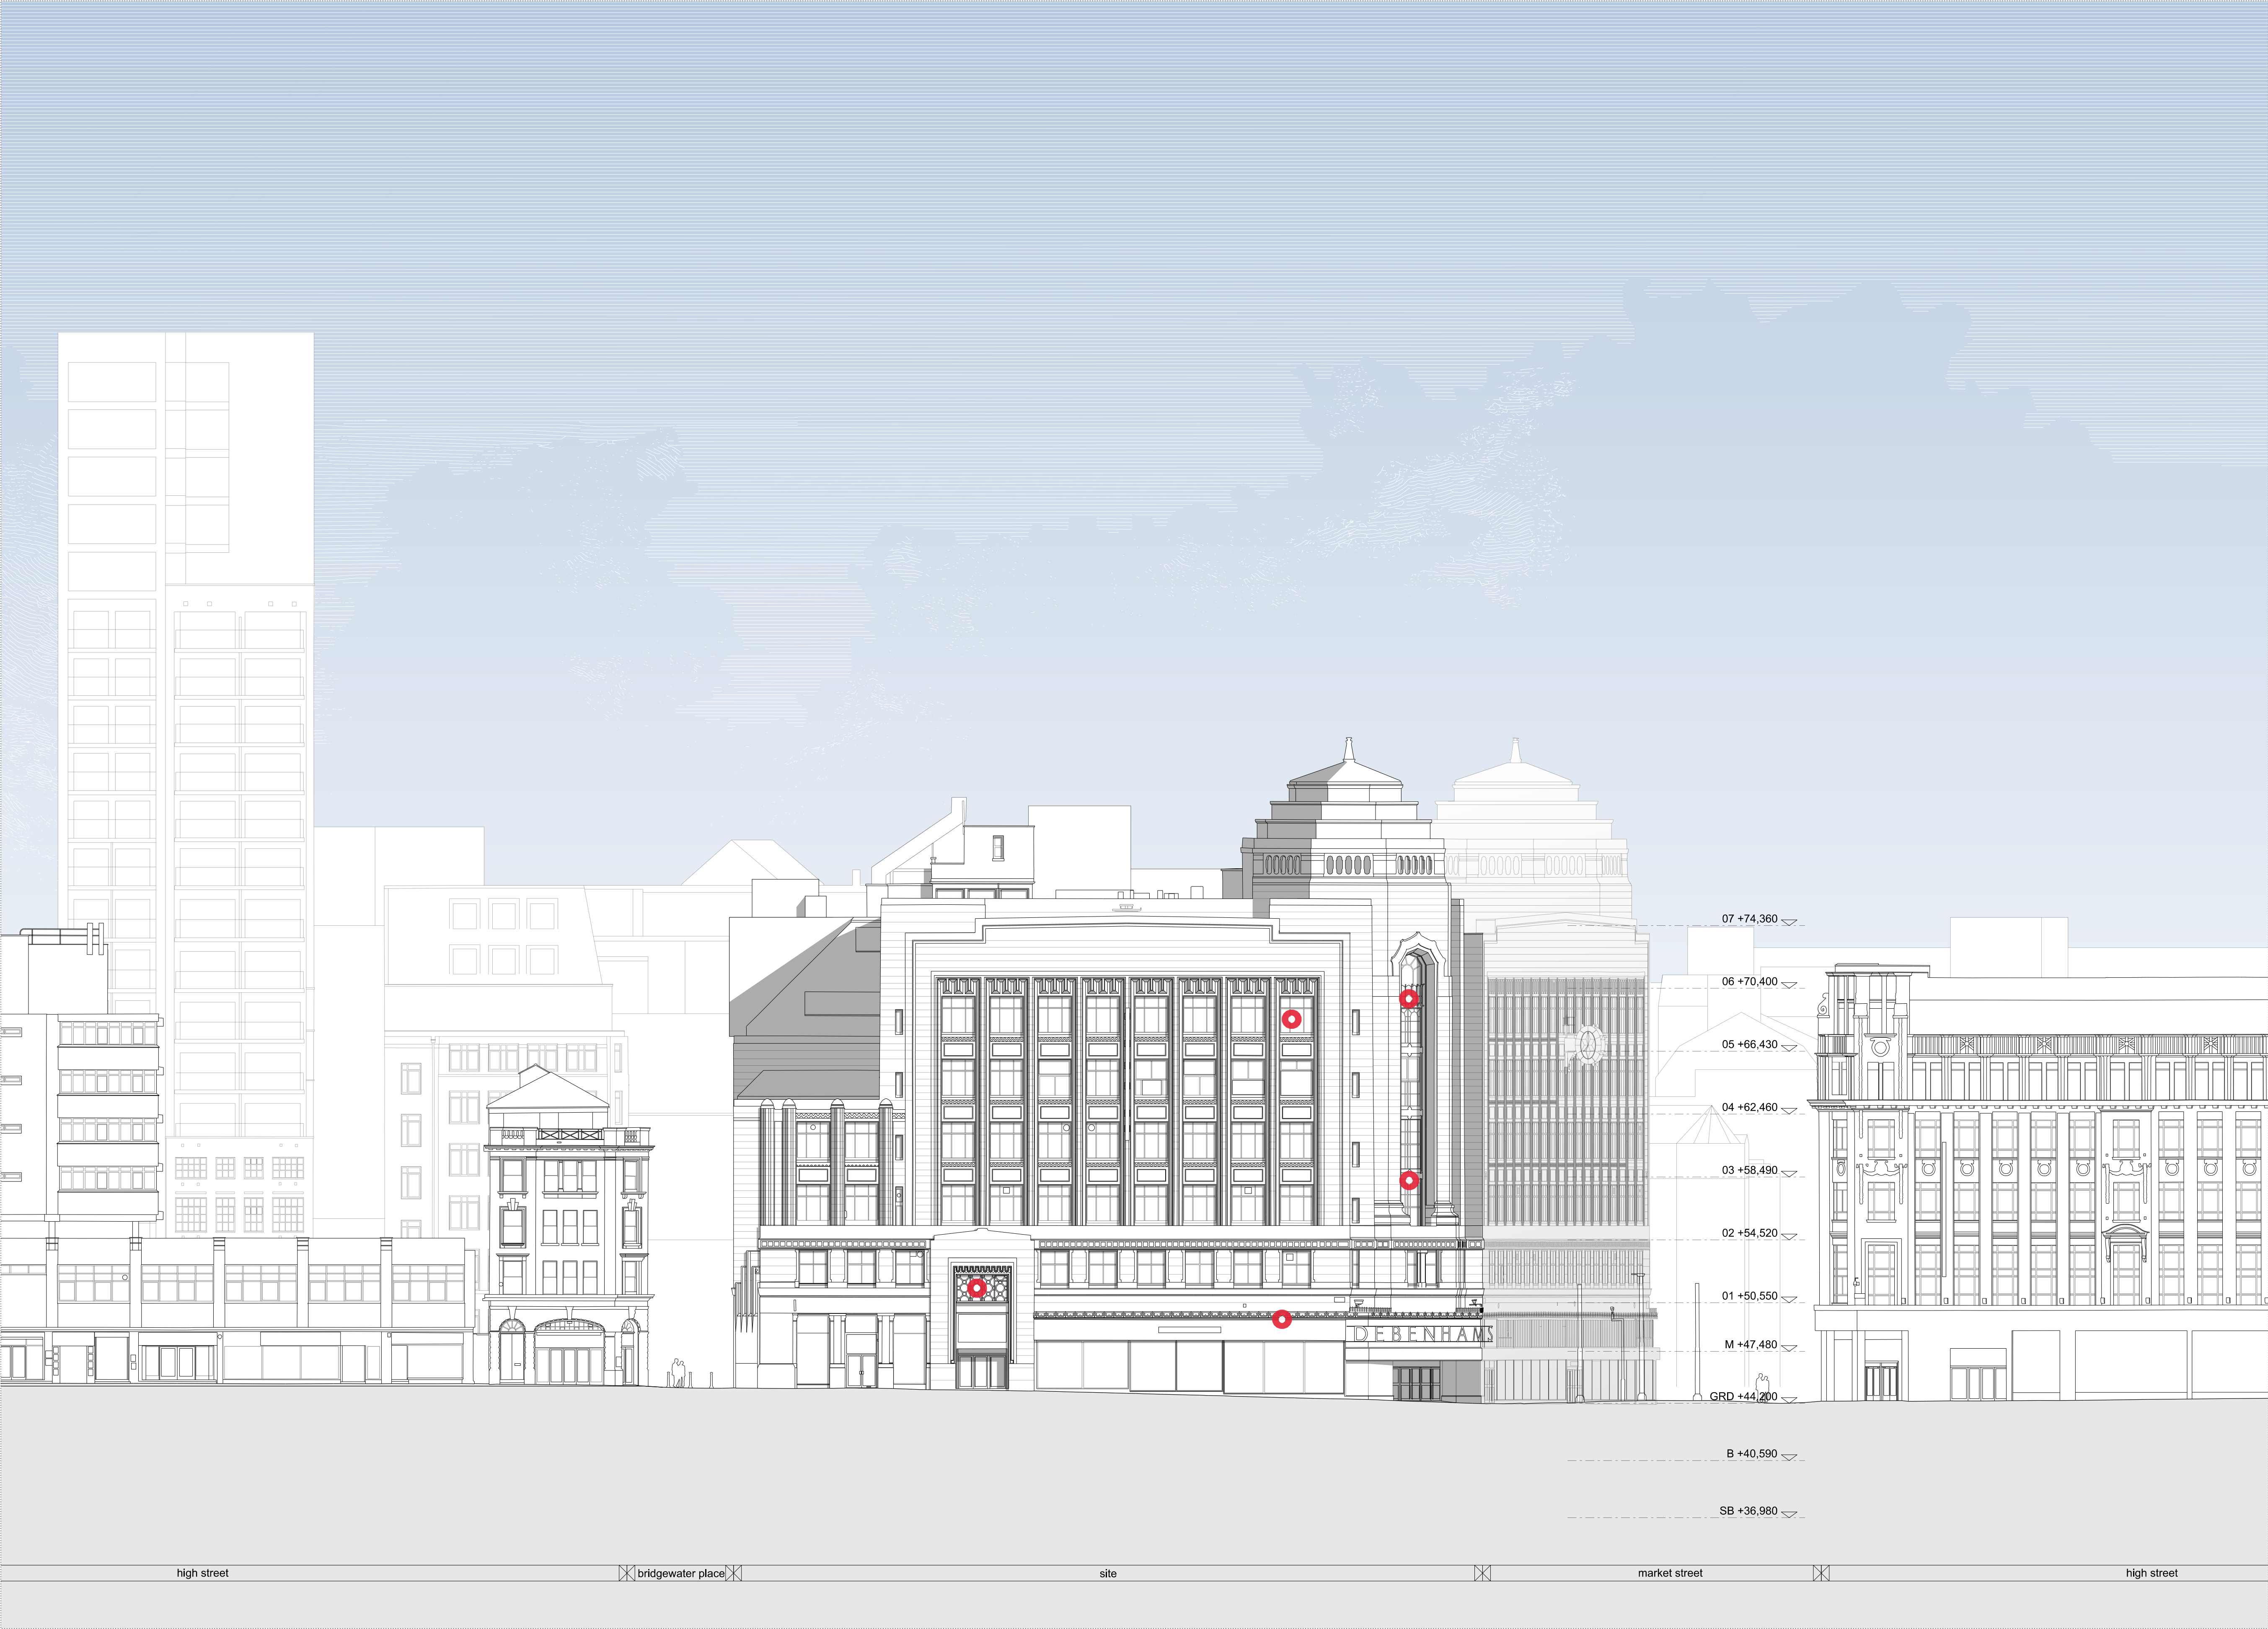

NOTES / REVISION

● = Approximate / indicative location of paint samples, note all samples are not shown



PROJECT RYLANDS BUILDING, MANCHESTER		
CLIENT CD9 PROPERTIES (MANCHESTER) LTD		
TITLE EXISTING ELEVATION D WEST		
SCALE 1:200@A1 1:400@A3	DATE AUG 2020	
JOB No 1526	DWG No AL[05]065	REV
ISSUE FOR PLANNING DOCUMENT		

JEFFREY BELL ARCHITECTS
Jeffrey Bell Architects
3 Cobourg Street
off Fairfield Street
Manchester
M1 3GY

t +44 (0)161 228 0651
e studio@jeffreymbellarchitects.co.uk




NOTES / REVISION

● = Approximate / indicative location of paint samples, note all samples are not shown

NOTES

NO MEASURED SURVEY INFORMATION AVAILABLE FOR SUB-BASEMENT TO THIRD FLOOR INCLUSIVE.

PLAN AND SECTION INFORMATION HAS BEEN EXTRAPOLATED FROM OTHER SOURCES WHERE INFORMATION IS AVAILABLE.

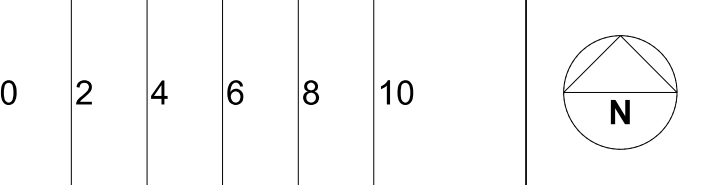

PROJECT
**RYLANDS BUILDING,
MANCHESTER**

CLIENT
CD9 PROPERTIES (MANCHESTER) LTD

TITLE
**EXISTING PLAN
SUB BASEMENT**

SCALE
1:200@A1
1:400@A3

DATE
AUG 2020

JOB No
1526

DWG No
AL[05]010

REV
*

ISSUE FOR
PLANNING DOCUMENT

JEFFREY BELL ARCHITECTS
Jeffrey Bell Architects
3 Cobourg Street
off Fairfield Street
Manchester
M1 3GY

t +44 (0)161 228 0651
e studio@jeffreymbellarchitects.co.uk




NOTES / REVISION

● = Approximate / indicative location of paint samples, note all samples are not shown

NOTES

NO MEASURED SURVEY INFORMATION AVAILABLE FOR SUB-BASEMENT TO THIRD FLOOR INCLUSIVE.

PLAN AND SECTION INFORMATION HAS BEEN EXTRAPOLATED FROM OTHER SOURCES WHERE INFORMATION IS AVAILABLE.

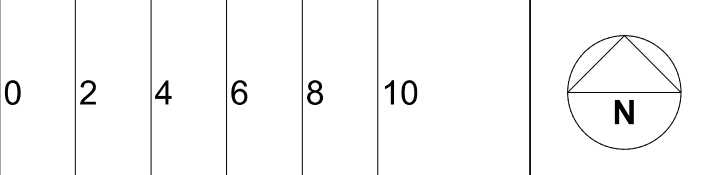

PROJECT
**RYLANDS BUILDING,
MANCHESTER**

CLIENT
CD9 PROPERTIES (MANCHESTER) LTD

TITLE
**EXISTING PLAN
BASEMENT**

SCALE
1:200@A1
1:400@A3

DATE
AUG 2020

JOB No
1526

DWG No
AL[05]011

REV
*

ISSUE FOR
PLANNING DOCUMENT

JEFFREY BELL ARCHITECTS
Jeffrey Bell Architects
3 Cobourg Street
off Fairfield Street
Manchester
M1 3GY

t +44 (0)161 228 0651
e studio@jeffreymbellarchitects.co.uk




NOTES / REVISION

 = Approximate / indicative location of paint samples, note all samples are not shown

NOTES

NO MEASURED SURVEY INFORMATION AVAILABLE FOR SUB-BASEMENT TO THIRD FLOOR INCLUSIVE.

PLAN AND SECTION INFORMATION HAS BEEN EXTRAPOLATED FROM OTHER SOURCES WHERE INFORMATION IS AVAILABLE.

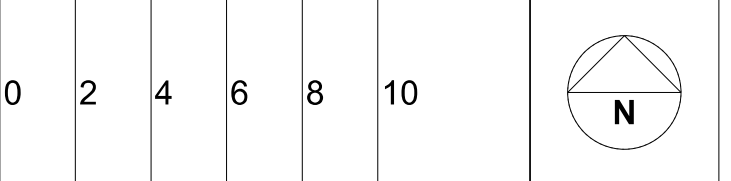

PROJECT
**RYLANDS BUILDING,
MANCHESTER**

CLIENT
CD9 PROPERTIES (MANCHESTER) LTD

TITLE
**EXISTING PLAN
GROUND**

SCALE
1:200@A1
1:400@A3

DATE
AUG 2020

JOB No
1526


DWG No
AL[05]012

REV
*

ISSUE FOR
PLANNING DOCUMENT

JEFFREY BELL ARCHITECTS
Jeffrey Bell Architects
3 Cobourg Street
off Fairfield Street
Manchester
M1 3GY

t +44 (0)161 228 0651
e studio@jeffreymbellarchitects.co.uk

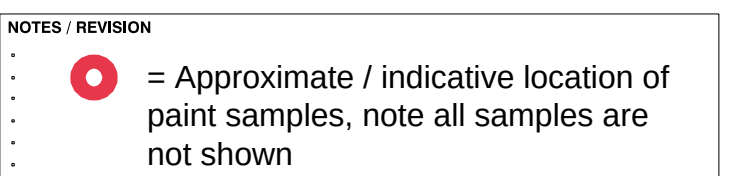

NO MEASURED SURVEY INFORMATION
AVAILABLE FOR SUB-BASEMENT TO
THIRD FLOOR INCLUSIVE.

0	2	4	6	8	10	
---	---	---	---	---	----	---

TITLE	EXISTING PLAN FIRST FLOOR
-------	------------------------------

JOB No 1526	DWG No AL[05]014	REV *
----------------	---------------------	----------

Jeffrey Bell Architects
3 Cobourg Street
off Fairfield Street
Manchester
M1 3GY

t +44 [0]161 228 0651
e studio@jeffreybellarchitects.co.uk



NOTES / REVISION

● = Approximate / indicative location of paint samples, note all samples are not shown

NOTES

NO MEASURED SURVEY INFORMATION AVAILABLE FOR SUB-BASEMENT TO THIRD FLOOR INCLUSIVE.

PLAN AND SECTION INFORMATION HAS BEEN EXTRAPOLATED FROM OTHER SOURCES WHERE INFORMATION IS AVAILABLE.

0	2	4	6	8	10	
---	---	---	---	---	----	--

PROJECT
**RYLANDS BUILDING,
MANCHESTER**

CLIENT
CD9 PROPERTIES (MANCHESTER) LTD

TITLE
**EXISTING PLAN
FOURTH FLOOR**

SCALE
1:200@A1
1:400@A3

DATE
AUG 2020

JOB No
1526


DWG No
AL[05]017

REV
*

ISSUE FOR
PLANNING DOCUMENT

JEFFREY BELL ARCHITECTS
Jeffrey Bell Architects
3 Cobourg Street
off Fairfield Street
Manchester
M1 3GY

t +44 (0)161 228 0651
e studio@jeffreymbellarchitects.co.uk

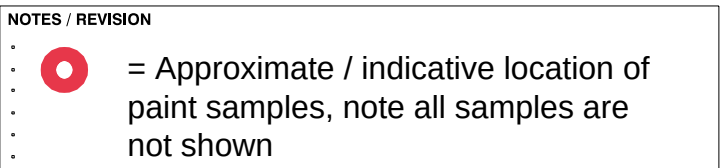


NO MEASURED SURVEY INFORMATION
AVAILABLE FOR SUB-BASEMENT TO
THIRD FLOOR INCLUSIVE.

0	2	4	6	8	10	
---	---	---	---	---	----	---

ISSUE FOR PLANNING DOCUMENT		
--------------------------------	--	--

studio@jeffreymbellarchitects.co.uk

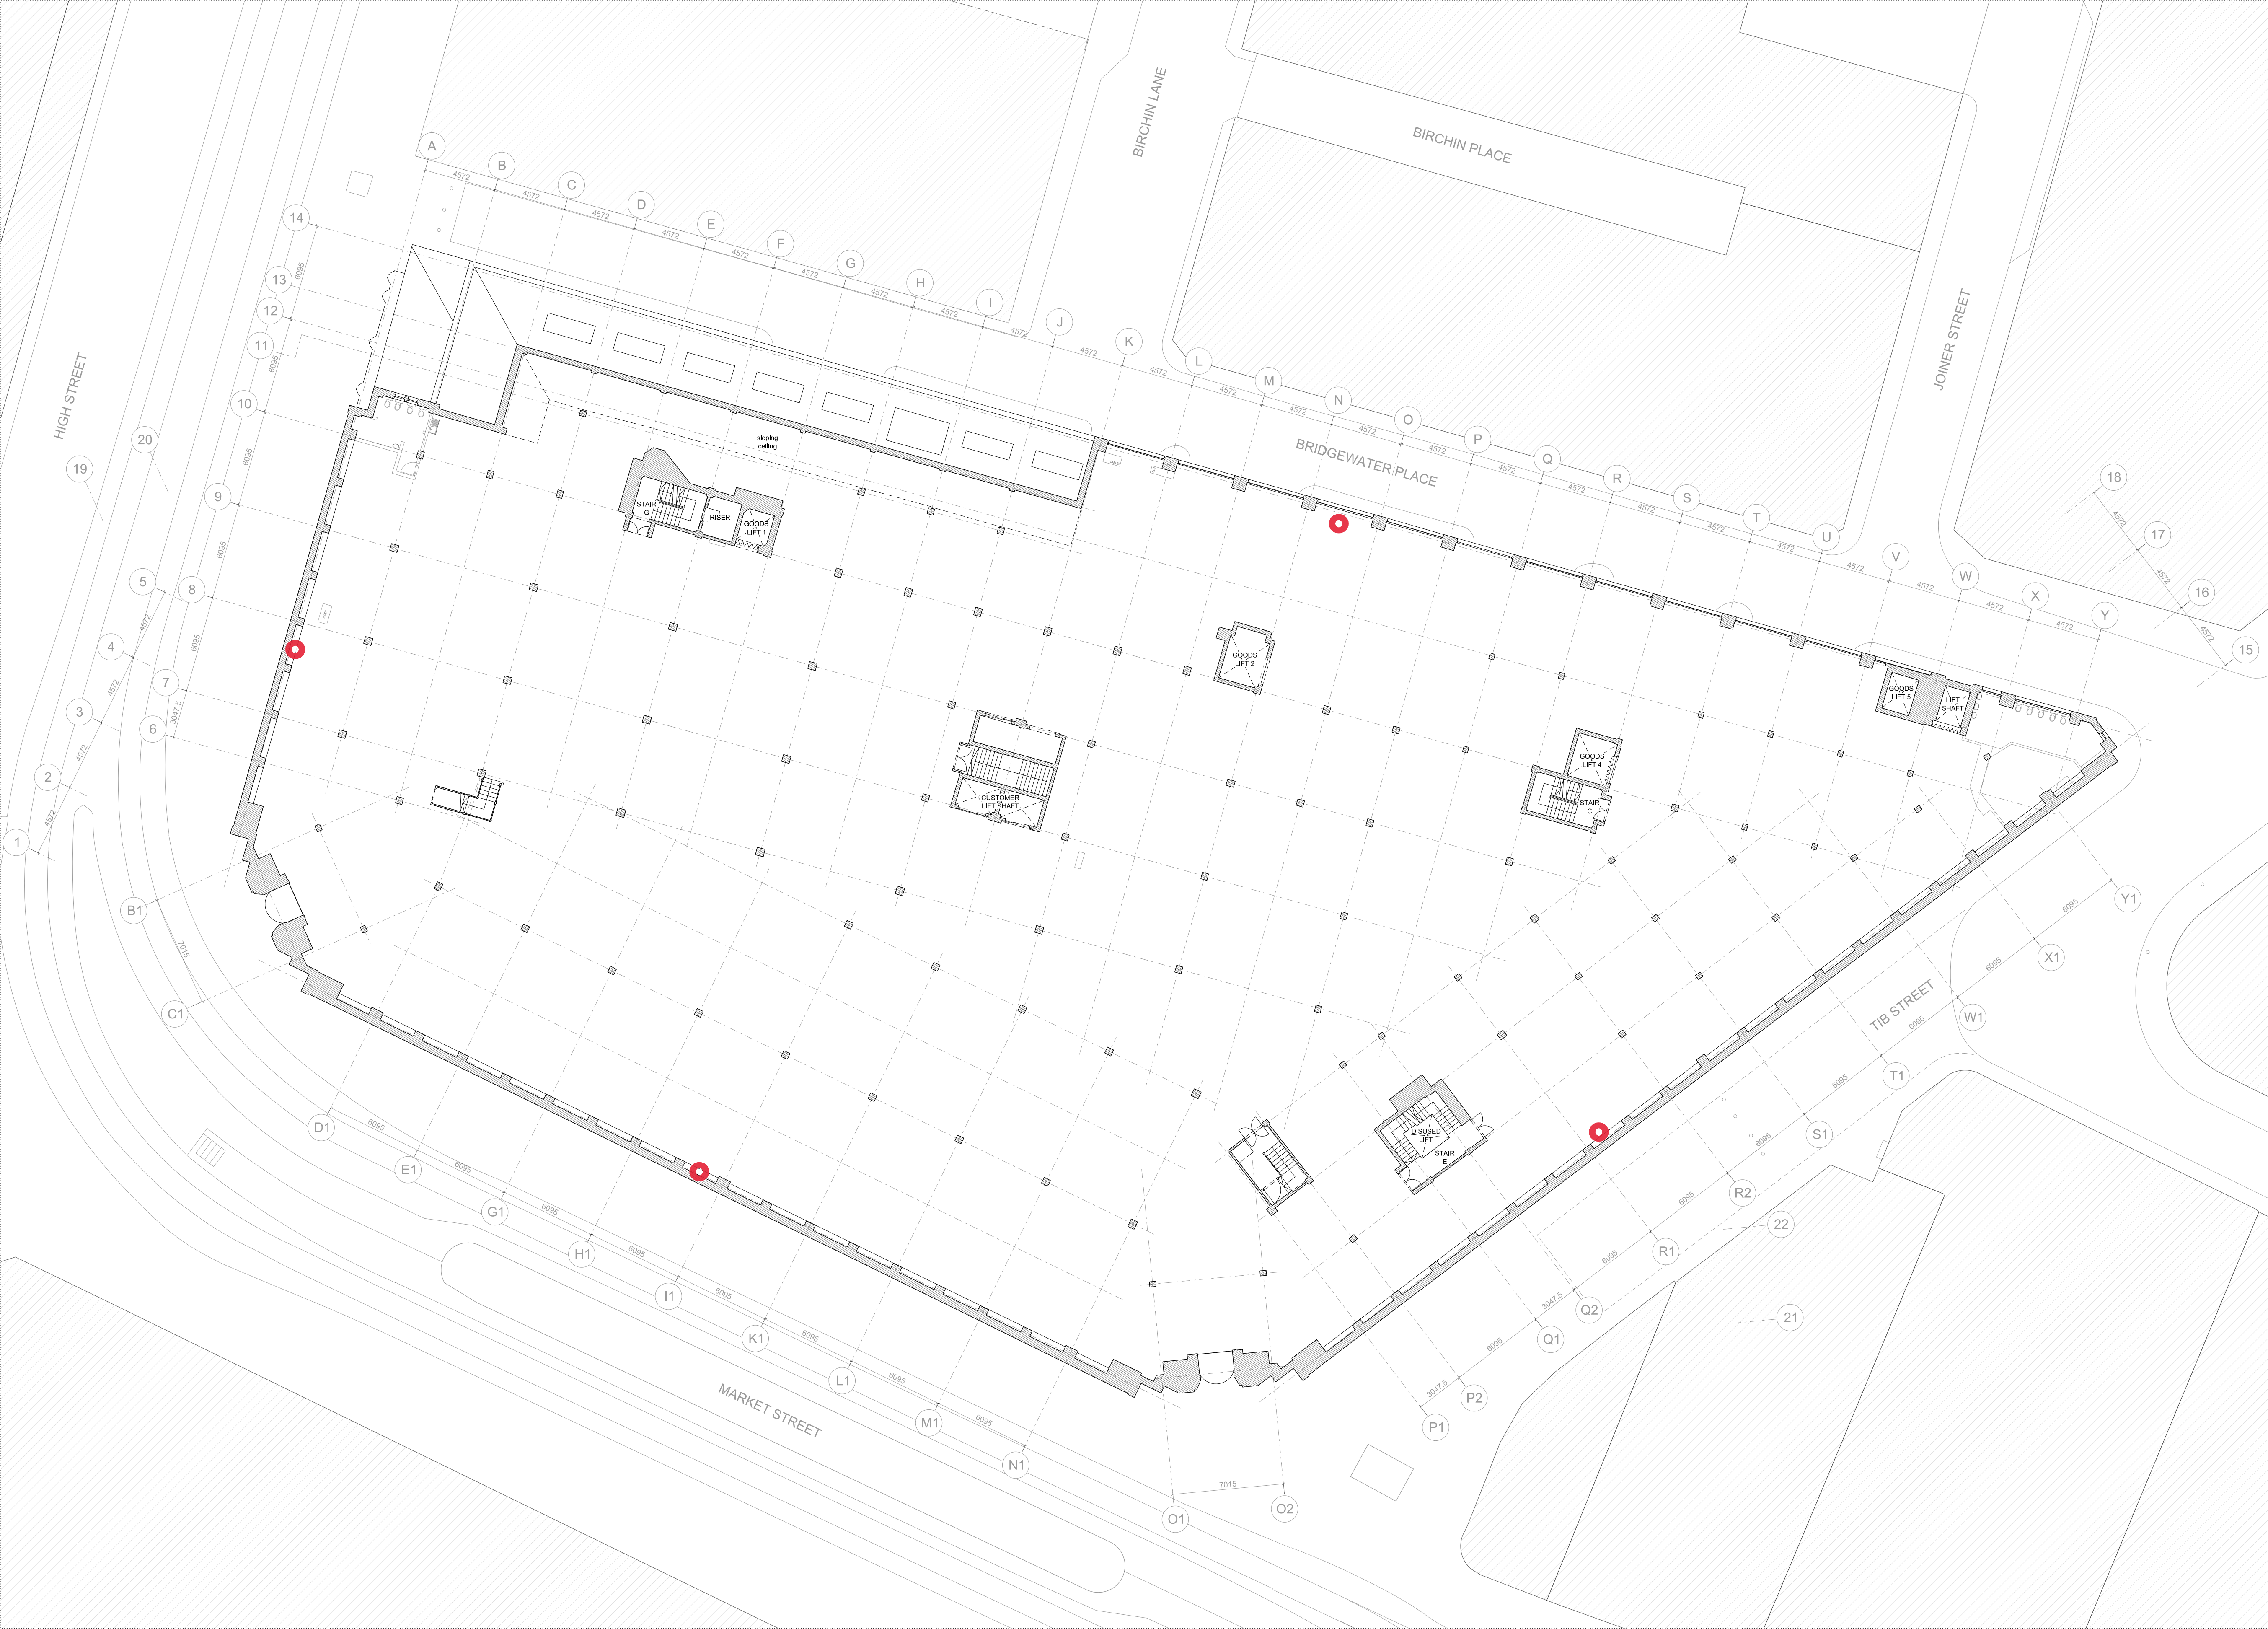


NOTES / REVISION

● = Approximate / indicative location of paint samples, note all samples are not shown

NOTES

NO MEASURED SURVEY INFORMATION AVAILABLE FOR SUB-BASEMENT TO THIRD FLOOR INCLUSIVE.

PLAN AND SECTION INFORMATION HAS BEEN EXTRAPOLATED FROM OTHER SOURCES WHERE INFORMATION IS AVAILABLE.

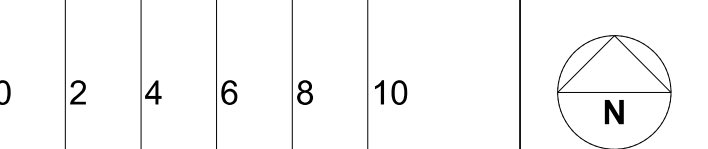

PROJECT
**RYLANDS BUILDING,
MANCHESTER**

CLIENT
CD9 PROPERTIES (MANCHESTER) LTD

TITLE
**EXISTING PLAN
SIXTH FLOOR**

SCALE
1:200@A1
1:400@A3

DATE
AUG 2020

JOB No
1526


DWG No
AL[05]019

REV
*

ISSUE FOR
PLANNING DOCUMENT

JEFFREY BELL ARCHITECTS
Jeffrey Bell Architects
3 Cobourg Street
off Fairfield Street
Manchester
M1 3GY

t +44 (0)161 228 0651
e studio@jeffreymbellarchitects.co.uk

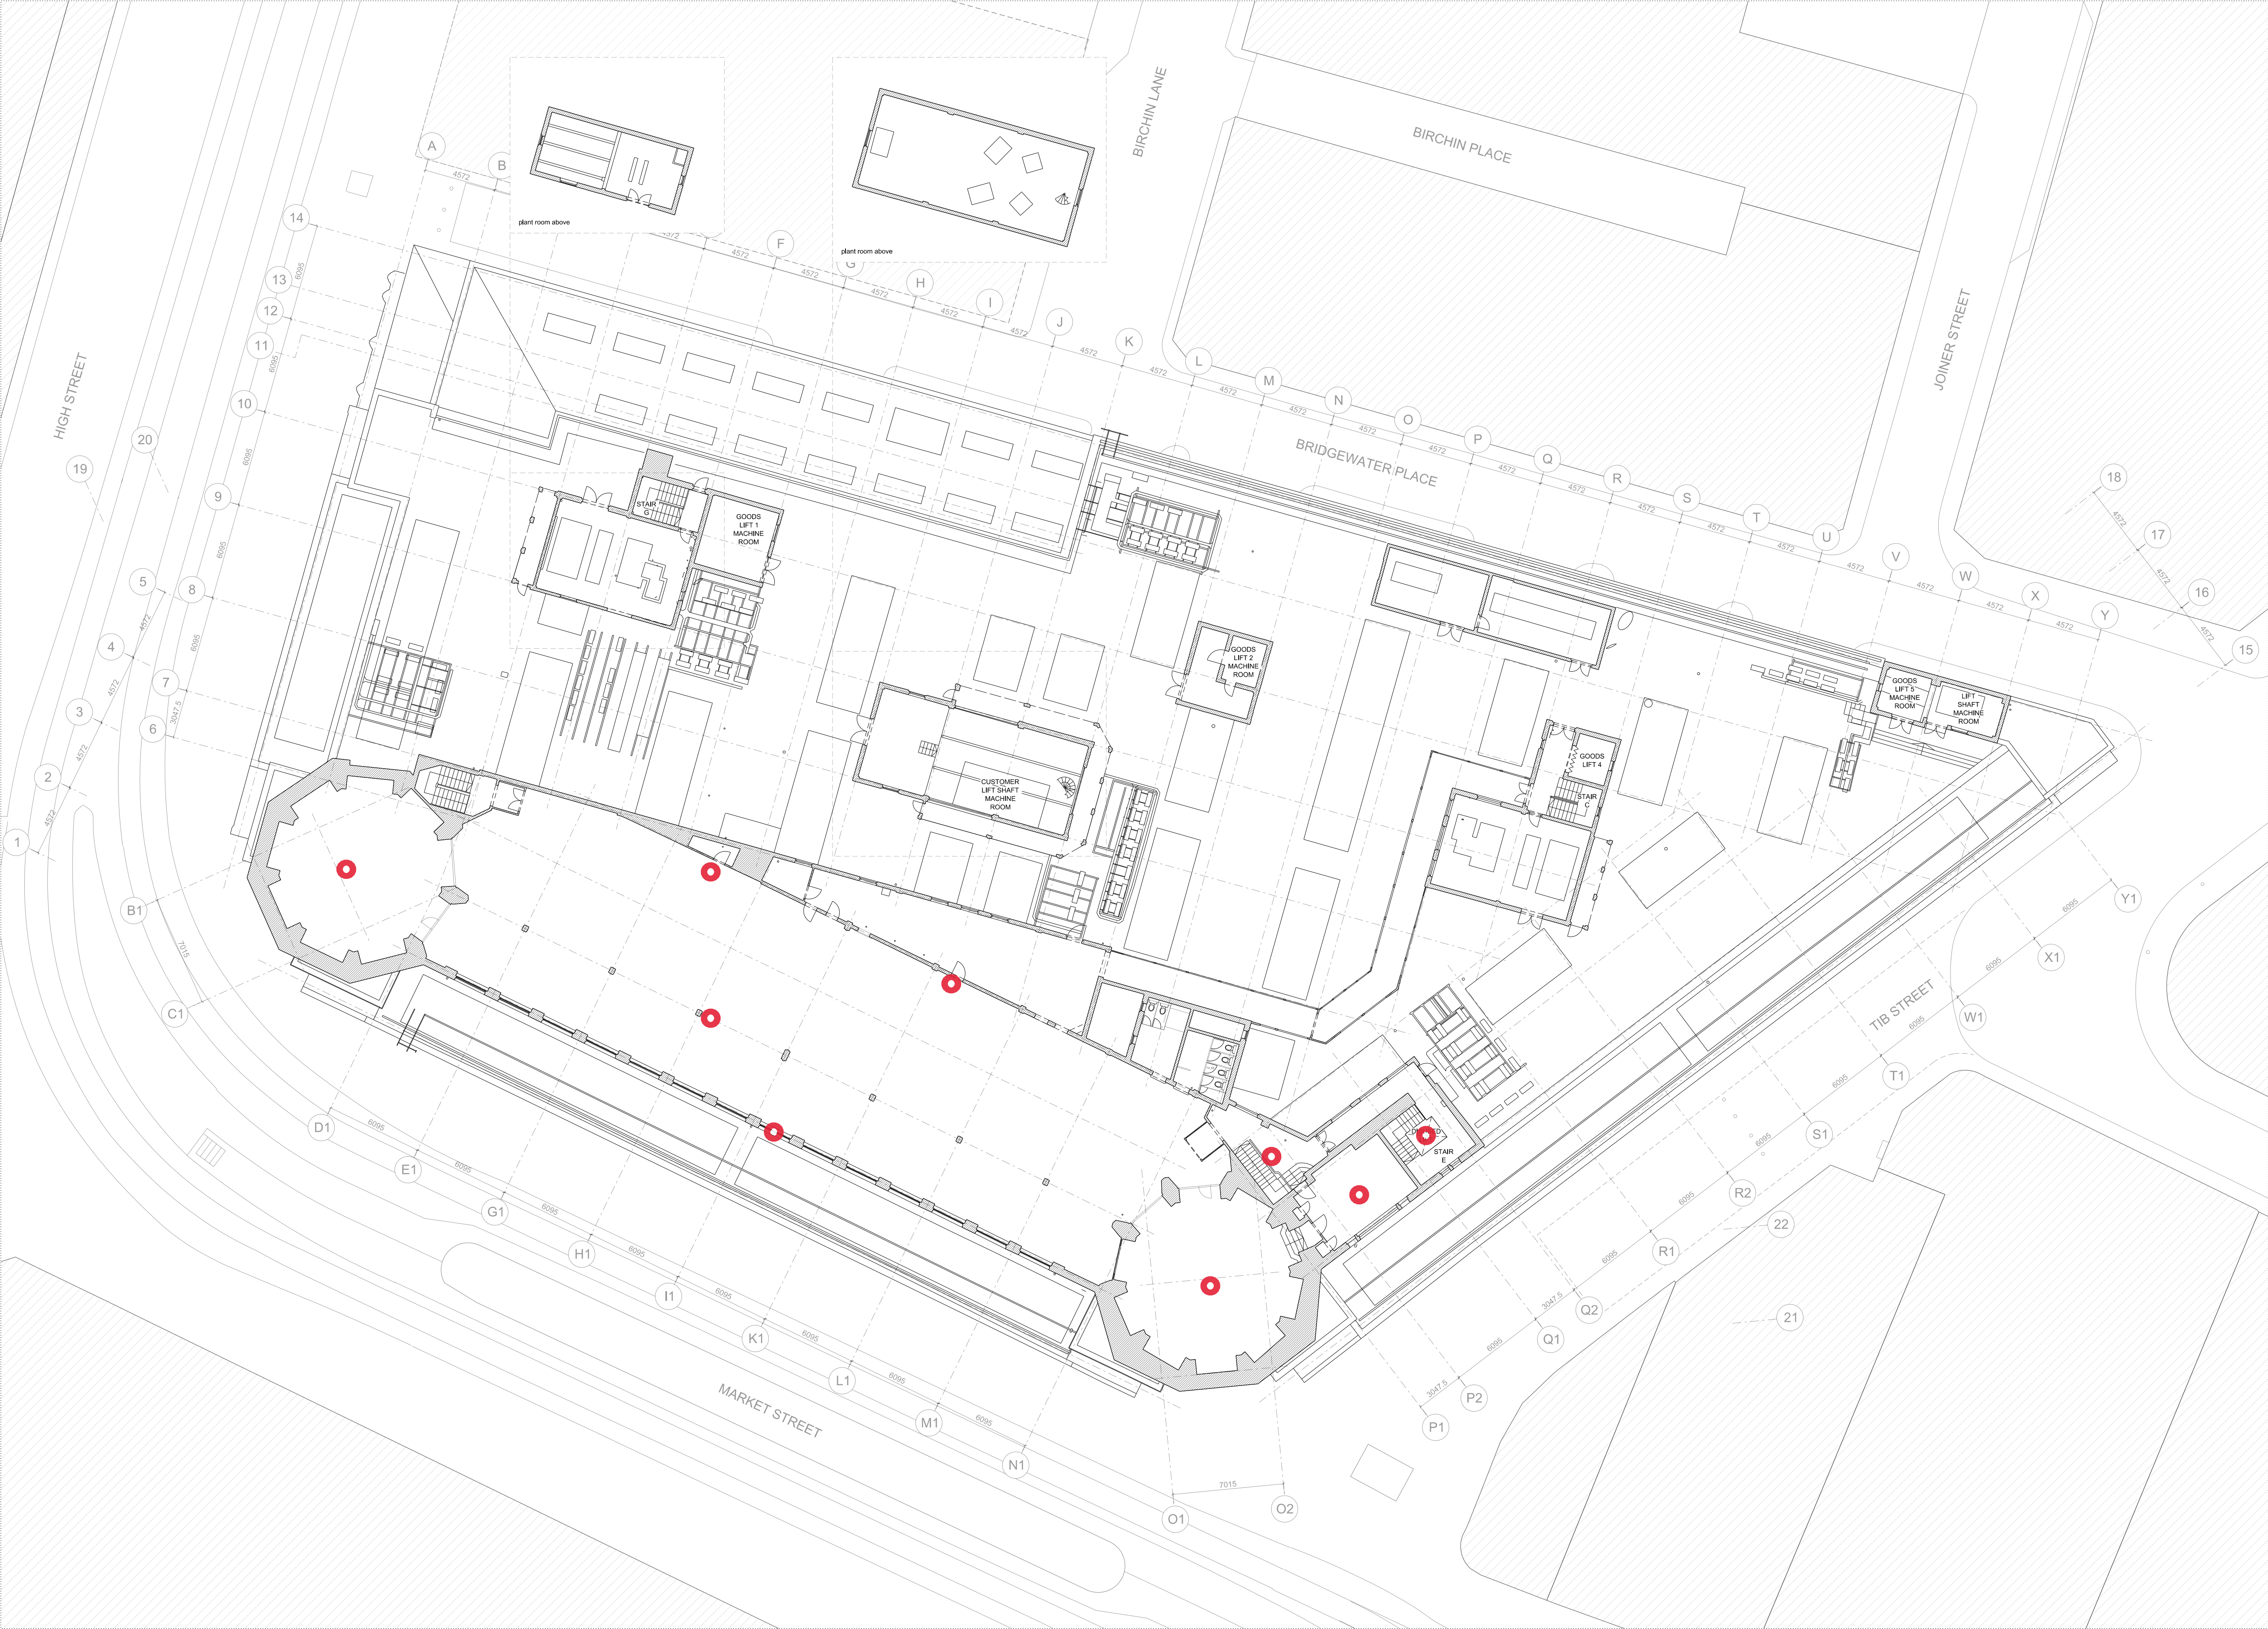


NOTES / REVISION

● = Approximate / indicative location of paint samples, note all samples are not shown

NOTES

NO MEASURED SURVEY INFORMATION AVAILABLE FOR SUB-BASEMENT TO THIRD FLOOR INCLUSIVE.

PLAN AND SECTION INFORMATION HAS BEEN EXTRAPOLATED FROM OTHER SOURCES WHERE INFORMATION IS AVAILABLE.

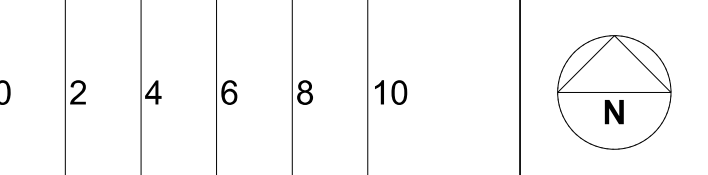

PROJECT
**RYLANDS BUILDING,
MANCHESTER**

CLIENT
CD9 PROPERTIES (MANCHESTER) LTD

TITLE
**EXISTING PLAN
SEVENTH FLOOR**

SCALE
1:200@A1
1:400@A3

DATE
AUG 2020

JOB No
1526

DWG No
AL[05]020

REV
*

ISSUE FOR
PLANNING DOCUMENT

JEFFREY BELL ARCHITECTS

Jeffrey Bell Architects
3 Cobourg Street
off Fairfield Street
Manchester
M1 3GY

t +44 (0)161 228 0651
e studio@jeffreymbellarchitects.co.uk