


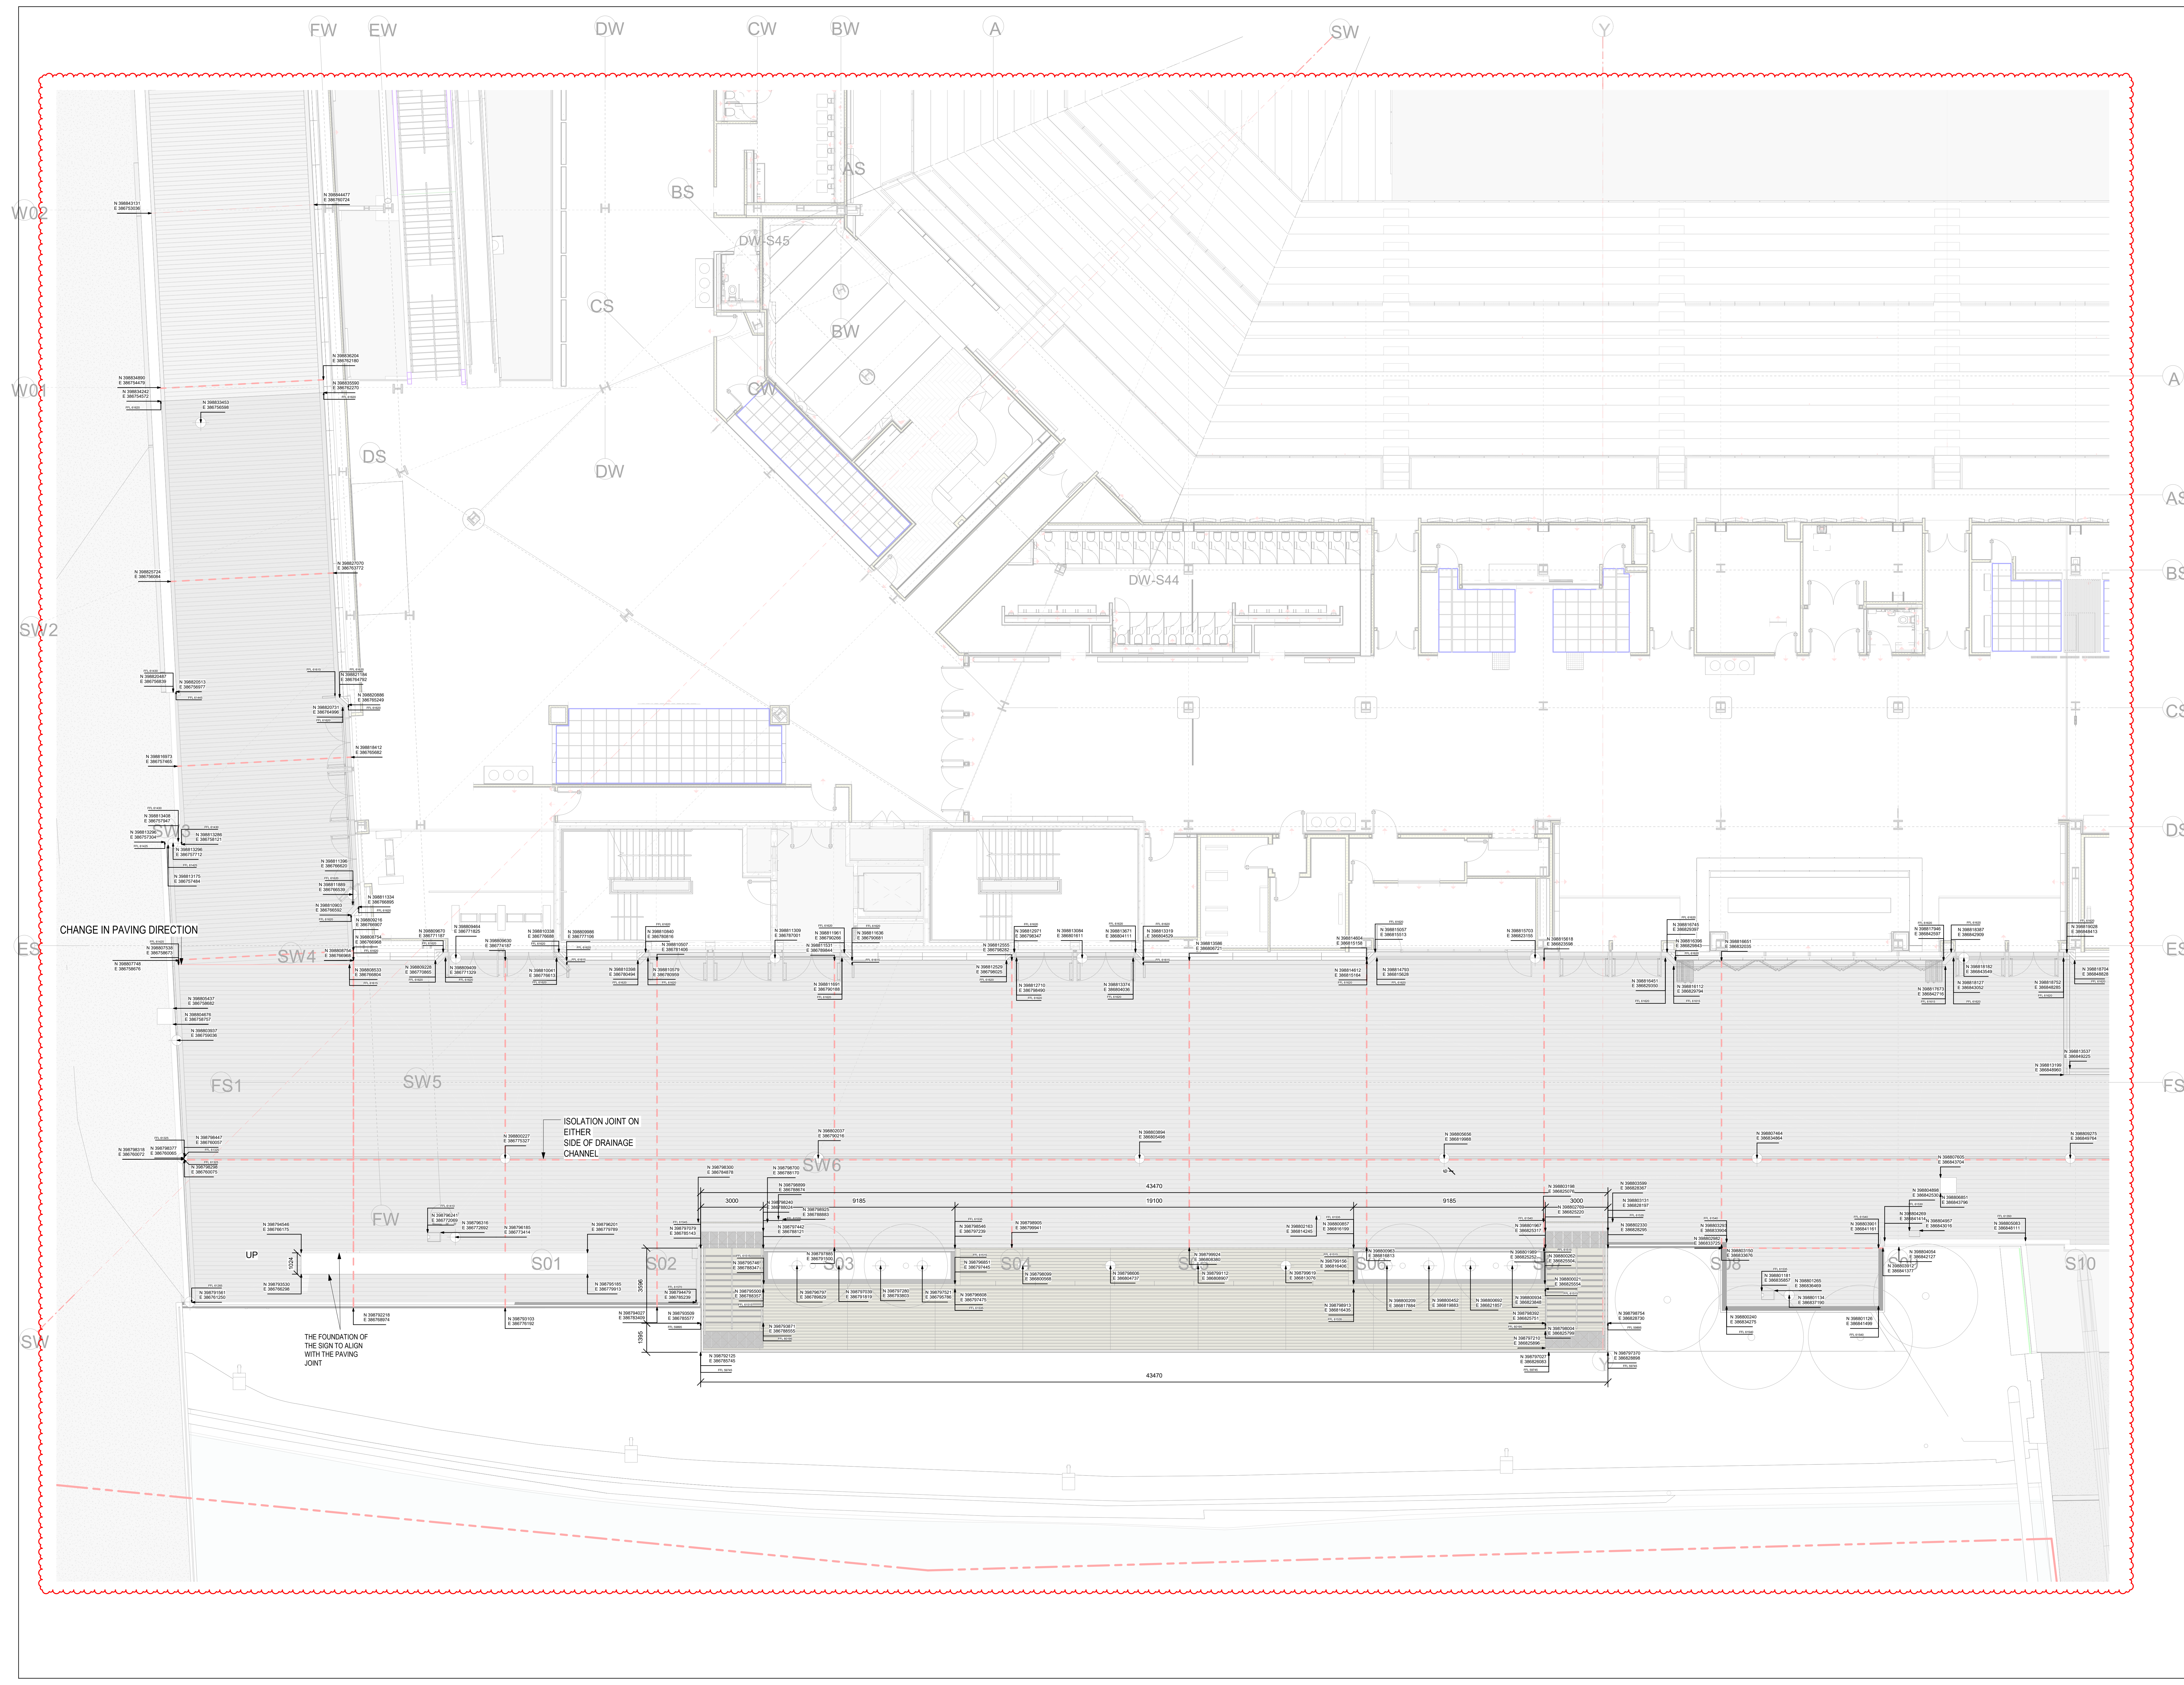

Submittal Code (as defined in ISO 19650-2:2018)

Work in Progress (WIP)

W1 - Under Review

Shared (Non-Contractual)

S1 - Suitable for co-ordination

S2 - Suitable for information

S3 - Suitable for review & comment

S4 - Suitable for stage approval

S5 - Withdrawn

S6 - Suitable for PM authorisation

S7 - Suitable for AIM authorisation

Published (Contractual)

A1, A2, A3, Etc - Authorised and accepted

B1, B2, B3, Etc - Partial sign-off (with comments)

Published (AIM Acceptance)

CR - As constructed record document

KEY PLAN

KEY

--- PLANNING APPLICATION BOUNDARY

••• COORDINATES AT SPOT

⊕ DRAINAGE PENETRATION OUTLET IN STRUCTURAL SLAB

THIS DRAWING IS ONLY TO SCALE IF IT IS REPRODUCED AT THE CORRECT PAPER SIZE

1:100@A0

0 1 2 3 4 5

ALL INTERNAL LAYOUTS AND USES ARE SHOWN FOR ILLUSTRATIVE PURPOSES ONLY AND ARE NOT FOR DETERMINATION

Safety, Health and Environmental Information

In addition to the hazards / risks normally associated with the types of work detailed on this drawing, note the following risks and information:

Construction See risk register

No abnormal risks identified with this package of work.

For information relating to Live, Opening and Maintenance see the Health and Safety File. It is assumed that all works will be carried out by a competent contractor working, where appropriate, to an approved method statement.

drawn

NO COPYRIGHT, ALL RIGHTS RESERVED

THIS WORK IS COPYRIGHTED AND CANNOT BE REPRODUCED OR COPIED IN ANY FORM OR BY ANY MEANS WITHOUT THE WRITTEN PERMISSION OF POPULOUS. ANY UNLAWFUL REPRODUCTION OR USE OF THIS DOCUMENT FOR ANY PURPOSE WHATSOEVER IS PROHIBITED BY THE TERMS OF THE AGREEMENT OR IMPLIED AGREEMENT BETWEEN POPULOUS AND THE INSTRUCTING PARTY.

USE FOR PRELIMINARY INFORMATION ONLY. CHECK ALL DIMENSIONS ON SITE BEFORE FABRICATION OR SETTING OUT.

14 BLADES COURT | DODDAR ROAD | LONDON | SW15 2NU | UNITED KINGDOM

TELEPHONE +44 (0)20 8874 7686 FACSIMILE +44 (0)20 8874 7470

ALL PRODUCTION & INTELLECTUAL PROPERTY RIGHTS RESERVED © POPULOUS 2023

REVISIONS

REV	DATE	DESCRIPTION
001	08.08.2021	TIMBER DECKING ISSUED FOR CONSTRUCTION
002	10.12.2021	HARD LANDSCAPE PACKAGE FOR CONSTRUCTION
003	13.07.2022	EAST PODIUM PLANTER AND MOVEMENT JOINT LANDSCAPE UPDATE FOLLOWING DCR 0099 / RPI #2008
004	23.12.2022	LEVEL 01 AMENDMENT FOLLOWING DCRs 0098 & 0114 AND UPDATED LEVEL 01 SETTING OUT
005	24.01.2023	LEVEL 01 AMENDMENTS DRAINAGE HOLE CLASHES
006	17.03.2023	ADDITIONAL INFORMATION INCLUDED
007	22.05.2023	COOP LIVE SIGN UPDATE
008	16.06.2023	ADDITIONAL INFORMATION INCLUDED

project name

Co-op Live

the **SETTING OUT ENLARGED PLAN**

SOUTH WEST PODIUM

LEVEL 01

scale 1:100@A0

drawn FP

date 03.09.2021

checked TJ

4933

project no.

Subsity

revisions

BRA-POP-ZZ-01-DR-L-8171

C08