



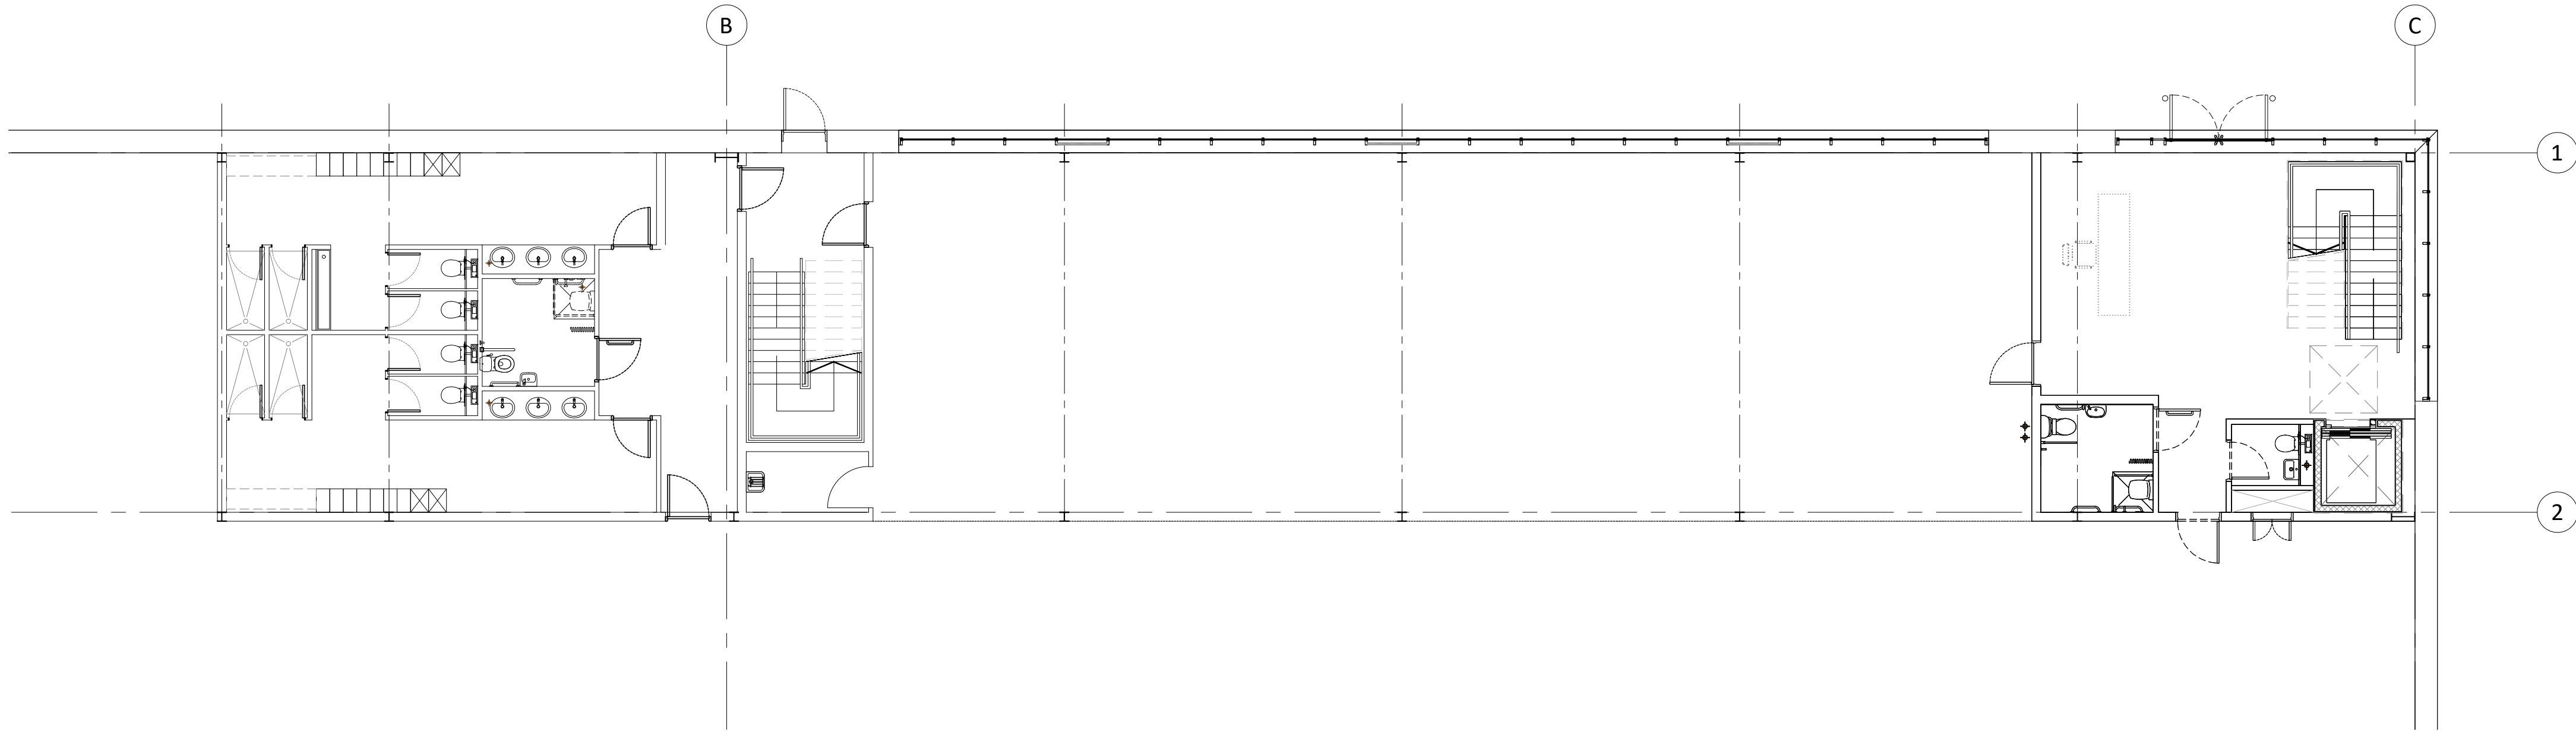

01 Unit 1 - Ground Floor Core Plan

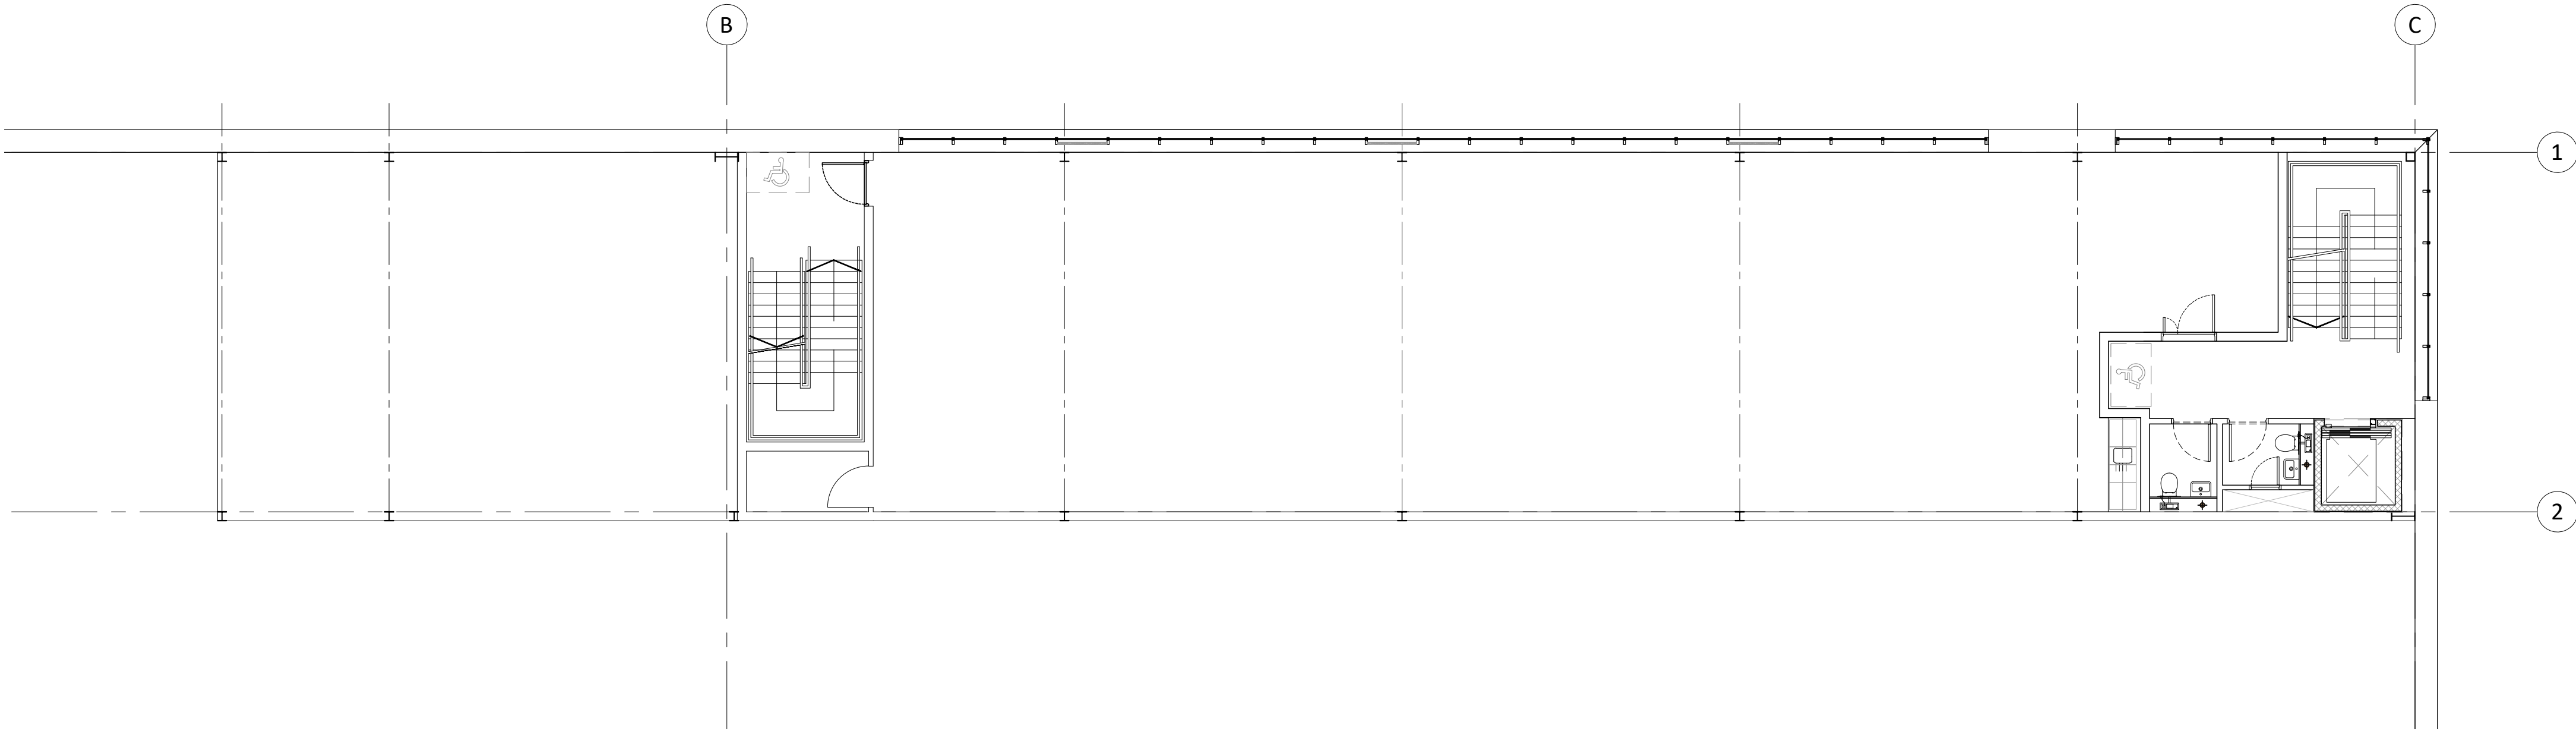

02 Unit 1 - First and second floor office plans