



Property Address:

Proposed Basement Flats
Globe House
30-34 Southall Street
Manchester
M3 1LG

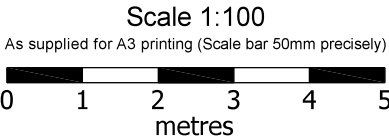

Key:

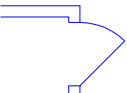

Proposed Layout




3 Bed Flat 90.9 sq m / 979 sq ft



1 Bed Flat 51.5 sq m / 555 sq ft

Version information:
v7.5 - 16.08.2023 - Proposed basement flats - Fire exit & key update
v7.5.1 - 20.09.2023 - Renumber parking bays
RedLinePlans.co.uk © 2023 0844 330 7526 Ref. 3293.3048.2900.2875Lp
Any queries regarding this plan should in the first instance be referred back to Red Line Plans Ltd for clarification. Expected accuracy 30mm (1 sigma).
Do not photocopy or reduce this plan as the scale may be affected.
Written documentation may contain more precise descriptions of boundary positions.
Basement, ground and first floor are still in development, so subject to minor changes.
Second floor fixtures and fittings subject to change, this does not impact lease extents.

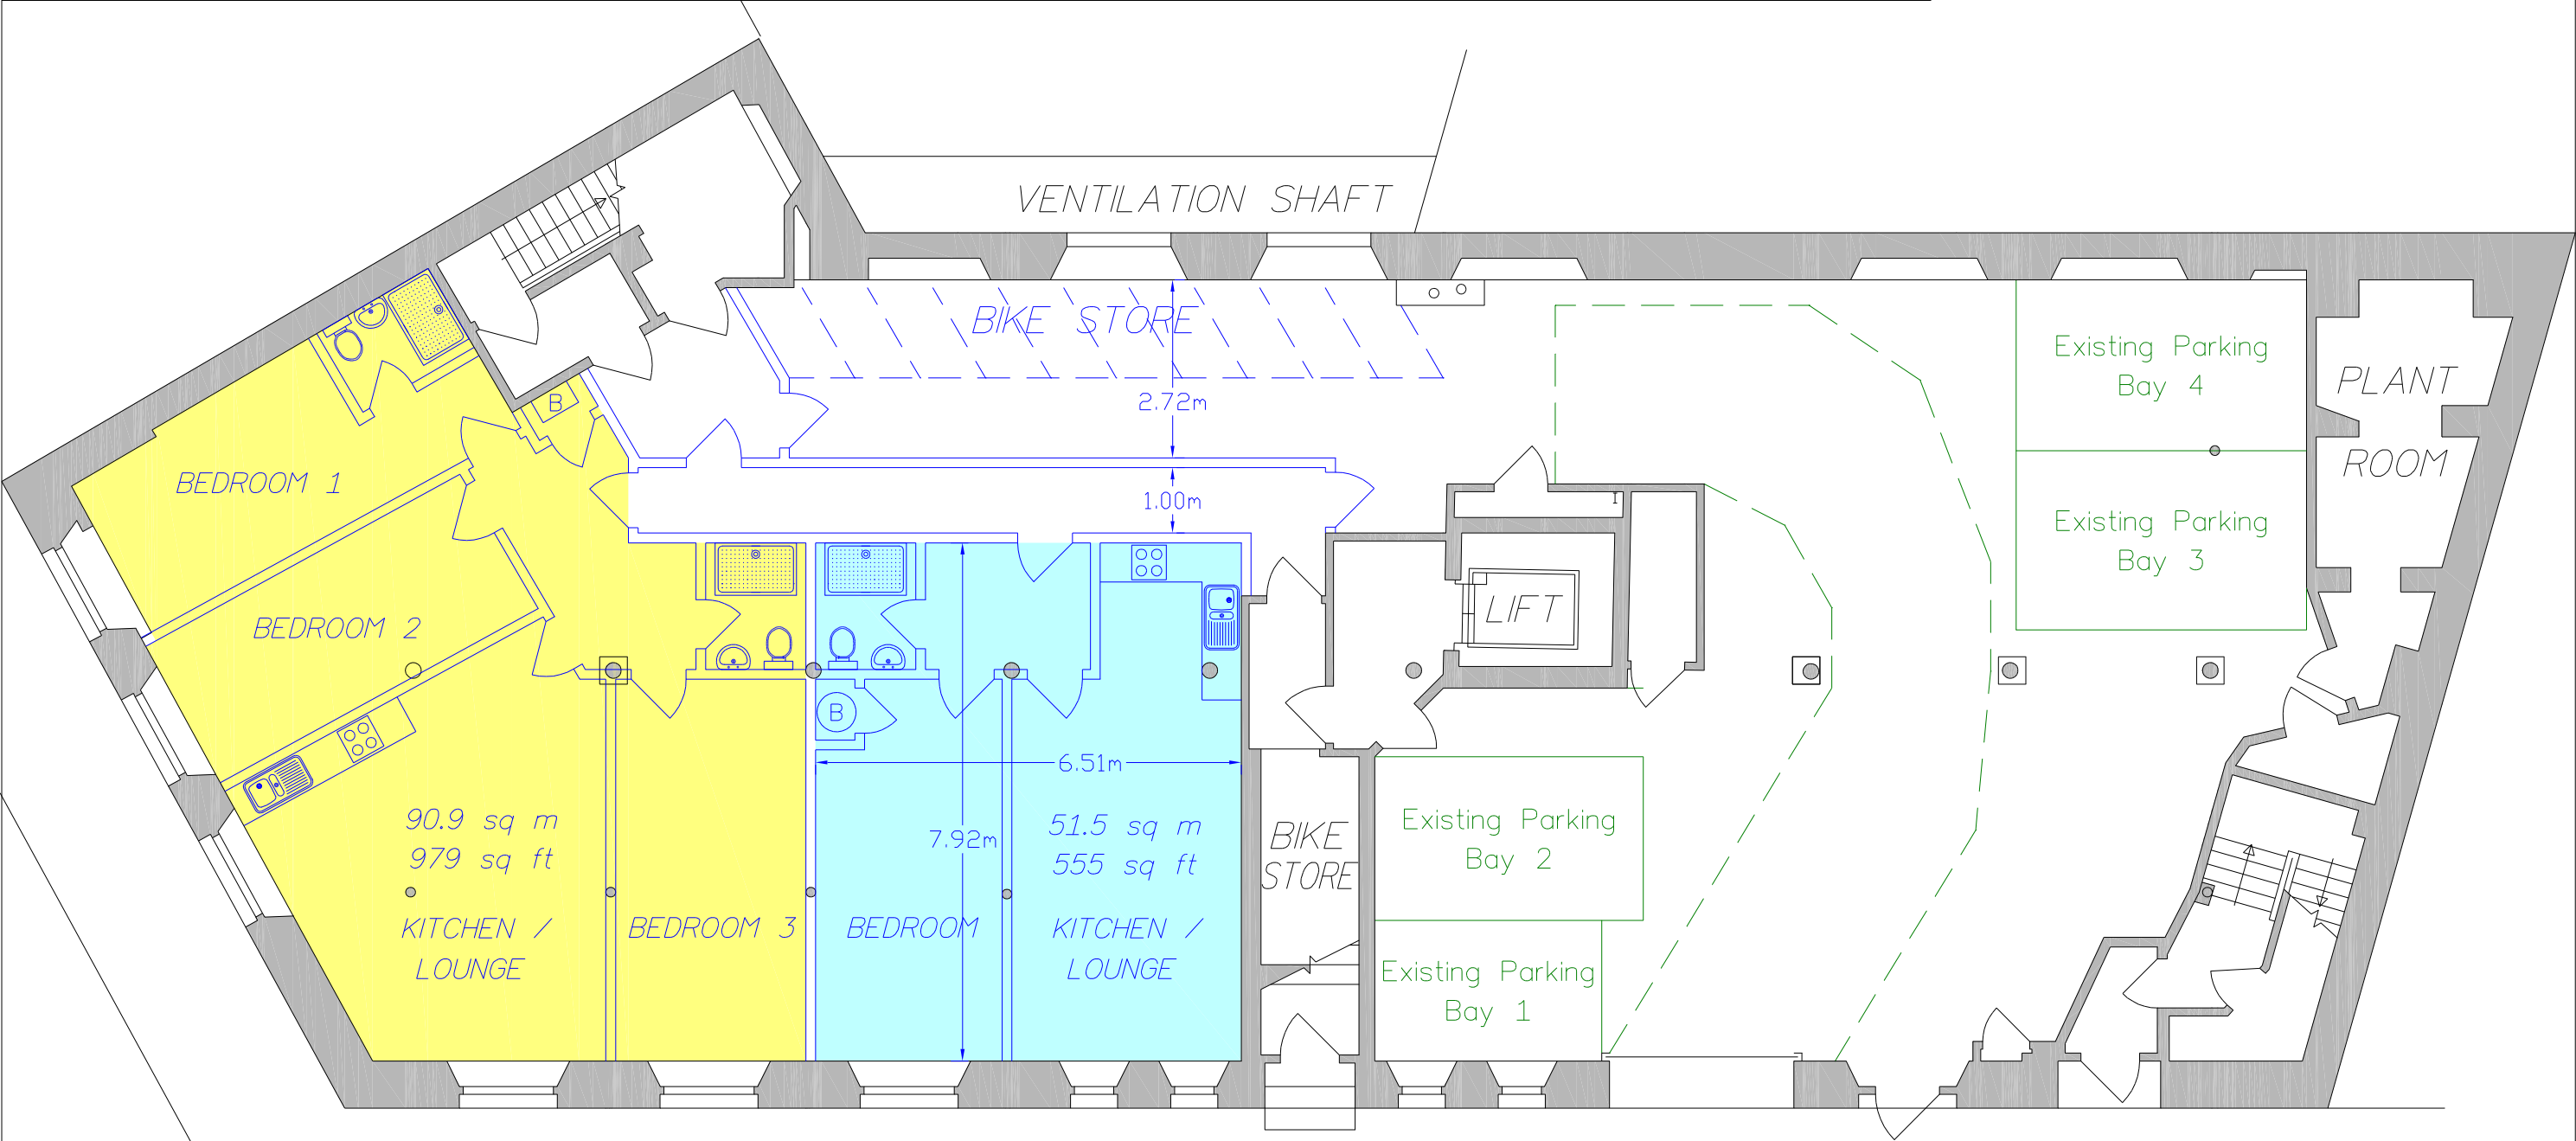

Basement 1:100