


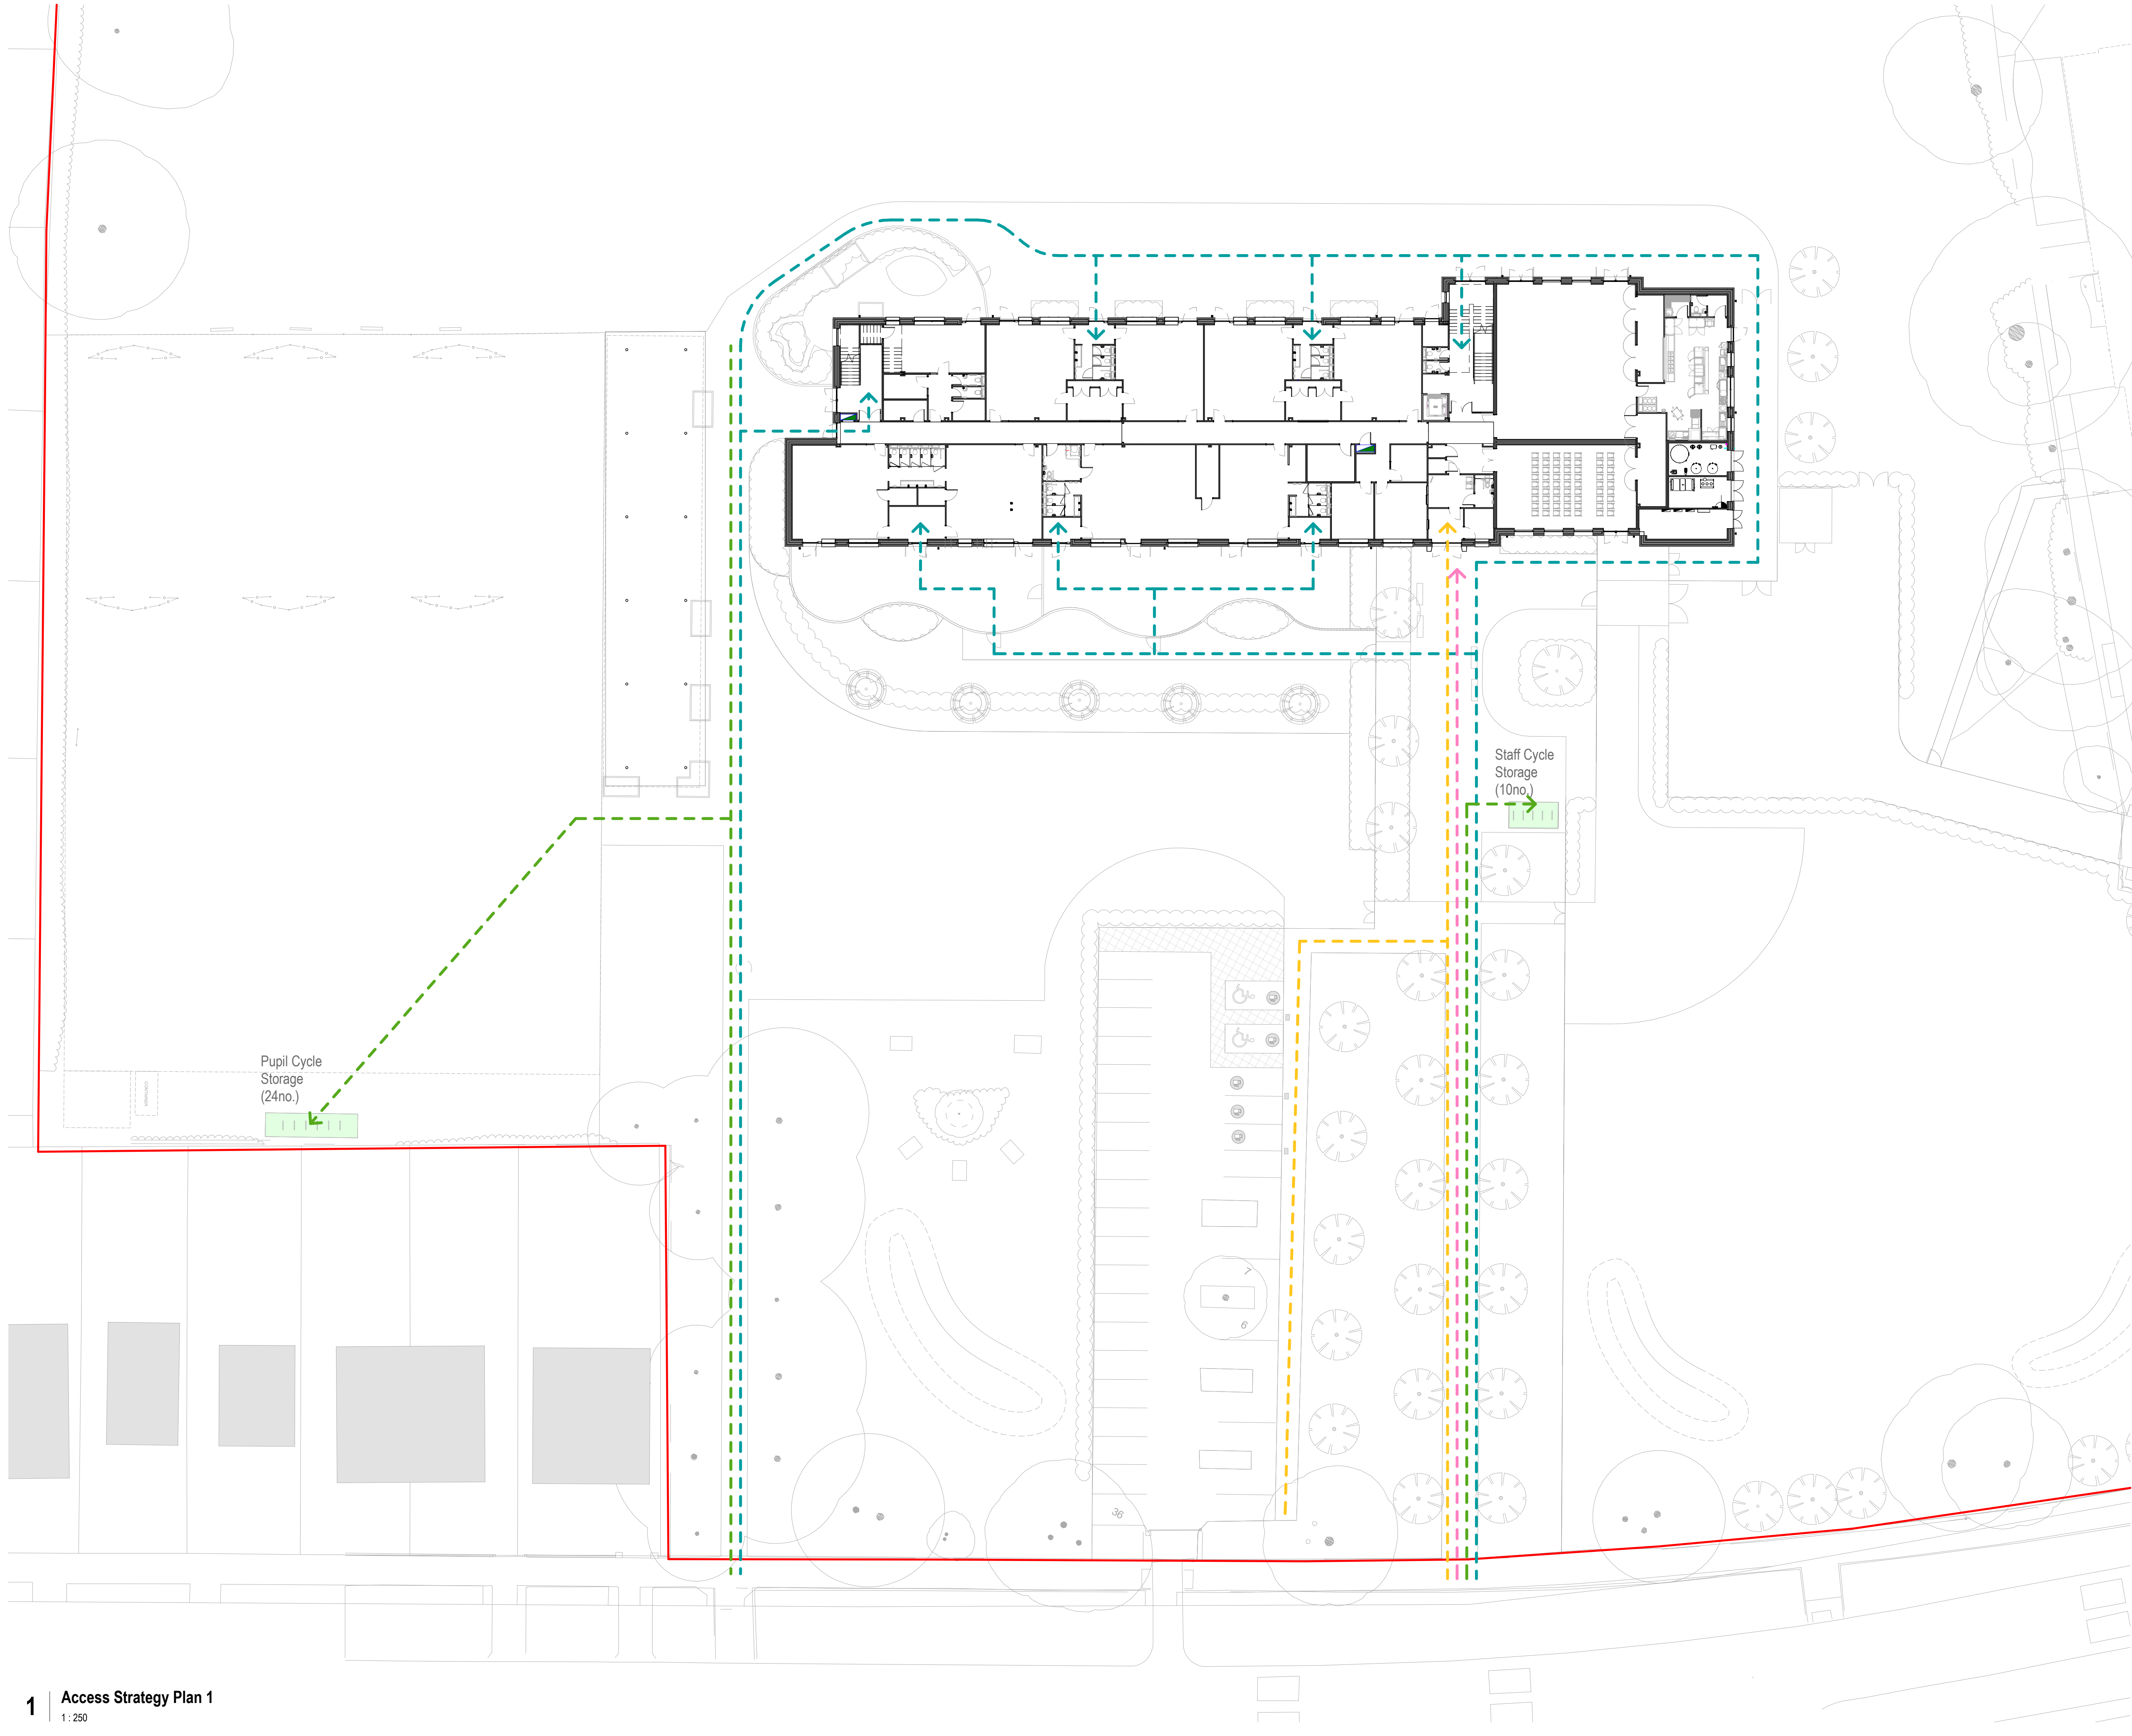

Key

- Access - Pupils
- Access - Staff
- Access - Cyclists
- Access - Community & Visitors

2 0 2 4 6 8 10
SCALE 1:250 m

NORTH

elliswilliams

Project Number: 2914
Project Name: Sandilands Primary School

Drawing Status: Stage 3
Drawing Number: **SRP1034- EWA- ZZ- ZZ- D- A- 0422**
Drawing Name: Access Strategy Plan 02
Date: 15.03.23
Drawn By: LR
Rev: P2
Scale: As indicated

Wellfield Chester Road Preston Brook WA7 3BA
T: 01928 752200 E: info@ewa.co.uk W: ewa.co.uk