



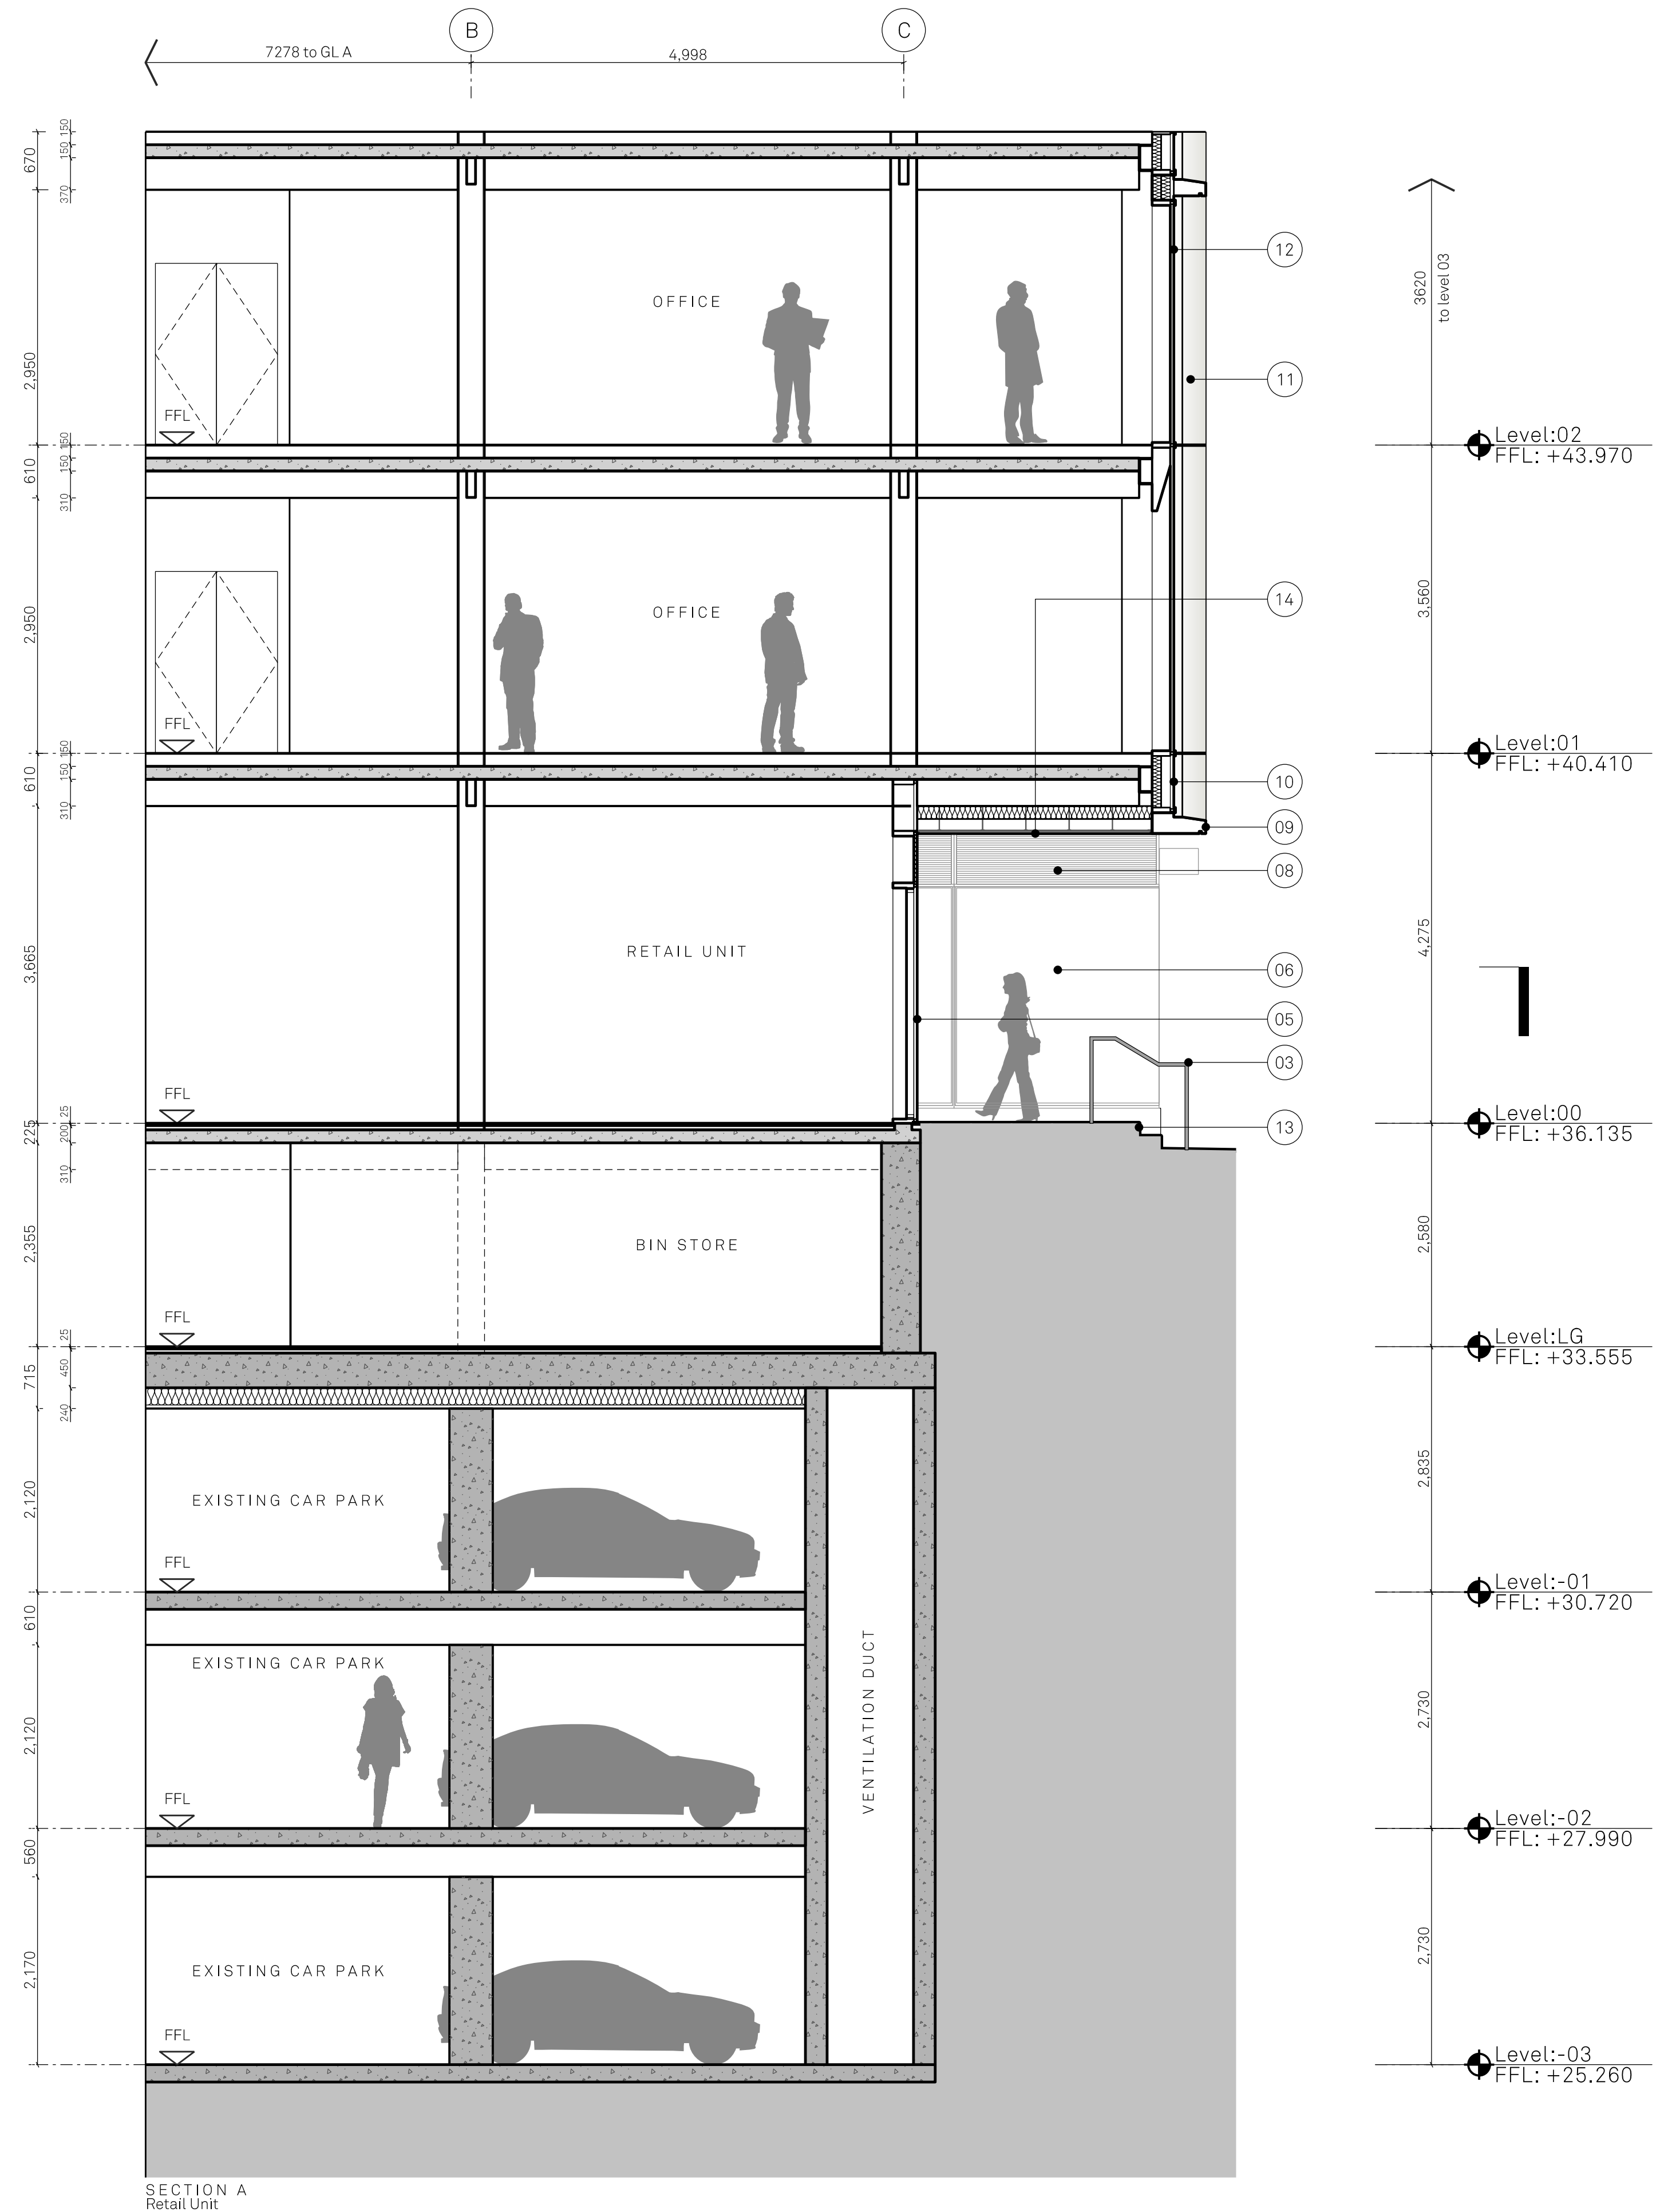

MATERIALITY KEY:

- 01 GRC column cladding - dark grey
- 02 Granite finish to SG curtain wall upstand
- 03 Metallic silver PPC metal balustrade
- 04 Fritted back painted glazing within SG curtain wall system
- 05 Power-operated glazed entrance swing door
- 06 SG curtain wall system
- 07 CCTV camera with metallic silver PPC frame/ backing panel
- 08 Anodised silver laser cut vent panel Pattern TBC
- 09 Anodised rainscreen soffit-champagne coloured
- 10 Shadow box within metallic silver capped curtain walling system
- 11 Anodised tapered metal rainscreen cladding - champagne colour
- 12 Metallic capped curtain wall system - champagne colour
- 13 Ramp/ steps to retail unit
- 14 Anodised champagne colour soffit with integrated lights
- 15 Double-slide glazed entrance door

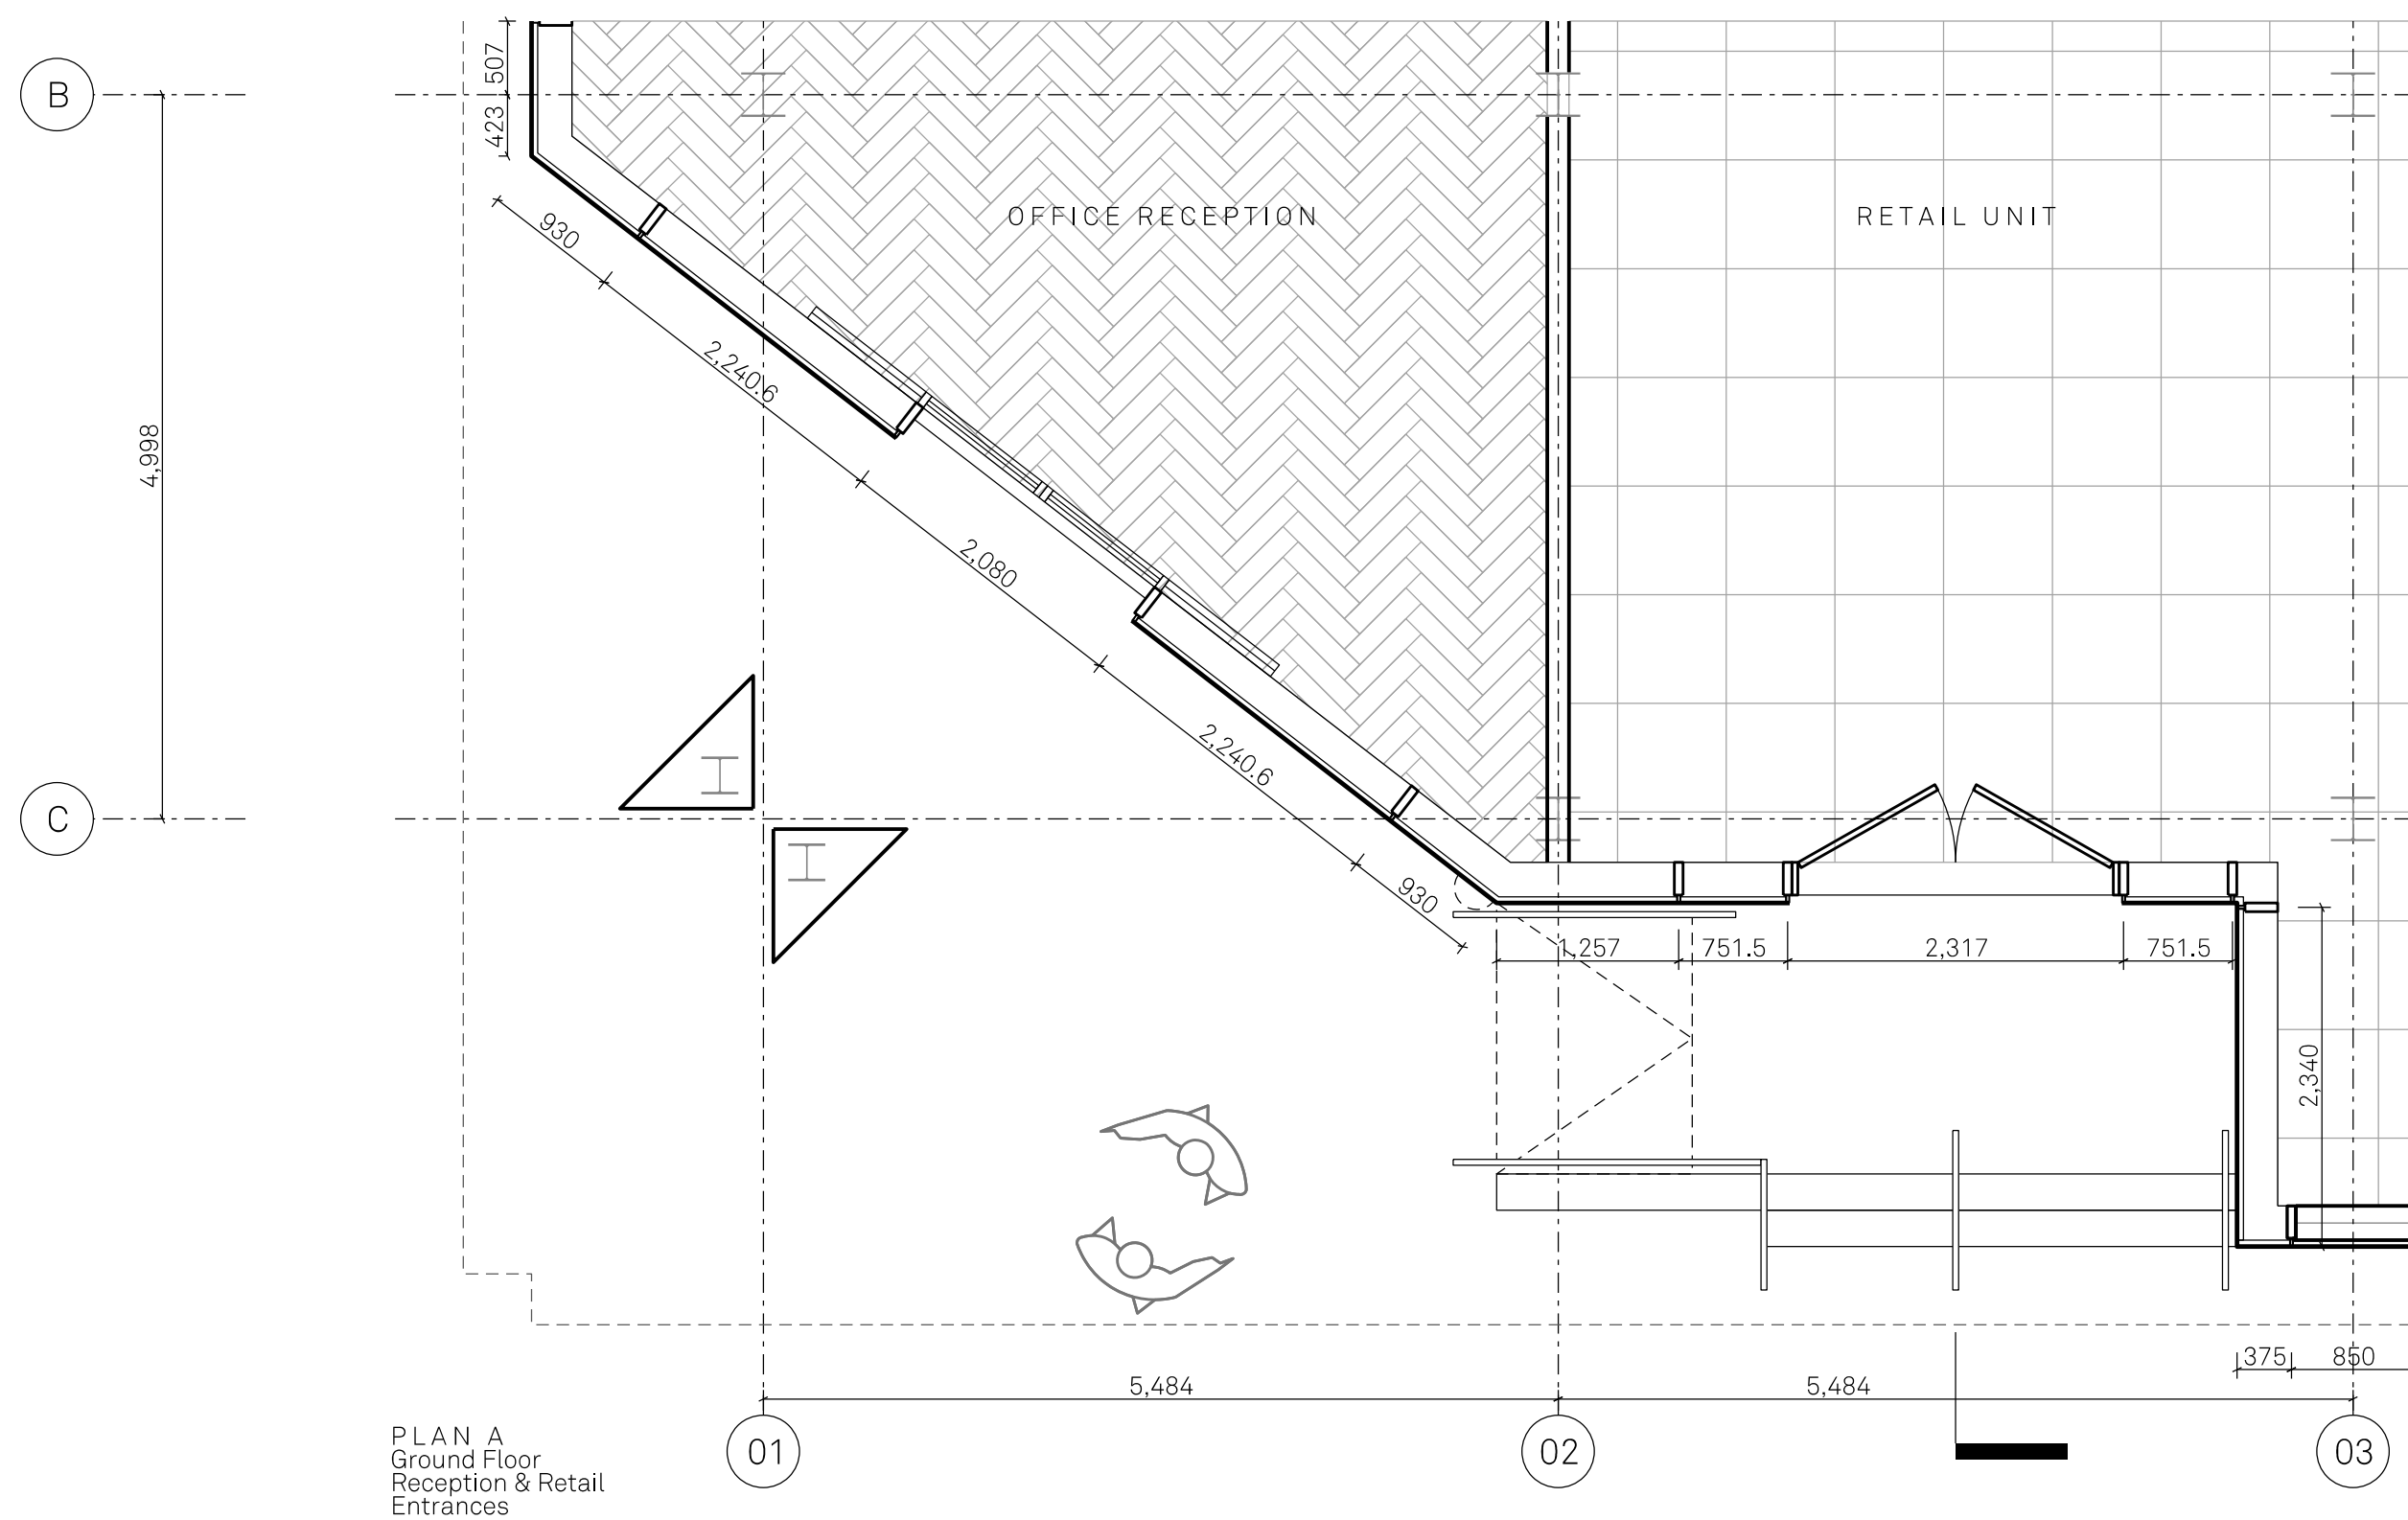

Project Name:
Renaissance

Drawn:
DK

Checked:
FM

Details:
- 05/08/22

Title:
Premier House - Block 1
Bay Study 01

Status:
Planning

Issued for Planning

Scale:
1:50@ A1

Project:
150

Drawing No:
B1_10_4200

Rev:
A

Jon Matthews Architects

Union, 2-10 Albert Square, Manchester, M2 6LW

0161 974 3690

Copyright of this drawing is vested in Jon Matthews Architects and must not be copied or reproduced without written consent. Figured dimensions only are to be taken from this drawing. Do not scale from this drawing. For full company disclosure please visit www.jonmatthewsarchitects.com