


FIRST STREET Manchester
building C - 555 beds
TENDER Programme

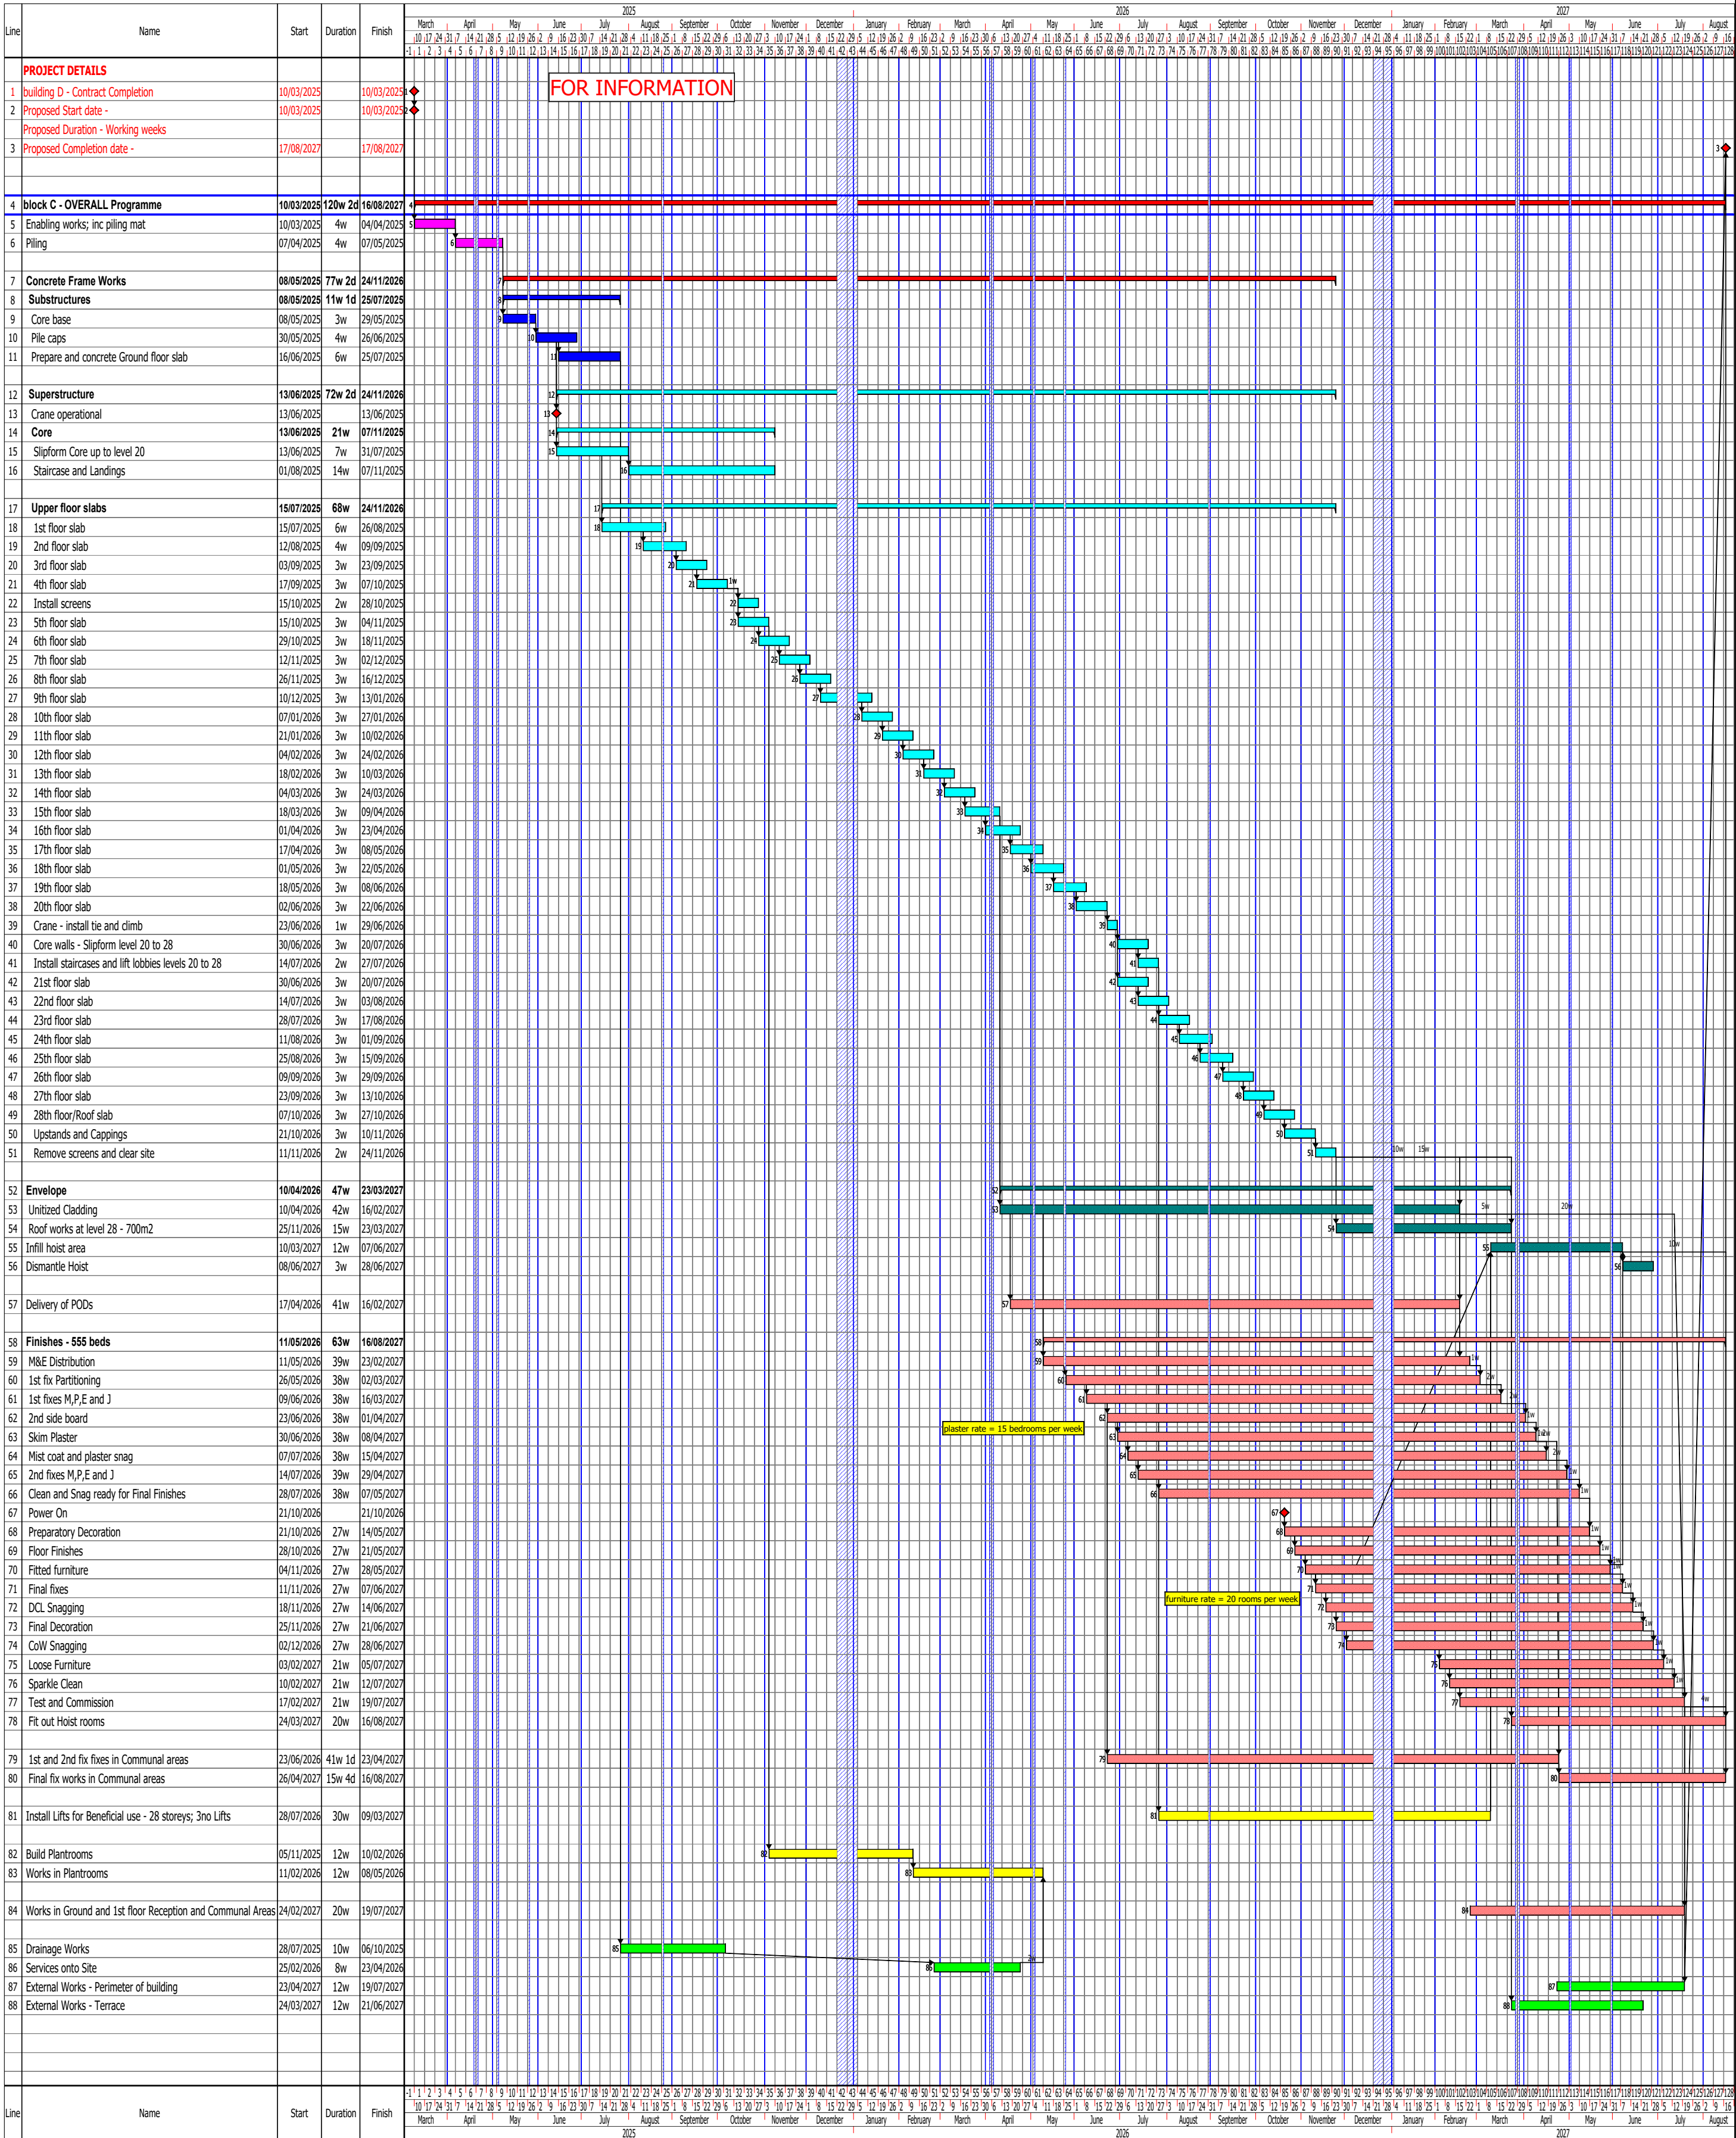

rev: 03.10.2023



Milestone Appearances

◆ Diamond

Drawn by: MJS

Prog. No. 255/C - Tender

Revision No. 03.10.2023

Notes: