



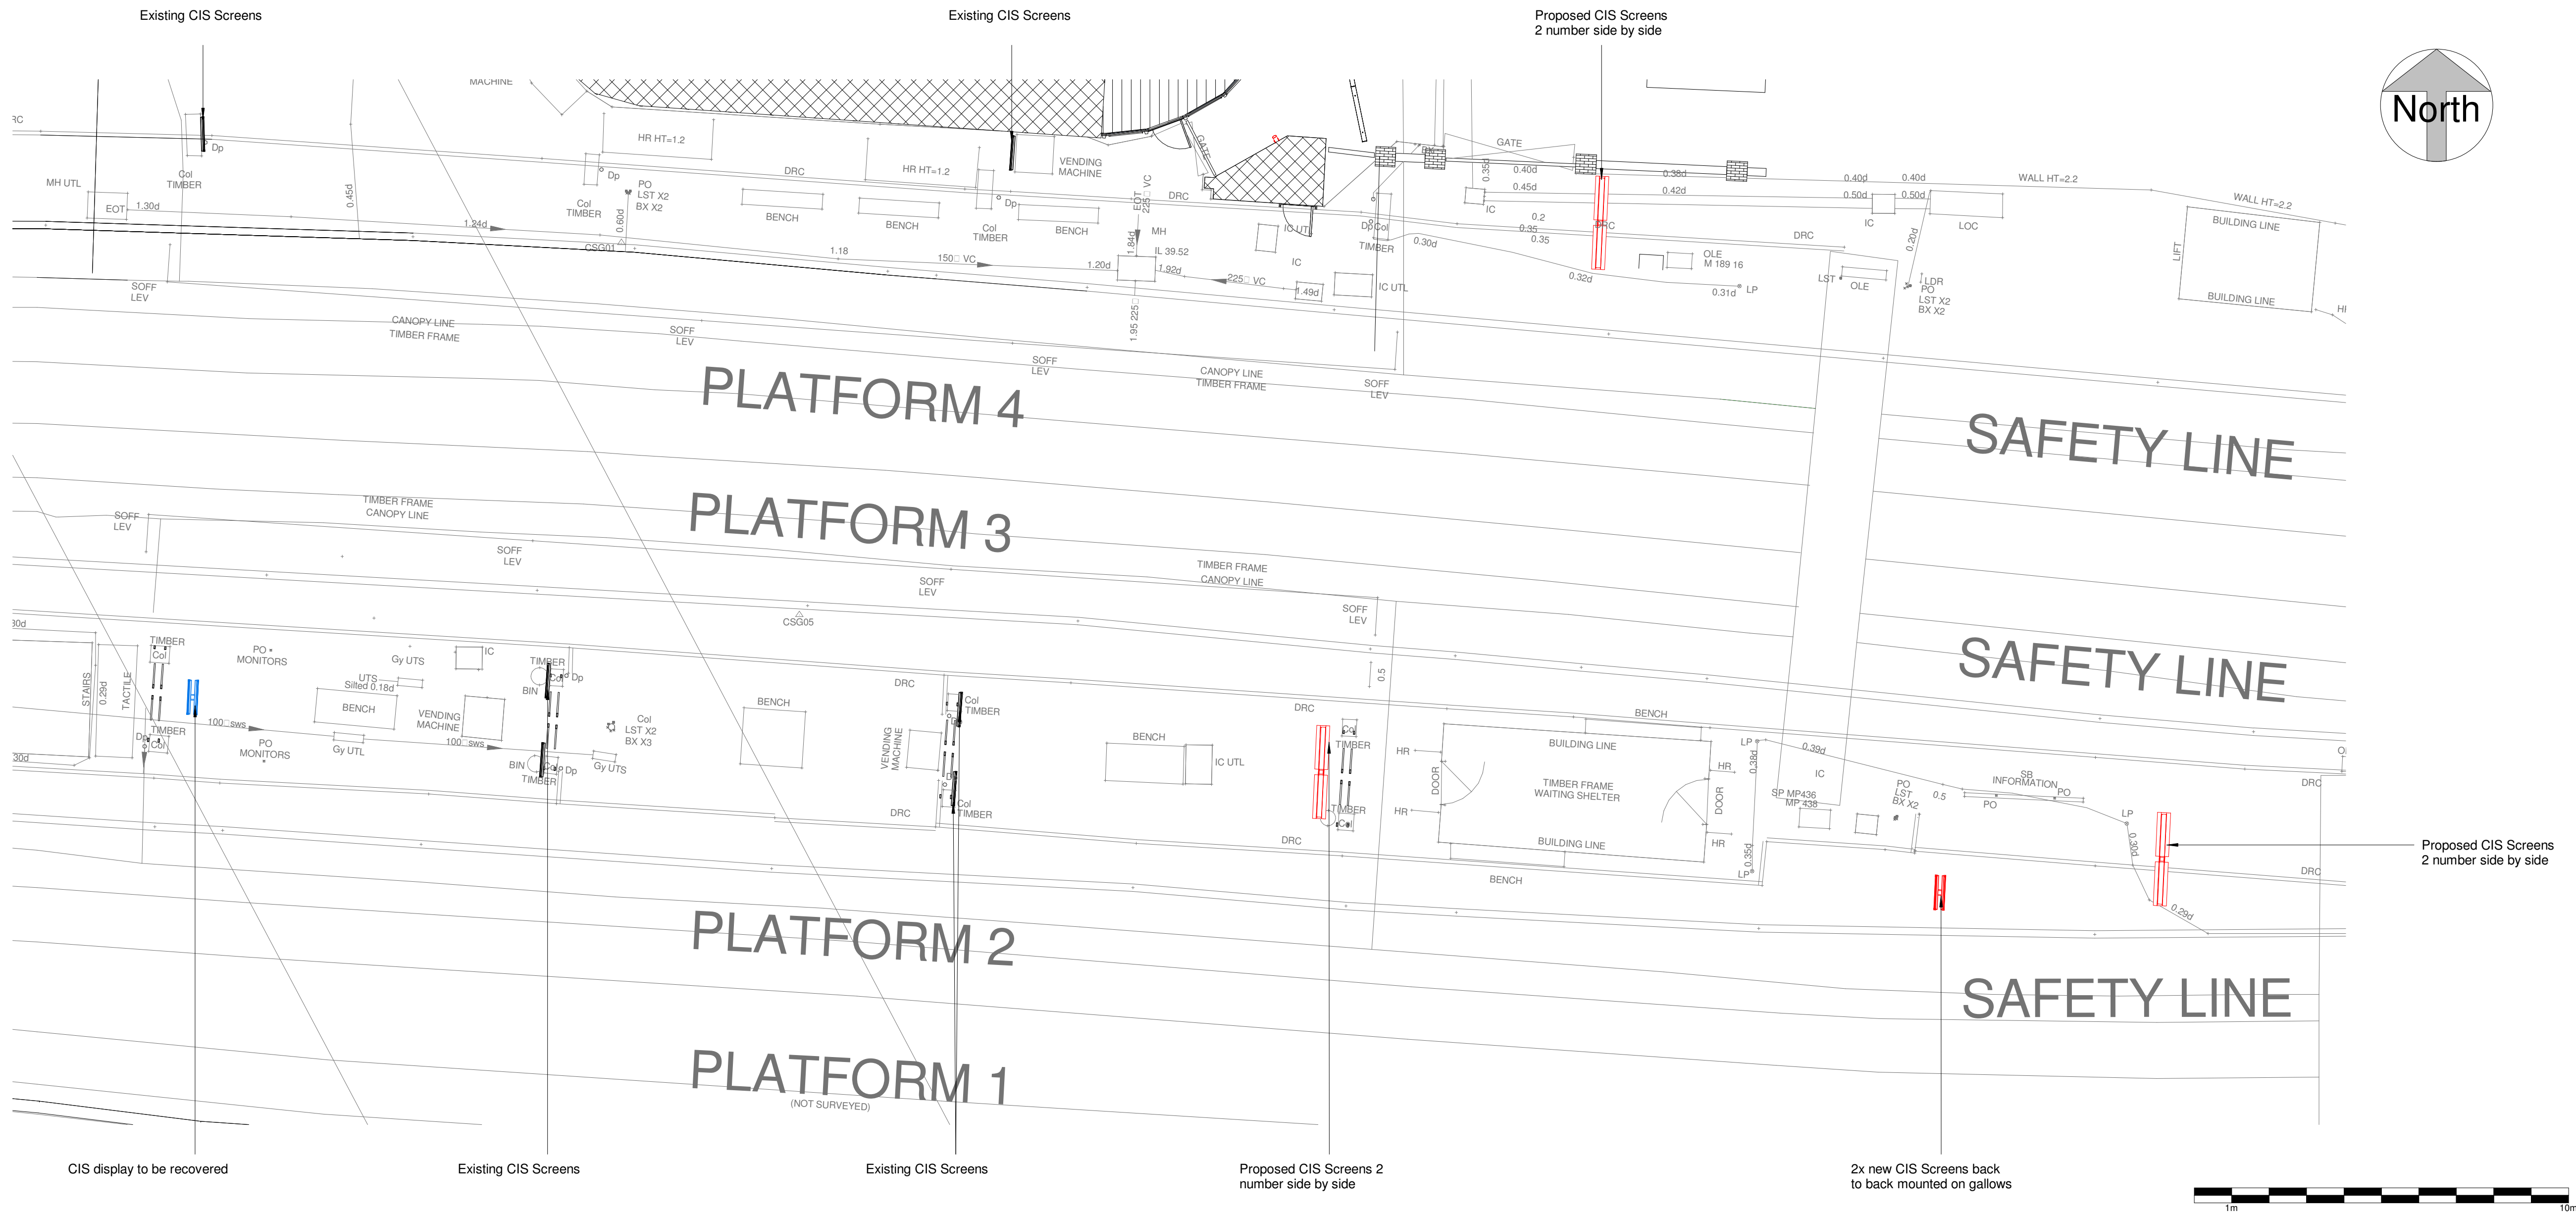

1 Proposed Ground Floor P4, P3, P2
1 : 100

2 3D View - Showing Platform 4,3 & 2

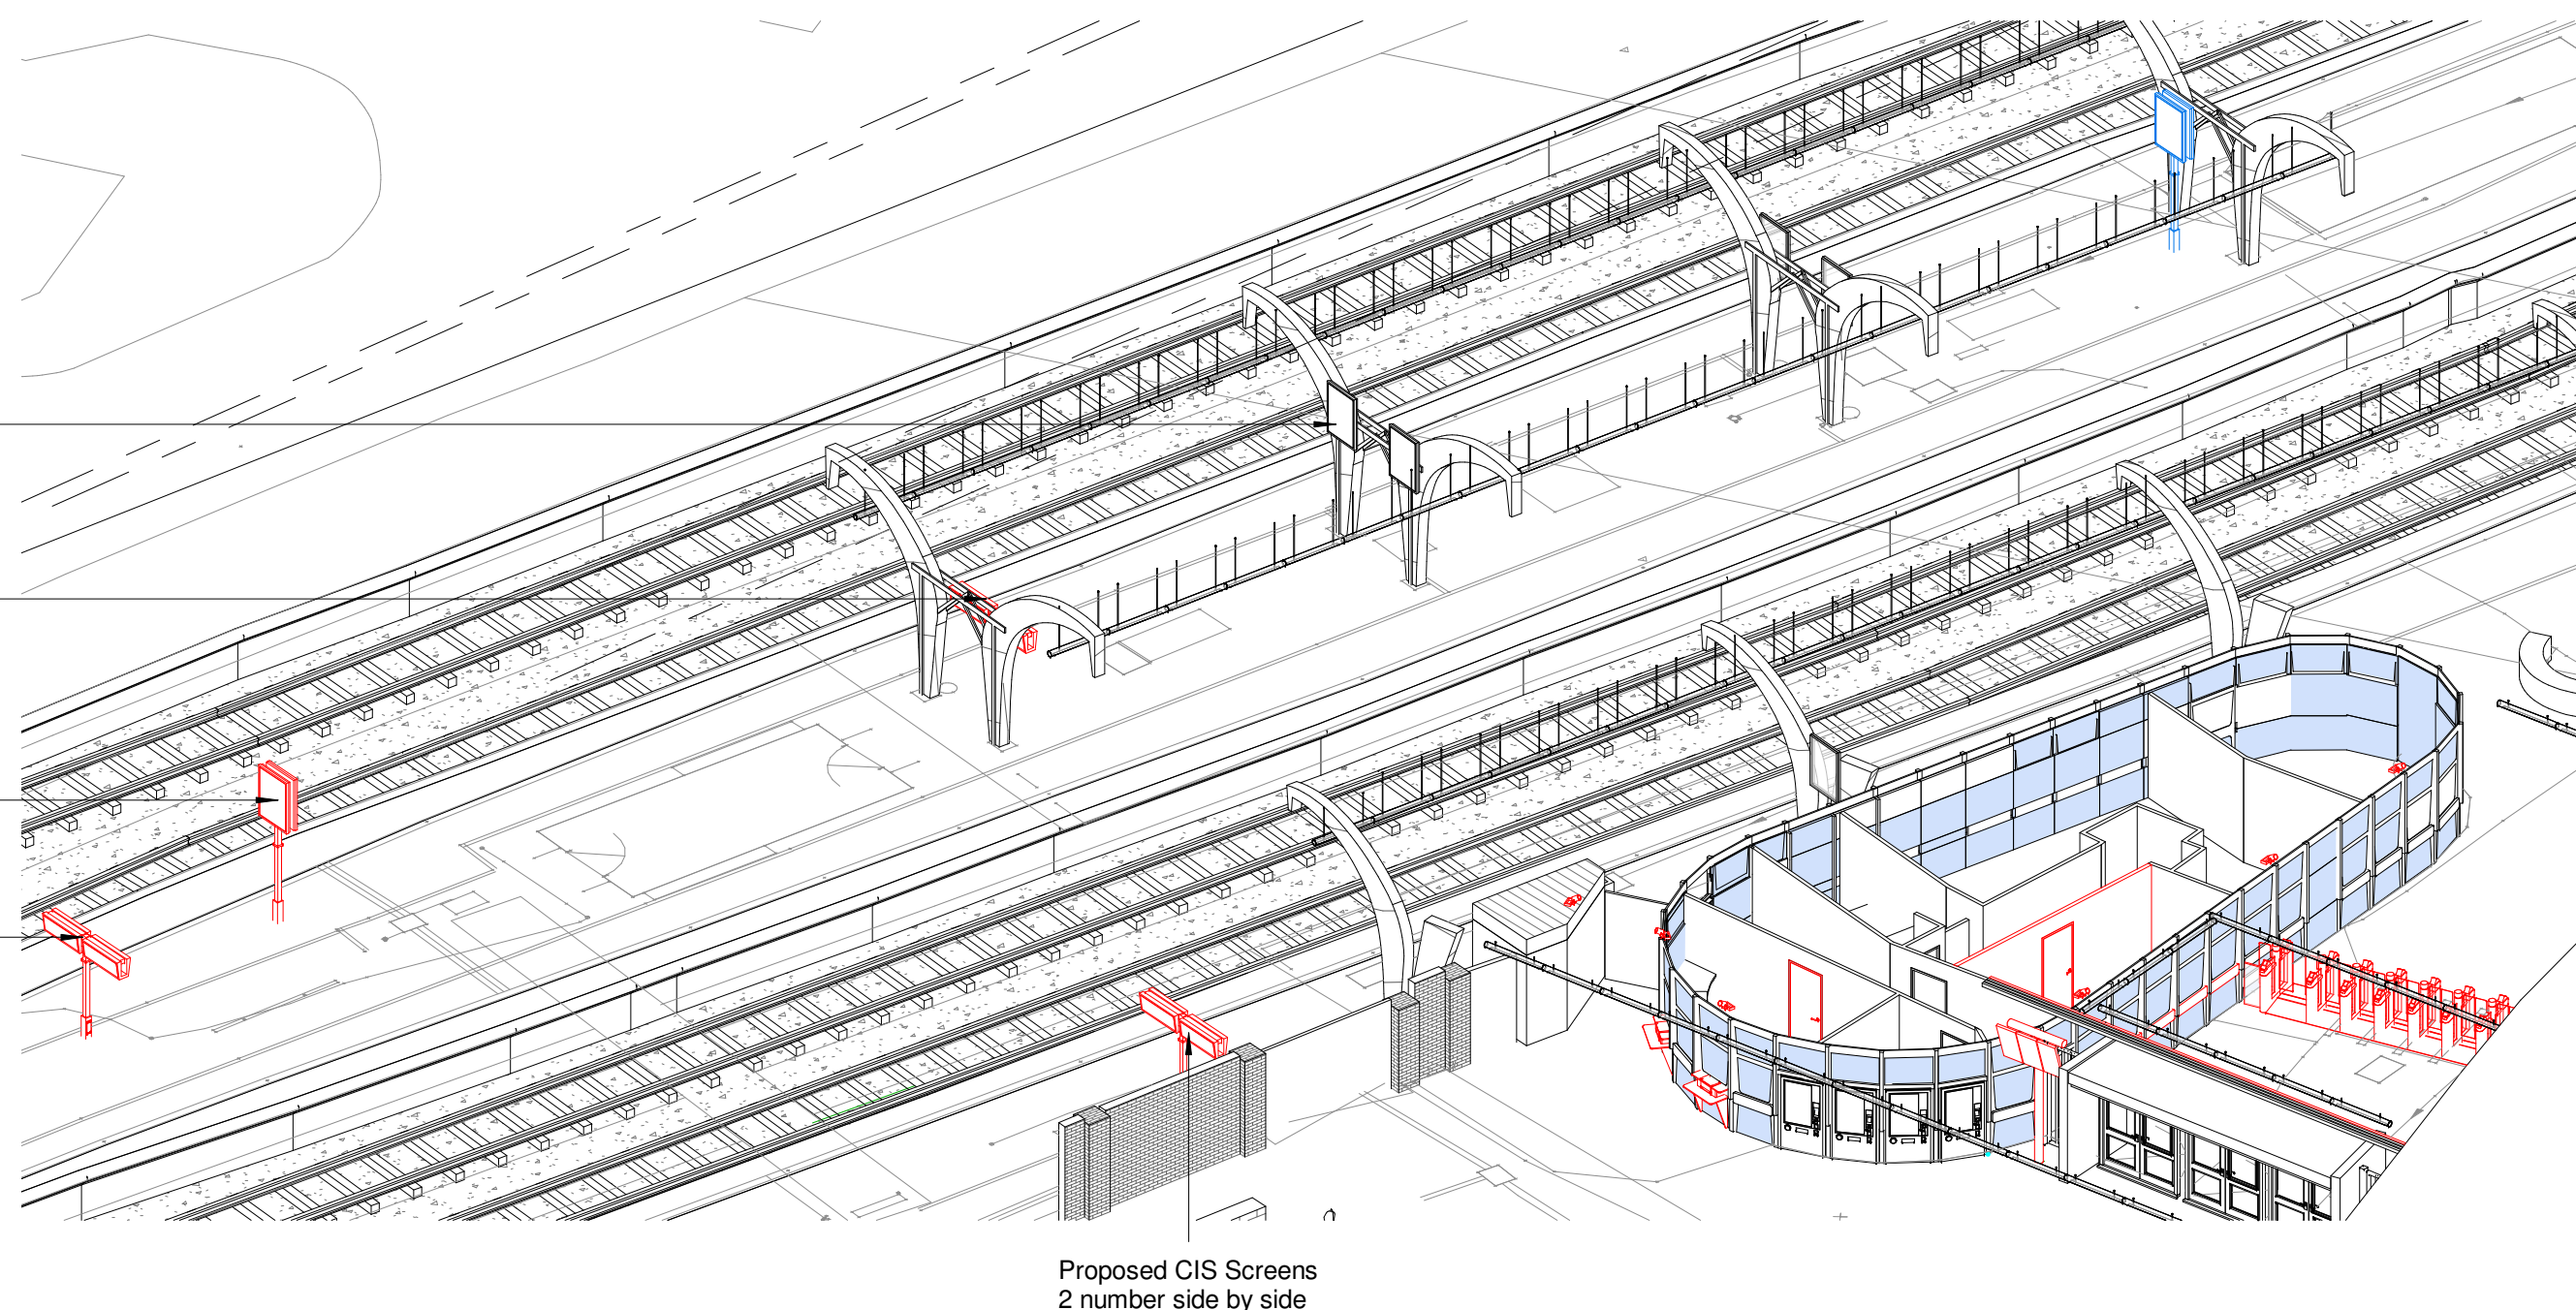

DO NOT SCALE. Use figured dimensions only. Contractor is to check all dimensions before commencement of works. This drawing is copyright. This data to be used as a ref file only - not as live data. This drawing must only be used for the purpose for which it is supplied.

NOTES:

Spotlight specification:
Thorn 'Contrast 2' floodlight

Key:

- Area out of scope
- Existing Infrastructure
- Proposed Infrastructure
- Demolished Infrastructure
- Modified Infrastructure

SEED Architects
Parsonage Chambers
3 Parsonage
Manchester
M3 2HW
• Tel: 0161 832 5750 • E: office@seedarchitects.co.uk •

status
PAGE 2 ES-4



job title
Manchester Oxford Road
Congestion Relief

ELR: COL
mileage: 189m 29ch

drawing title
Proposed CIS Locations on
Platforms

author GB	date 28/07/2023	drawn by GB	date 28/07/2022
checker TP	date 28/07/2022	approver GS	date 28/07/2022
scale As Shown	paper size A1	Suitability: S1	Rev. P01

Drawing Number:
175726-STR-XX-XXXX-DRG-EAR-000104