



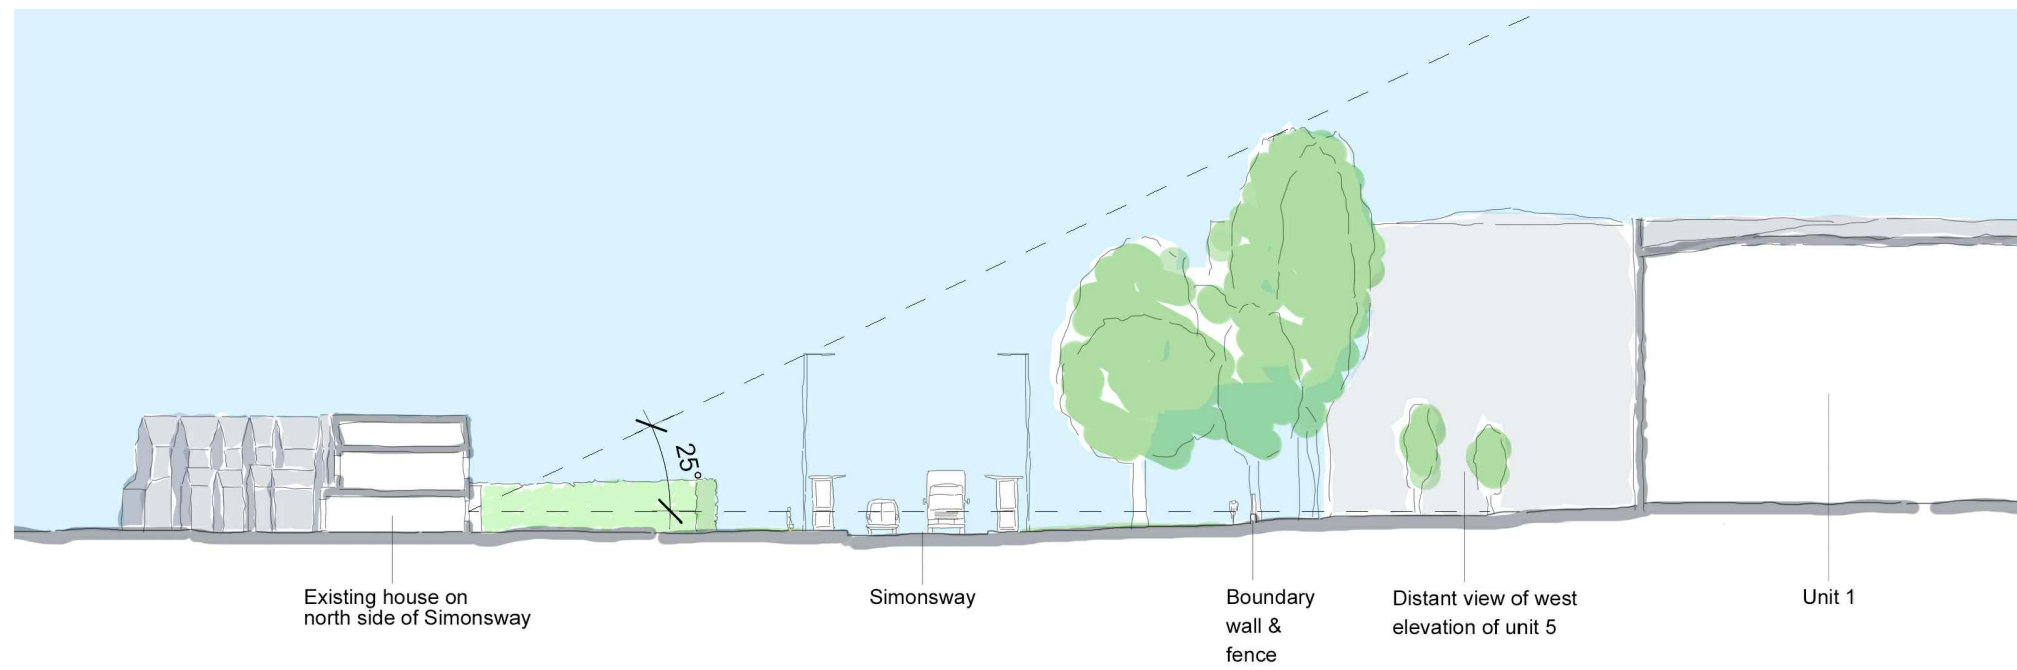

| KEY                                |                                |
|------------------------------------|--------------------------------|
| <span style="color: red;">—</span> | Site boundary                  |
| S/S                                | Existing electrical substation |
|                                    | Existing tree                  |

Section A

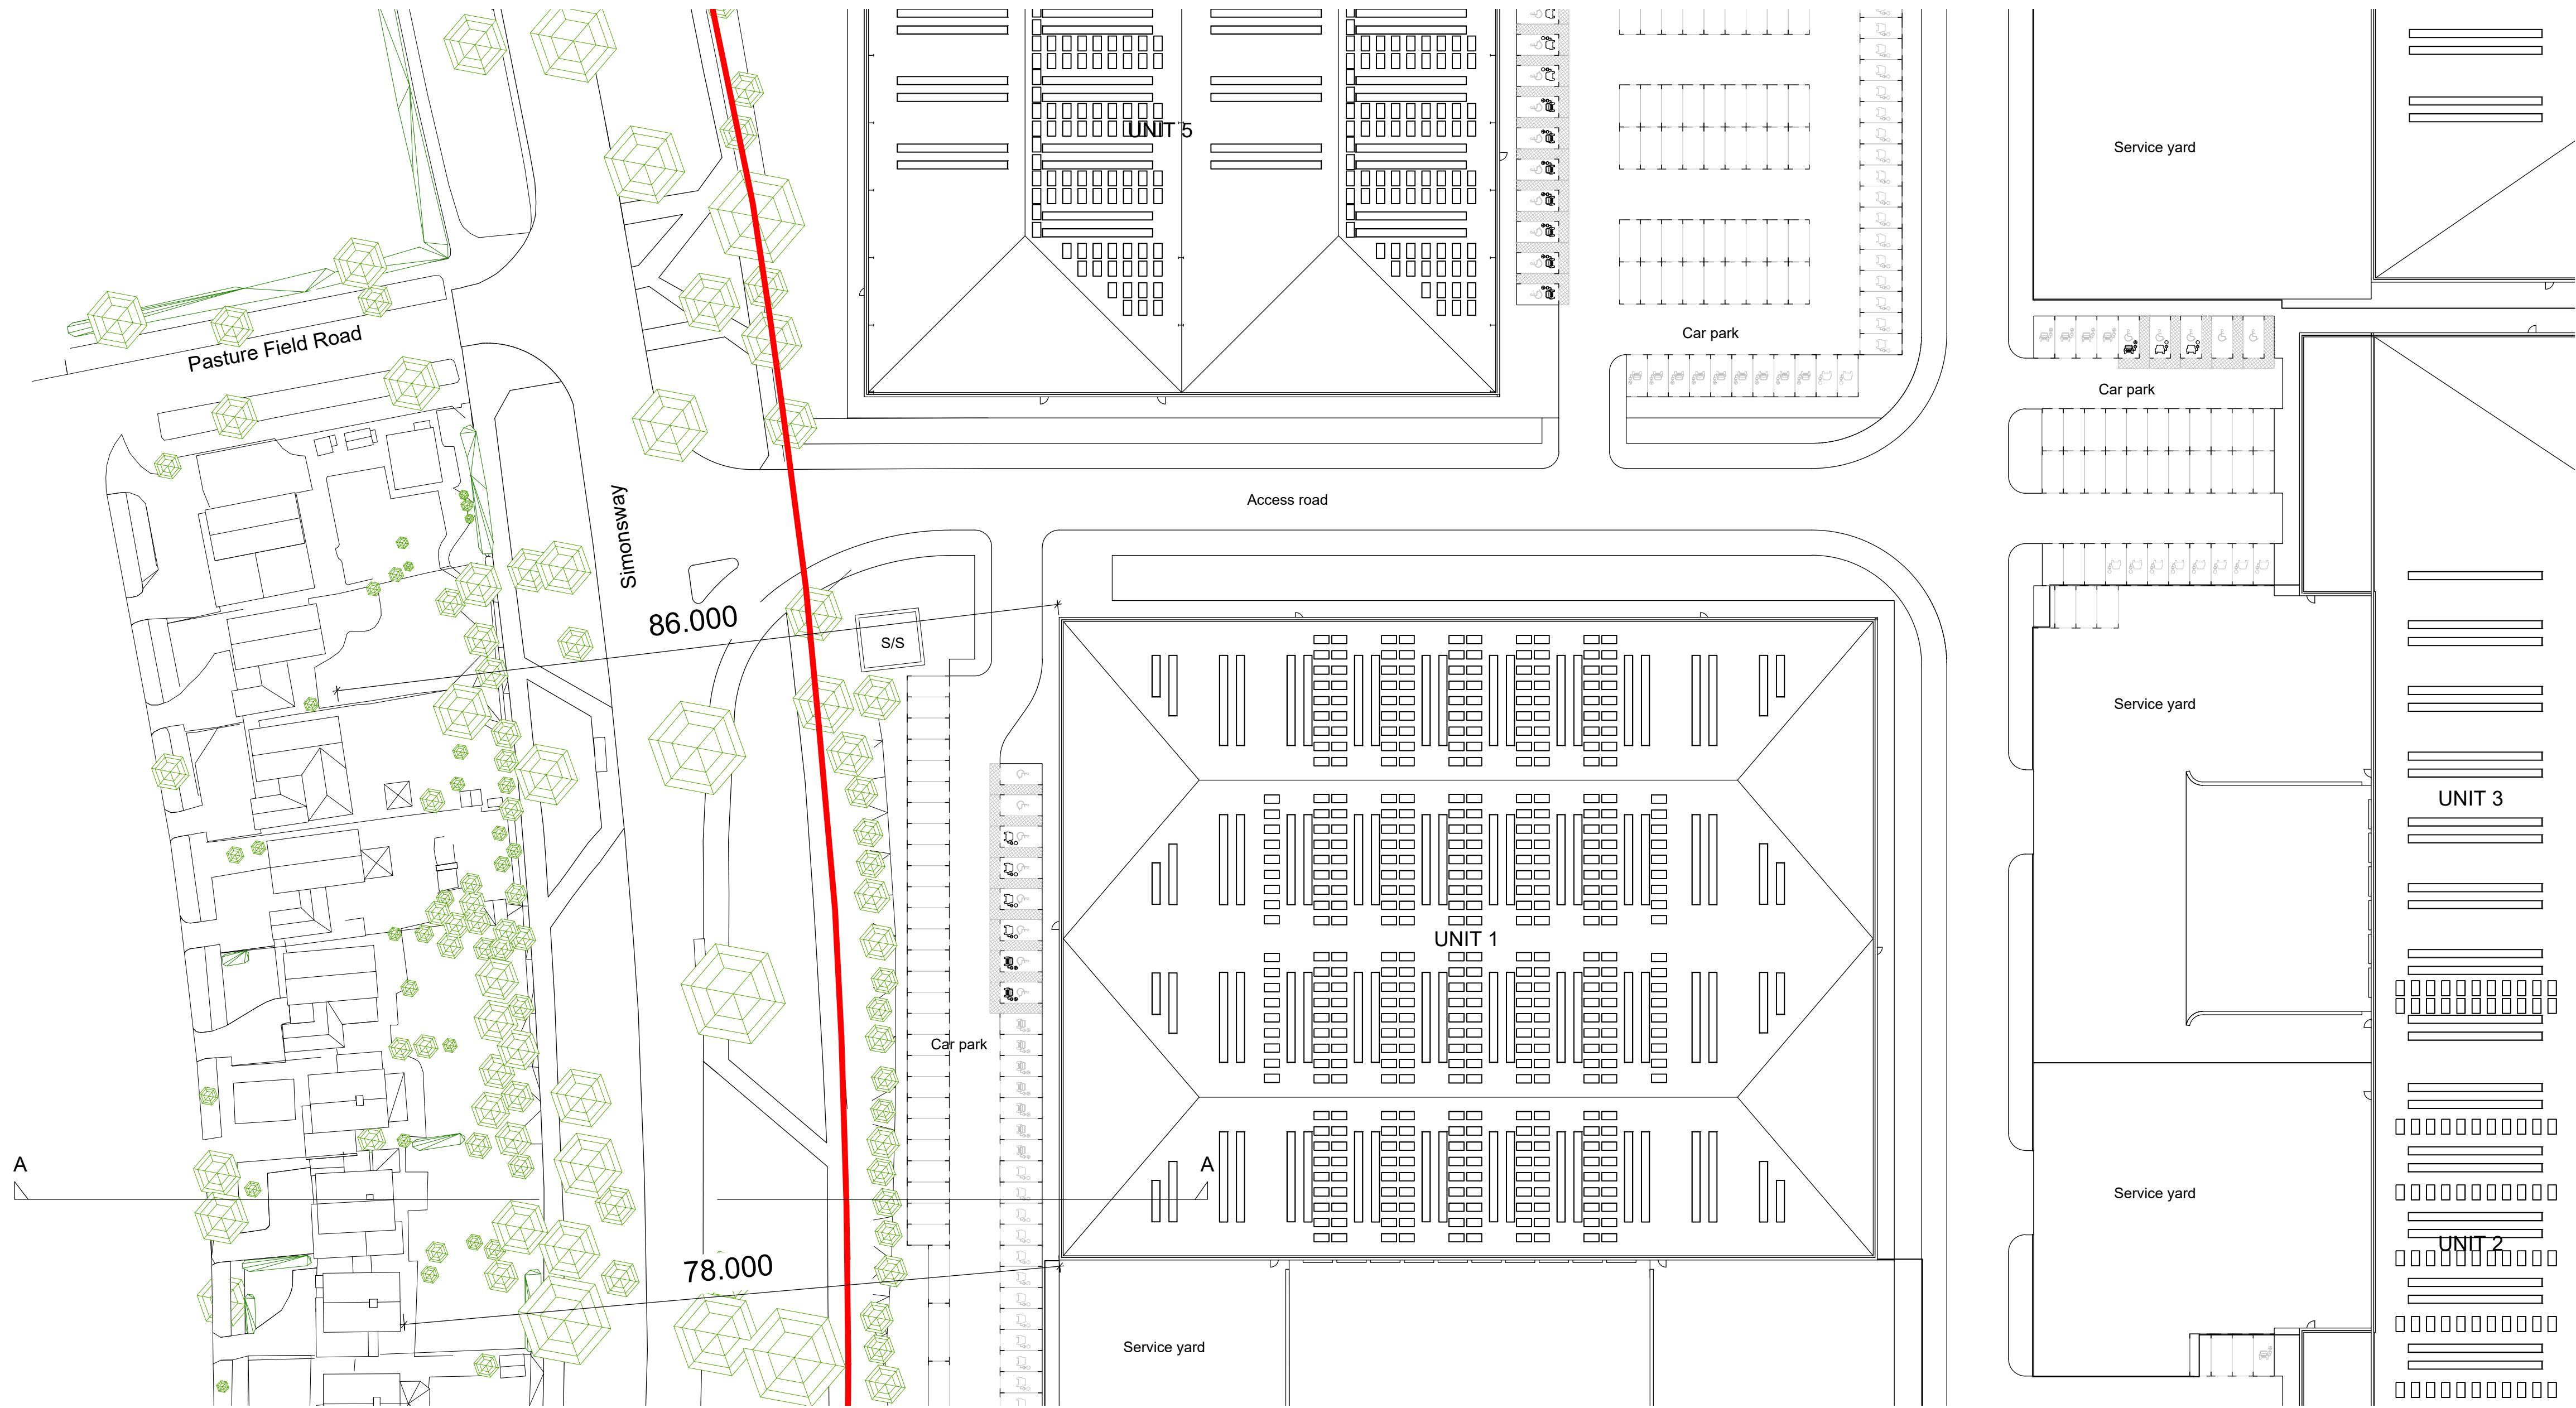

Plan showing separation distances (m) and location of section A  
1 : 500

| Rev: | Notes:                            | Date:    | Dwn: | Iss: |
|------|-----------------------------------|----------|------|------|
| -    | First issued                      | 17.10.22 | PL   | HA   |
| A    | Issued as Design Freeze           | 07.12.22 | PL   | HA   |
| B    | Unit 5 footprint adjusted to TPO. | 16.05.23 | PL   | HA   |

Notes:

|   |  |                                                            |  |
|---|--|------------------------------------------------------------|--|
| <b>hale</b><br>ARCHITECTURE   DESIGN MANAGEMENT<br>22c Leathermarket Street, London, SE1 3HP<br>Client: |  | Project:<br>Atlas Business Park<br>Wythenshawe, Manchester |  |
| Issue Purpose:                                                                                          |  | Drawing Title:<br>Separation Distances<br>and Section A    |  |
| Project No:<br>20071                                                                                    |  | Scale @ A1<br>1:500                                        |  |
| Drawing No:<br>20071-PL 310                                                                             |  | Revision:<br>B                                             |  |