


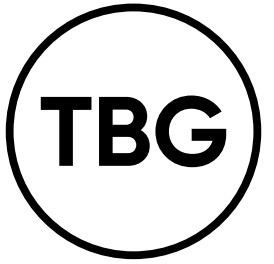

MCFC - NEW FENCES

20th September 2023
Supporting Planning Details
Prepared by Neil Cousins


The Brand Group




Manchester City Football Club – new galvanised V – Mesh Fencing and locking gates on stadium forecourt area.

LOCATION PLAN

Client: MCFC
Drawn: NC
Checked: RJ
Date: 20.09.23
Ref: 280866/A4

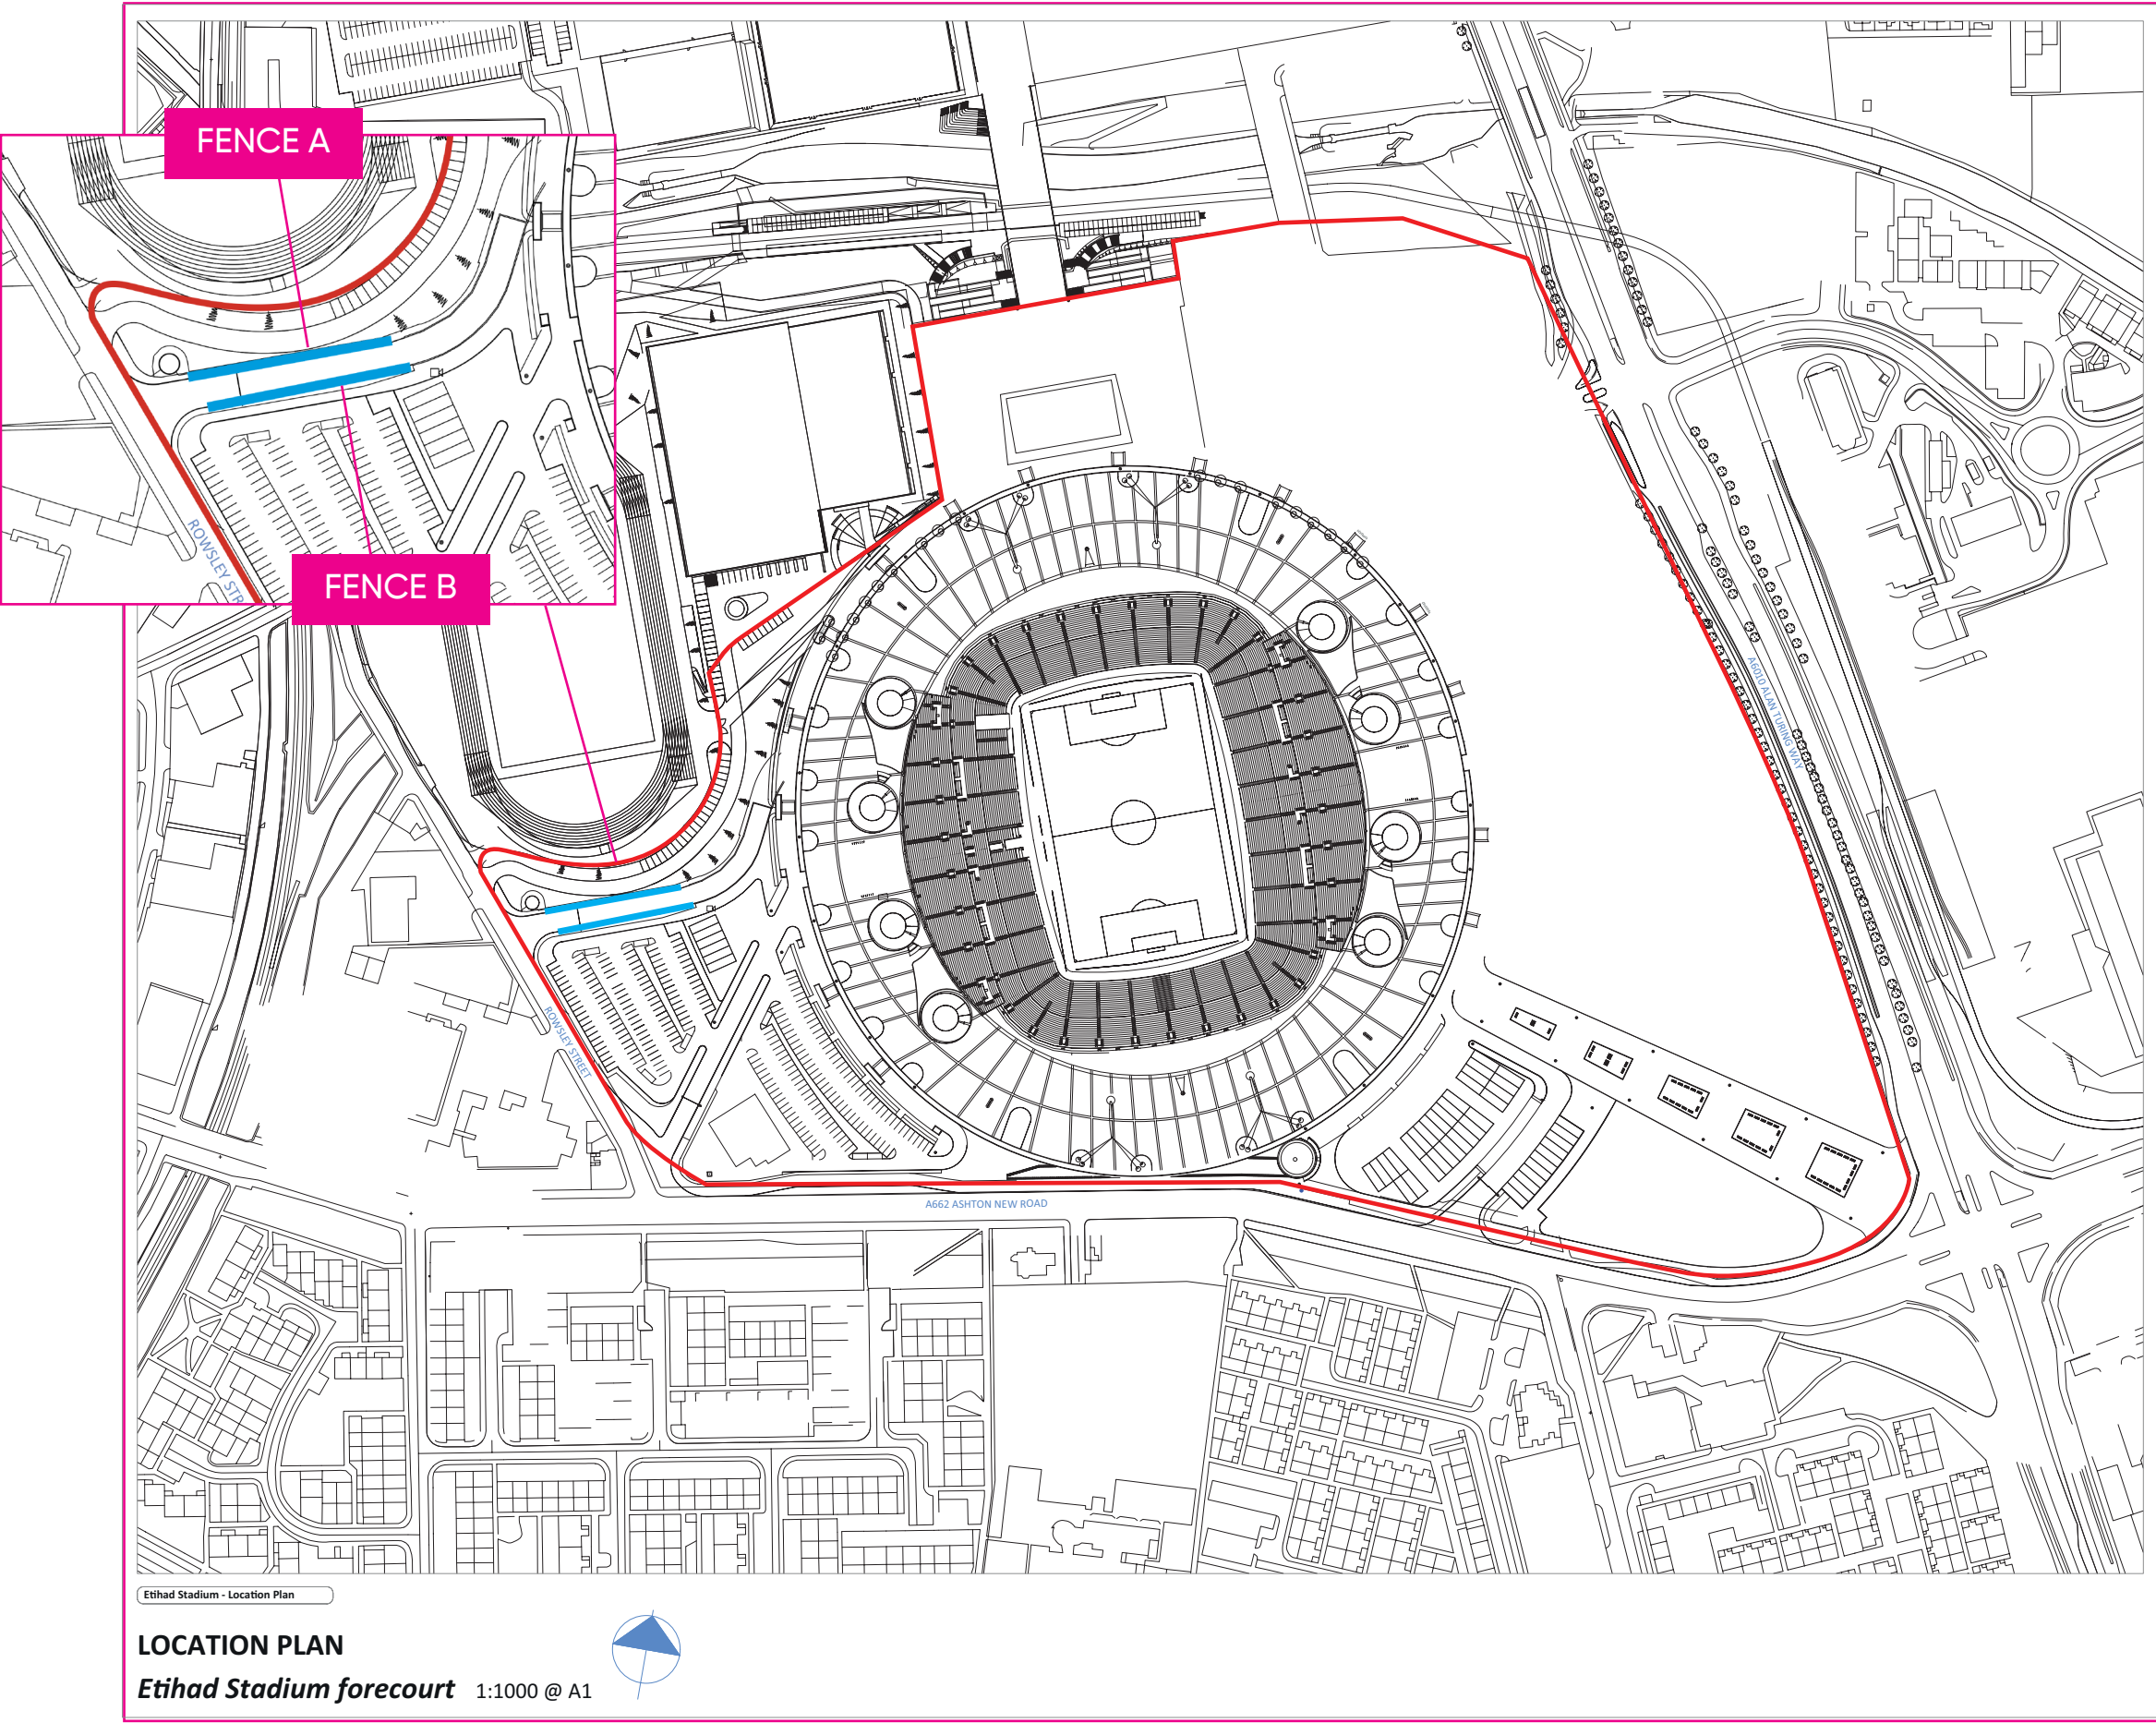


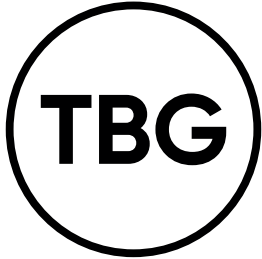


Manchester City Football Club – new galvanised V – Mesh Fencing and locking gates on stadium forecourt area.

AERIAL SITE VIEW

Client: MCFC
Drawn: NC
Checked: RJ
Date: 20.09.23
Ref: 280866/A4

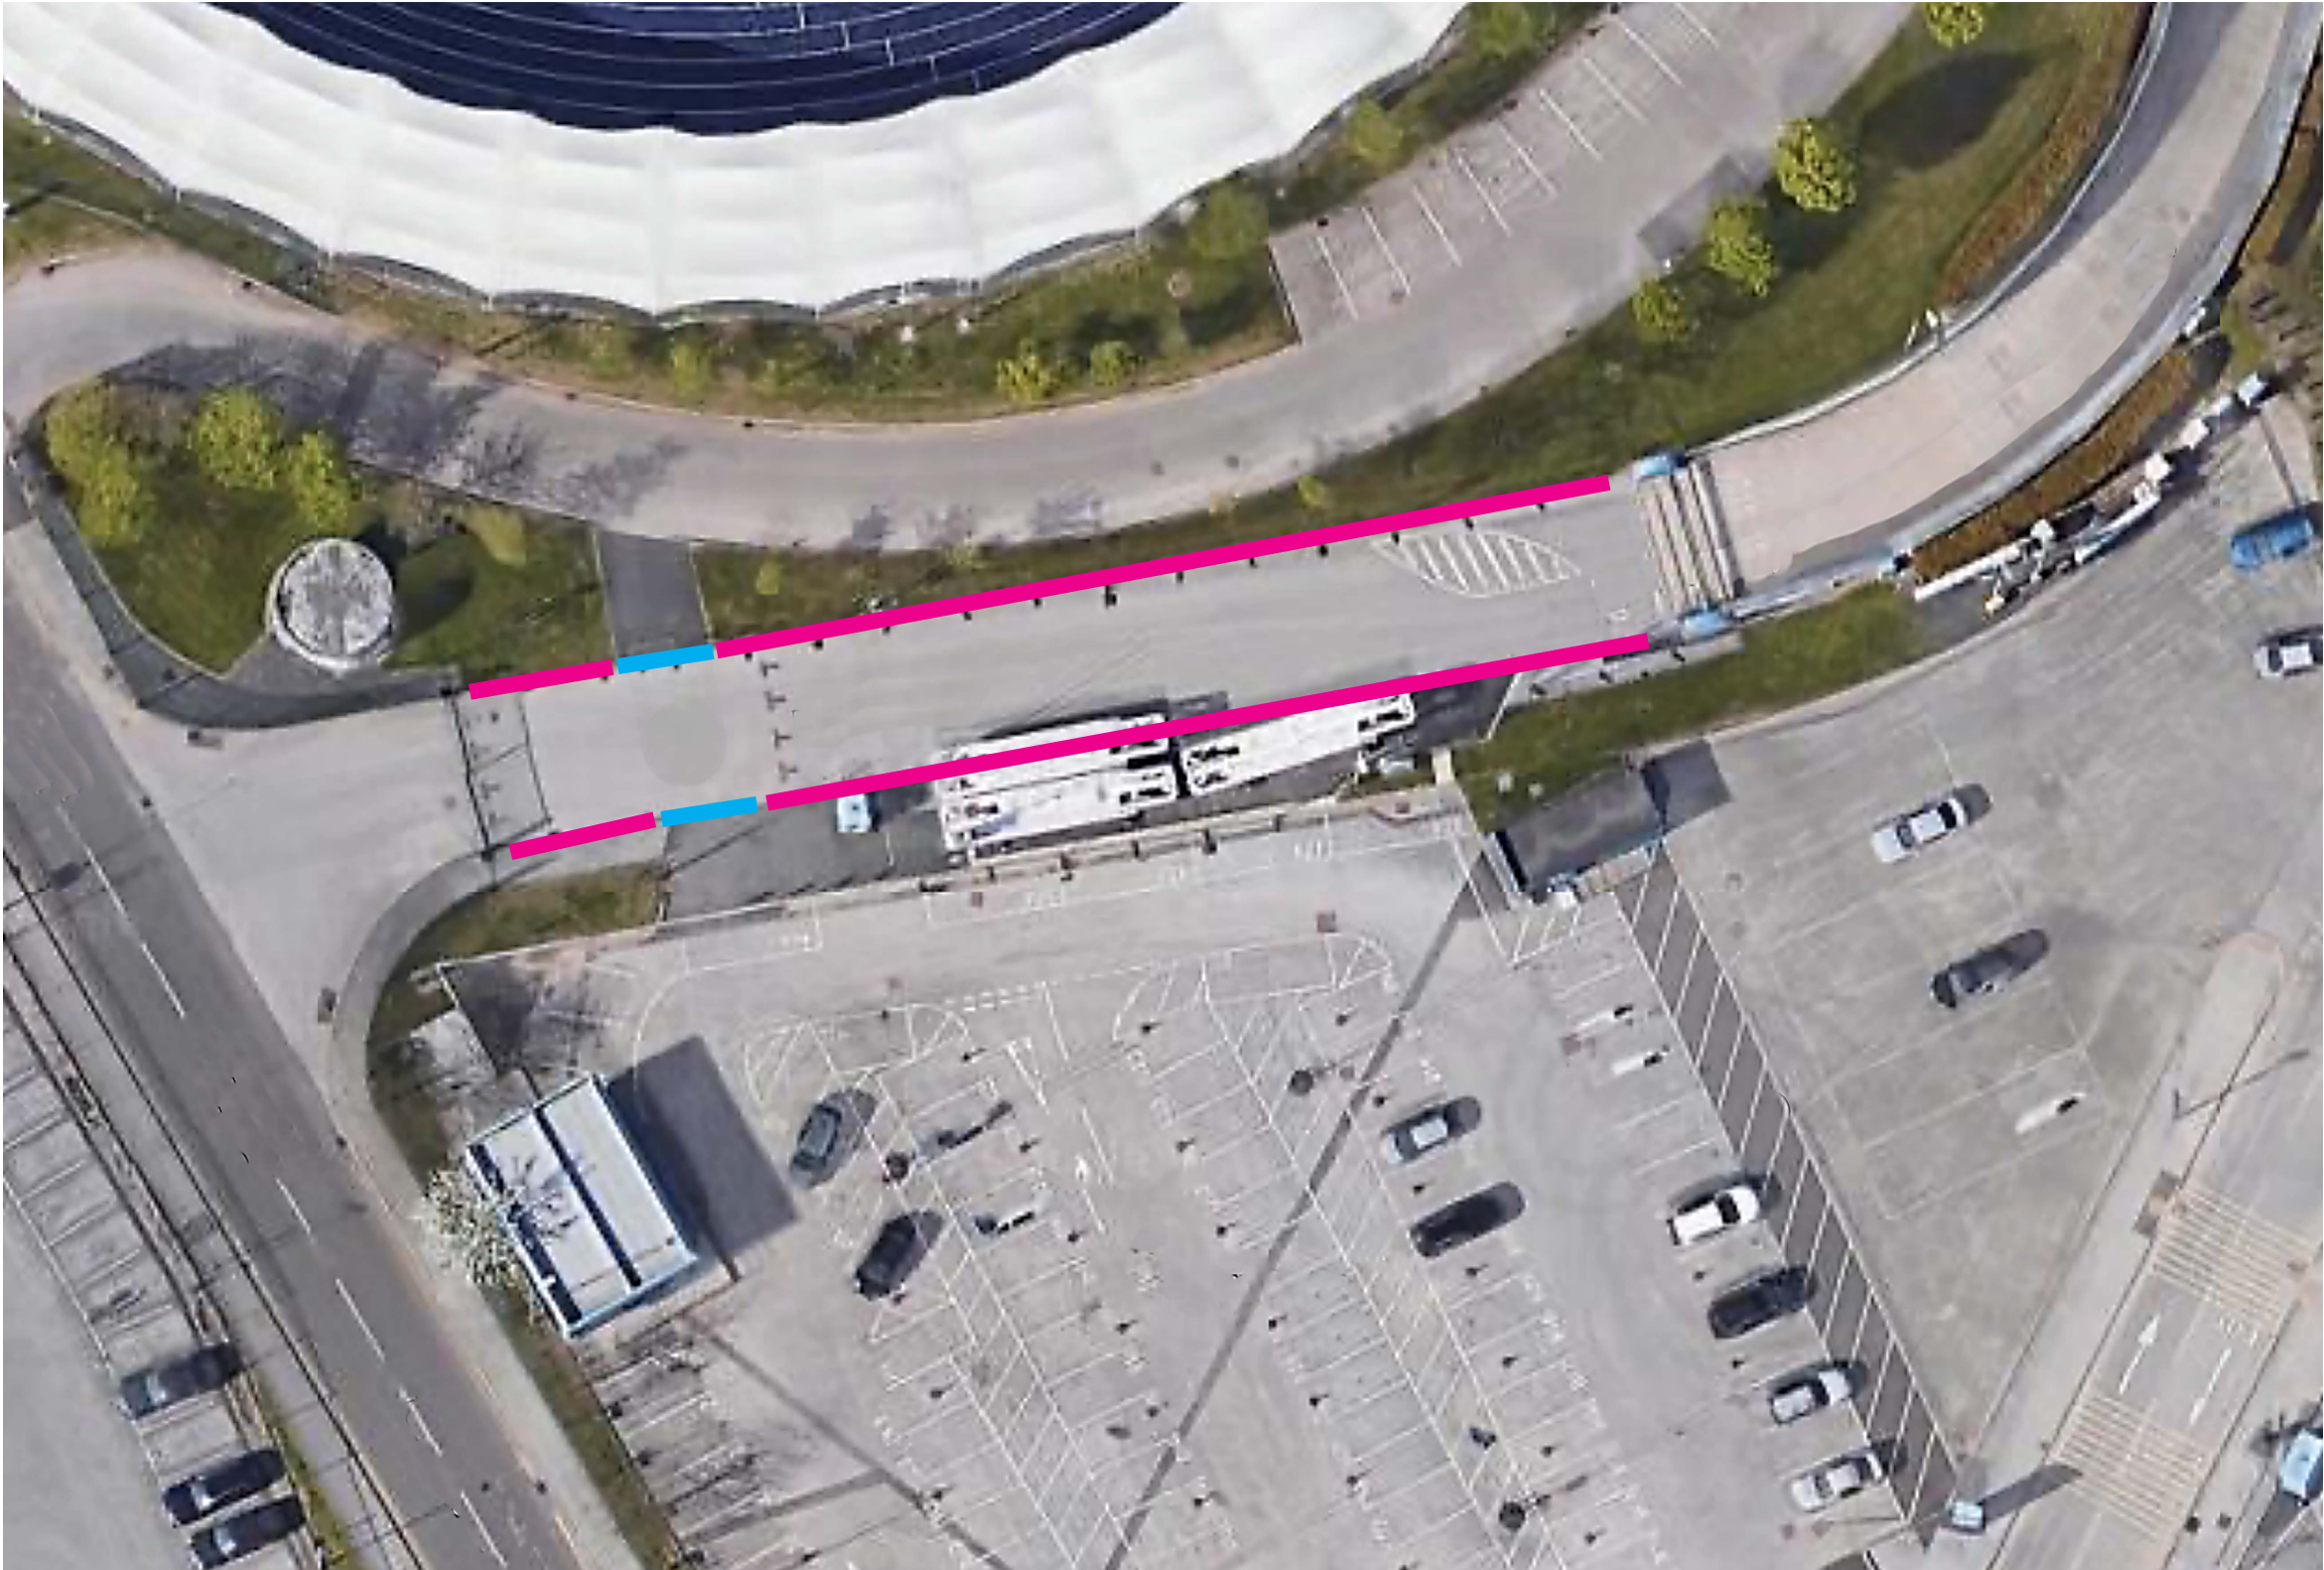

 Fence Panels
 Locking Double Gates

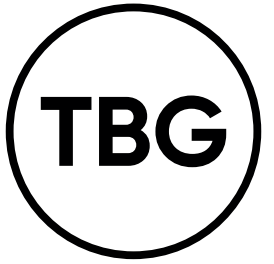

Manchester City Football Club – new galvanised V – Mesh Fencing and locking gates on stadium forecourt area.

MATERIAL SPECIFICATIONS

Client: MCFC
Drawn: NC
Checked: RJ
Date: 20.09.23
Ref: 280866/A4



V Mesh Fencing & Gates



Horizontal V Shaped Beams:
The profile of the Mesh gives a unique aesthetic appeal. The V Shaped design increases rigidity, stability and strength making it hard to climb.



Secure Anti-Climb Features:
V Mesh is made from steel wires that are incredibly difficult to cut through. As well as this, it is very hard to climb over and resilient to direct attack.




Increased Surveillance:
V Mesh Fencing is constructed from steel wire, making it incredibly robust. However, the open mesh design gives security systems a clear view to the other side.

- Height: 2400mm – Installed, above ground incl. clearance
- Total Post Length: 2400mm Bolt Down, 3000mm Dig In
- Width: 3000mm
- Thickness of Wires: 4mm
- Mesh Aperture: 200mm [H] x 50mm [W]
- Weight: 16.99kg
- Number of 'V' Beams: 4
- Material: Pre-Galvanised Steel
- Finish: Powder Coated
- PPC Colour: Green






Fence A - FACE VIEW

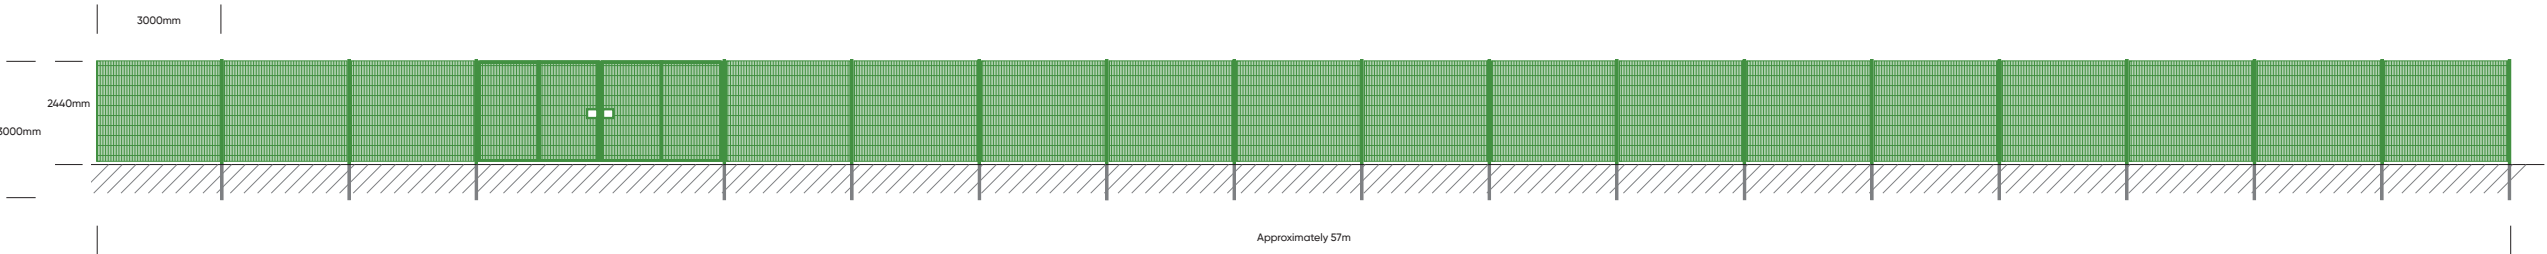

Fence B - FACE VIEW

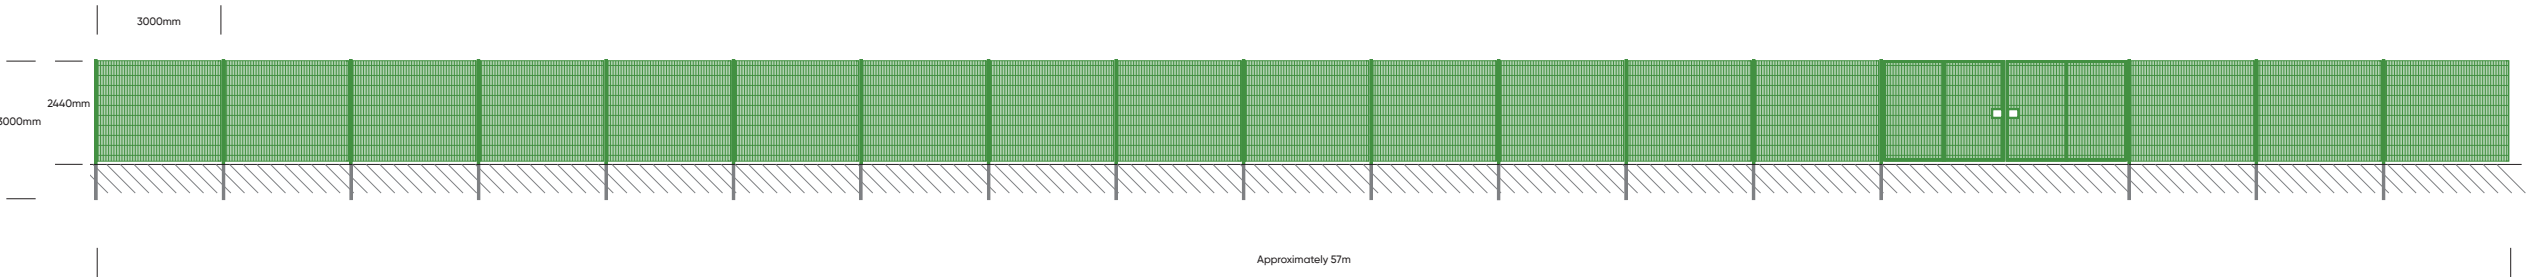

Manchester City Football Club - new galvanised V - Mesh Fencing and locking gates on stadium forecourt area.

FENCE A AND FENCE B DIMENSIONS

Client: MCFC
Drawn: NC
Checked: RJ
Date: 20.09.23
Ref: 280866/A4





The Brand Group
Church House, Greave Fold,
Romiley, Cheshire SK6 4PZ

www.brandgroupuk.com