


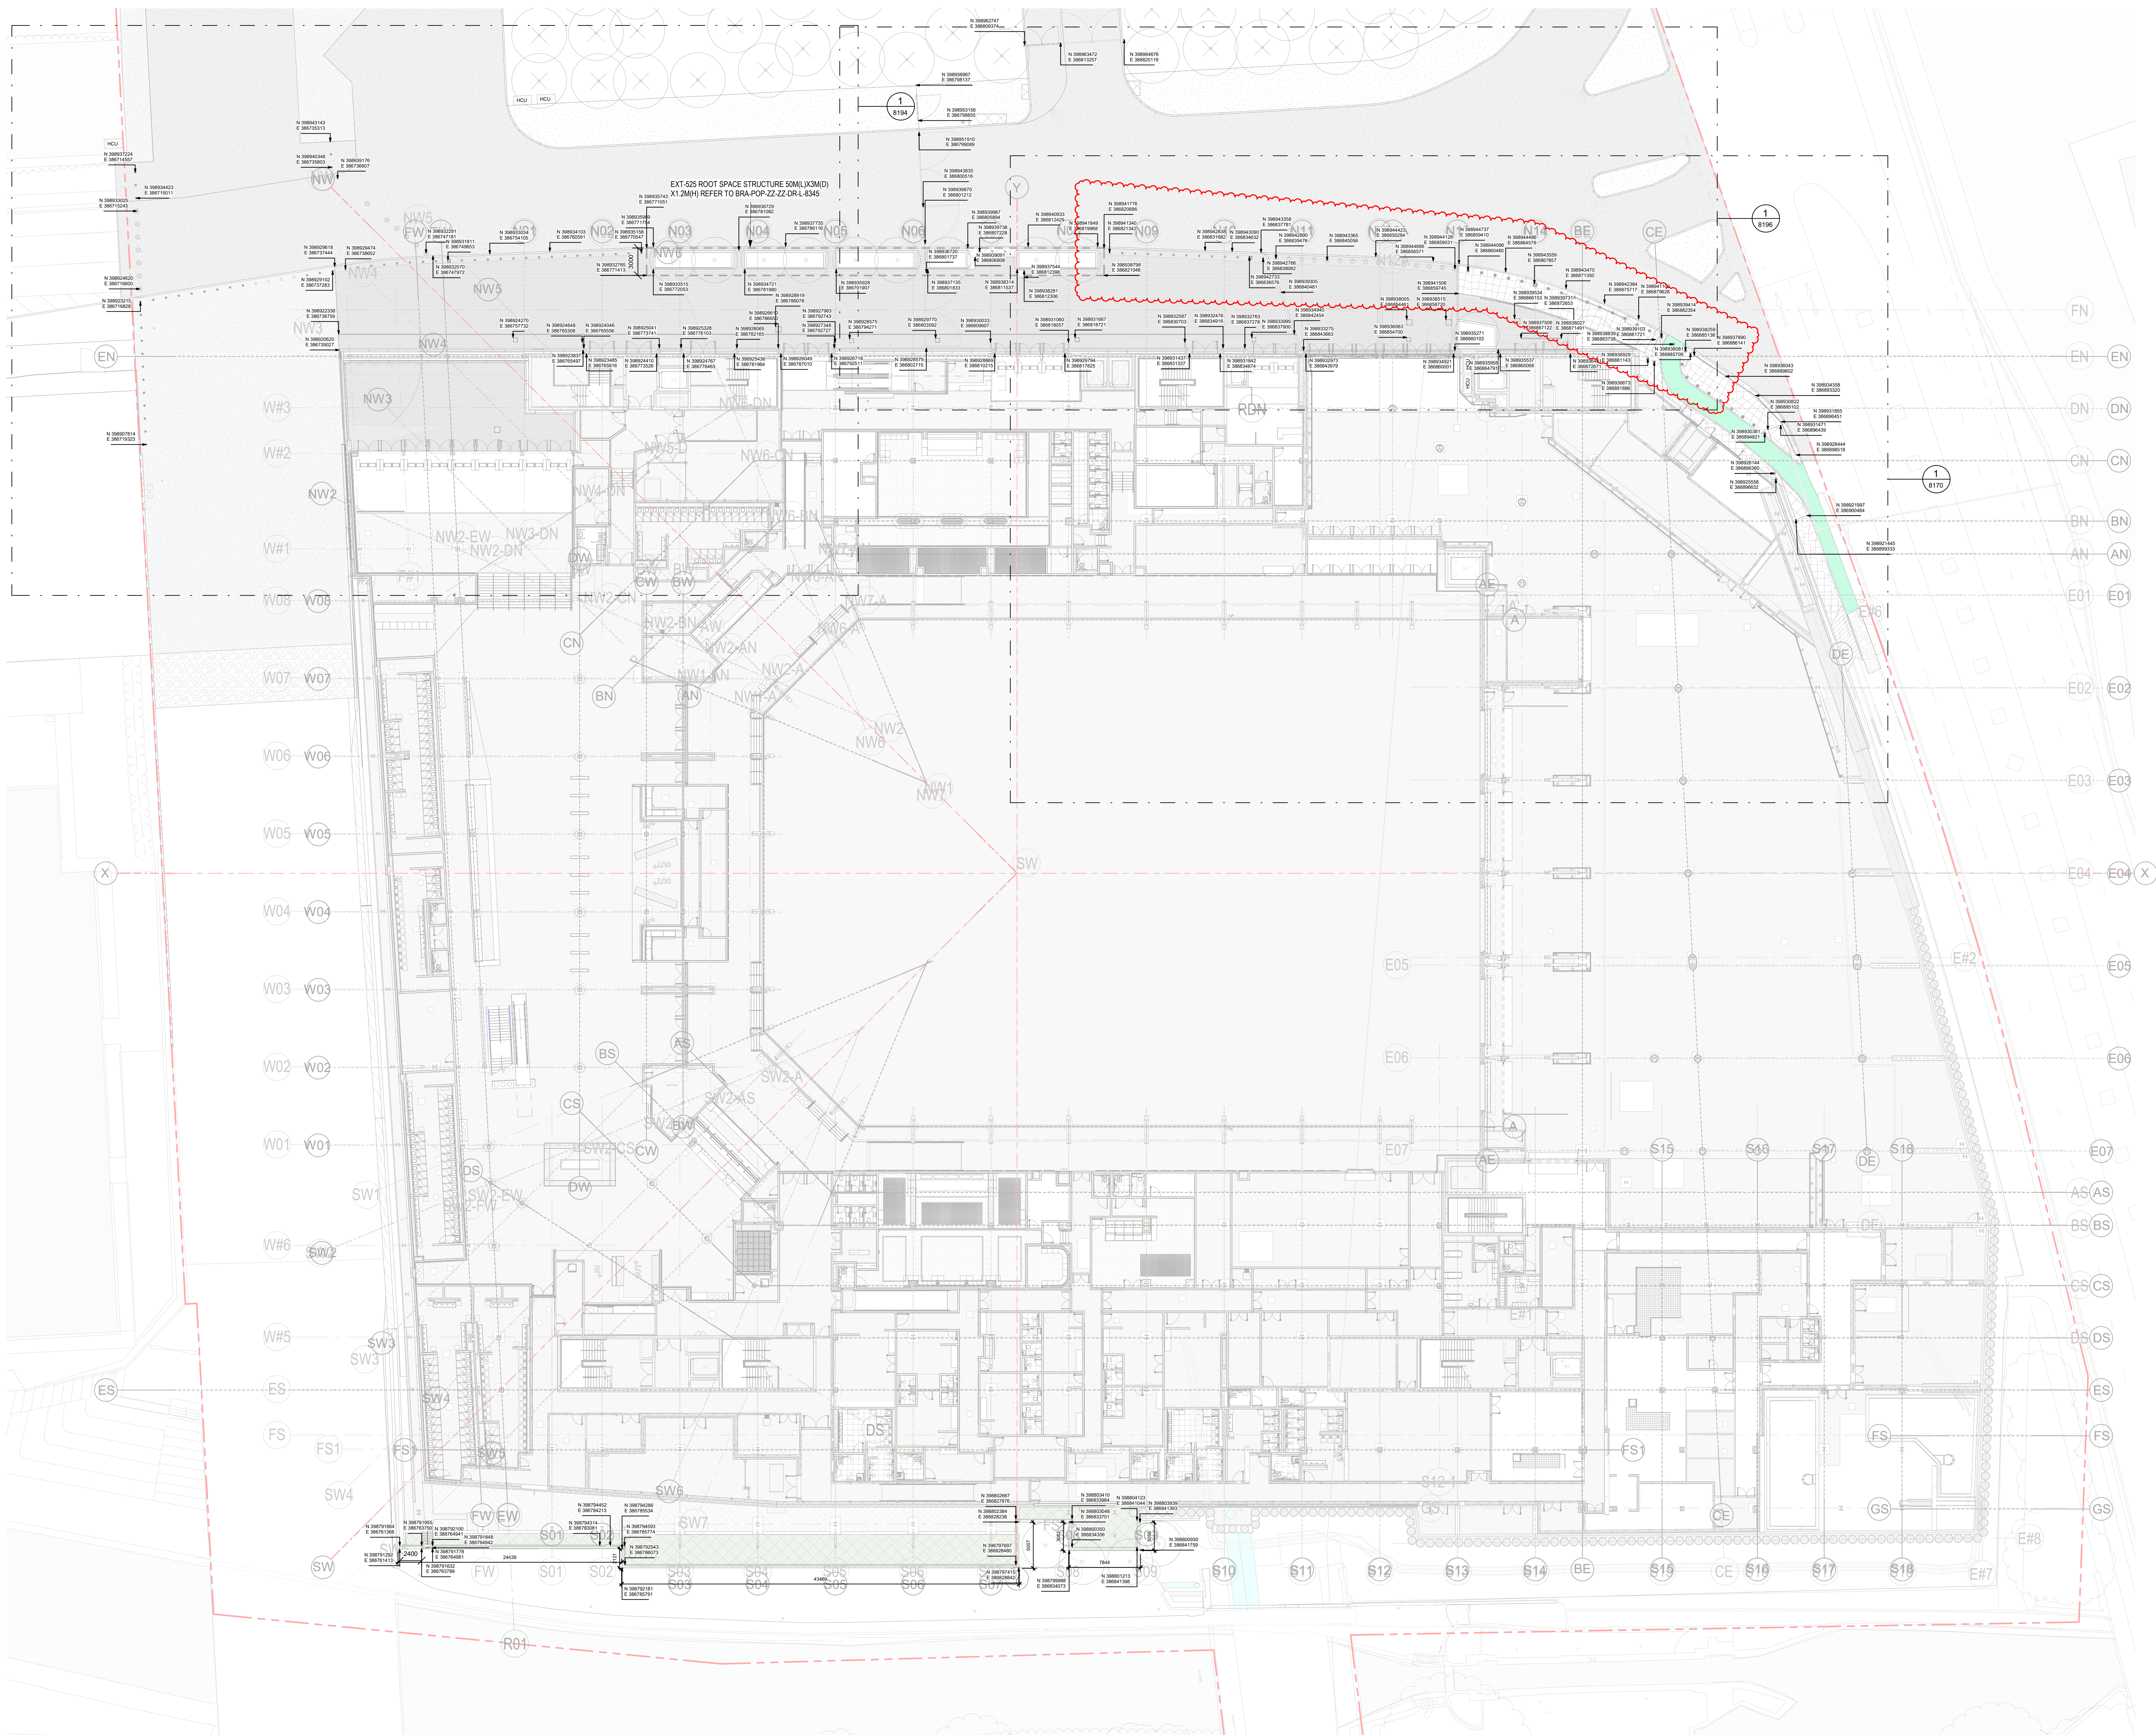


Suitability Code (as defined in ISO 19650-2:2018)

Work in Progress (WIP)
S0 - Under Review

Shared (Non-Contractual)
S1 - Suitable for co-ordination
S2 - Suitable for information
S3 - Suitable for review & comment
S4 - Suitable for stage approval
S5 - Withdrawn
S6 - Suitable for BIM authorisation
S7 - Suitable for BIM authorisation

Published (Contractual)
A1, A2, A3, Etc - Authorised and accepted
B1, B2, B3, Etc - Partial sign-off (with comments)

Published (AIM Acceptance)
CR - As constructed record document

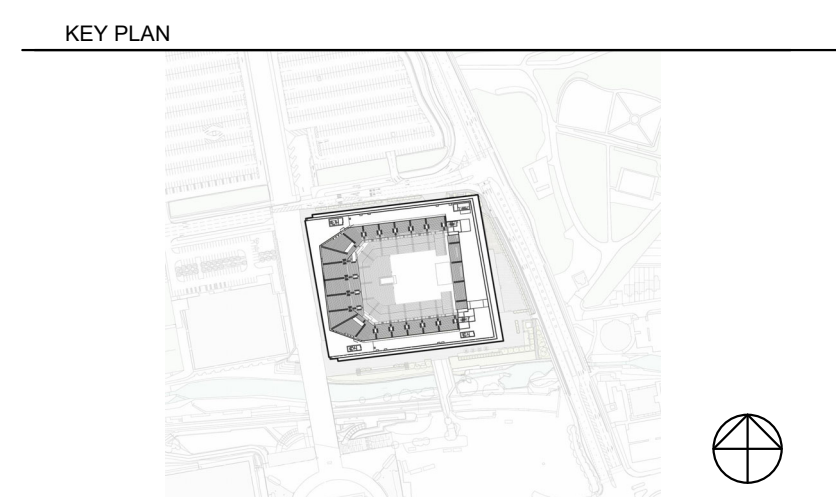

KEY

--- PLANNING APPLICATION BOUNDARY

• COORDINATES AT SPOT

○ DRAINAGE PENETRATION OUTLET IN STRUCTURAL SLAB

THIS DRAWING IS ONLY TO SCALE IF IT IS REPRODUCED AT THE CORRECT PAPER SIZE

1:250@A0

0 5 10 20

ALL INTERNAL LAYOUTS AND USES ARE SHOWN FOR ILLUSTRATIVE PURPOSES ONLY AND ARE NOT FOR DETERMINATION

Safety, Health and Environmental Information

In addition to the hazards / risks normally associated with the types of work detailed on this drawing, note the following risks and information:

Construction See risk register
No abnormal risks identified with this package of work.

For information relating to Live, Closing and Maintenance see the Health and Safety File. It is assumed that all works will be carried out by a competent contractor working, where appropriate, to an approved method statement.



© COPYRIGHT. ALL RIGHTS RESERVED

THIS WORK IS COPYRIGHT AND CANNOT BE REPRODUCED OR COPIED IN ANY FORM OR BY ANY MEANS, INCLUDING ELECTRONIC OR MECHANICAL, WITHOUT THE WRITTEN PERMISSION OF POPULOUS. ANY UNLAWFUL REPRODUCTION OR USE OF THIS DOCUMENT FOR ANY PURPOSE WHATSOEVER IS PROHIBITED BY THE TERMS OF THE AGREEMENT OR IMPLIED AGREEMENT BETWEEN POPULOUS AND THE INSTRUCTING PARTY.

USE FOR RED DIMENSIONS IN PREFERENCE TO SCALED. CHECK ALL DIMENSIONS ON SITE BEFORE FABRICATION OR SETTING OUT.

POPULOUS®

14 BLADES COURT | DODDAR ROAD | LONDON | SW16 2NU | UNITED KINGDOM
TELEPHONE +44 (0)20 8874 7686 FACSIMILE +44 (0)20 8874 7470
ALL PRODUCTION & INTELLECTUAL PROPERTY RIGHTS RESERVED © POPULOUS 2023

REVISIONS	
REV	DESCRIPTION
01	12.02.2021 STAGE 48 BOLLARDS SCOPE ISSUE
02	16.11.2021 GREEN SCREEN ISSUED FOR CONSTRUCTION
03	12.12.2021 HARD LANDSCAPE PACKAGE FOR CONSTRUCTION
04	12.12.2021 NE JUNCTION BOLLARDS LAYOUT UPDATED
05	27.02.2023 ADDITIONAL INFORMATION INCLUDED
06	24.04.2023 DRAINAGE UPDATE
07	22.06.2023 ESR UPDATE
08	07.06.2023 ADDITIONAL INFORMATION INCLUDED
09	07.06.2023 NE KERB LINE UPDATE

project name **Co-op Live**

the **LANDSCAPE**
SETTING OUT PLAN
GROUND FLOOR

scale 1: 250 @ A0 down FP Project no. 4933
date 12/02/21 checked TJ

project code original volume level type risk number
reborn **BRA-POP-ZZ-GF-DR-L-8107**

subsite **C08**