



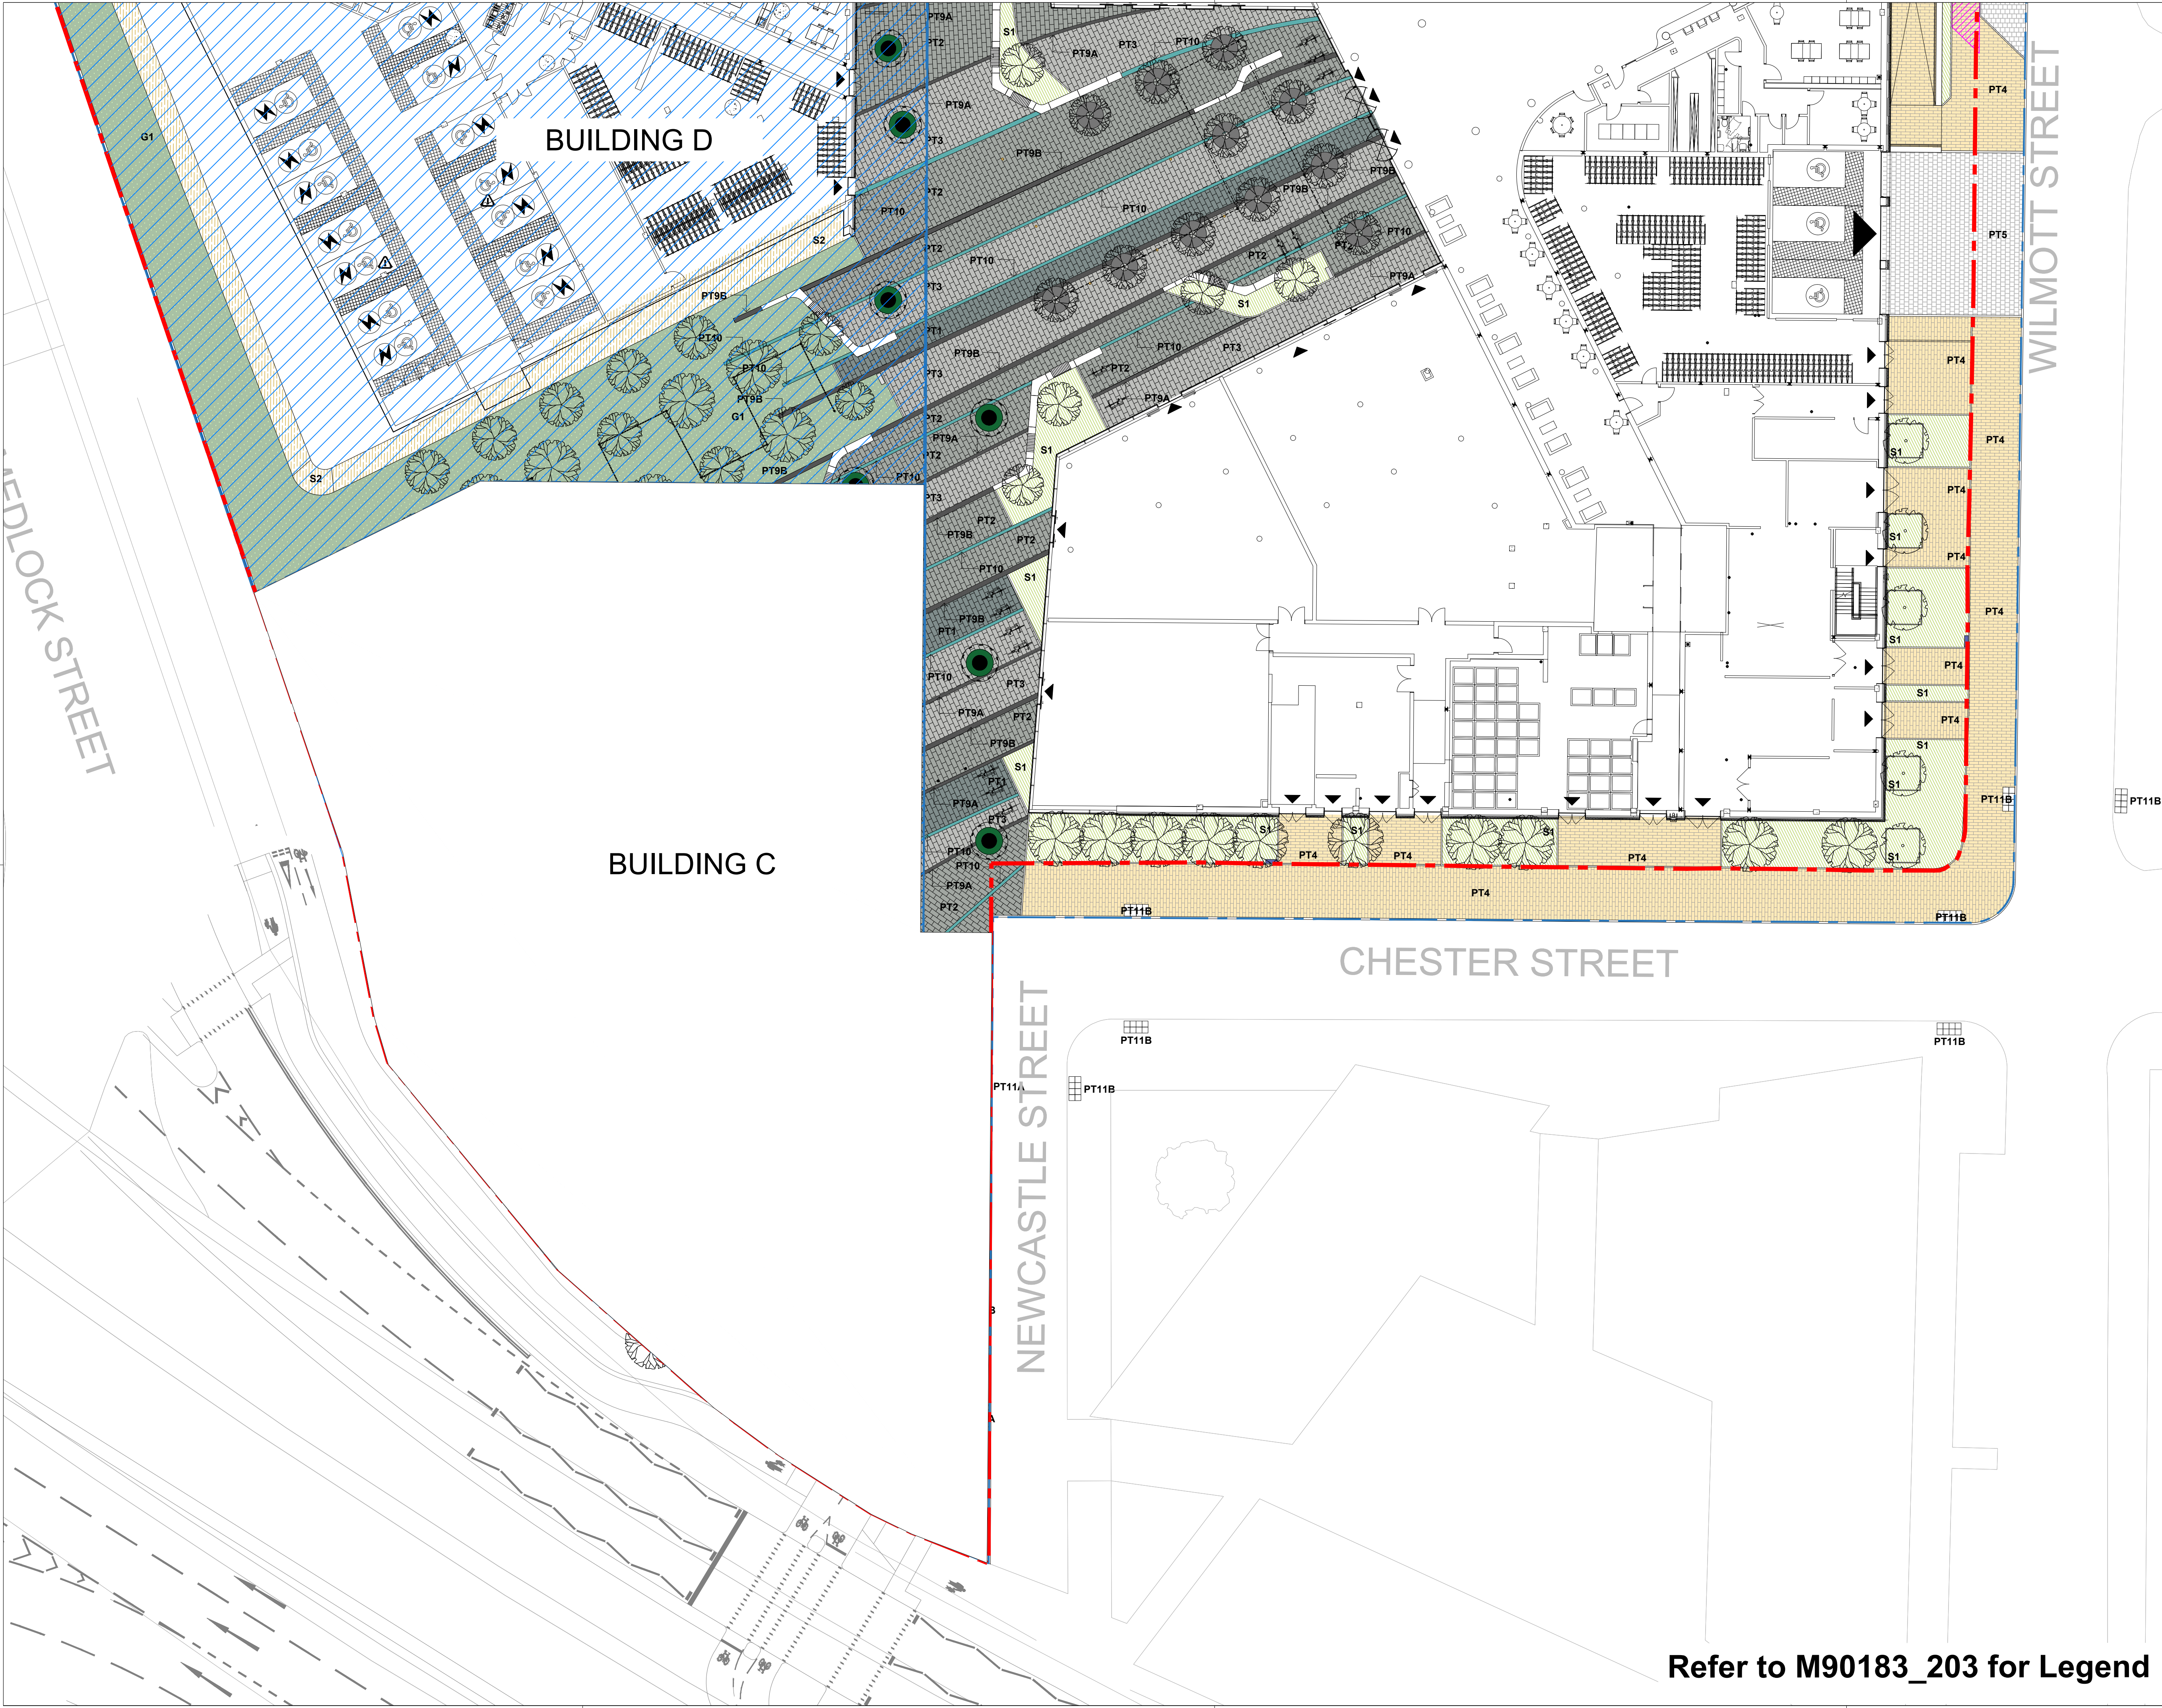

- NOTES
1. This drawing is to be read in conjunction with all other drawings and specifications.
 2. Do not scale off this drawing. Written dimensions to be taken only.
 3. Any discrepancies found between this drawing and other drawings and specifications in the construction documents must be referred to the Landscape Architect prior to work commencing.
 4. This drawing must not be copied in whole or in part without prior written consent of Optimised Environments Ltd.
 5. Survey information is based upon aspect surveys Topographical as Survey.

CDM INFORMATION

KEY PLAN

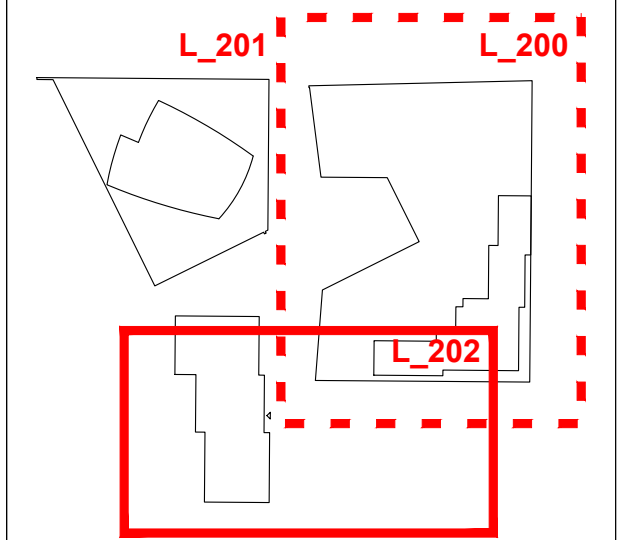

Issue	Revision	Initial	Date
05	REVISED ENTRANCE	CO	19.06.23
04	GF Architectural Update	CO	27.04.23
03	STAGE 4 UPDATE	CO	15.12.22
02	STAGE 4	CO	31.10.22
01	Additional streetscape planting. Coordination with building.	AW	11.02.22


open
optimised environments

optimised environments ltd
EDINBURGH 2nd Floor | Quartermile Two | 21 Leith Square | Edinburgh | EH3 9GL
t 0131 221 9820 | e optimisedenvironments.com
LONDON Warford Court | 28 Throgmorton Street | London | EC2N 2AT
t 020 79474562 | e optimisedenvironments.com
MANCHESTER 13 Swan Street | Manchester | M4 5JZ
t 0161 696 7550 | e optimisedenvironments.com

Client
Downing Living (Manchester) Ltd

Project
PLOT 11 FIRST STREET SOUTH
Manchester

Drawing Title
**BUILDING AB GENERAL
ARRANGEMENT PUBLIC REALM**
Sheet 2 of 2

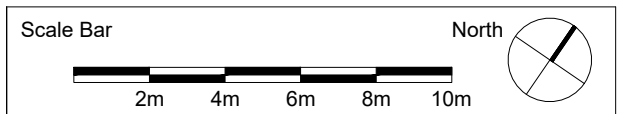

Scale: 1:200@A1 Date: Jan 2022

By: CO Status: TENDER

Checked: AW Approved: AW

Drawing Number
M90183_AB_L202 Rev
05

Computer File: R:\Projects\2019\M90183_FirstStreet\AUTOCAD\Drawings\PHASE AB

Refer to M90183_203 for Legend