


Freetrade

External Signage

Main entrance



Material
Opal fronted and
illuminated from within

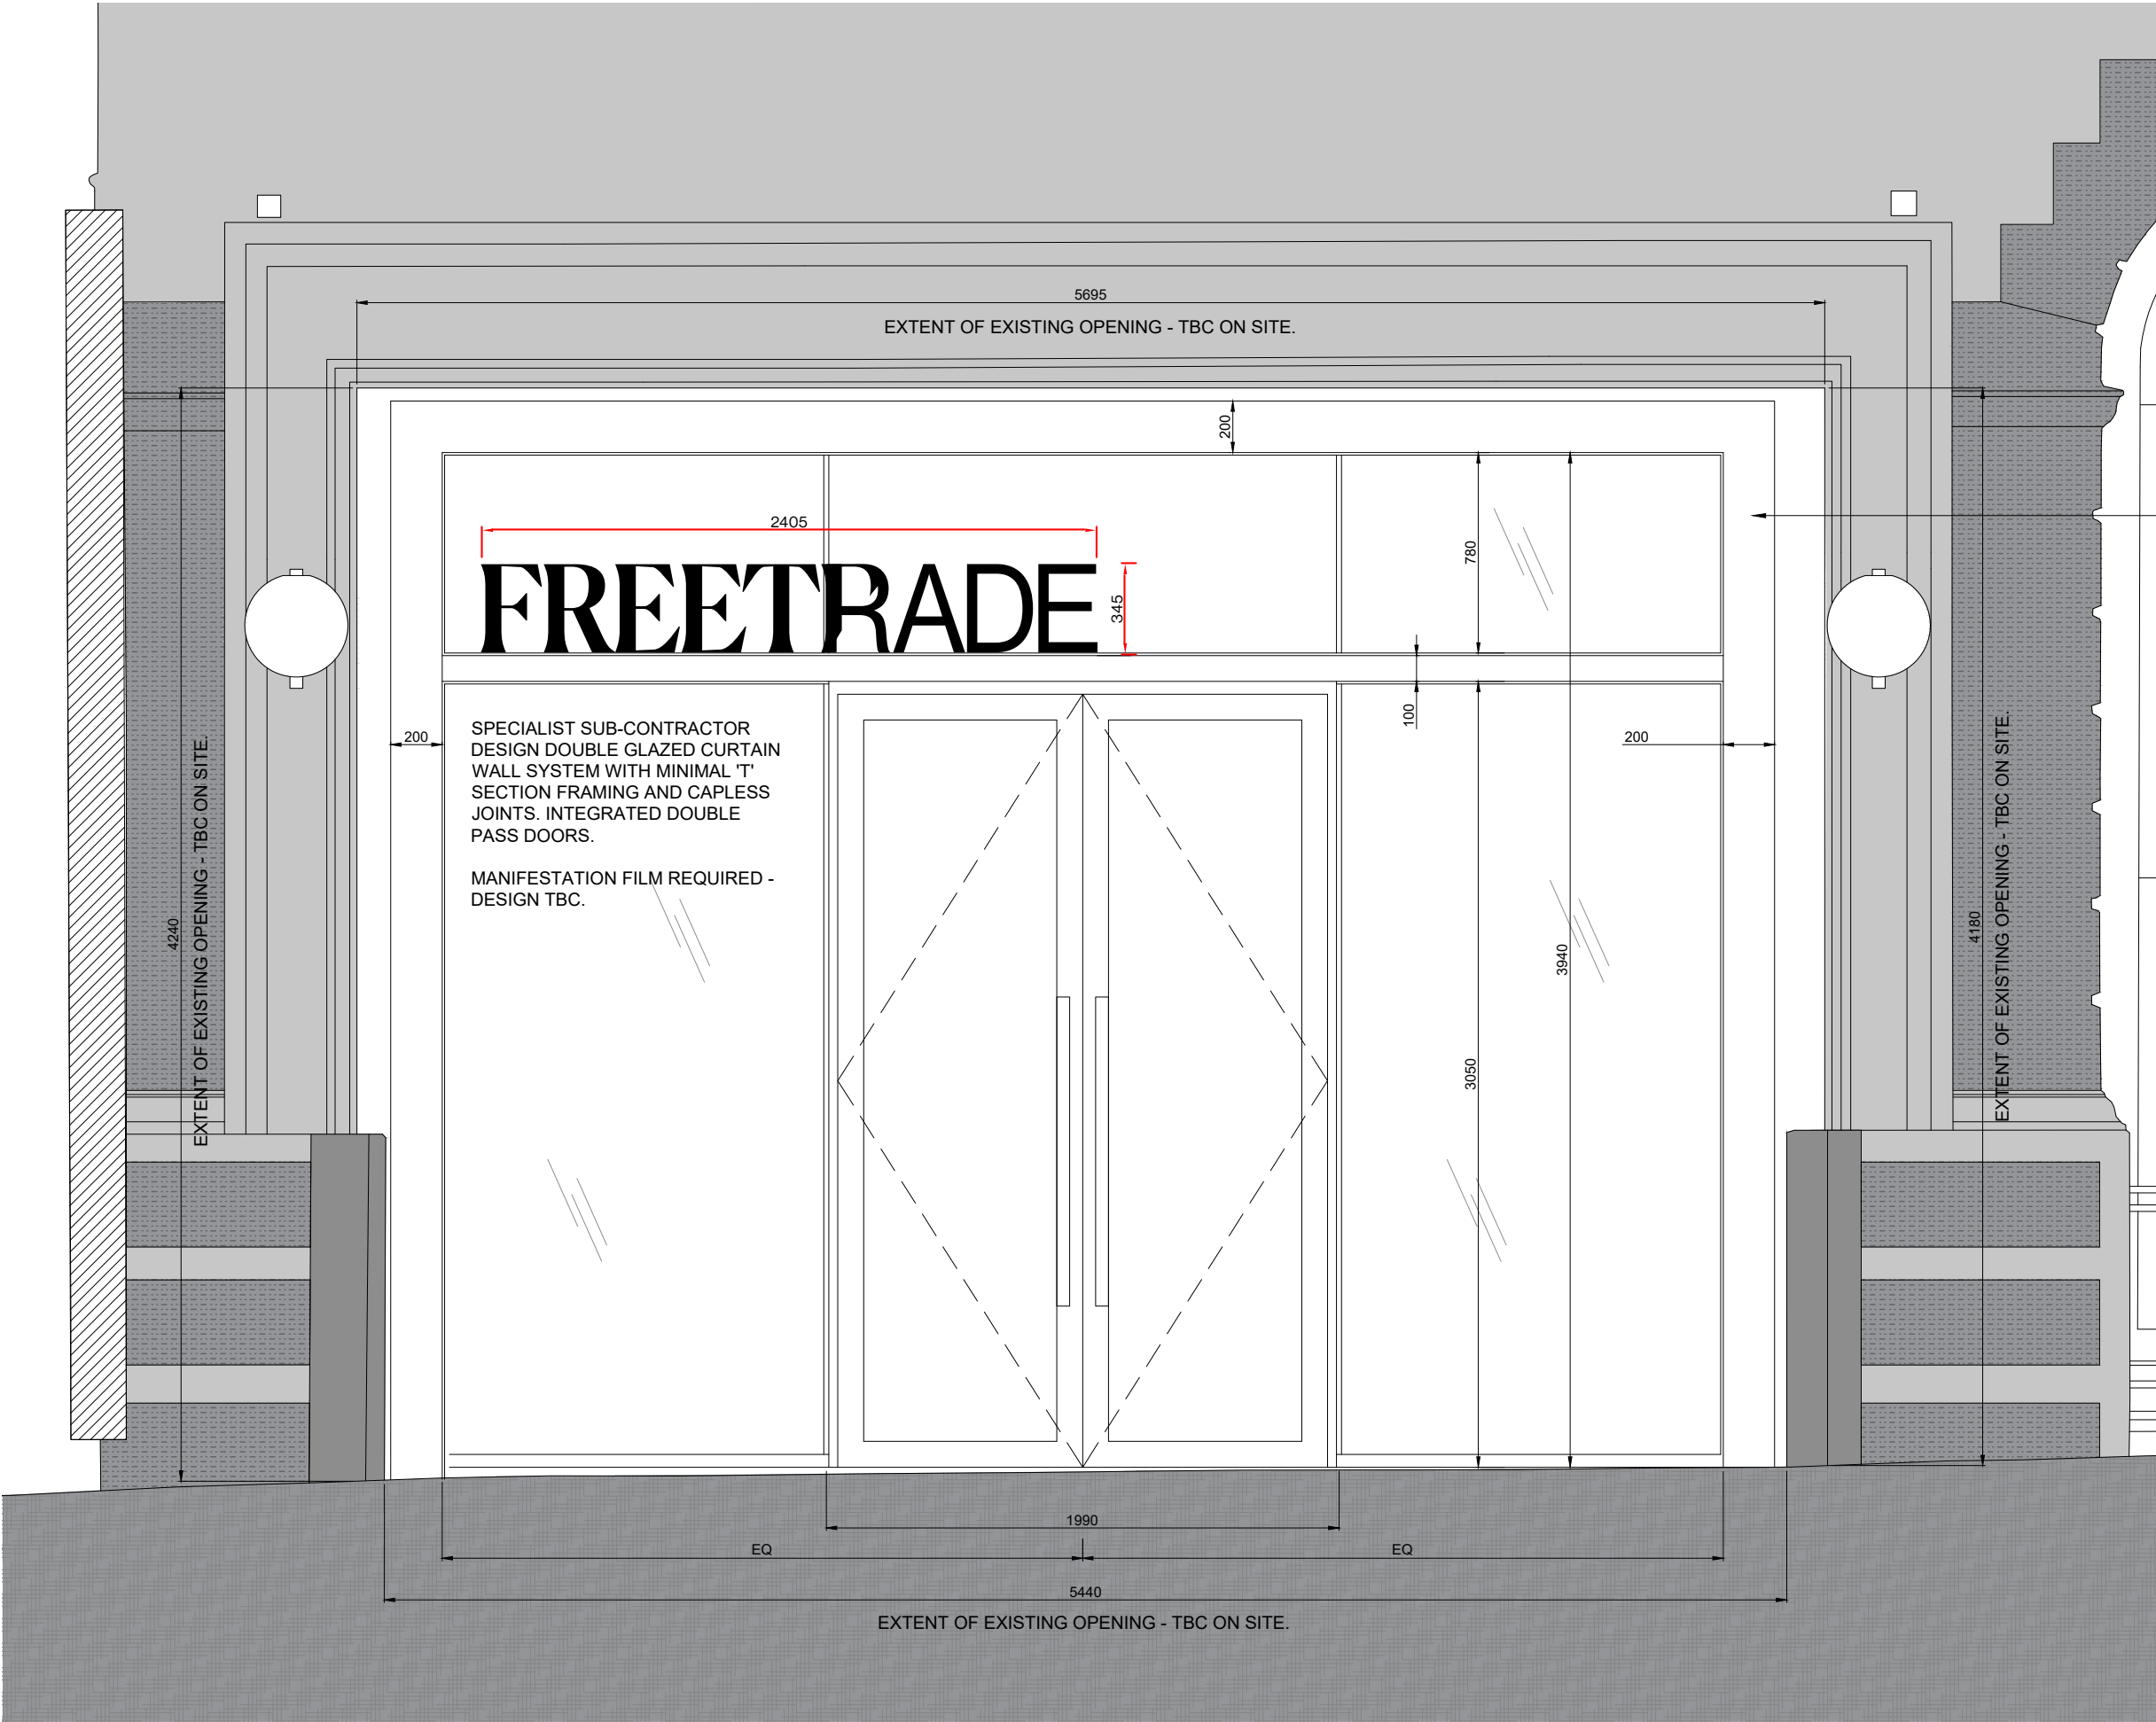


Window treatments




Material
Acrylic signs applied
directly to inside of glass



Material
Satin-finish vinyl wrap

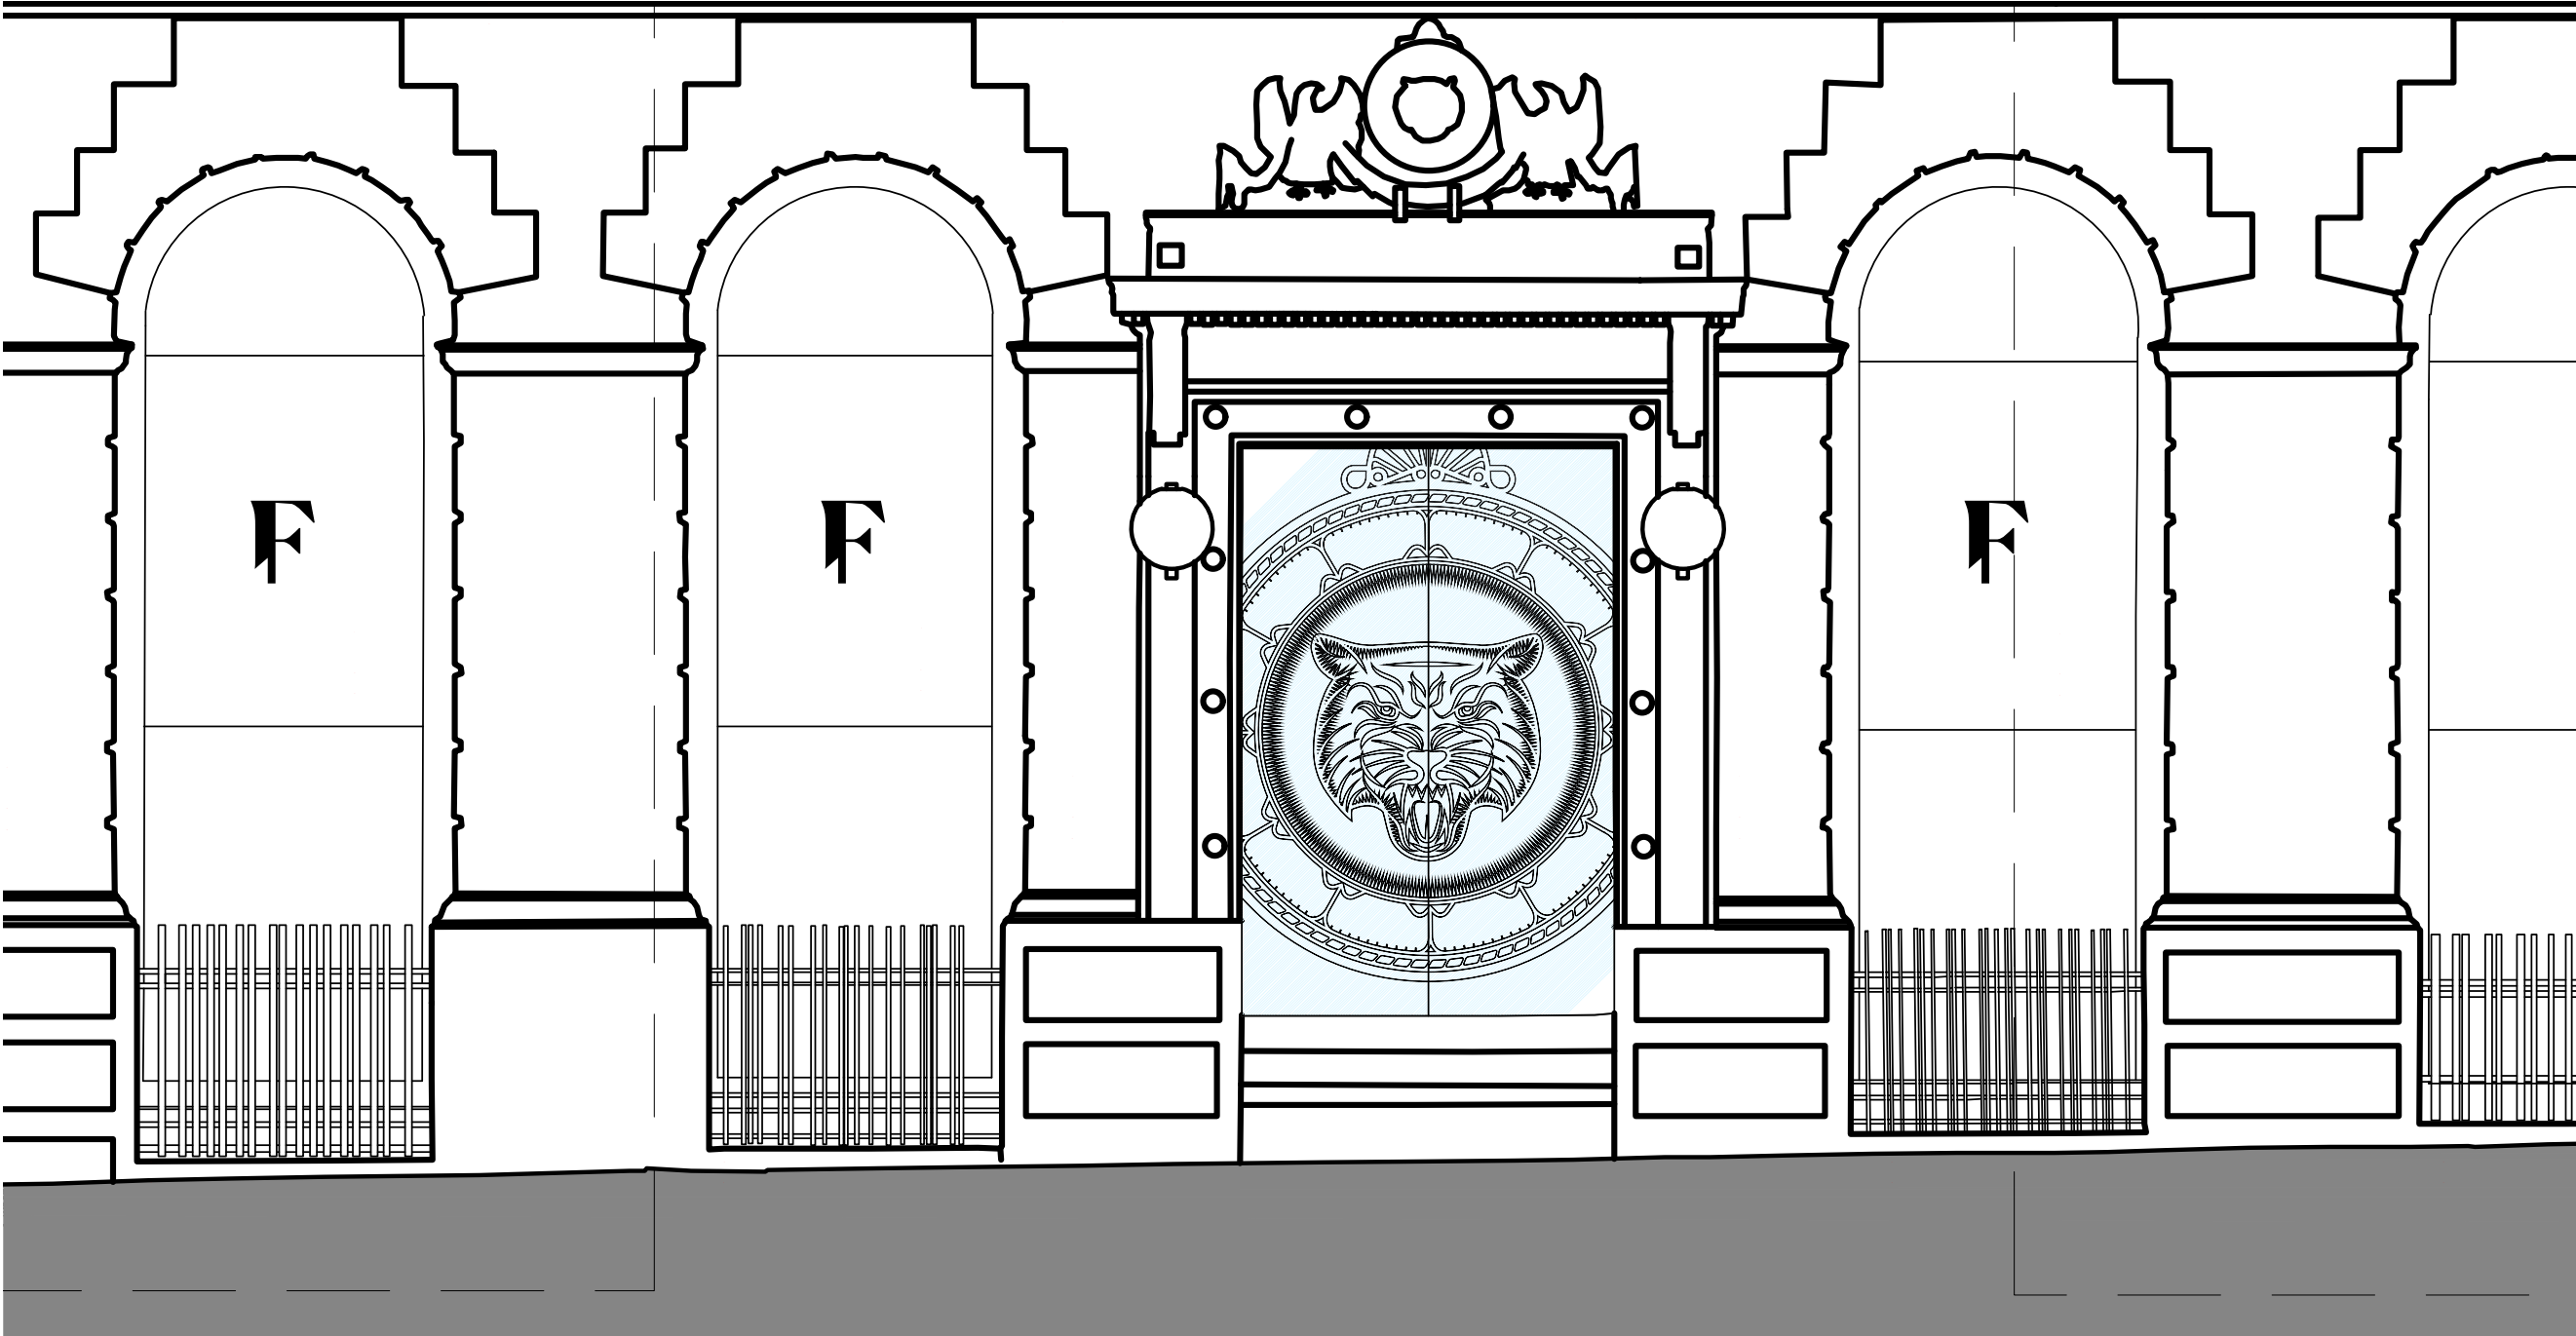

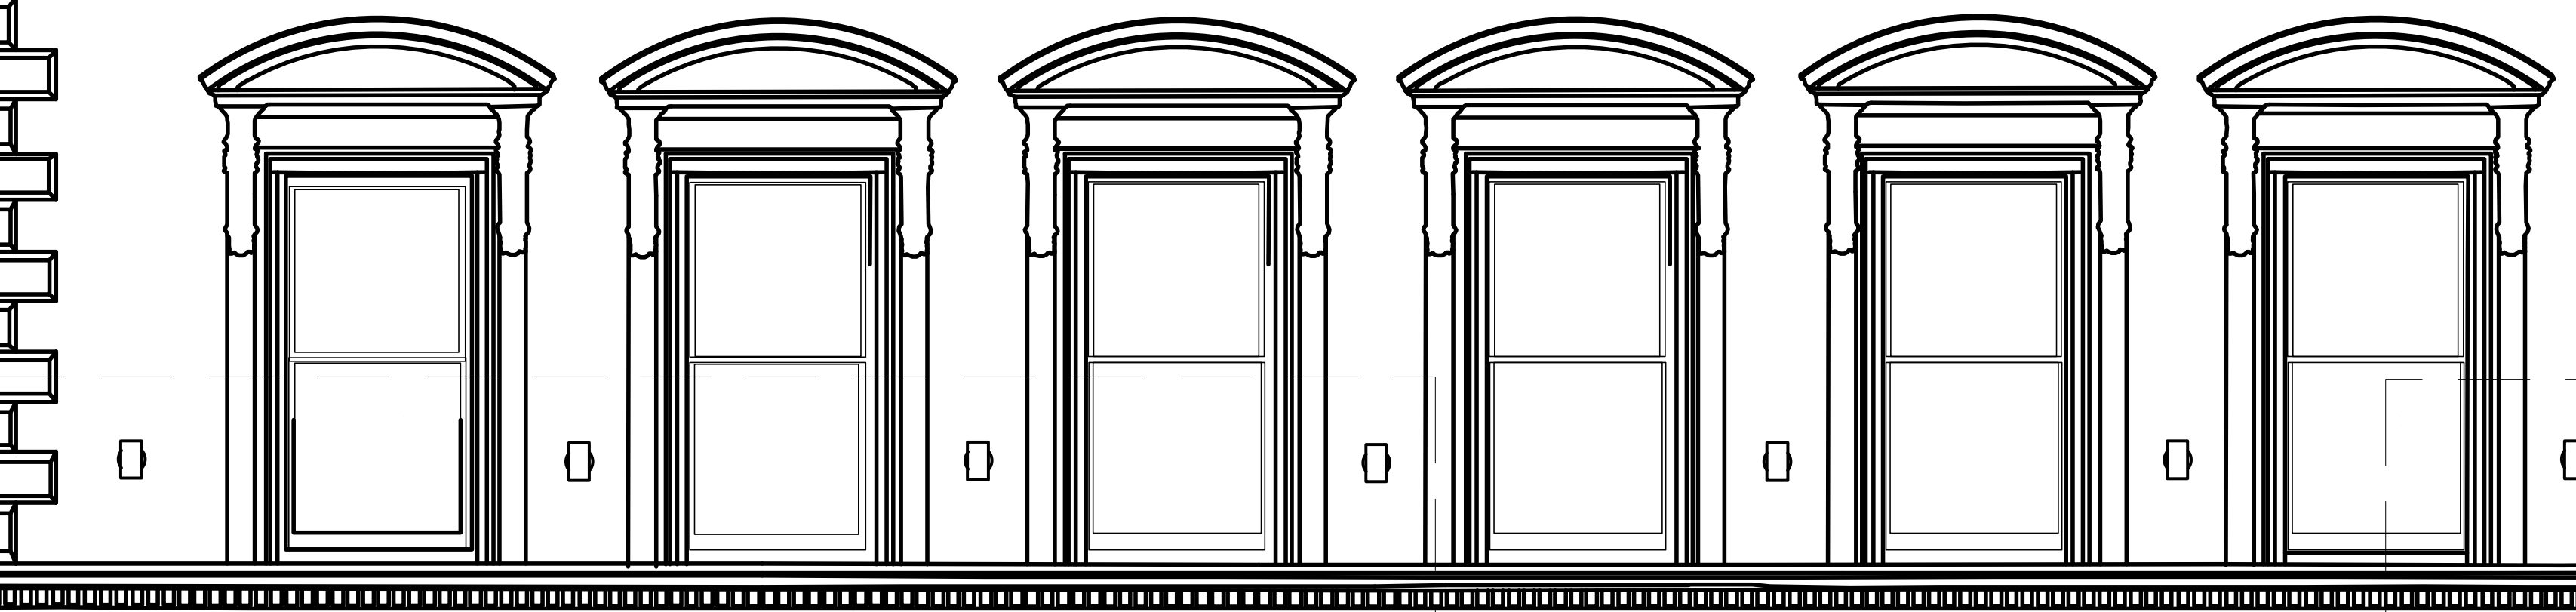

West Elevation
(beside main entrance)

