


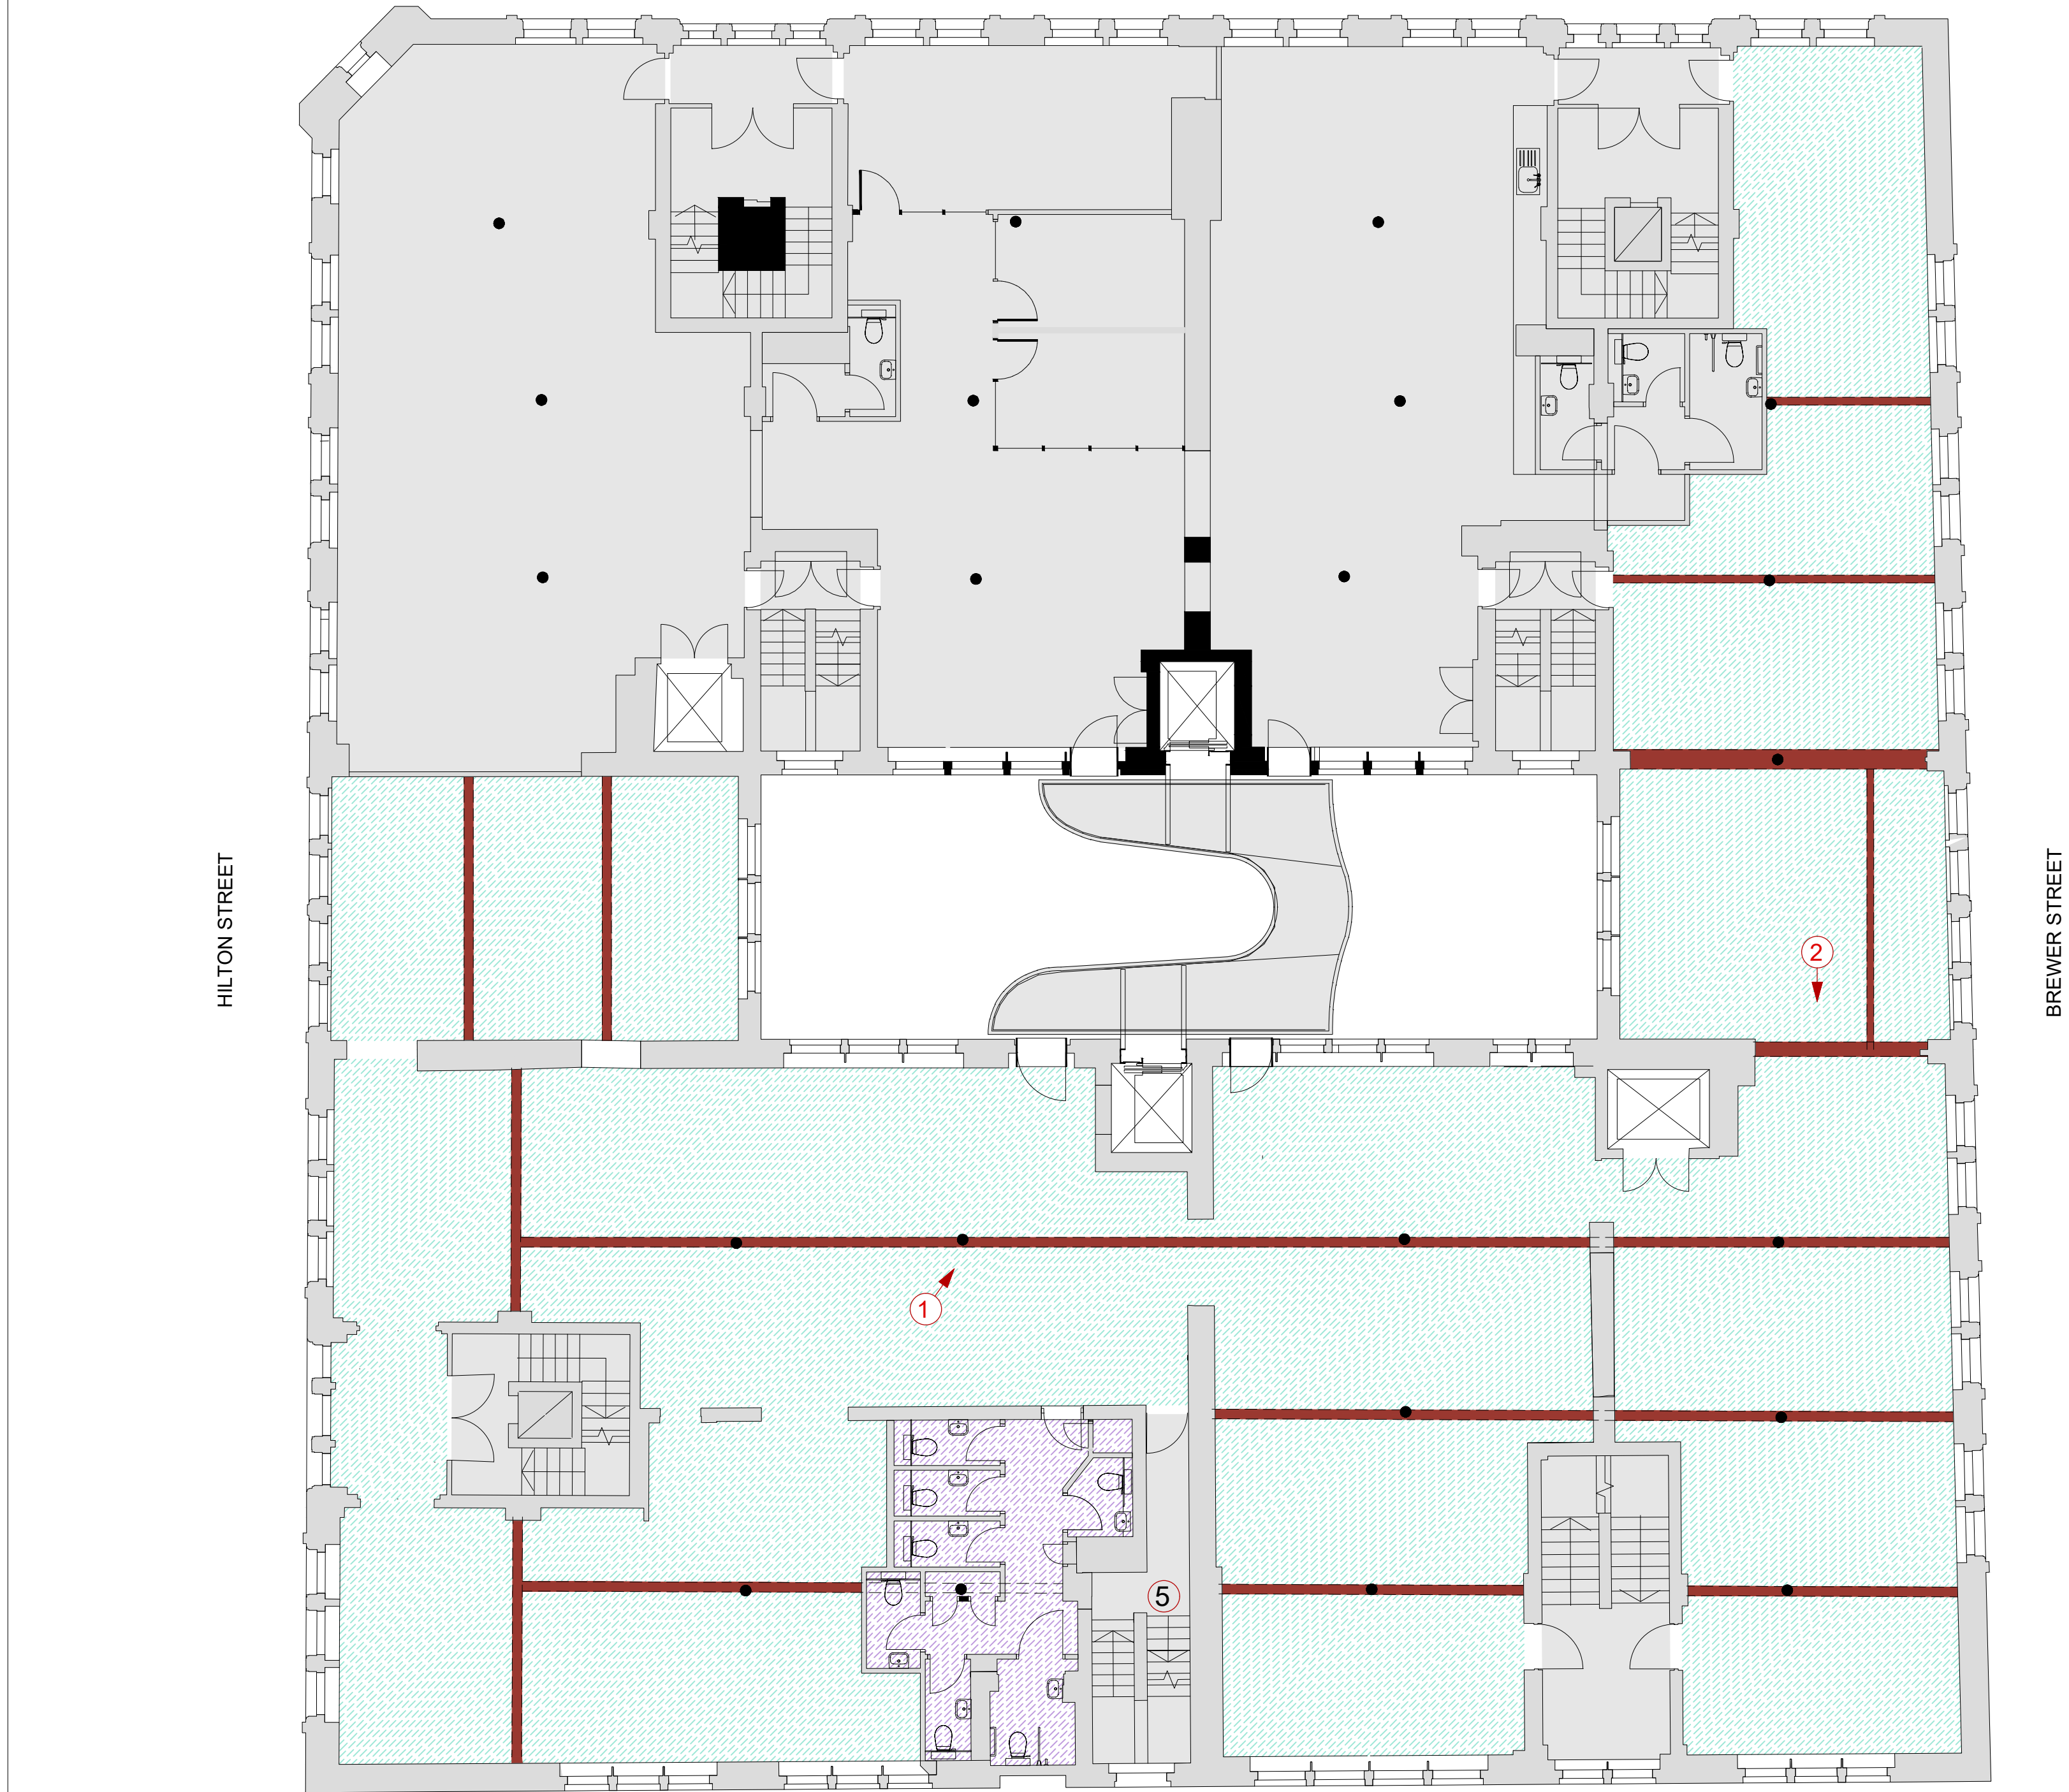

OFFICE UNIT CEILINGS

- ## WC CEILINGS

- ①



②



SIGNIFICANCE KEY	
CEILING FINISHES TIMELINE	
	1906 - ORIGINAL TIMBER BEAM EXPOSED
	1906-PRESENT - PLASTERED CEILINGS
	1990-PRESENT - MODERN SUSPENDED PLASTERED CEILINGS
SIGNIFICANCE	
	HIGH
	MEDIUM
	LOW
	AREA NOT SURVEYED AND NOT SUBJECT OF THIS APPLICATION

NOTE: ALL DIMENSIONS TO BE CHECKED ON SITE
AND DIMENSIONS TO BE SCALED UNLESS
OTHERWISE STATED

DRAWING STATUS

STED BUILDING CONSENT

[illegible]

bad workplace

ADT WORKPLACE | ZEBRA COURT | GREENSIDE WAY | MANCHESTER | M24 1UN
0161 655 0290 www.adtworkplace.com

PHIL SHEPHERD

PROJECT MANAGER

DESIGN	DRAWN BY STACEY NOLAN
--------	--------------------------

SCALE 1:100

270923

PROJECT XIB

2nd FLOOR

FOURWAYS HOUSE
MANCHESTER

DRAWING NO.	REVISION
E3678-03-LBC-006	

E2078_02_LBC_000	
DRAWING TITLE	

EXISTING SECOND FLOOR

SIGNIFICANCE CEILINGS PLAN