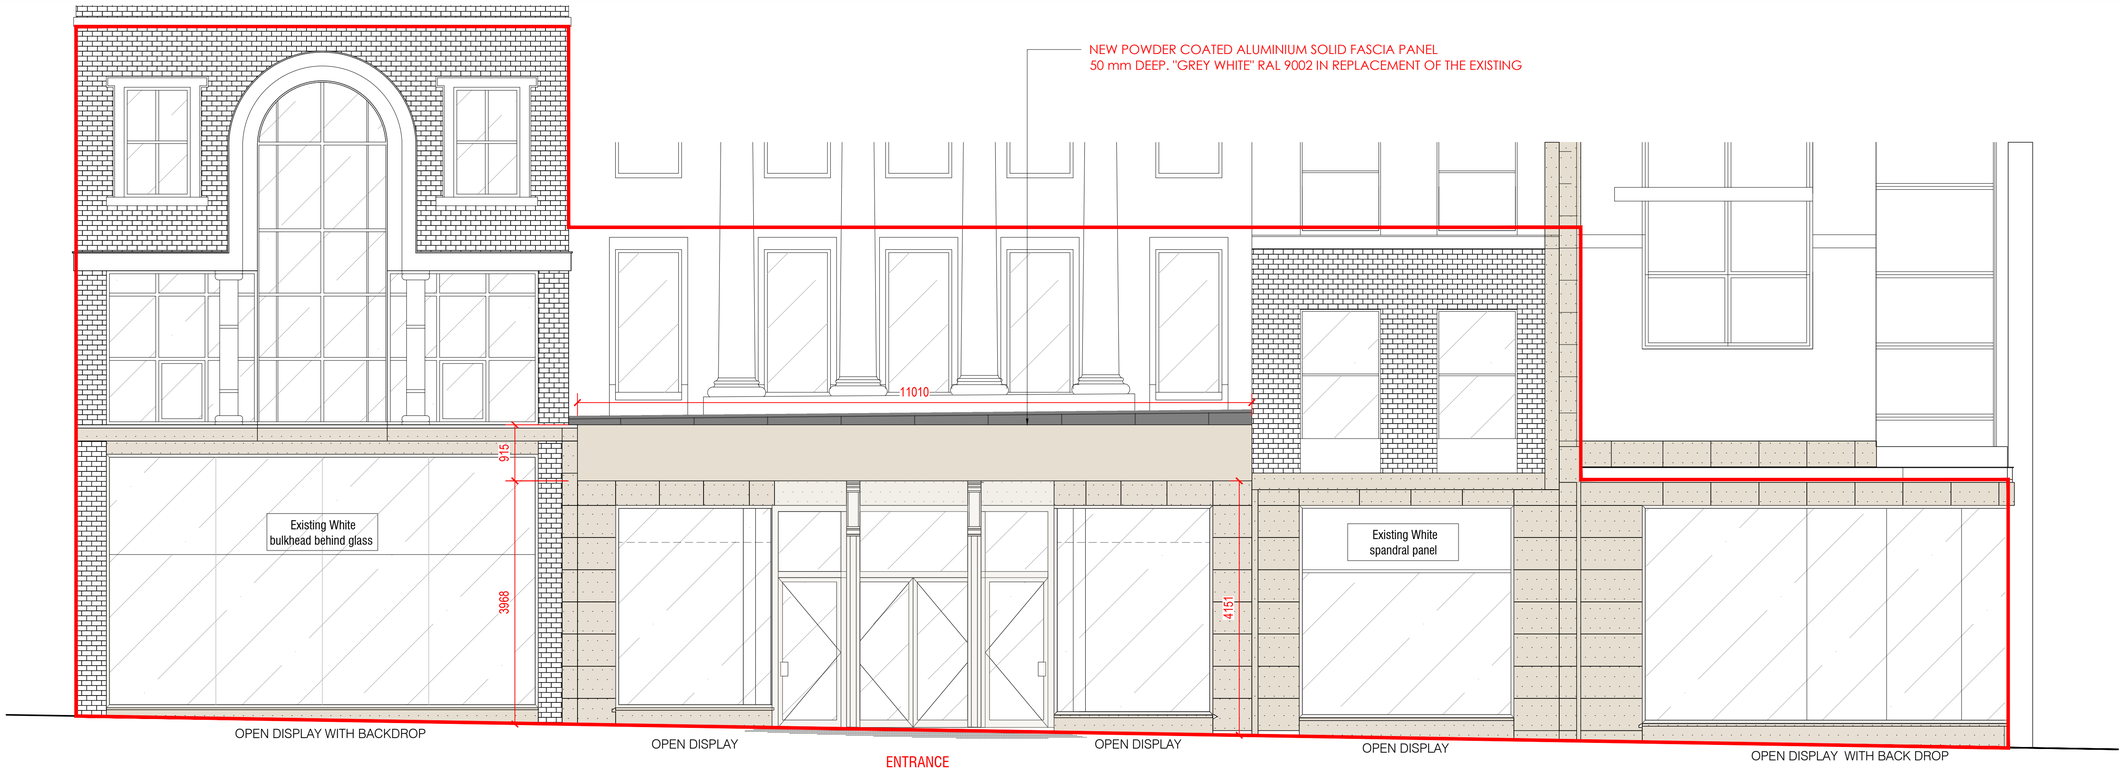

PROPOSED SHOPFRONT - MARKET STREET

SCALE 1:50

SCALE 1:50

0 500 1000 1500 2000 3000 4000mm

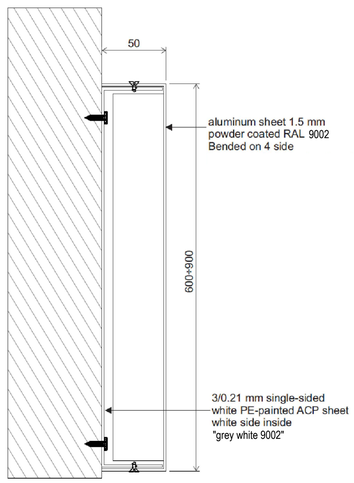

TYPICAL DETAIL FOR REFERENCE

NTS

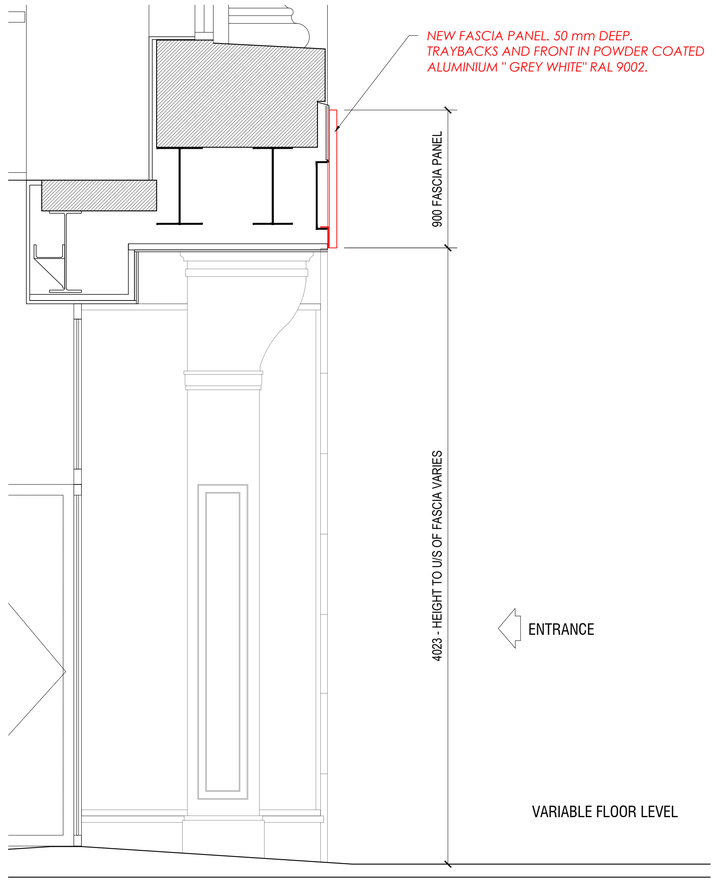

SECTION

SCALE 1:20

SCALE 1:20

0 200 400 600 1000 1600mm

MANCHESTER

GENERAL NOTES

1. THIS DRAWING MUST NOT BE SCALED.
2. FOLLOWING COMMENCEMENT OF WORK ON SITE, ISSUED DRAWINGS AND DETAILS MAY BE SUBJECT TO CHANGE DUE TO SITE CONDITIONS OR CONTRACTOR DESIGN MODIFICATIONS.
3. ALL WORKS MUST BE CARRIED OUT TO THE SATISFACTION OF LOCAL AND STATUTORY AUTHORITIES, IN ACCORDANCE WITH CURRENT BUILDING REGULATIONS AND CODES OF PRACTICE.
4. ALL DIMENSIONS ARE TO BE VERIFIED WITH THE CONTRACTOR ON SITE PRIOR TO MANUFACTURE OR INSTALLATION.
5. QUADRANT DESIGN MUST BE INFORMED OF ANY AMENDMENTS TO THE DESIGN ON SITE.

MORE INFO

SCAN ME

SCAN THIS CODE TO ACCESS:

QD WEBSITE

REV.	DATE	UPDATE	BY
A	04.10.23	FOR PLANNING APPROVAL	GR

WORK STAGE: FEASIBILITY

CLIENT: H&M

PROJECT: MANCHESTER(GB368)
68-70 Market Street. M1 1PW

SHEET TITLE: PROPOSED SHOPFRONT MARKET STREET

SCALE: AS SHOWN AT A1 | DRAWN BY: GR

SHEET NO: J001821_A4_02 | REVISION: A

QUADRANT DESIGN
58 KINGS ROAD,
READING,
RG1 3AA

(+44)0118 9591 581
hello@quadrantdesign.co.uk
www.quadrantdesign.co.uk

INTERIOR ARCHITECTURE & DESIGN