


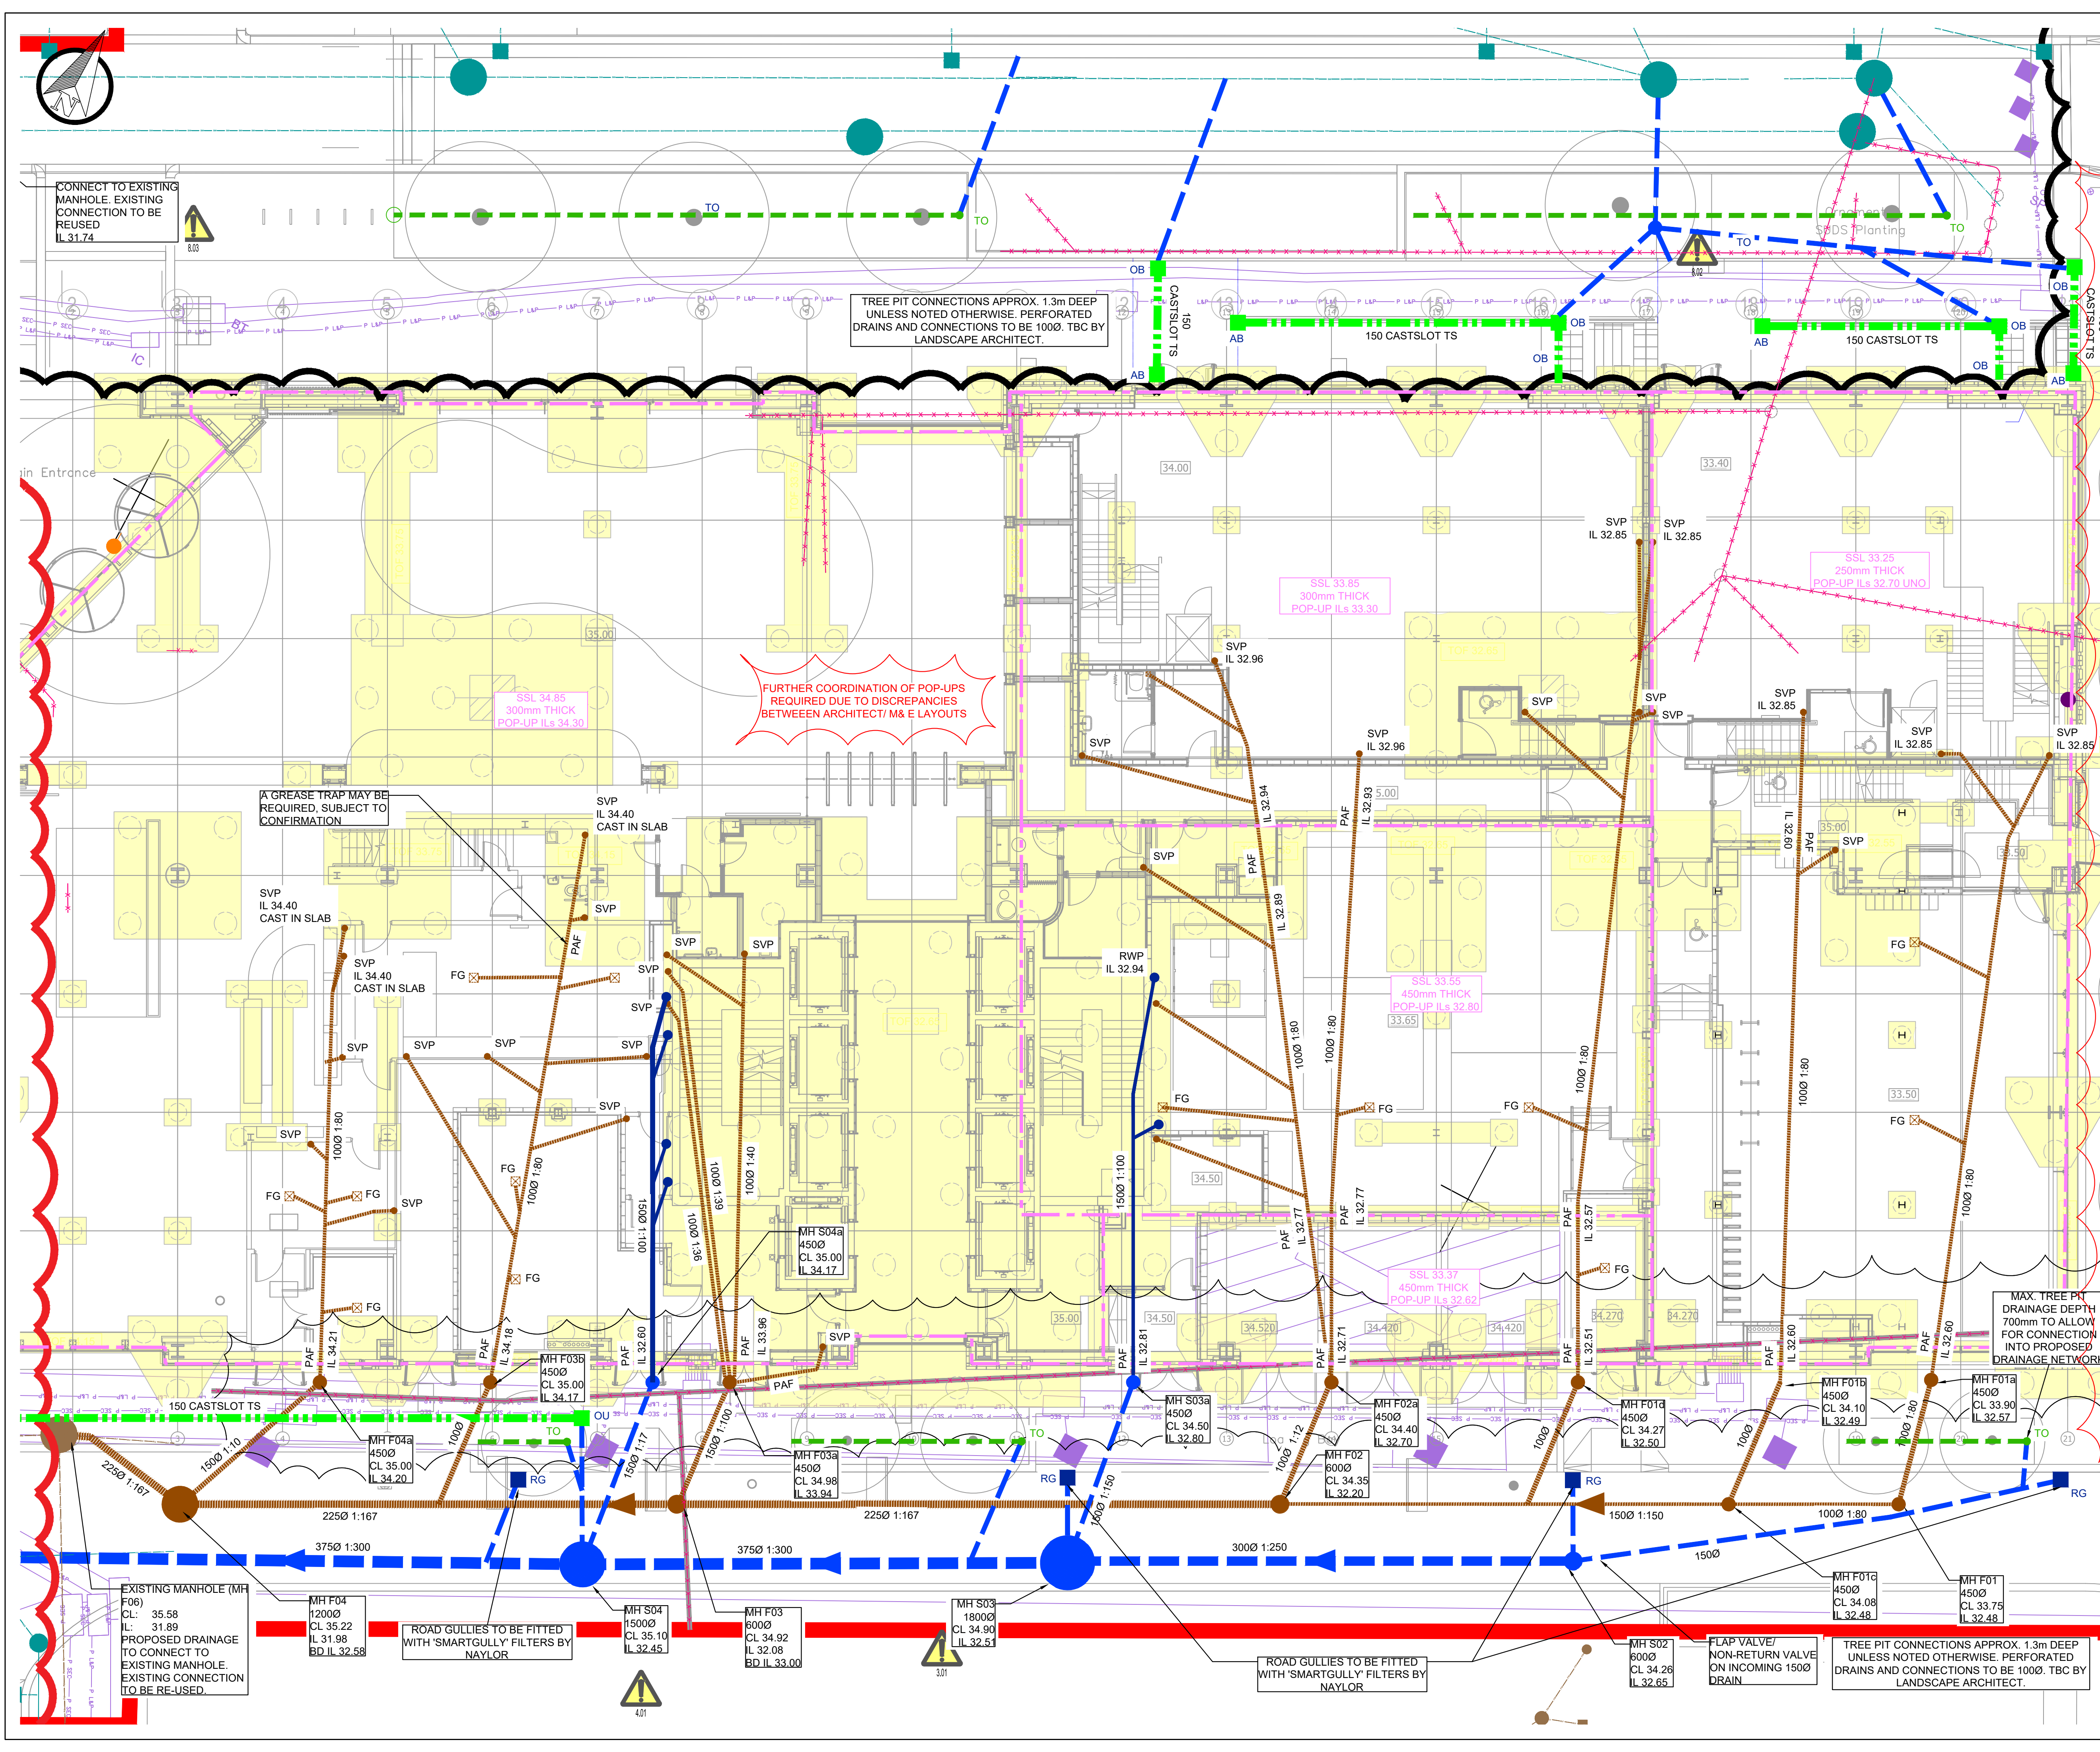

GENERAL NOTES:

- THIS DRAWING IS TO BE READ IN CONJUNCTION WITH ALL RELEVANT ARCHITECTS AND ENGINEERS DRAWINGS AND SPECIFICATIONS.
- DO NOT SCALE THIS DRAWING. ANY AMBIGUITIES, OMISSIONS AND ERRORS ON DRAWINGS SHALL BE BROUGHT TO THE ENGINEERS ATTENTION IMMEDIATELY. ALL DIMENSIONS MUST BE CHECKED / VERIFIED ON SITE.
- ALL DIMENSIONS ARE IN METRES UNLESS NOTED OTHERWISE.
- FOR GENERAL NOTES REFER TO DRAWING SA-CUR-XX-00-DR-C-92502.
- FURTHER CO-ORDINATION REQUIRED BETWEEN EXTERNAL SERVICES AND THE PROPOSED DRAINAGE.

- KEY:
- PLANNING BOUNDARY TAKEN FROM LANDSCAP ARCHITECTS PLAN L014-PIE-90-ZZ-00-D-L-00000
- EXISTING DRAINAGE
- AS CONSTRUCTED SW DRAINAGE
 - AS CONSTRUCTED FOUL DRAINAGE
 - PRE-DEVELOPMENT DRAINAGE (ASSUMED ABANDONED - TBC)
 - DRAINAGE TO BE ABANDONED/ REMOVED

- PROPOSED ENABLING WORKS DRAINAGE (UNDER CONSTRUCTION)
- ENABLING WORKS SW DRAINAGE
 - ENABLING WORKS PROPOSED CELLULAR ATTENUATION STORAGE

- PROPOSED DRAINAGE
- PROPOSED SW DRAINAGE
 - PROPOSED FOUL DRAINAGE
 - PROPOSED LINEAR DRAINAGE CHANNEL GATIC CASTSLOT TRESSAFE
- RG ROAD GULLY
- YG YARD GULLY
- TO 1000 TREE PIT DRAIN/ OUTLET
- SVP FOUL CONNECTION
- SVP SOIL VENT PIPE
- AAV AIR ADMITTANCE VALVE
- FG FOUL GULLY
- RWP RAINWATER PIPE
- PROPOSED FILTER DRAIN
- PROPOSED FOUNDATION
- CHANGE IN SLAB LEVEL

FOR HAZARD TABLE REFER TO DRAWING L014-CUR-52-01.ZZ-D-C-520000

P02	ISSUED FOR PLANNING CONDITION DISCHARGE	16.12.22	ATL	CG
P01	ISSUED FOR STAGE 4	18.11.22	ATL	MW
Rev:	Description:	Date:	By:	Chkd:

Merchant Exchange, 17-19 Whitworth Street West, Manchester, M1 5WG
0161 235 2384
manchester@curtins.com
www.curtins.com

Civils & Structures • Transport Planning • Environmental • Infrastructure • Geotechnical • Conservation & Heritage • Principal Designer
Birmingham • Bristol • Cambridge • Cardiff • Douglas • Dublin • Edinburgh • Glasgow • Kendal • Leeds • Liverpool • London • Manchester • Nottingham

STAGE 4

Project: NO 3 CIRCLE SQUARE

Dwg Title: PROPOSED DRAINAGE 1:100 LAYOUT SHEET 2

Drawn By: ATL	Designed By: ATL	Checked By: MW
Project No: 080355	Date: 23.05.22	Scales @ A1: 1:100
Project No • Originator • Function • Spatial • Form • Discipline • Number		
L014 - CUR - 52 - 01.ZZ- D - C - 520002		P02

\\na02\Projects\080355 - One Square Building\304\Production\A4-Models\Drawings\CAD\02