


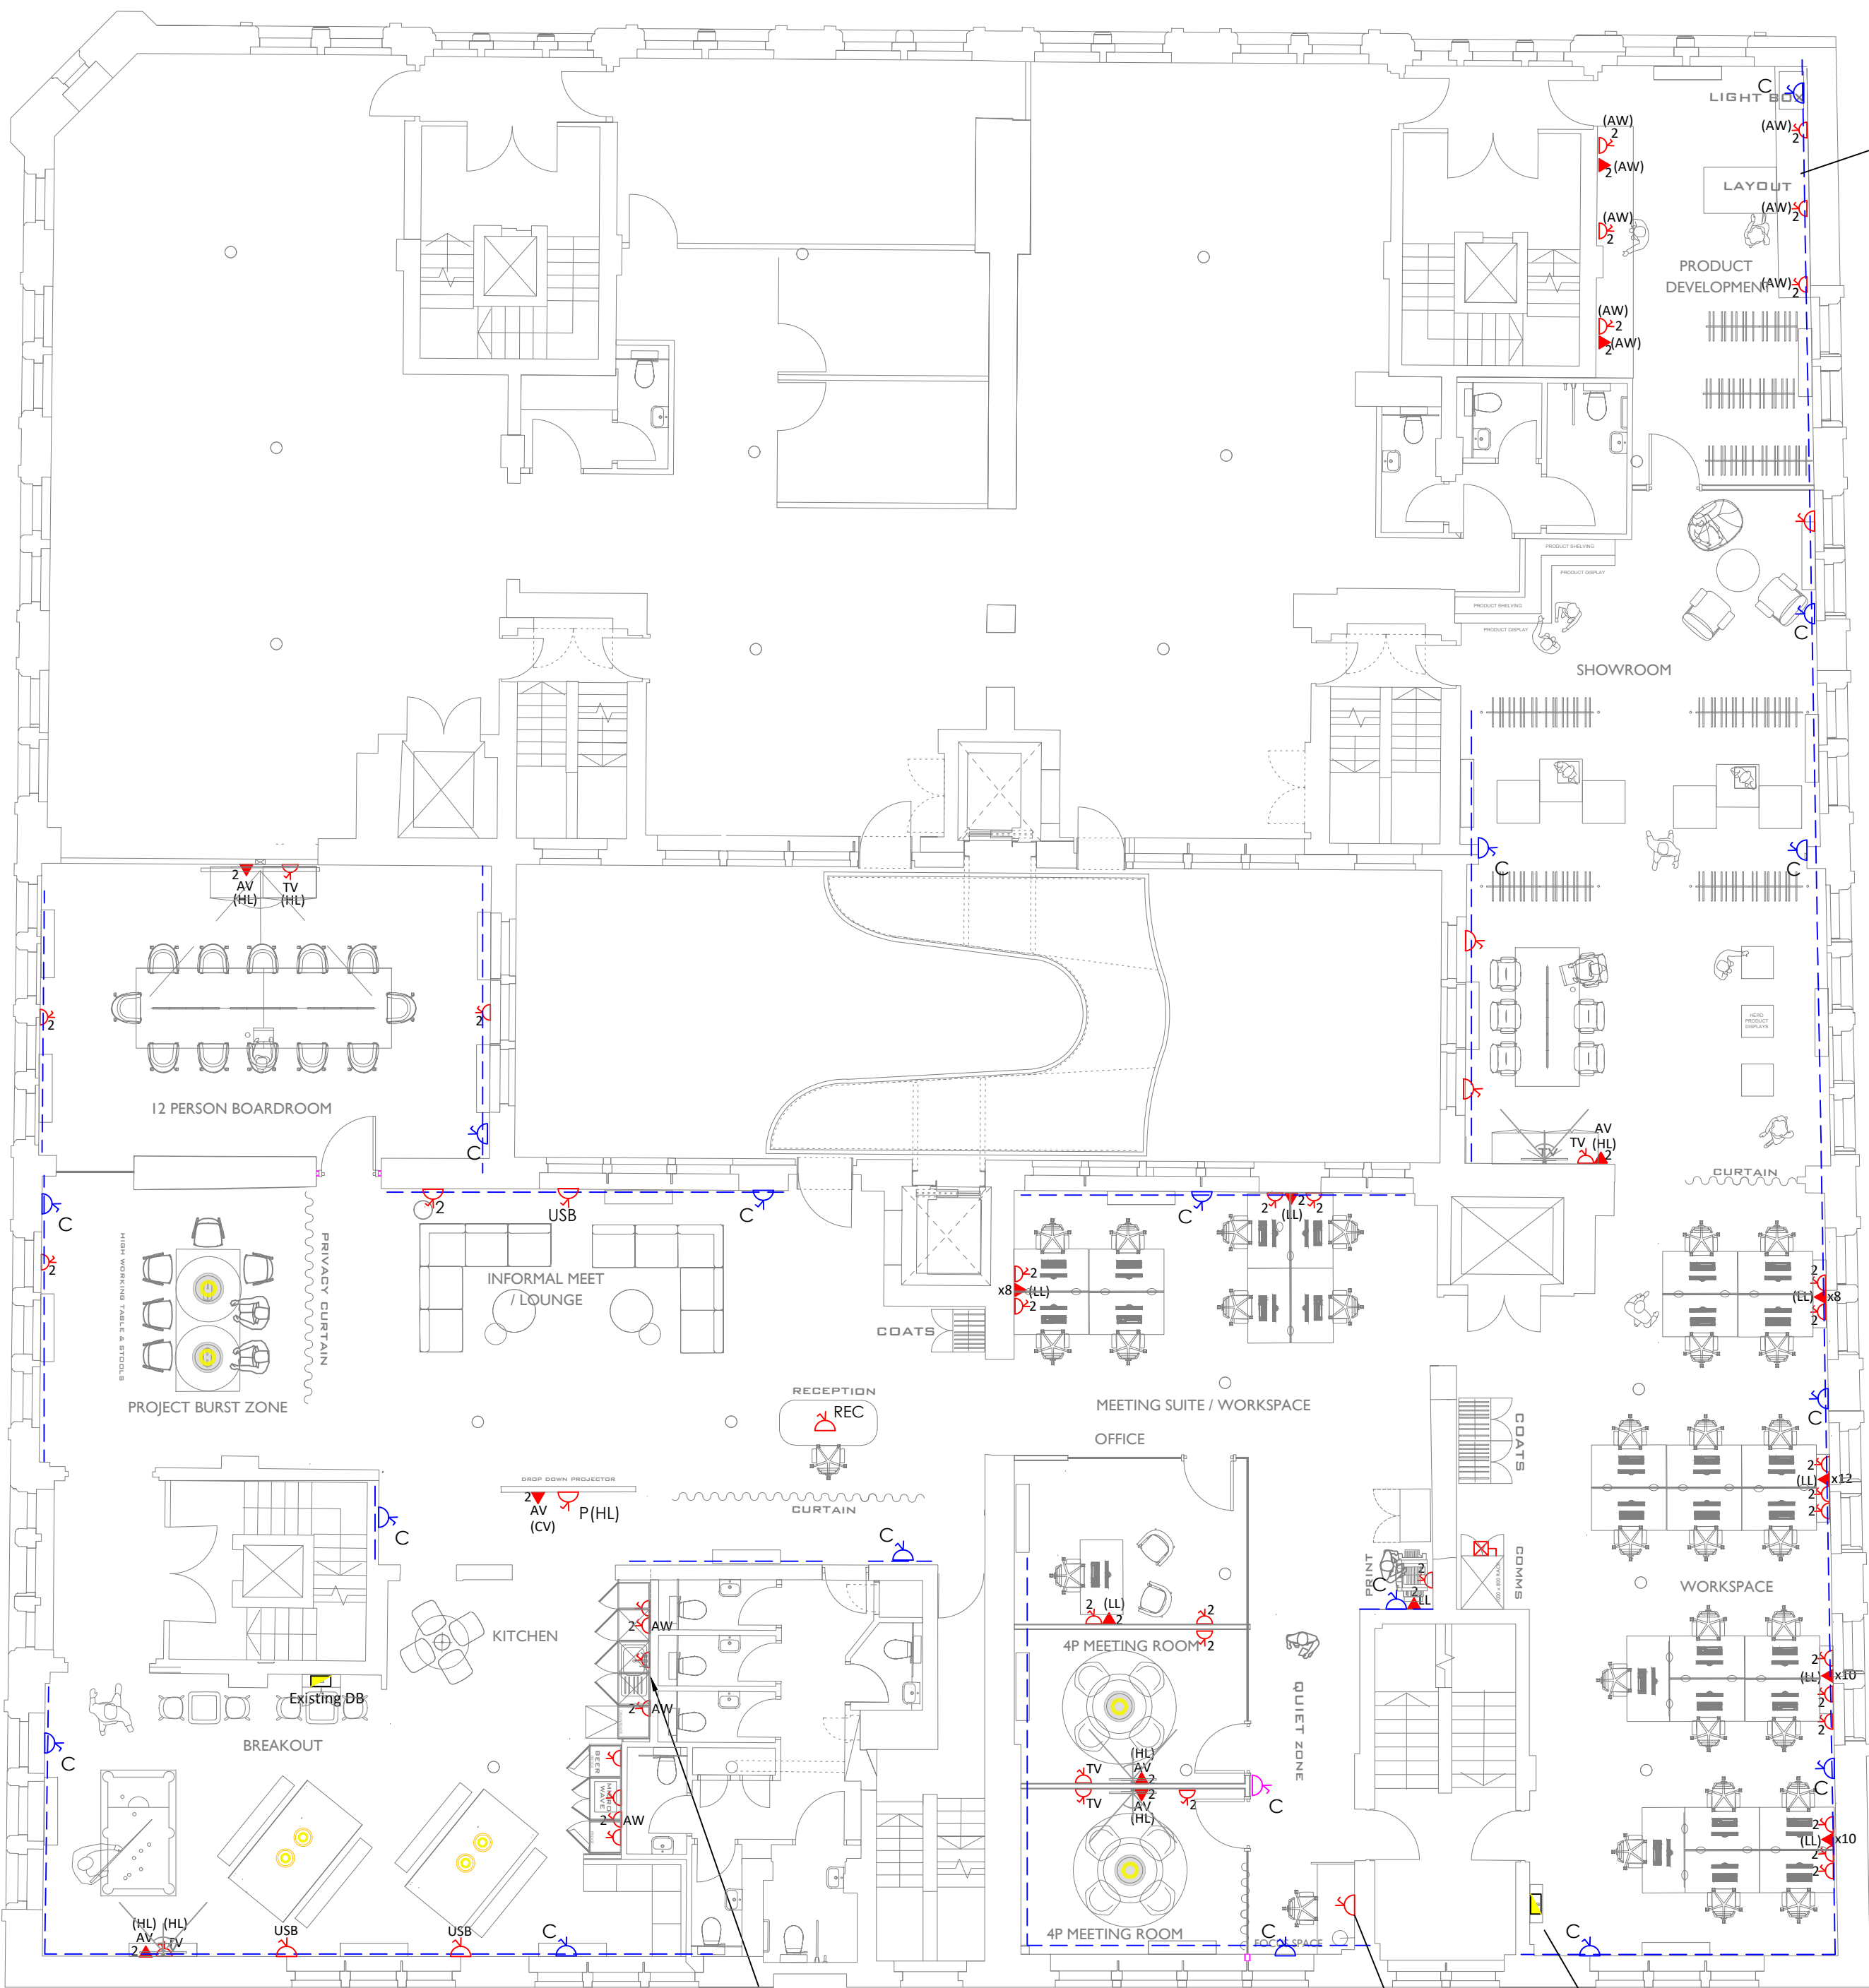

DOUBLE SOCKETS IN THIS AREA ARE FIXED ABOVE THE BENCH

Power to 2x fridge, microwave, water heater, dishwasher & Billi Tap + 3No. DSSO's above worktop

Above desk

Existing DB

CLIENT
ADT WORKPLACE
STRUCTURAL ENGINEER
—
SERVICES ENGINEER
—

LEGEND:

Double Socket

Power to TV

Power to Comms. Cabinet

Power to Reception desk via floor

Cleaner Socket (Existing)

High Level Power to Projector

CAT 6 Data Outlet

Existing LL Containment

Cleaner Socket (New)

Existing Distribution Board

Rev.	Description	Date
C	Data added	01.11.2023
B	Amended	16.10.2023
A	Preliminary Issue	05.10.2023

SSEP LTD

ELECTRICAL & DATA INSTALLATION CONTRACTORS

PROJECT

2nd FLOOR - FOURWAYS HOUSE
57 HILTON STREET
MANCHESTER

DRAWING TITLE

ELECTRICAL SERVICES
SECOND FLOOR
SMALL POWER LAYOUT

SSEP 1239 - SP - 01