

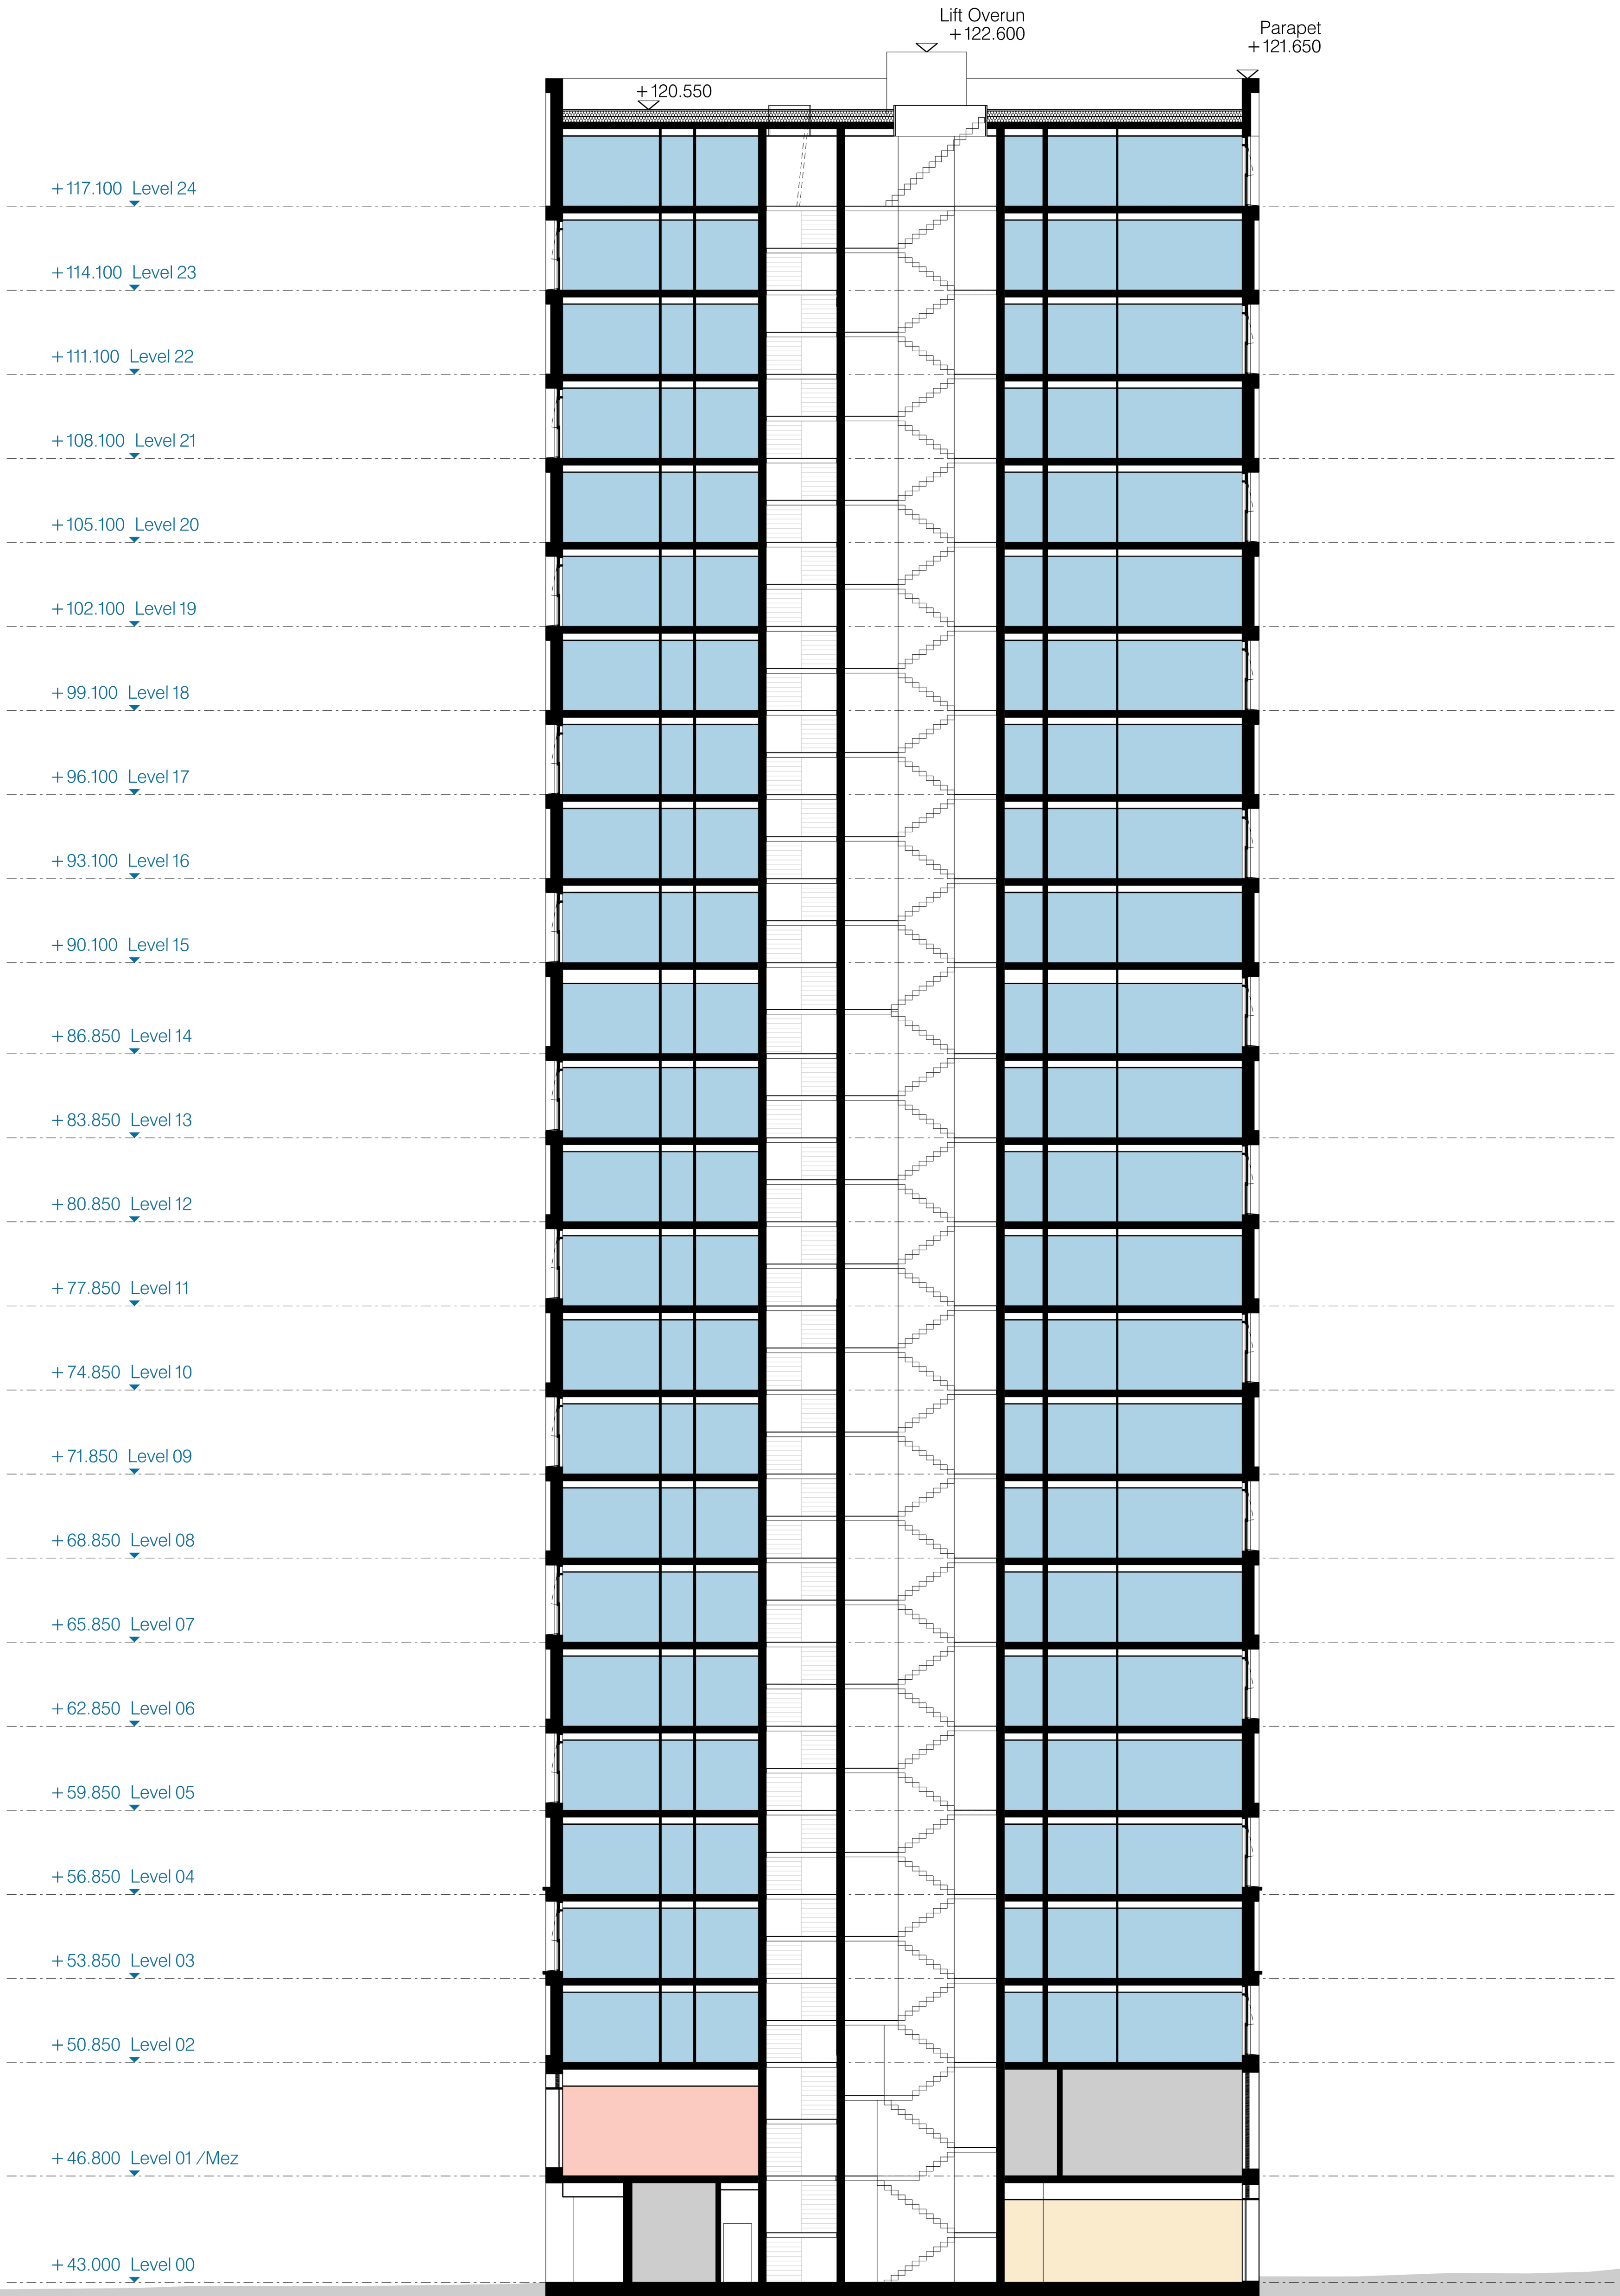


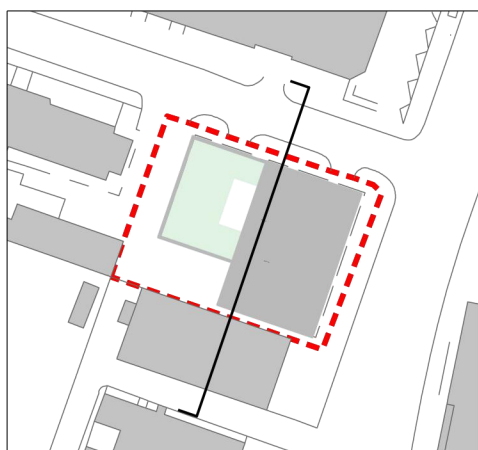

hodder+partners
SGI Studios
1 Kelso Place
Manchester M15 4LE
t: +44(0)161 832 9842
e: mail@hodderandpartners.com
w: www.hodderandpartners.com

DO NOT SCALE
Work to annotated dimensions only.
Read drawing in conjunction with relevant specification,
Structural Engineers' and Services Engineers' drawings.
Confirm all dimensions before commencement of any
work on site or fabrication.
Sheet to be printed in colour.

revisions + notes:
02/10/2023 Rev. P1 – Planning Issue.

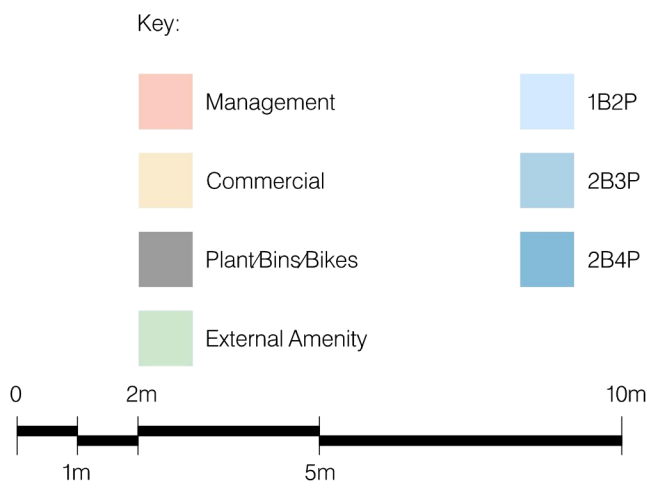

client:
Benjamin Property Ltd.

date:
October 2023

project:
Park Place, Manchester

scale:
1:250@A3

drawn by:
RC + ET

title:
East Section

drawing number:
L(–)301

status:
Planning

job number:
0654

revision:
P1