

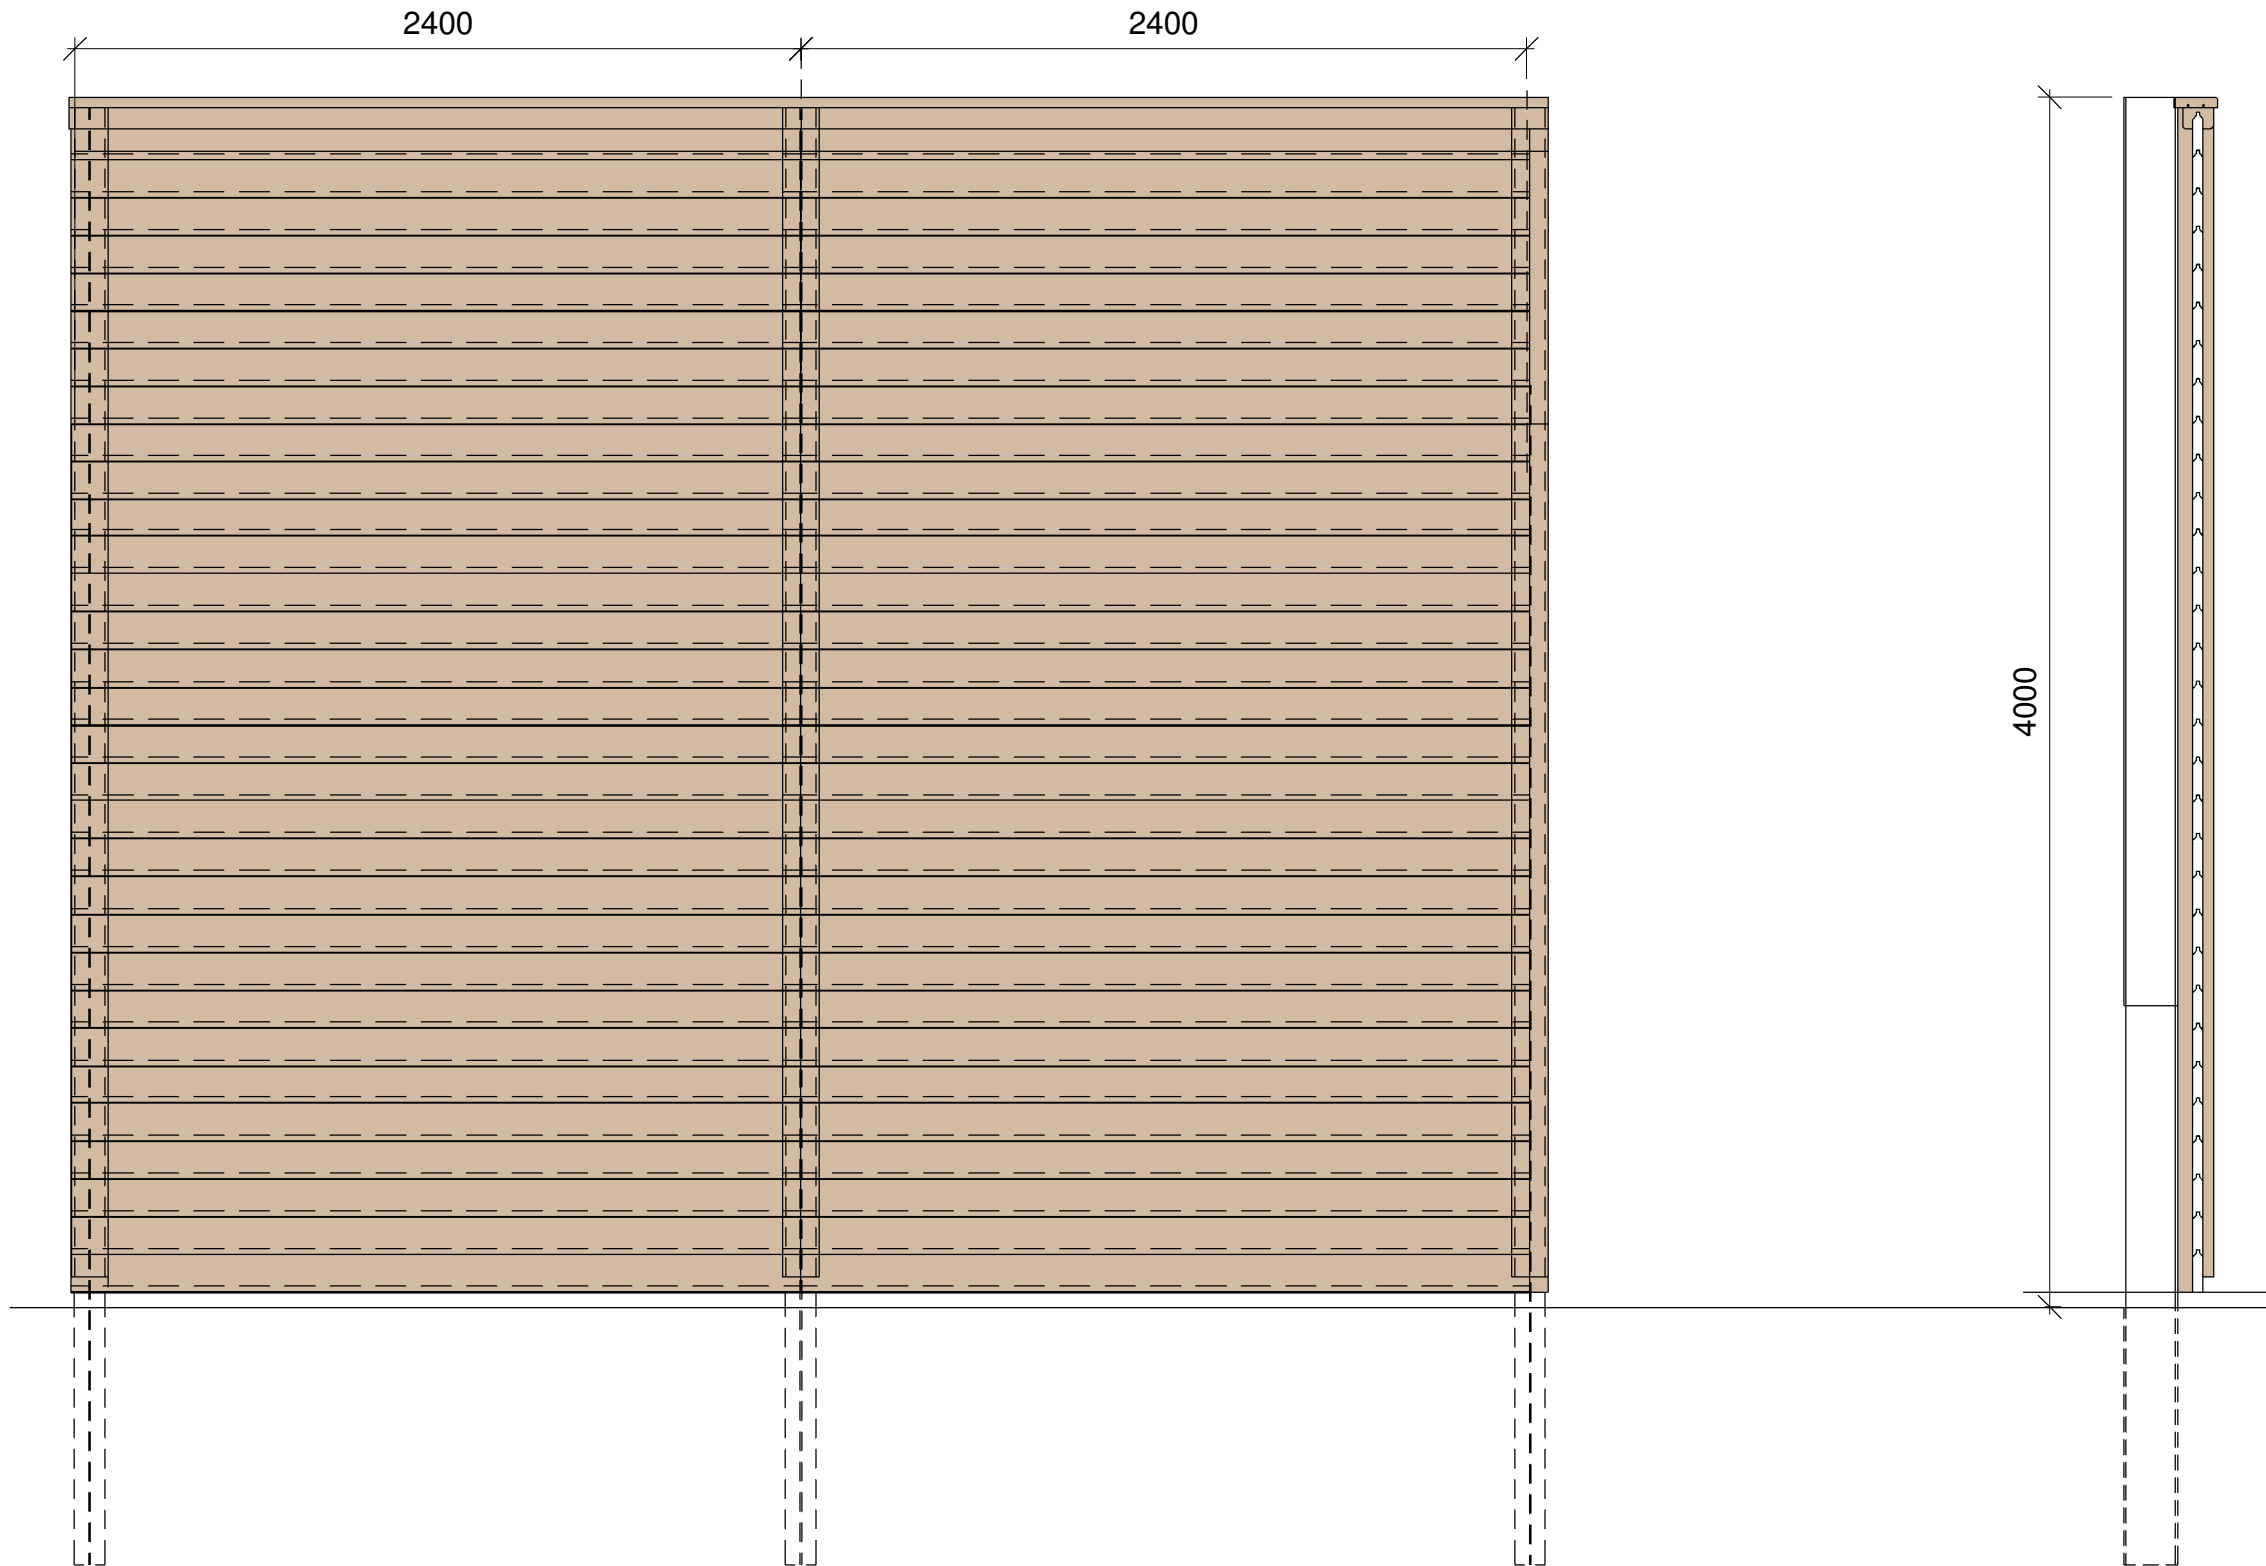


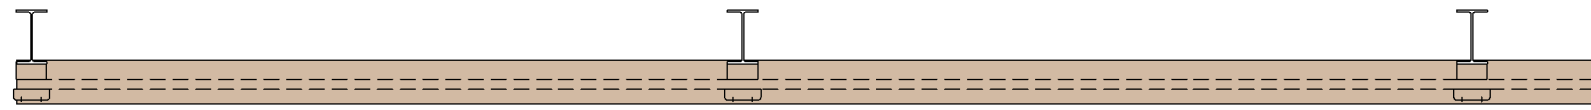

Acoustic Fence
1 : 25

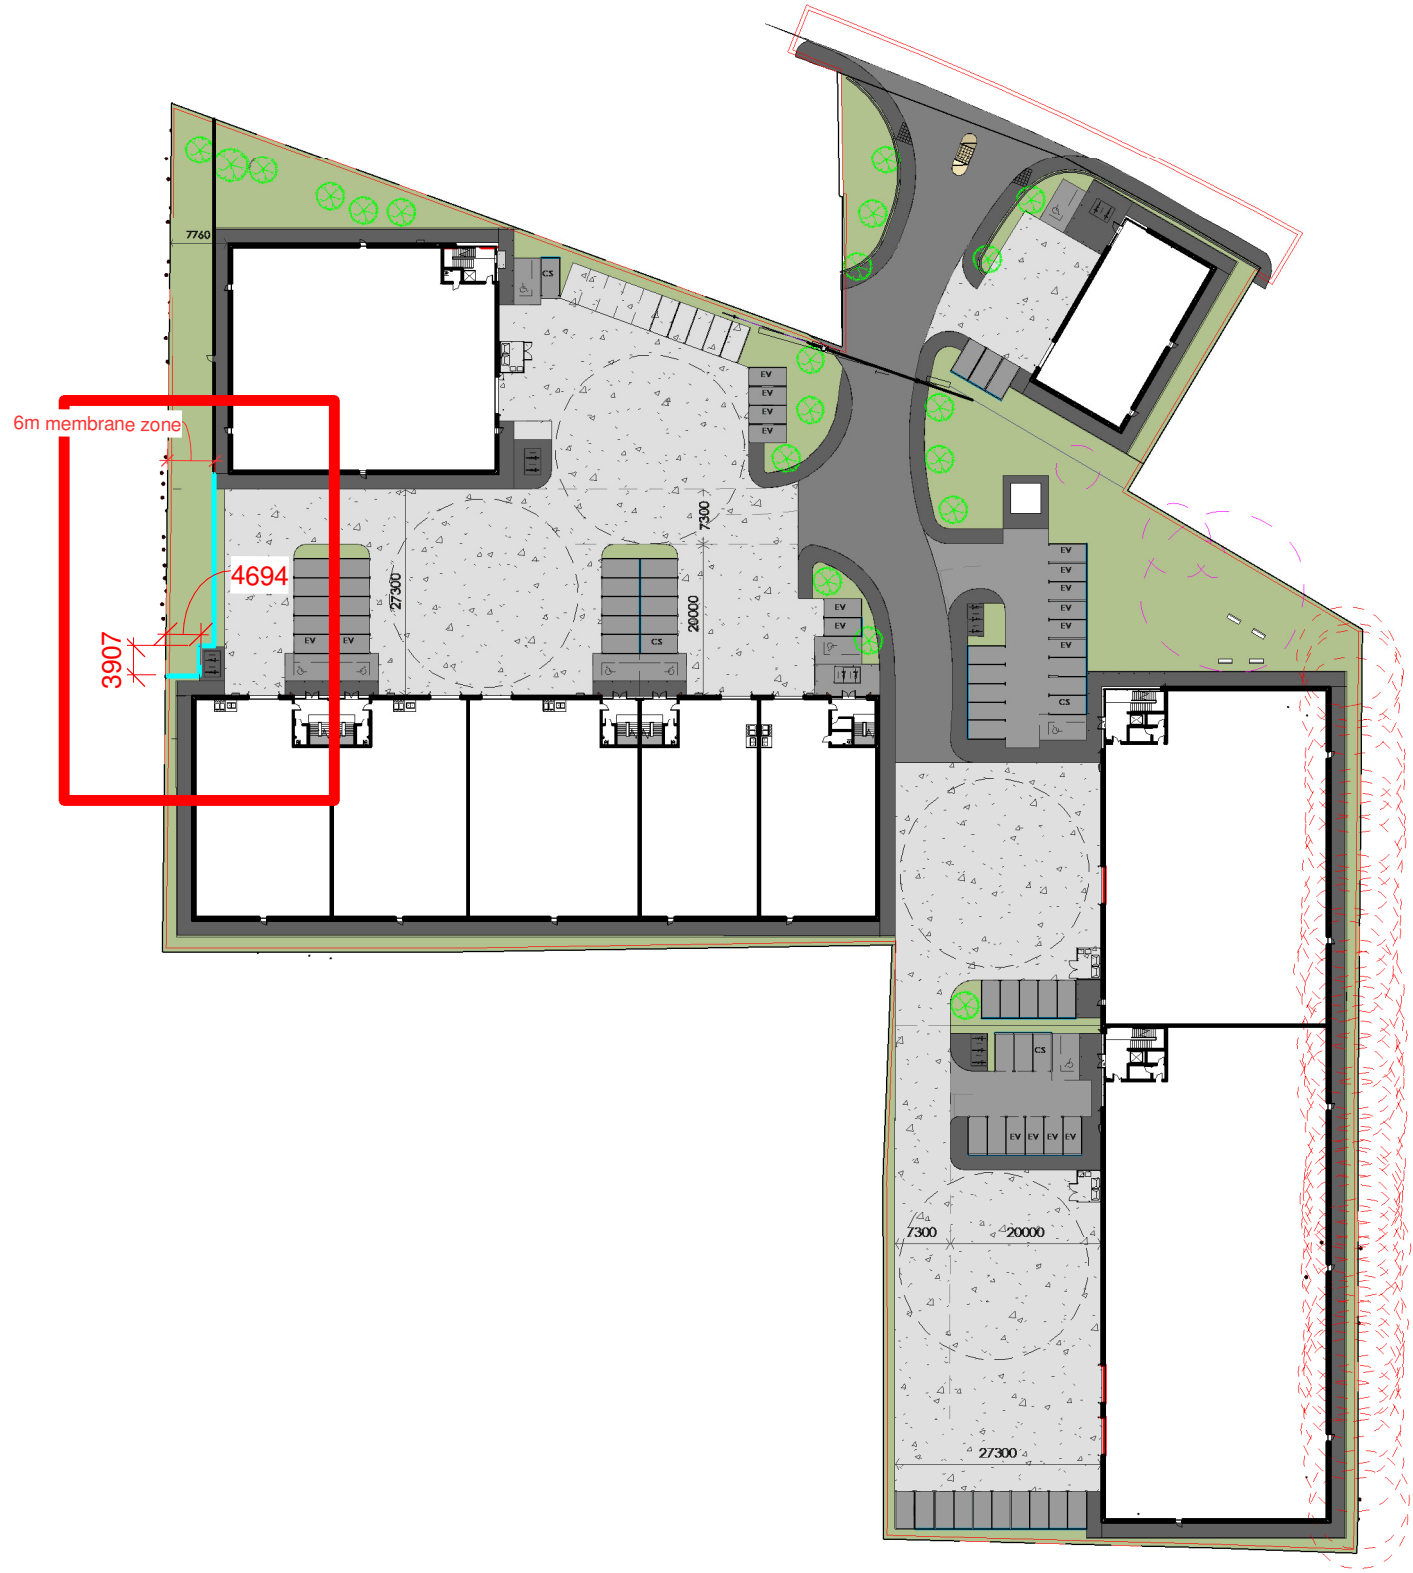

Acoustic Fence Location Plan
1 : 1000

Product Reference: **Jacksons 12K Environfence**

- Height to match security fencing to boundary
- Heavy duty planed treated timber to form a V-join between boards
- No gaps permitted (including to ground)
- Minimum Mass of 10kg/m2 required
- Refer to Acousticians NIA for specific performance requirements
- Posts set in concrete at 2410mm centres
- Steel spur support to manufacturer's standard details
- Windloadings to engineer's details

**** Fence foundation posts to avoid 6m membrane zone.**



General Notes

Do not scale from this drawing. Only work to written dimensions.

All site dimensions shall be verified by the Contractor on site prior to commencing any works.

This drawing is the property of Fletcher-Rae (UK) Limited (t/a Fletcher-Rae) and copyright is reserved by them. The drawing is not to be copied or disclosed by or to any unauthorised persons without the prior written consent of Fletcher-Rae (UK) Limited.

P2	Acoustic fence amended to 4m high	18.05.23	ME	BB
P1	Tender Issue	13.10.22	NP	MC
Rev.	Description	Date	ISS	APP

Scale
Status
Drawn By
Checked By
Date
Client:

As indicated @ A1
S2 Information
NP
MC
September 2022

Kier Property

Project:
**Elizabeth Street, Cheetham Hill
Manchester**

Sheet Name:

Acoustic Fence

Project No. Orig. Zone Level Type Role Cls Dwg No. Rev
21039-FRA-XX-XX-DR-A-90-0029 P2

fletcher|rae
Architects | Master Planners | Designers

Level 12, Tower 12, 18-22 Bridge Street, Manchester, M3 3BZ

t +44 (0) 161 242 1140
w www.fletcher-rae.com
e info@fletcher-rae.com