


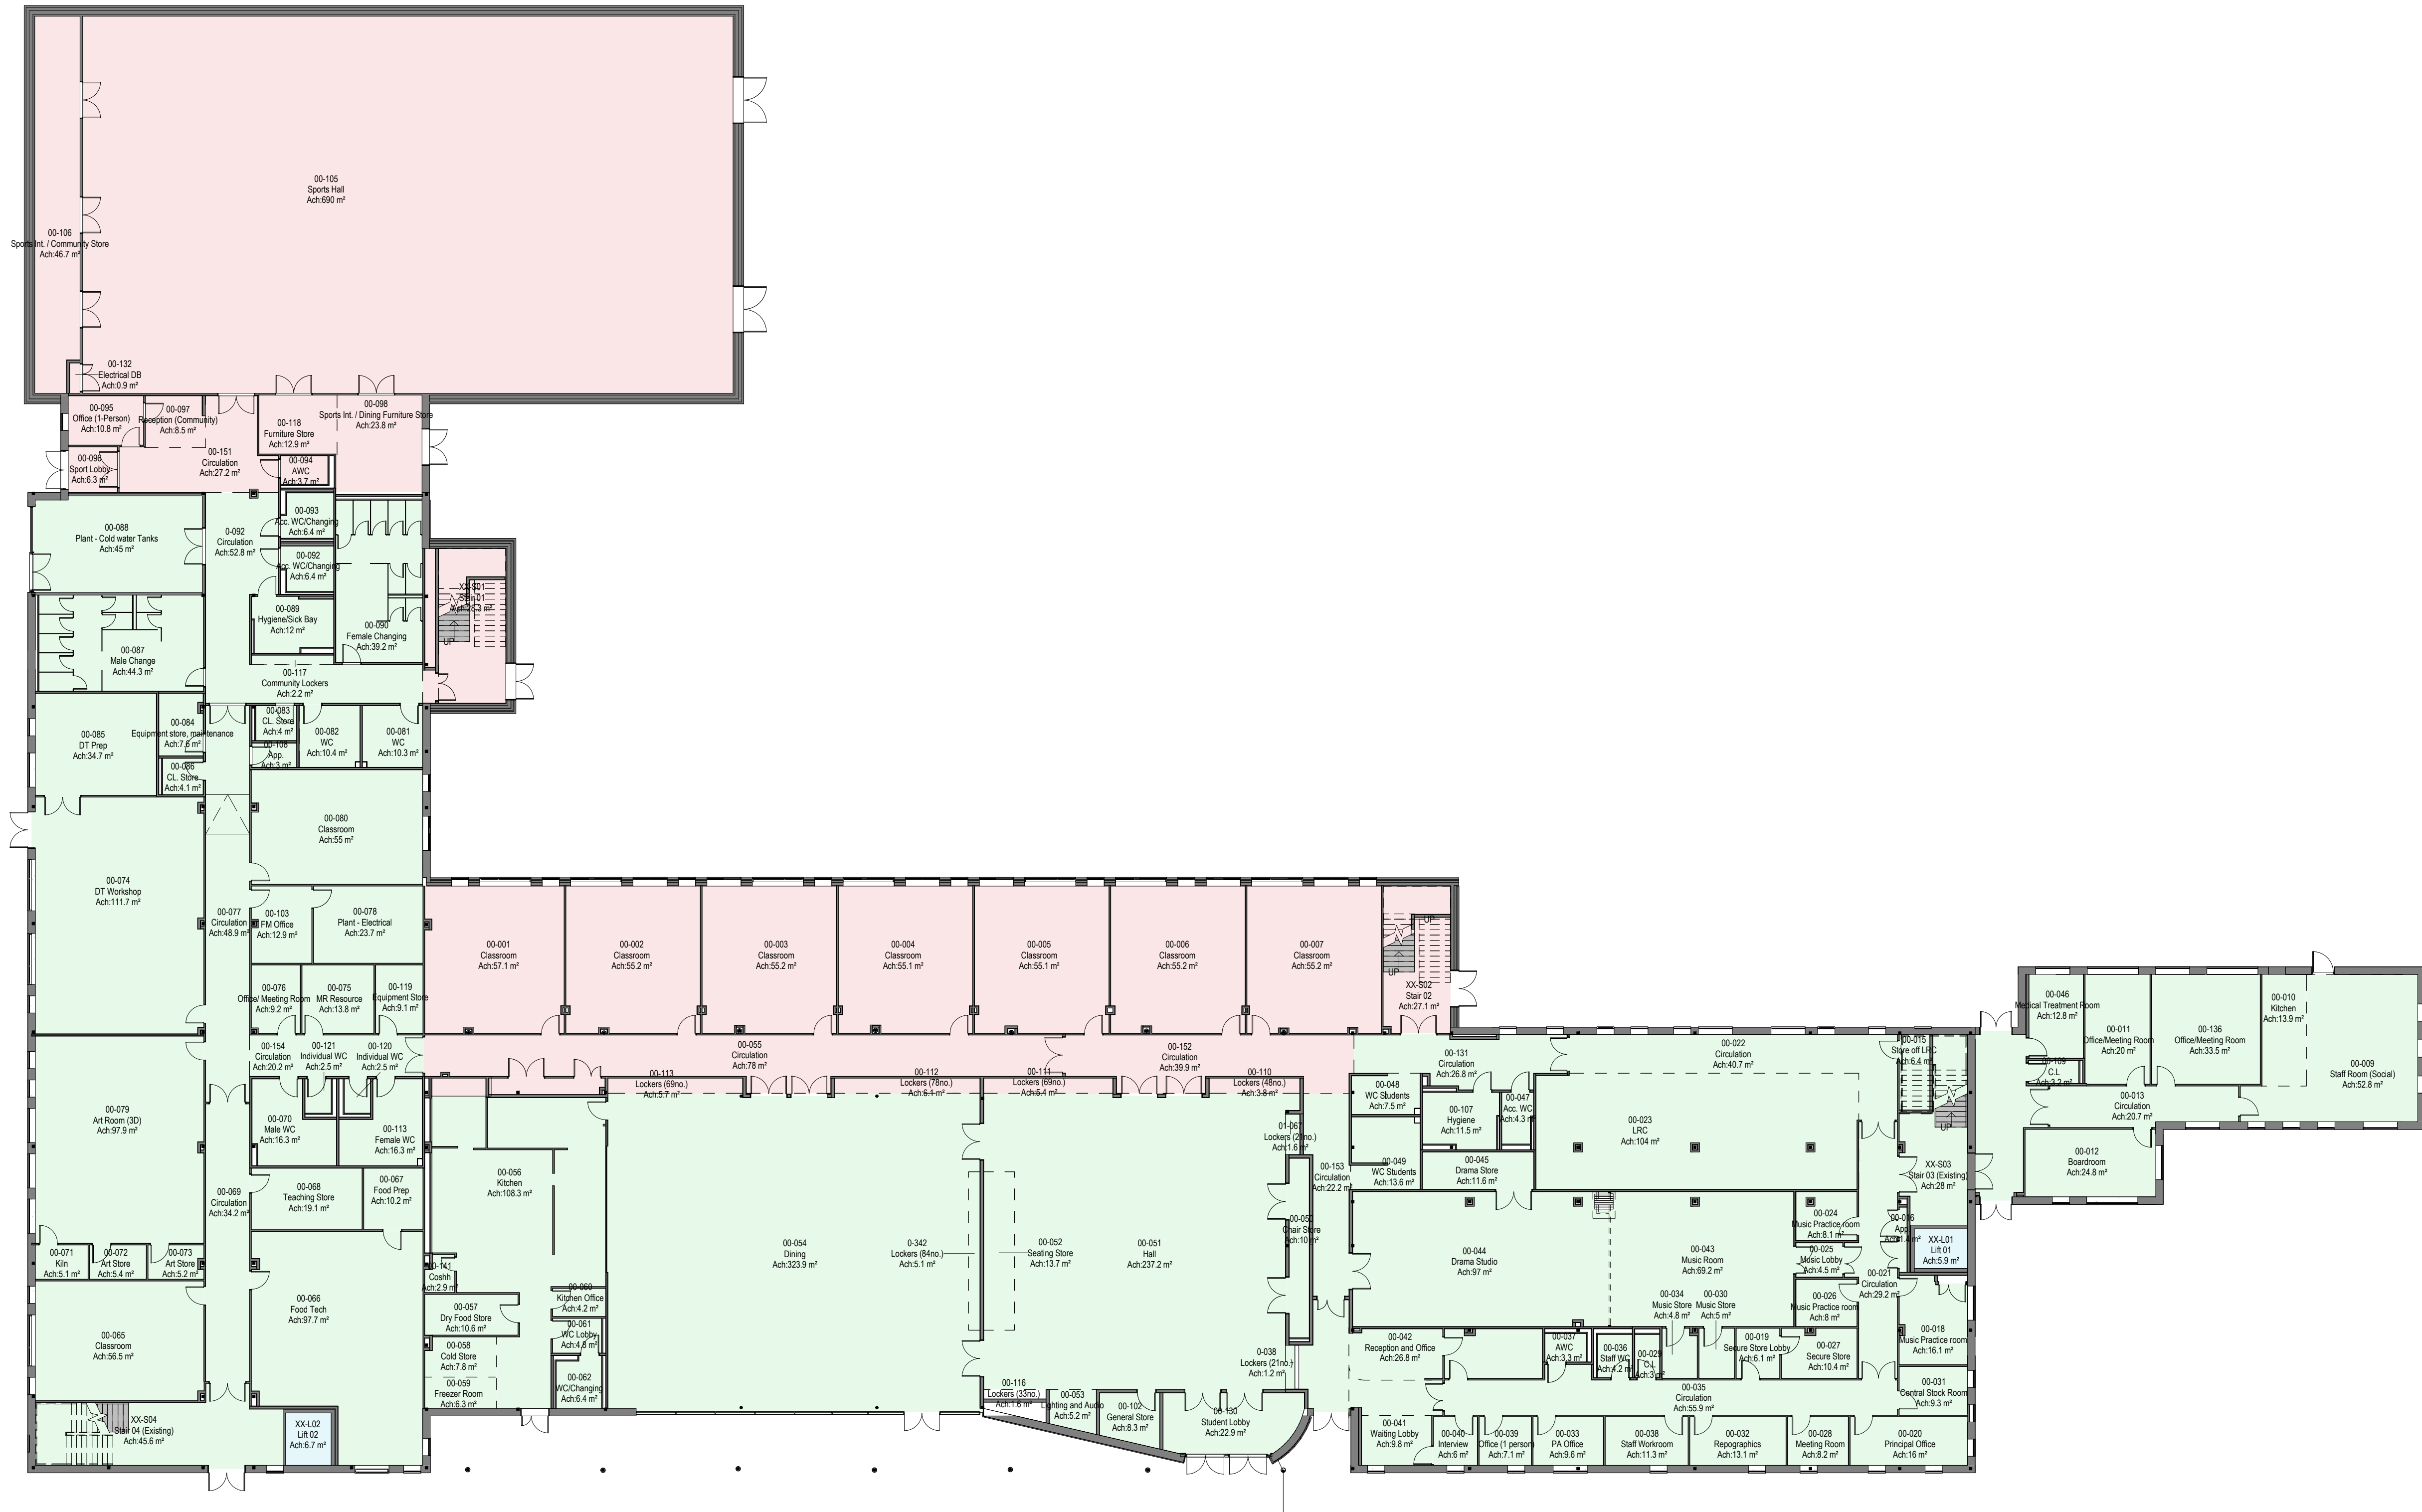

- Key:
- New Area
 - Remodelled Area
 - Refurbished Area
 - N/A Untouched Area

Notes:

- This drawing is copyright.
- Do not scale dimensions from this drawing.
- This drawing is to be read in conjunction with all other relevant drawings.
- All discrepancies on this drawing are to be reported to the architect.
- Do not modify any element of this drawing.
- Use drawing only for purpose(s) issued.
- This drawing may contain colour.

Scale Bar

0 2m 6m 10m

Scale: 1:200

North Point

Key Plan

Hazard

HAZ-xx

To warn of significant hazards or information that is unusual

To be read in conjunction with all other consultant's information

Refer to CDM Schedule XXXX (B) WB-XX-SH-A-200-XXXX

The following external model files are included within this drawing:

P03	28/07/23	Revised Stage 4 – Planning Submission	EA	CP
P02	01/06/23	All areas in blue updated to be remodelled (green) except for the lifts	BZ	EA
P01	20/03/23	RIBA Stage 3 Issue	EA	CP
Rev	Date	Revision Notes	Drawn	Review



Intelligence Buildings Infrastructure

www.ibgroup.com

Project

Dixons Manchester

Drawing Title

Refurbishment and Remodelling Strategy - Ground Floor

Job Number	Date	Security Classification	Drawn By
142037	20/03/2023		AJ
Scale@A1	Purpose	Reviewed By	
1 : 200	Suitable for Stage Approval	EA	
Drawing Number	Revision	Suitability	
FS0998-IBI-A-2-00-D-A-3109	P03	S4	