
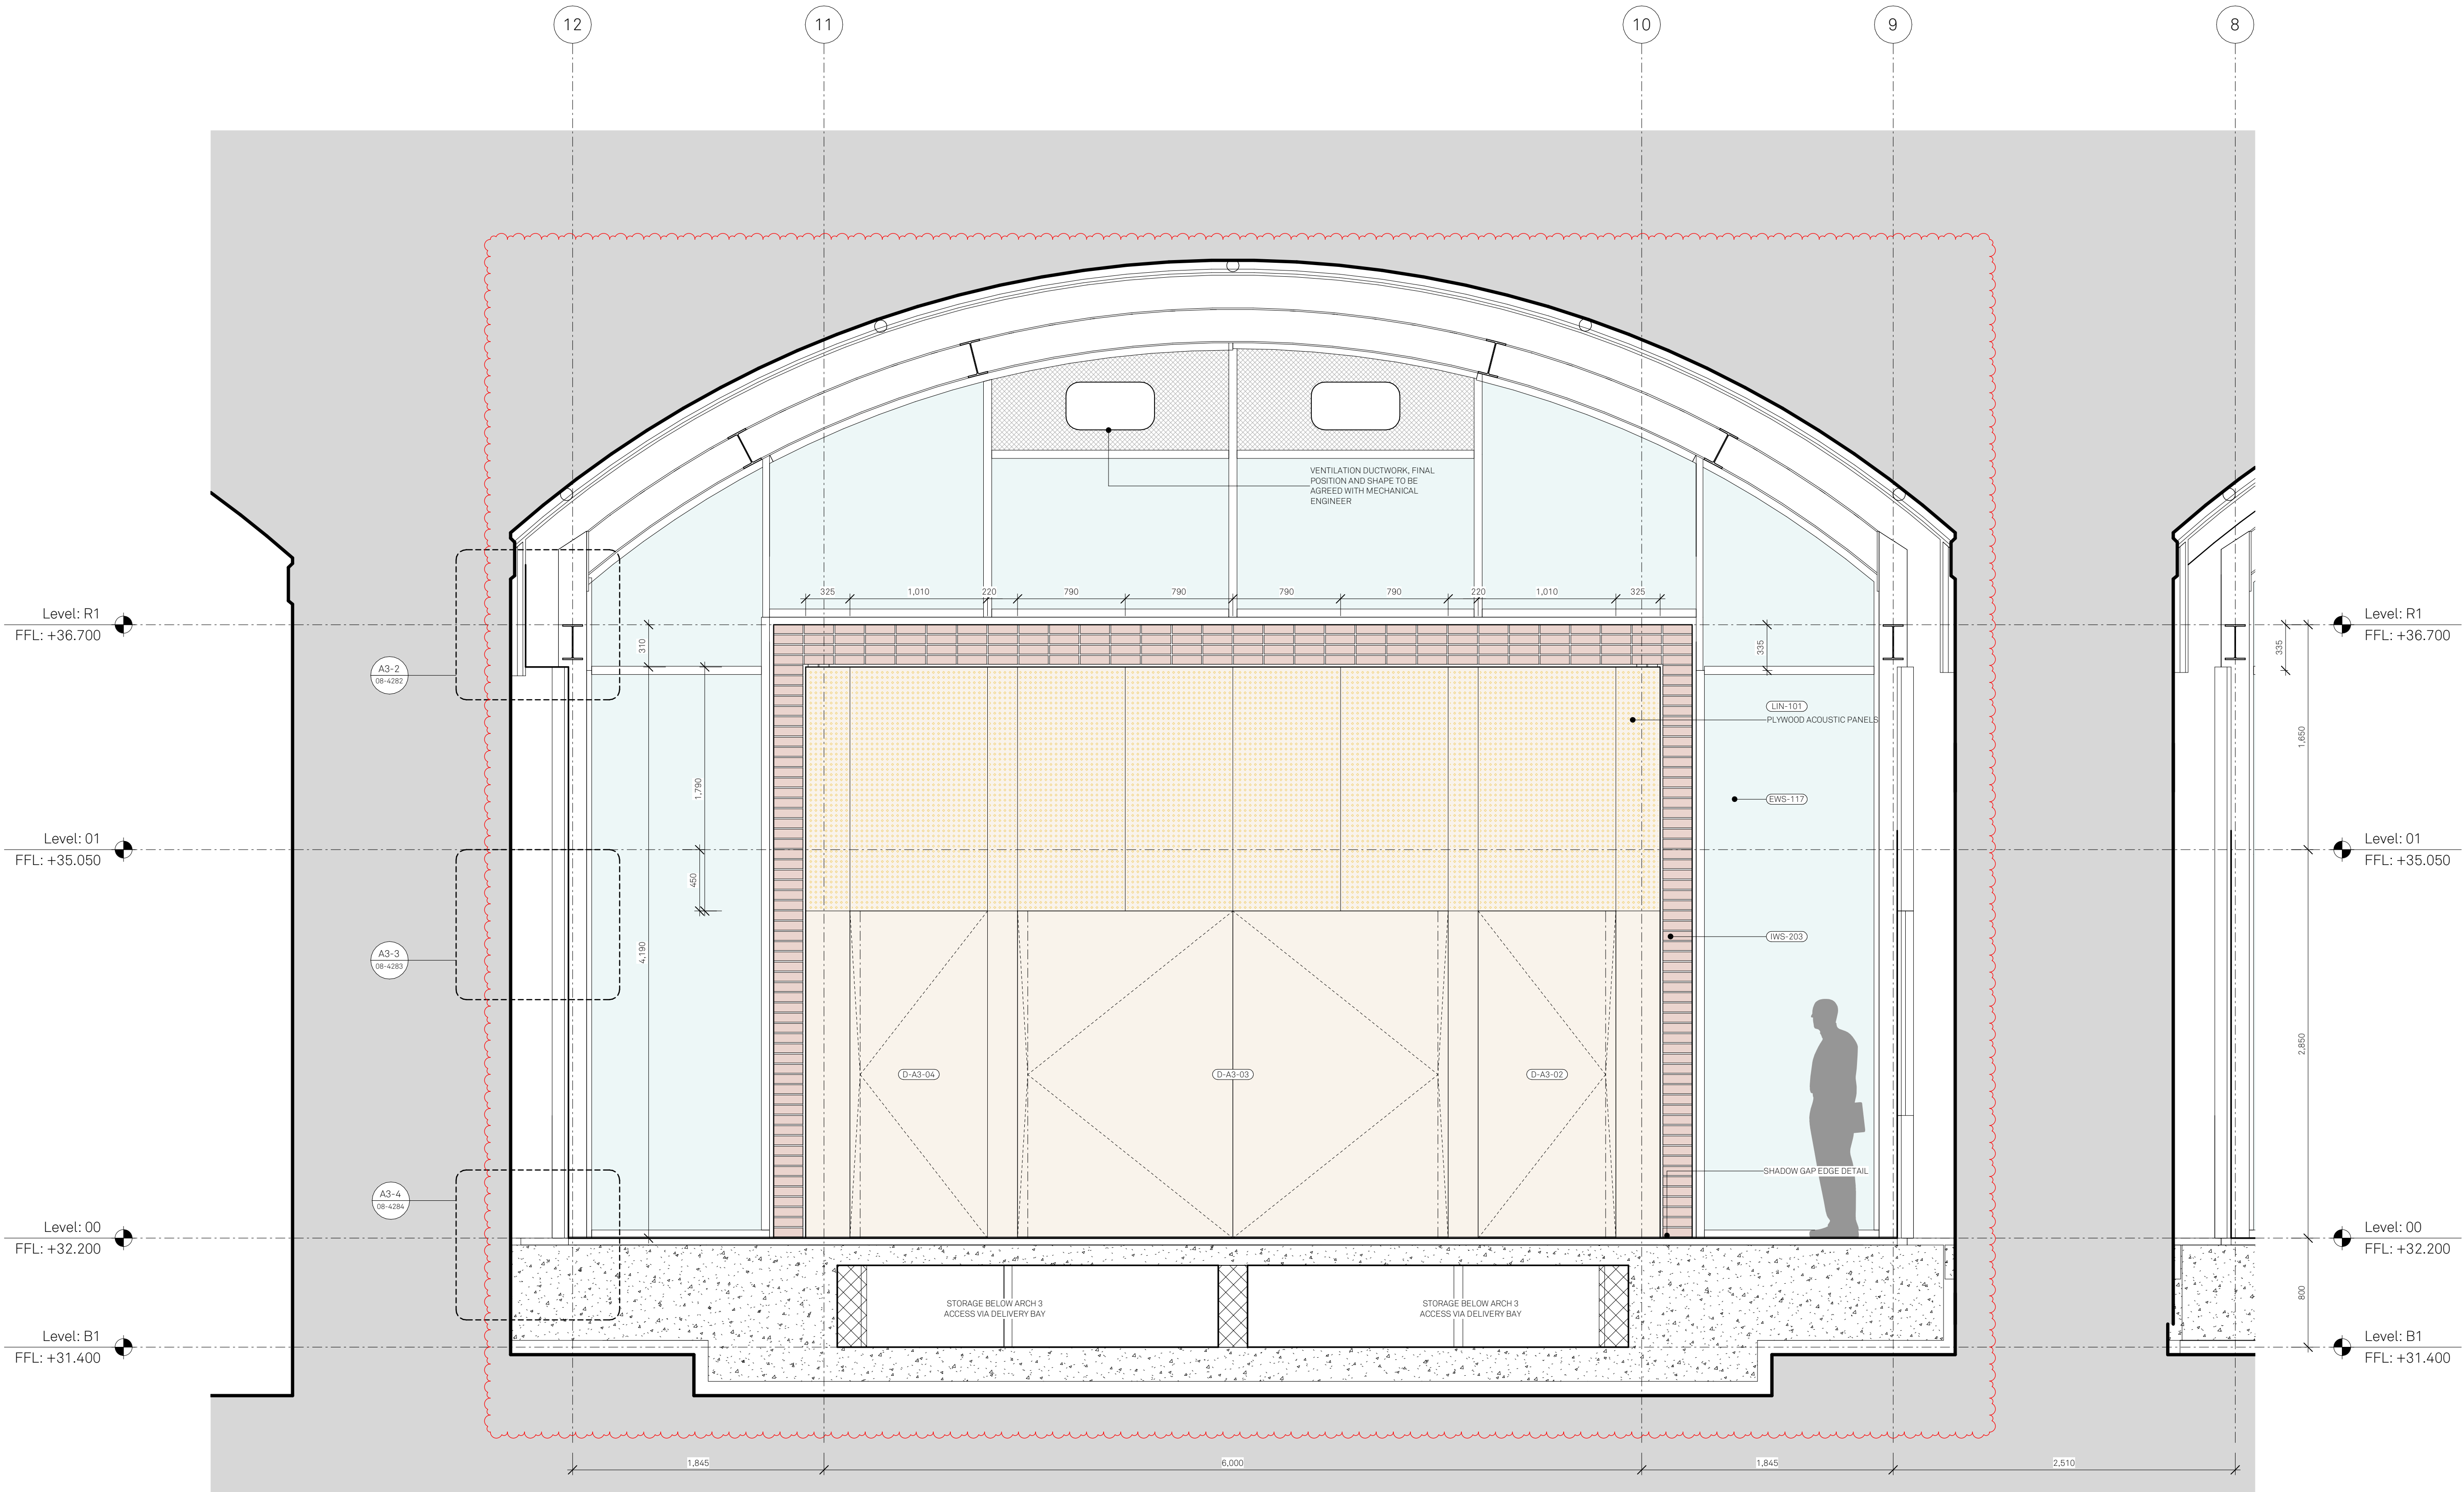


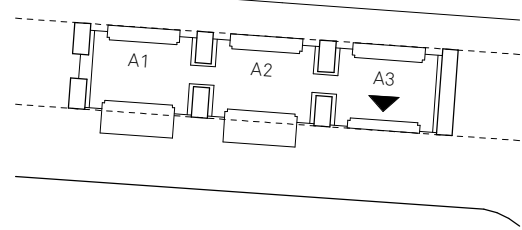

C2	02/08/2023	CONSTRUCTION
C1	05/07/2023	CONSTRUCTION
P04	10/06/2022	PRELIMINARY
P03	29/04/2022	TENDER
P02	08/04/2022	TENDER
P01	01/04/2022	PRELIMINARY
Rev:	Date:	Details:

Jon Matthews Architects
Union, 2-10 Albert Square, Manchester, M2 6LW

Project:
HOME Arches

Title:
Longitudinal section
Through Arch 3 looking at HOME

Scale: 1:25 @ A1
Origin Date: 30/03/2022
Drawn: ER
Checked: SA

Status:
S5

Drawing No: HAP-JMA-A3-XX-DR-A-05-4203
Rev: C2