
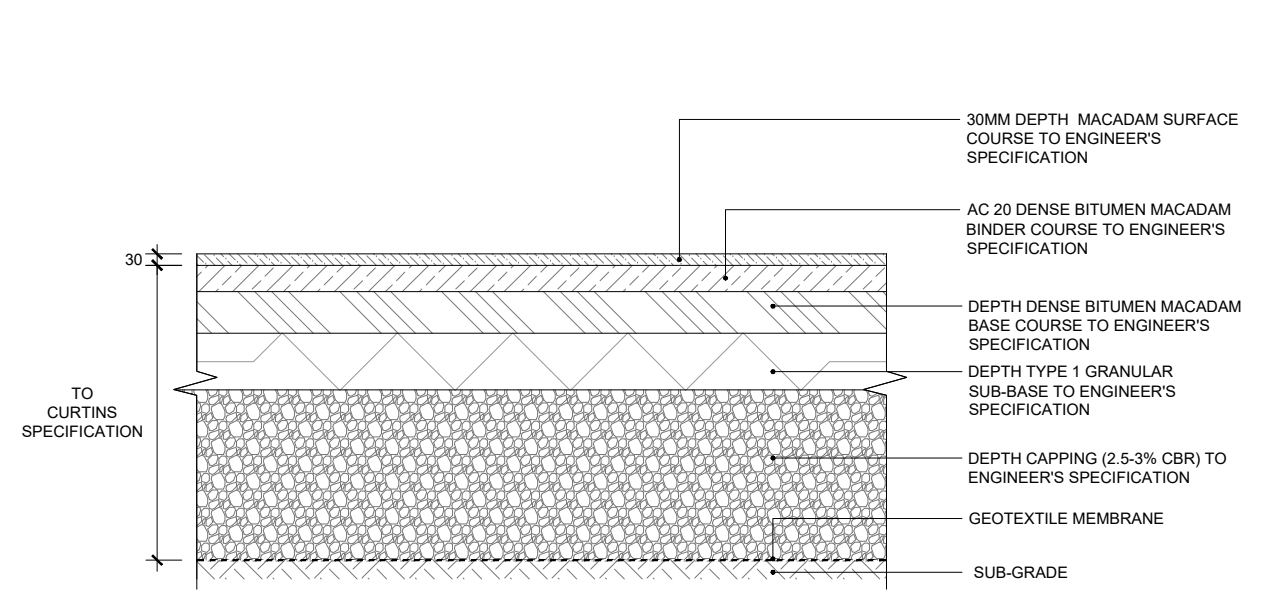
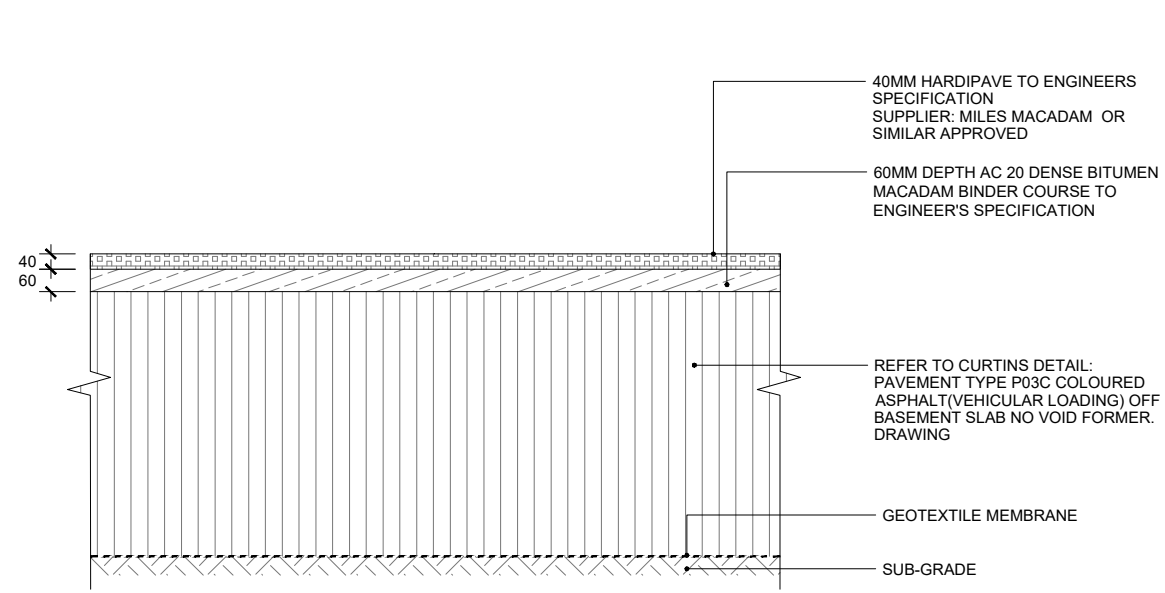
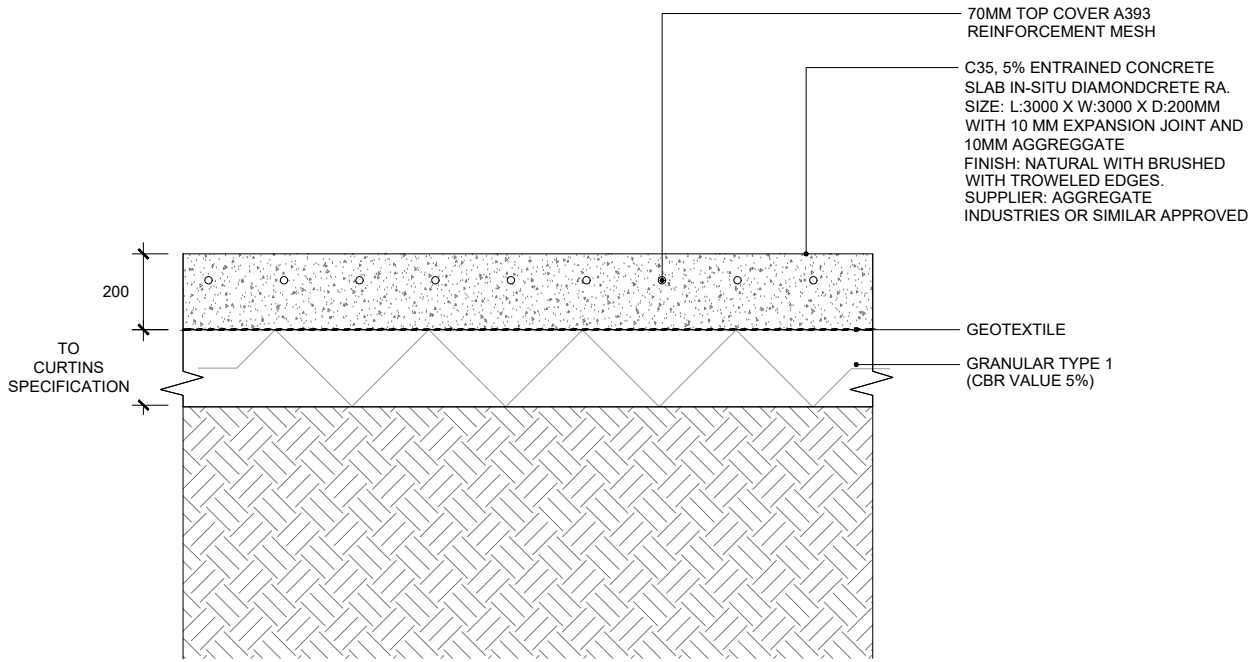


P:\2018\1892 ST JOHNS\01 CAD\02 SHEET LAYOUT\2279 T1 NOVATION\T1-EXA-G710-DE-XX-600 T1 HARD LANDSCAPE DETAILS - SURFACES.DWG




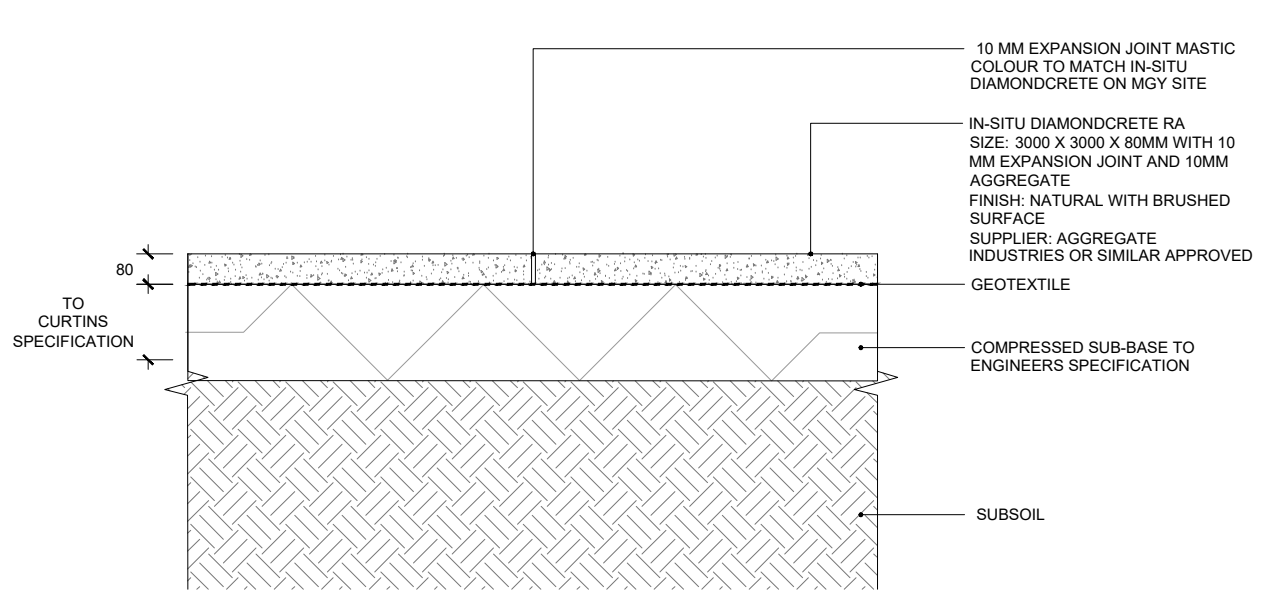


01A
00600
ST01: IN-SITU DIAMONDCRETE RA
SECTION

2A
00600
ST02: REINFORCED IN-SITU DIAMONDCRETE RA
SECTION

03A
00600
ST03: HARDPAVE
SECTION

04A
00600
ST04: MACADAM
SECTION

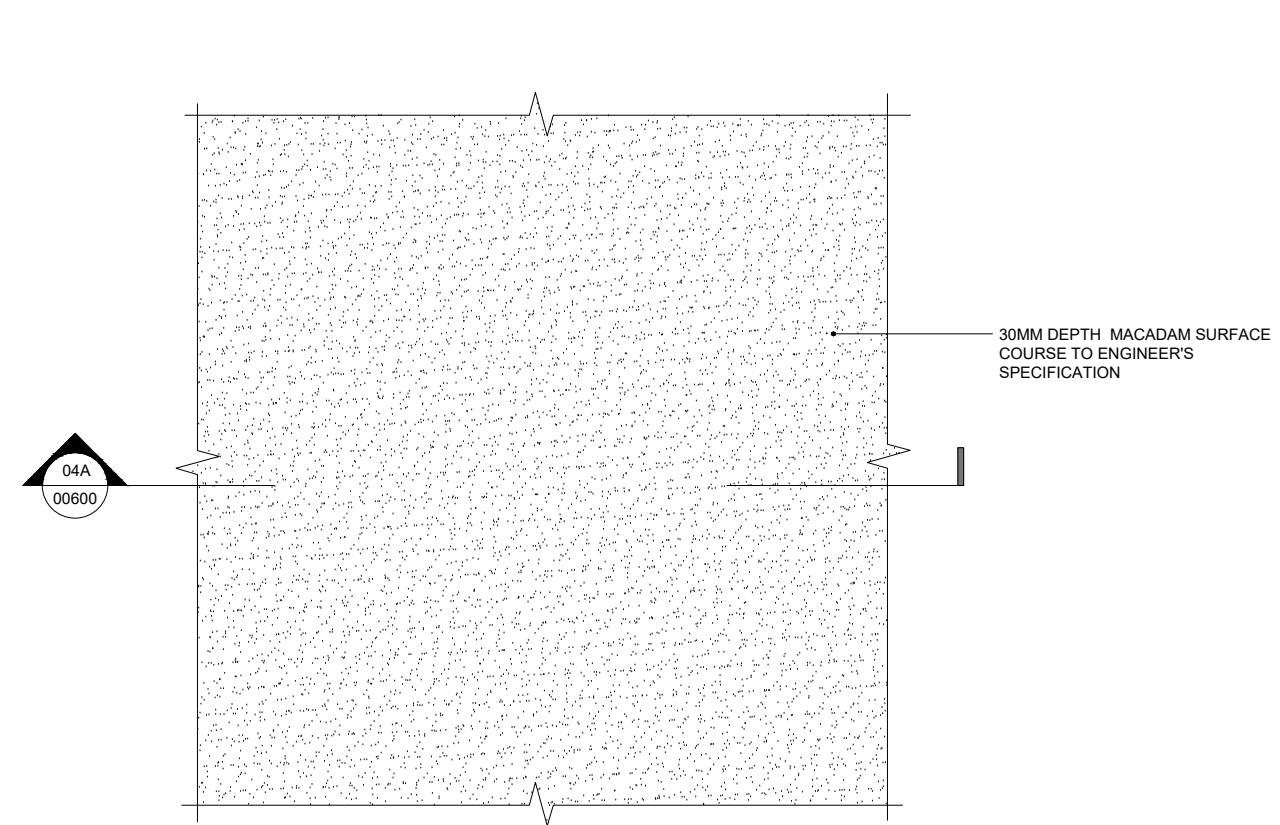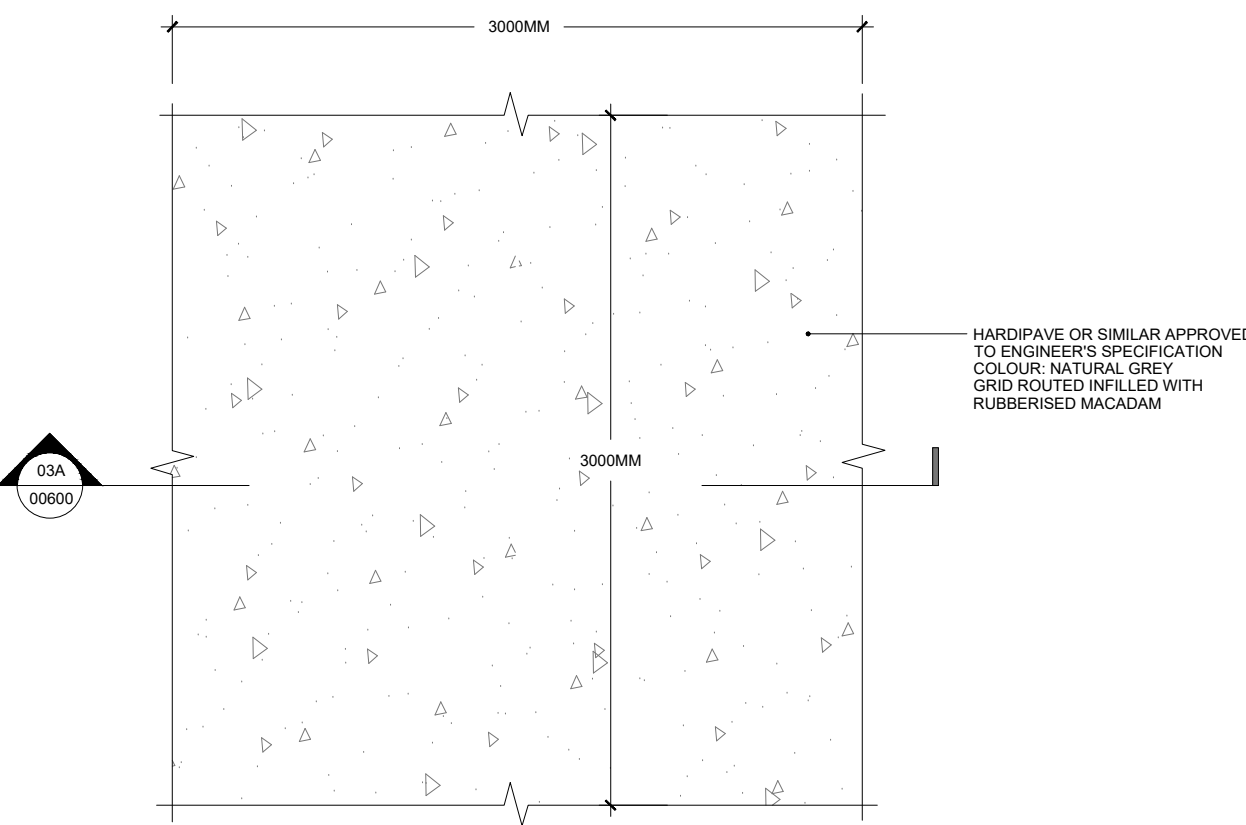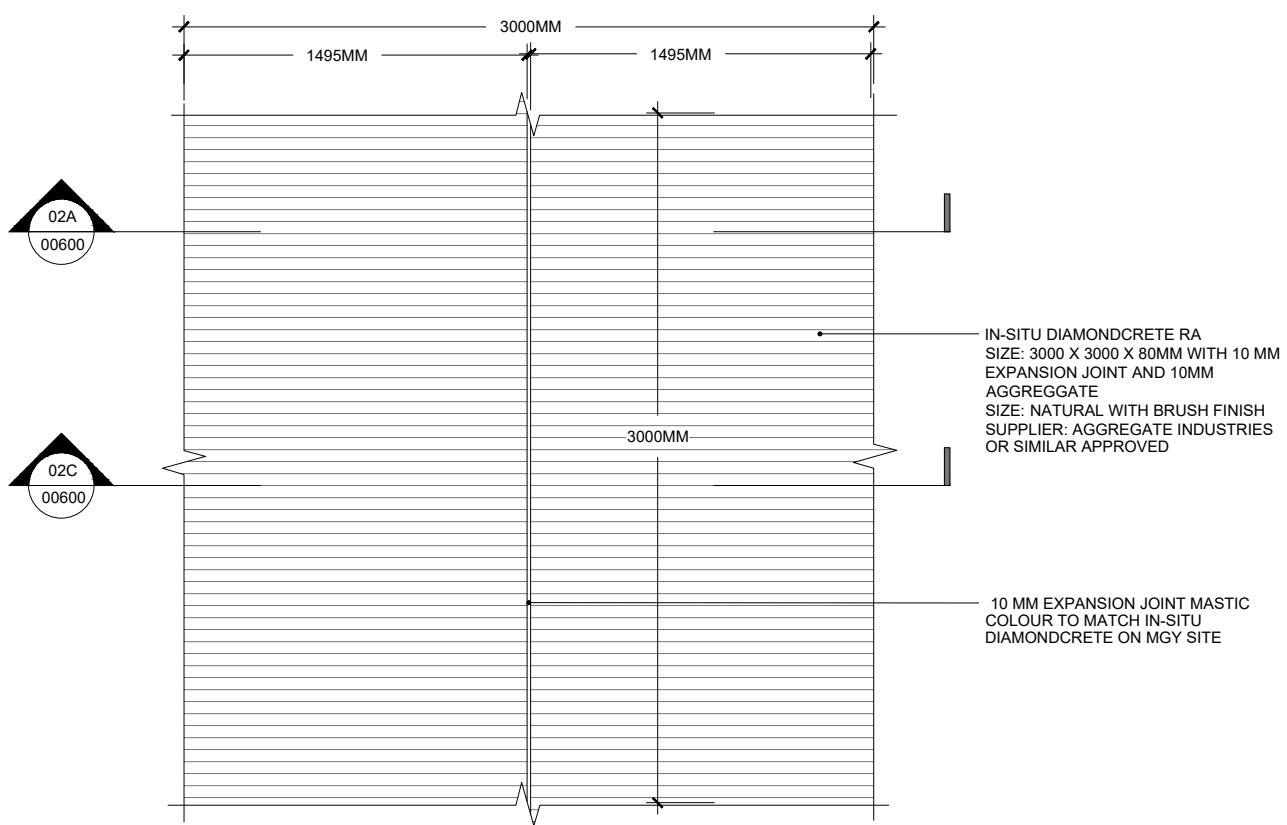
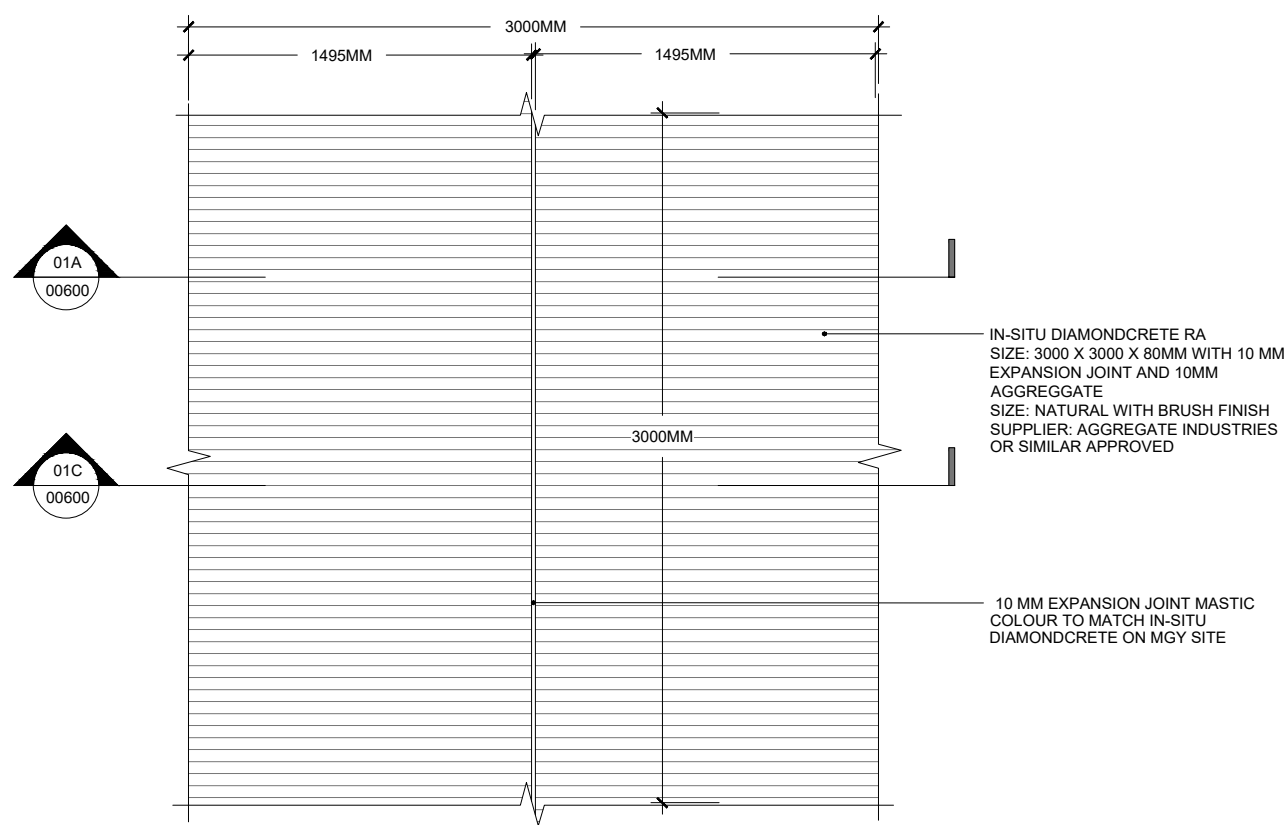


01B
00600
ST01: IN-SITU DIAMONDCRETE RA
PLAN

02B
00600
ST02: REINFORCED IN-SITU DIAMONDCRETE RA
PLAN

03B
00600
ST03: HARDPAVE
PLAN


04B
00600
ST04: MACADAM
PLAN

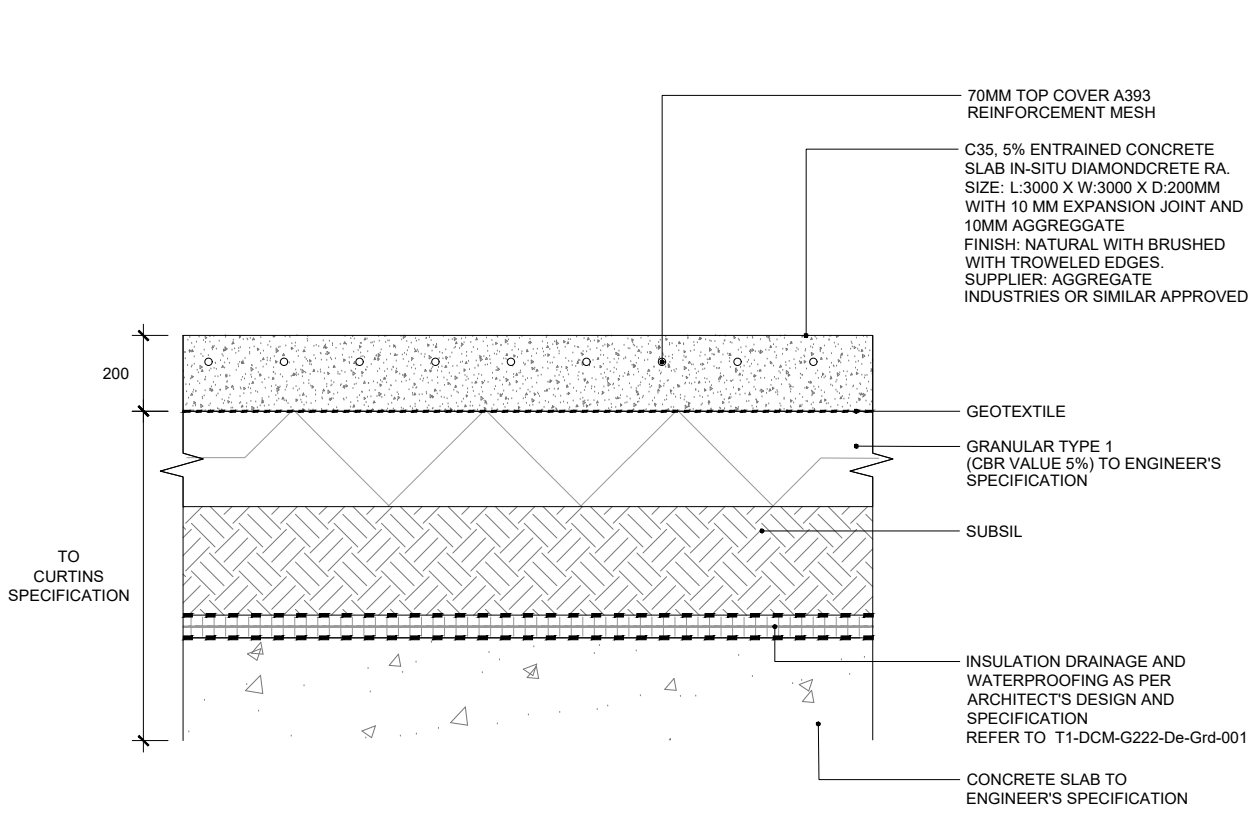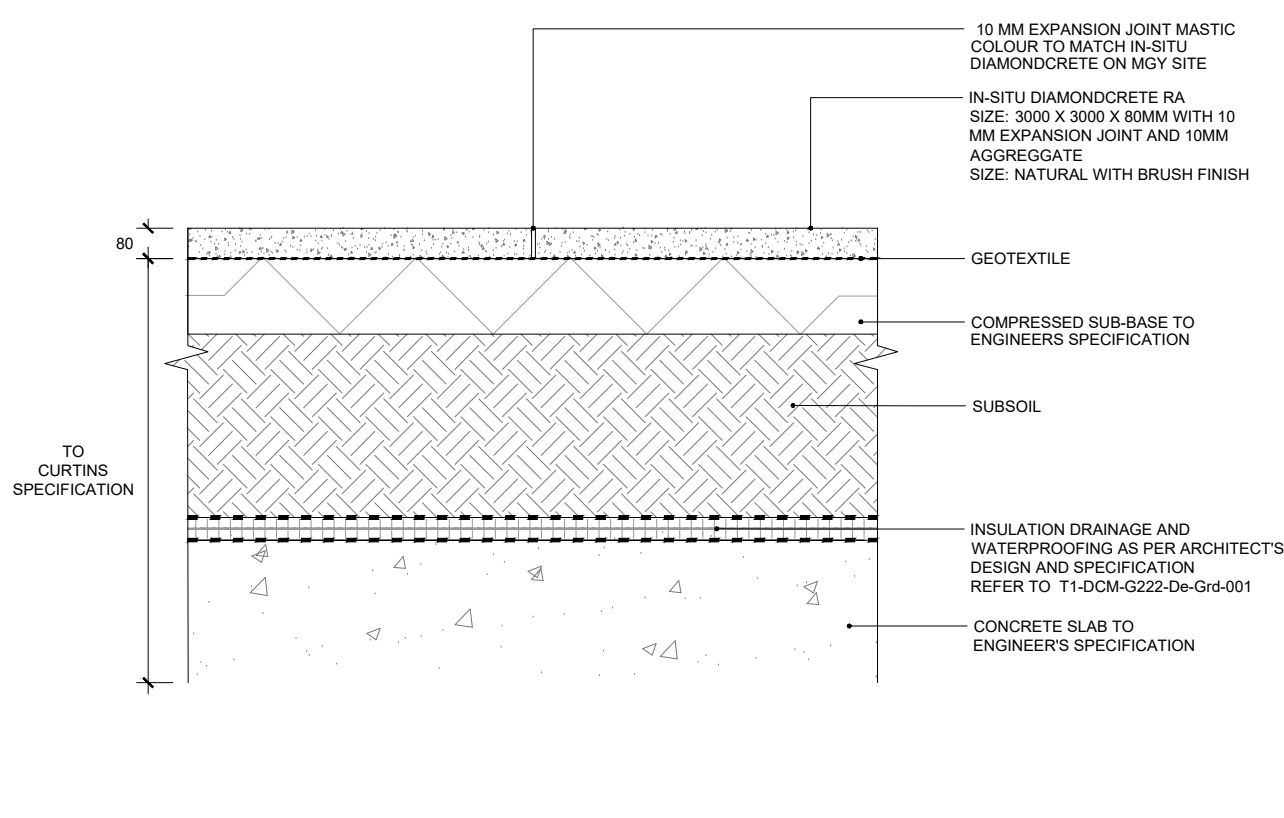


01C
00600
ST01: IN-SITU DIAMONDCRETE RA ABOVE BASEMENT
SECTION

02C
00600
ST02: REINFORCED IN-SITU DIAMONDCRETE RA ABOVE BASEMENT
SECTION

05A
00600
ST05: GRANITE THRESHOLD
SECTION

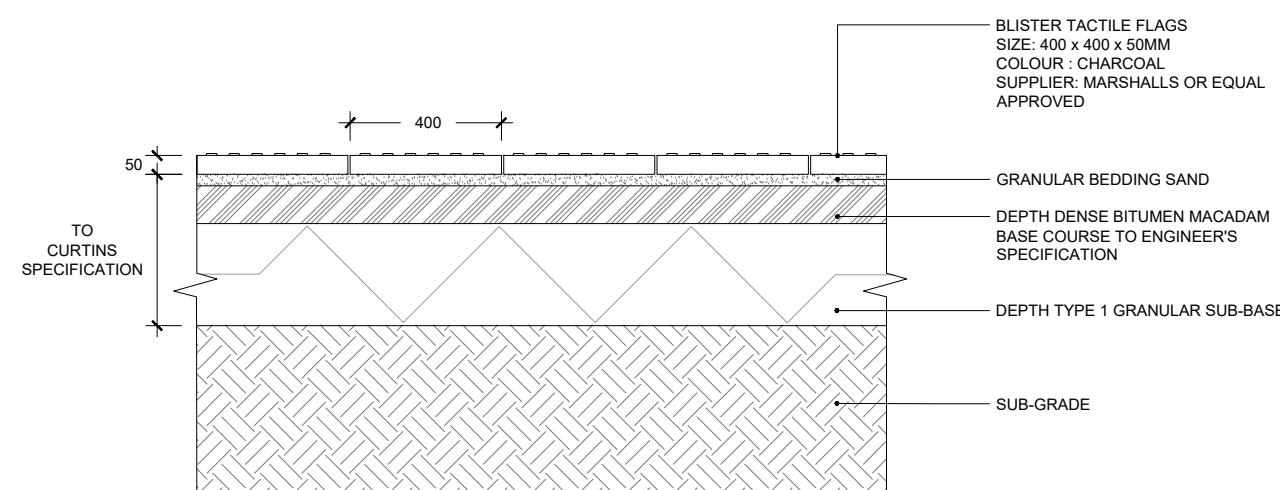

06A
00600
ST06: BLISTER CONCRETE PAVING
SECTION

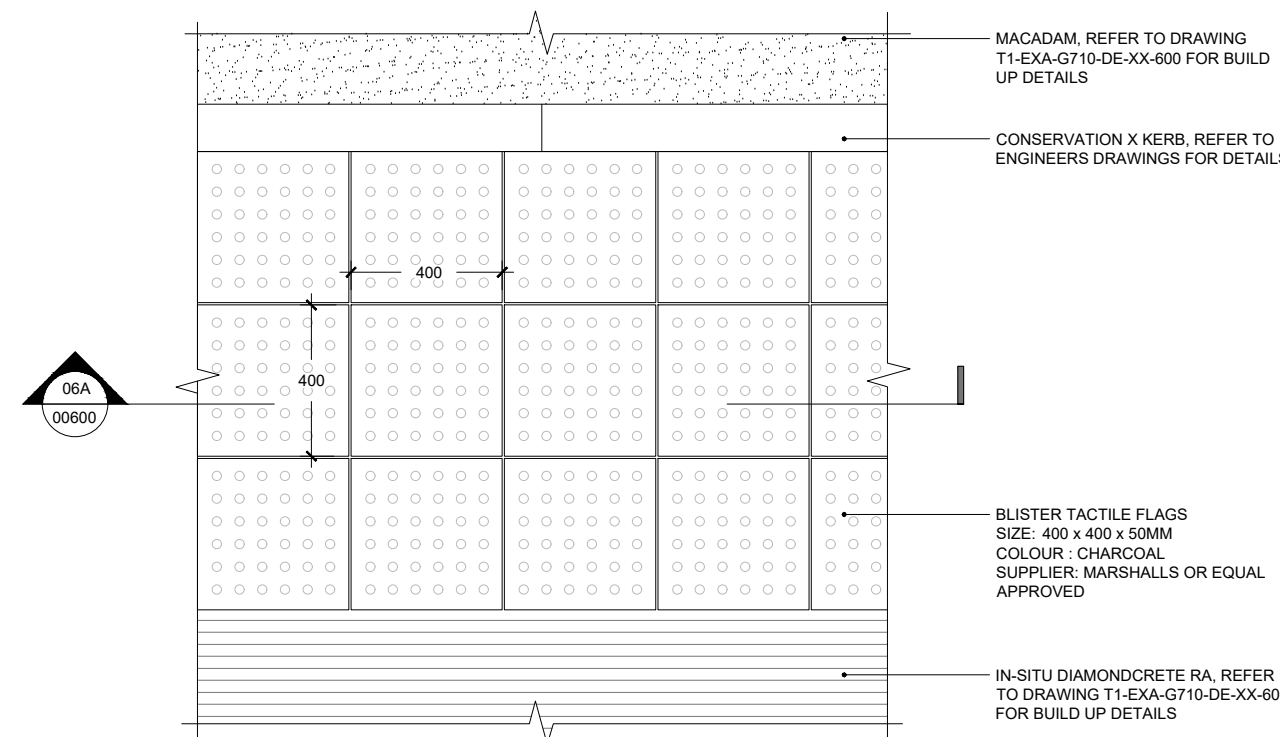

06B
00600
ST06: BLISTER CONCRETE PAVING
PLAN

05B
00600
ST05: GRANITE THRESHOLD
PLAN



WIP

WIP

No dimensions are to be scaled from this drawing. All dimensions are to be checked on site. Area measurements for indicative purposes only.

This drawing is the property of Exterior Architecture Ltd. No part of the drawing may be reproduced in any manner without permission from Exterior Architecture Ltd.

Client
VITA

----	----	----
----	----	----
----	----	----
----	----	----
----	----	----
----	----	----
----	----	----
----	----	----
C02	COORDINATION	01.06.2023
C01	INITIAL ISSUE	04.05.2023
Rev	Description	Date

EXTERIOR
ARCHITECTURE

LONDON
Unit 17.1, The Leather Market, 11-13 Weston Street, London, SE1 3ER

MANCHESTER
Studio 537, The Royal Exchange, St Anns Square, Manchester, M2 7DH

E-MAIL office@exteriorarchitecture.com
WEB www.exteriorarchitecture.com

Project title
ST JOHNS T1 PUBLIC REALM

Drawing title
T1 HARD LANDSCAPE DETAILS - SURFACES

Issued By Manchester
Scale 1:20 @ A1
Status STAGE 5
Date 04.05.2023

T: 0161 850 8101
Drawn EXA
Checked SPL
Approved JM

Drawing number
T1-EXA-G710-DE-XX-600

Revision
C02