

SPECIFICATION

REF
1 NO. AS DRAWN - WP.0.03 & WP.0.04
NON-FIRE RATED

SYSTEM
CURTAIN WALLING
ALUPROF MB-SR50N STANDARD (WALL) BASIC FMG
2.1 STANDARD GT THERMALLY BROKEN ALUMINIUM
C-WALL SYSTEM

SLIDING DOOR
HORTON 2021+ SINGLE SLIDE X-P/O DOUBLE GLAZE
NON-THERMALLY BROKEN ALUMINIUM SYSTEM

GLASS
GLASS TYPE G1 (CLEAR)
30MM GLASS COMPRISING OF:
OUTER - 8MM TOUGHENED
CAVITY - 14MM ARGON FILLED BLACK SPACER
INNER - 8MM TOUGHENED LOW E

GLASS TYPE G3 (CLEAR)
24.8MM GLASS COMPRISING OF:
OUTER - 6.4MM CLEAR LAMINATED SAFETY GLASS
CAVITY - 12MM ARGON FILLED BLACK SPACER
INNER - 6.4MM CLEAR LAMINATED SAFETY GLASS

GLASS TYPE G4 (CLEAR)
6.4MM CLEAR LAMINATED SAFETY GLASS



GLASS TYPE G5 (CLEAR)
30MM GLASS COMPRISING OF:
OUTER - 8.8MM CLEAR LAMINATE SAFETY GLASS
CAVITY - 14MM ARGON FILLED BLACK SPACER
INNER - 8MM TOUGHENED LOW E

ALL MANIFESTATION, LOGOS AND GRAPHICS TO BE
SITE APPLIED BY OTHERS

FINISH
PPC RAL 7016 ANTHRACITE GREY
GLOSS LEVEL 30% (MATT FINISH)

SILICONE
ANTHRACITE GREY EXTERNAL SINGLE PART LOW
MOD MASTIC WITH BACKING ROD

IRONMONGERY / OPERATION
- ADAMS RITE HOOK LOCK & MANUAL LOCKING AS
STANDARD (CYLINDER OPERATED SWING BOLT
DEADLOCK FITTED WITH CYLINDER EXTERNALLY
AND THUMB-TURN INTERNALLY)
- INTERNAL AND EXTERNAL RADARS FOR
OPERATION DURING NORMAL HOURS
- OUT OF HOURS ELECTRO-MECHANICAL AUTO LOCK
WITHIN OPERATOR (SUBJECT TO VARIATION AND
INSTRUCTION)
- 170W MOTOR DRIVEN OPERATOR
- OPERATION THROUGH ACCESS CONTROL SYSTEM
(SUBJECT TO VARIATION AND INSTRUCTION)

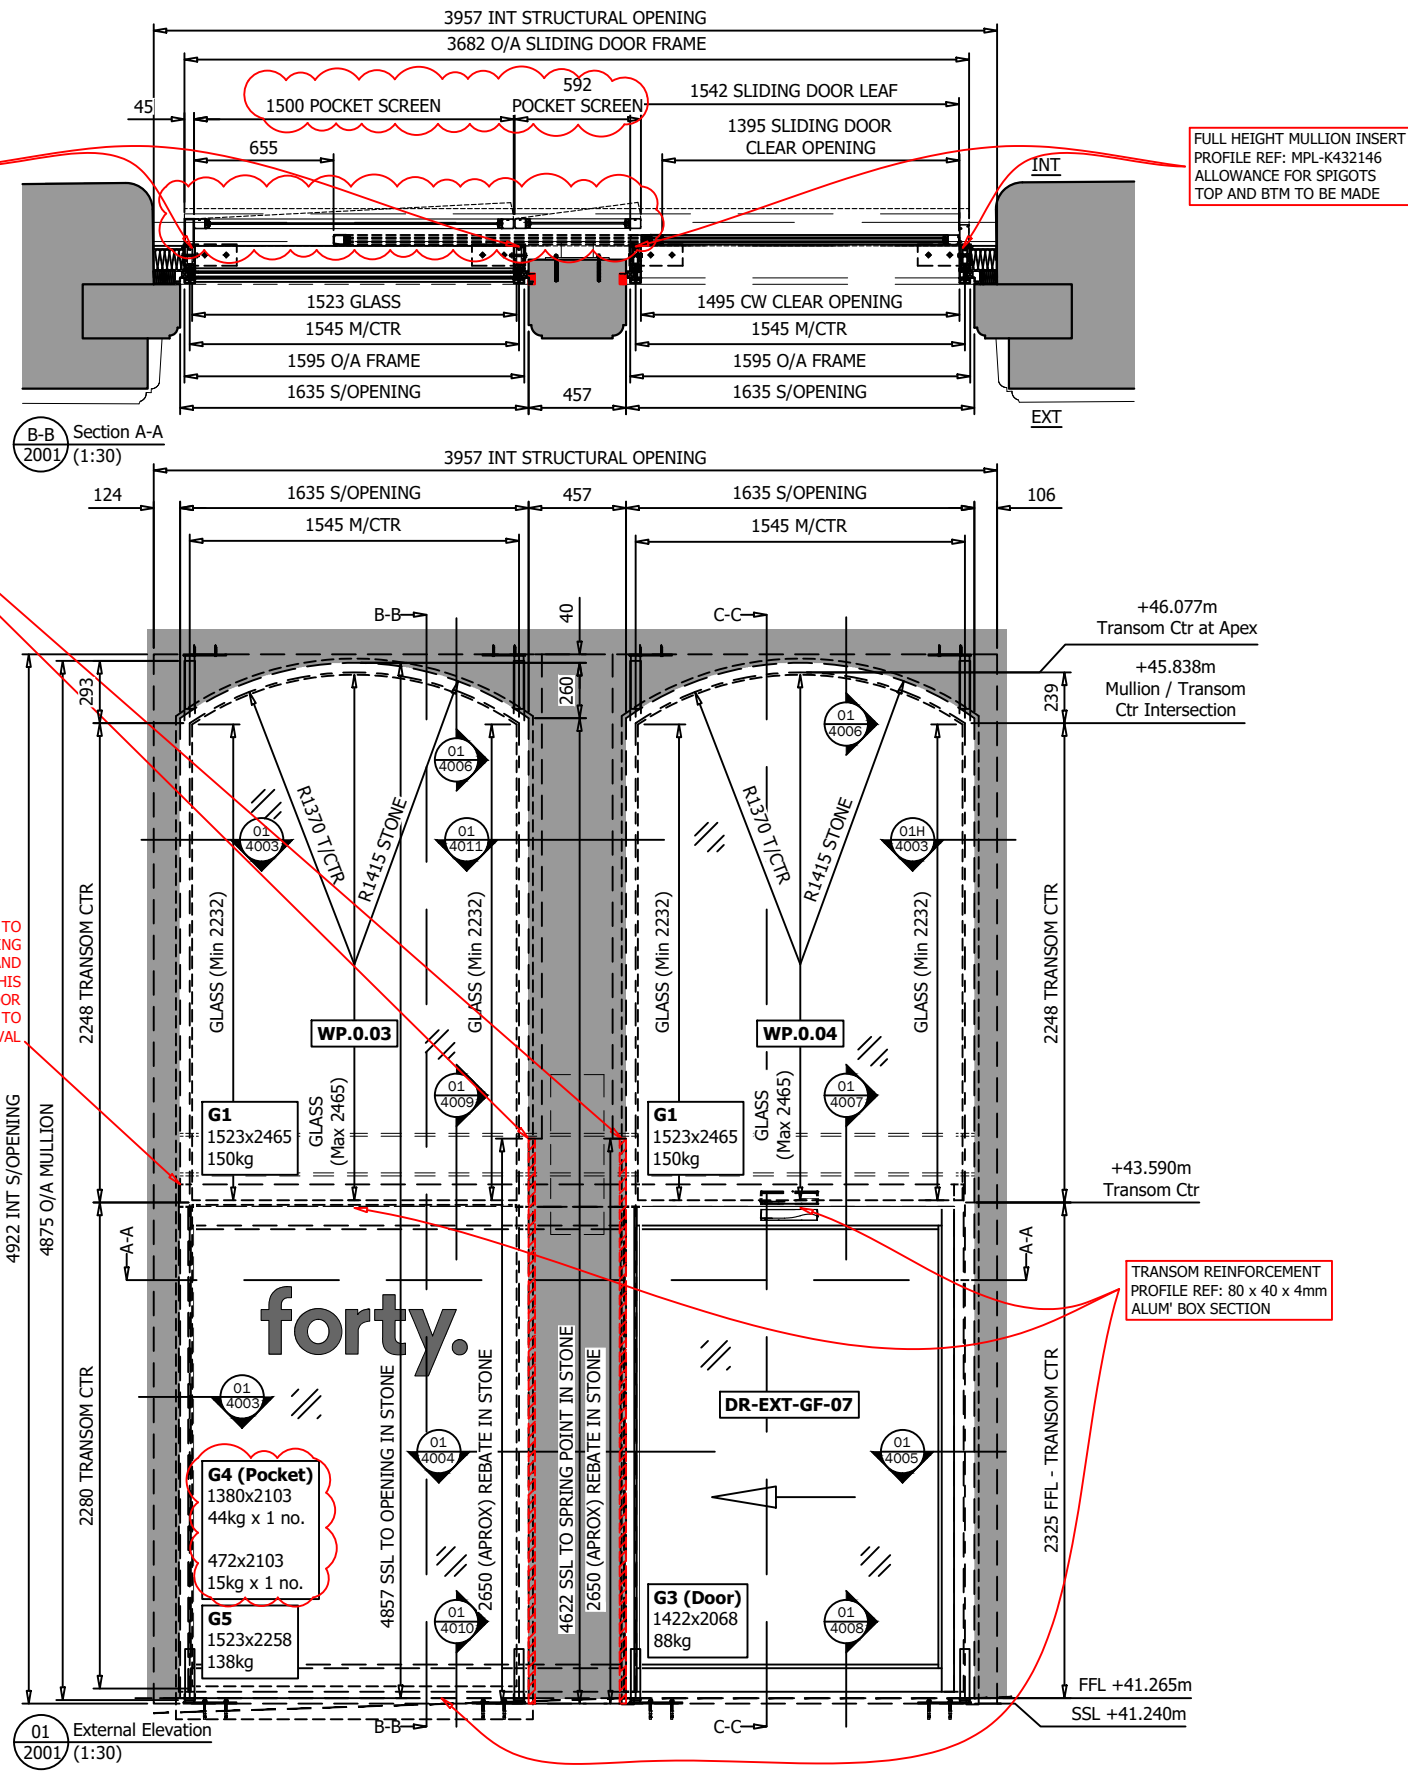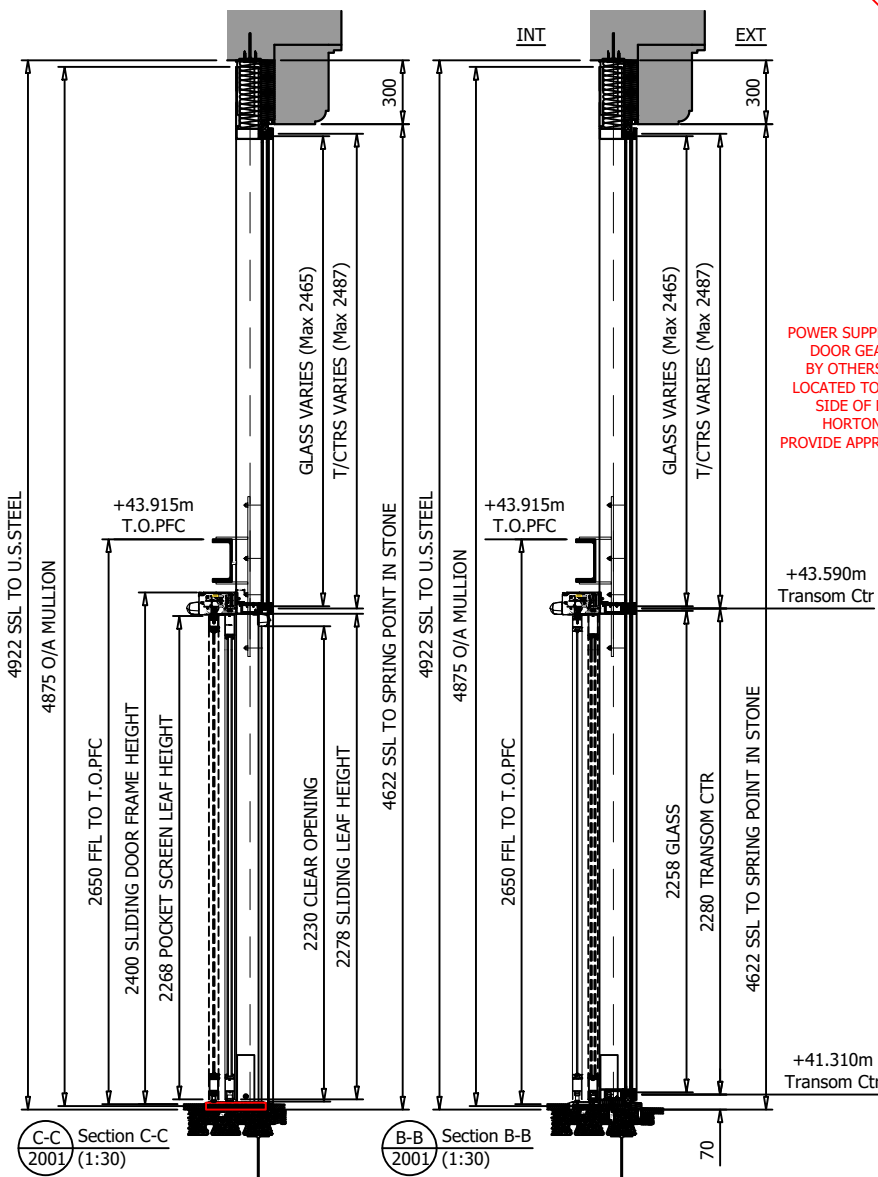

REVISIONS				 NOTES		Client: Cubic Works		Drawn: JP		 H-K-L Specialists Ltd Common Road, Huthwaite, Notts, NG17 2JT tel: 01623 550357 hello@hklspecialists.co.uk	
03	26.10.22	JP	POCKET SCREEN ADJUSTED DUE TO FABRICATION CONSTRAINTS	DRAWING ISSUED FOR : CONSTRUCTION		Project: Princess Street, Manchester		Date: 20/09/22			
CHKD						Site: Manchester		Design Check: JP			
02	21/10/22	JP	CONSTRUCTION ISSUE			Title: Ref WP.0.03, WP.0.04 & DR-EXT-GF-07 Elevation & Sections					
CHKD											
01	13/10/22	JP	REVISED TO COMMENTS & SURVEY								
CHKD			ISSUED FOR FINAL APPROVAL			CAD Ref: HKL/JN223/PSM/MASTERFILE		Scales: 1:30 @ A3		THIS DRAWING REMAINS THE PROPERTY OF J.P. SPECIALIST GLAZING DESIGN LIMITED AND MAY NOT BE COPIED, REPRODUCED OR ITS CONTENTS DIVULGED WITHOUT PRIOR WRITTEN CONSENT FROM HKL SPECIALISTS LIMITED.	
00	22.09.22	JP	ISSUED FOR APPROVAL	Project/Drawing No.: JN223-HKL-2001		Revision: 03					
CHKD											