



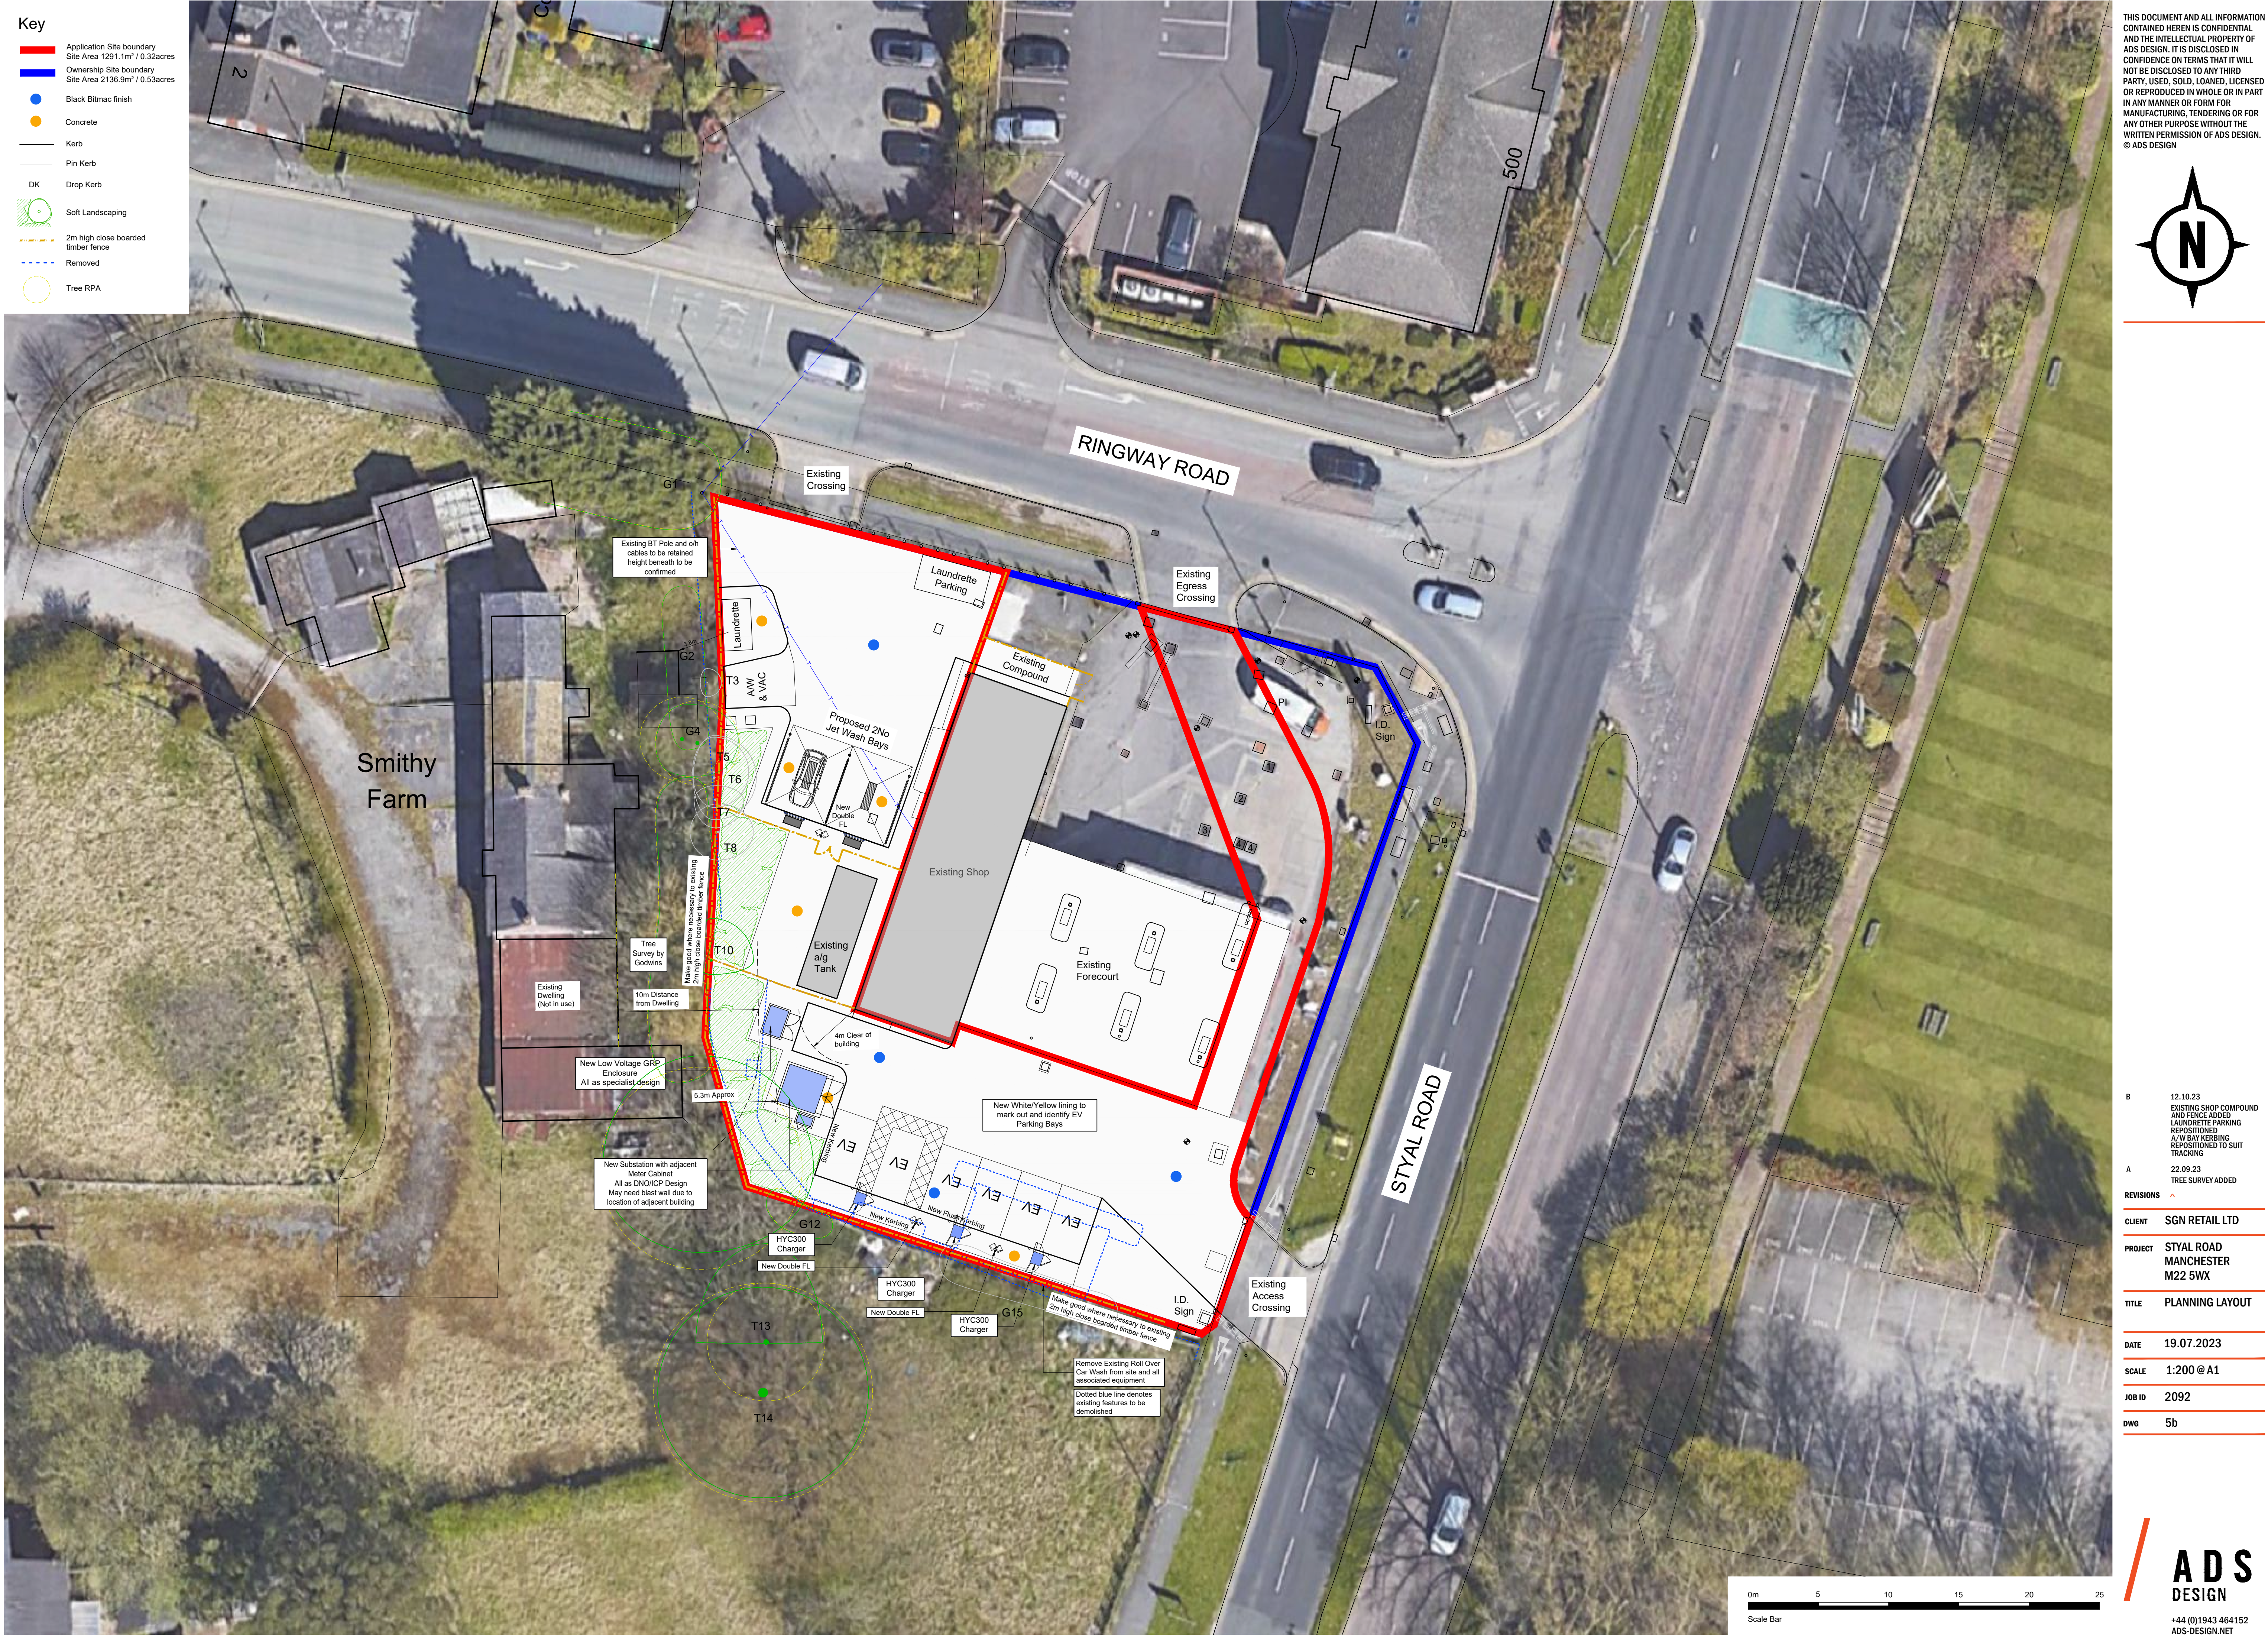

Key

- Application Site boundary
Site Area 1291.1m² / 0.32acres
- Ownership Site boundary
Site Area 2136.9m² / 0.53acres
- Black Bitmac finish
- Concrete
- Kerb
- Pin Kerb
- Drop Kerb
- DK
- Soft Landscaping
- 2m high close boarded timber fence
- Removed
- Tree RPA

THIS DOCUMENT AND ALL INFORMATION CONTAINED HEREIN IS CONFIDENTIAL AND THE INTELLECTUAL PROPERTY OF ADS DESIGN. IT IS DISCLOSED IN CONFIDENCE ON TERMS THAT IT WILL NOT BE DISCLOSED TO ANY THIRD PARTY, USED, SOLD, LOANED, LICENSED OR REPRODUCED IN WHOLE OR IN PART IN ANY MANNER OR FORM FOR MANUFACTURING, TENDERING OR FOR ANY OTHER PURPOSE WITHOUT THE WRITTEN PERMISSION OF ADS DESIGN. © ADS DESIGN

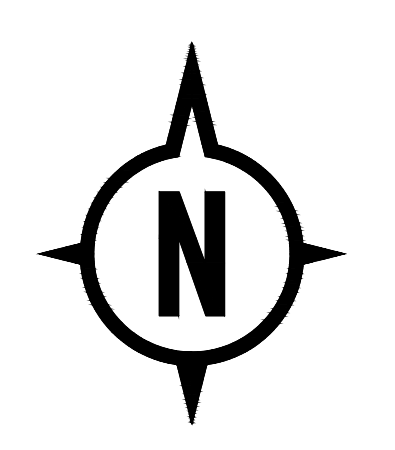

B	12.10.23 EXISTING SHOP COMPOUND AND FENCE ADDED LAUNDRETTE PARKING REPOSITIONED A/W BAY KERBING REPOSITIONED TO SUIT TRACKING
A	22.09.23 TREE SURVEY ADDED
REVISIONS	
CLIENT	SGN RETAIL LTD
PROJECT	STYAL ROAD MANCHESTER M22 5WX
TITLE	PLANNING LAYOUT
DATE	19.07.2023
SCALE	1:200 @ A1
JOB ID	2092
DWG	5b