
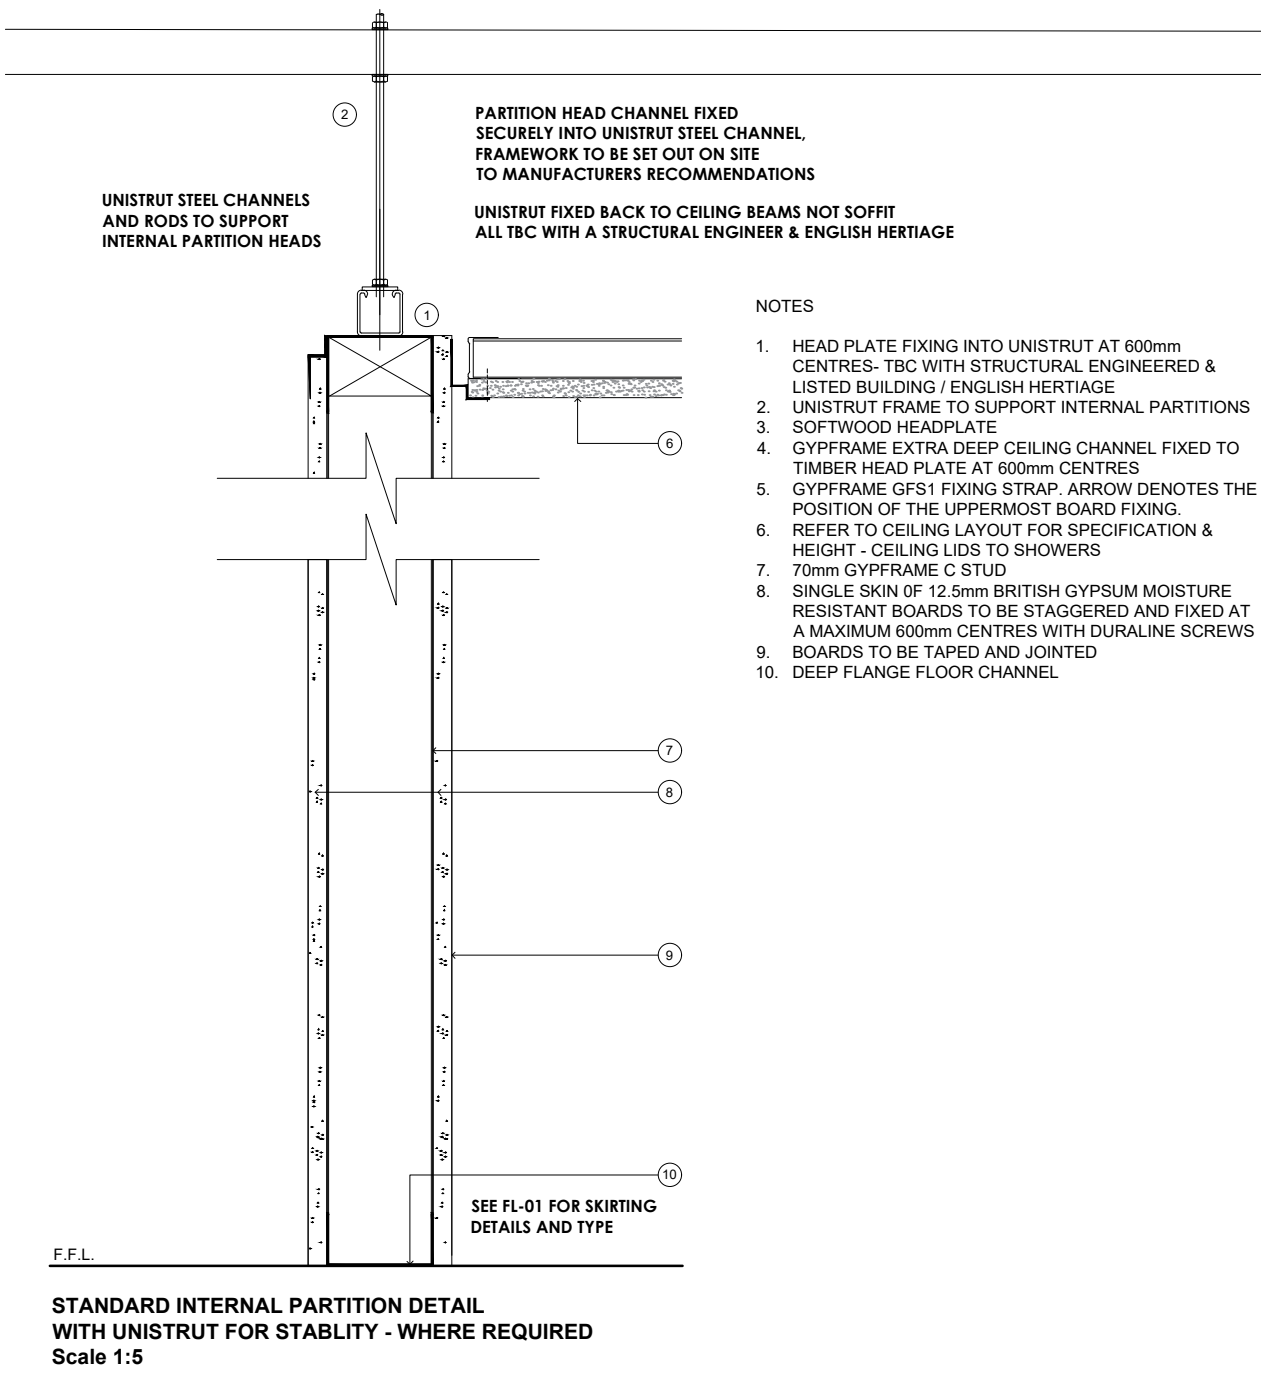


SHIP CANAL HOUSE, MANCHESTER

BASEMENT BIKE STORE/ CHANGING FACILITIES PARTITION LAYOUT



This drawing is the property of bluesky Design and must not be copied or otherwise reproduced. All dimensions must be checked on site before commencing work. This drawing was produced using AutoCAD 2019.

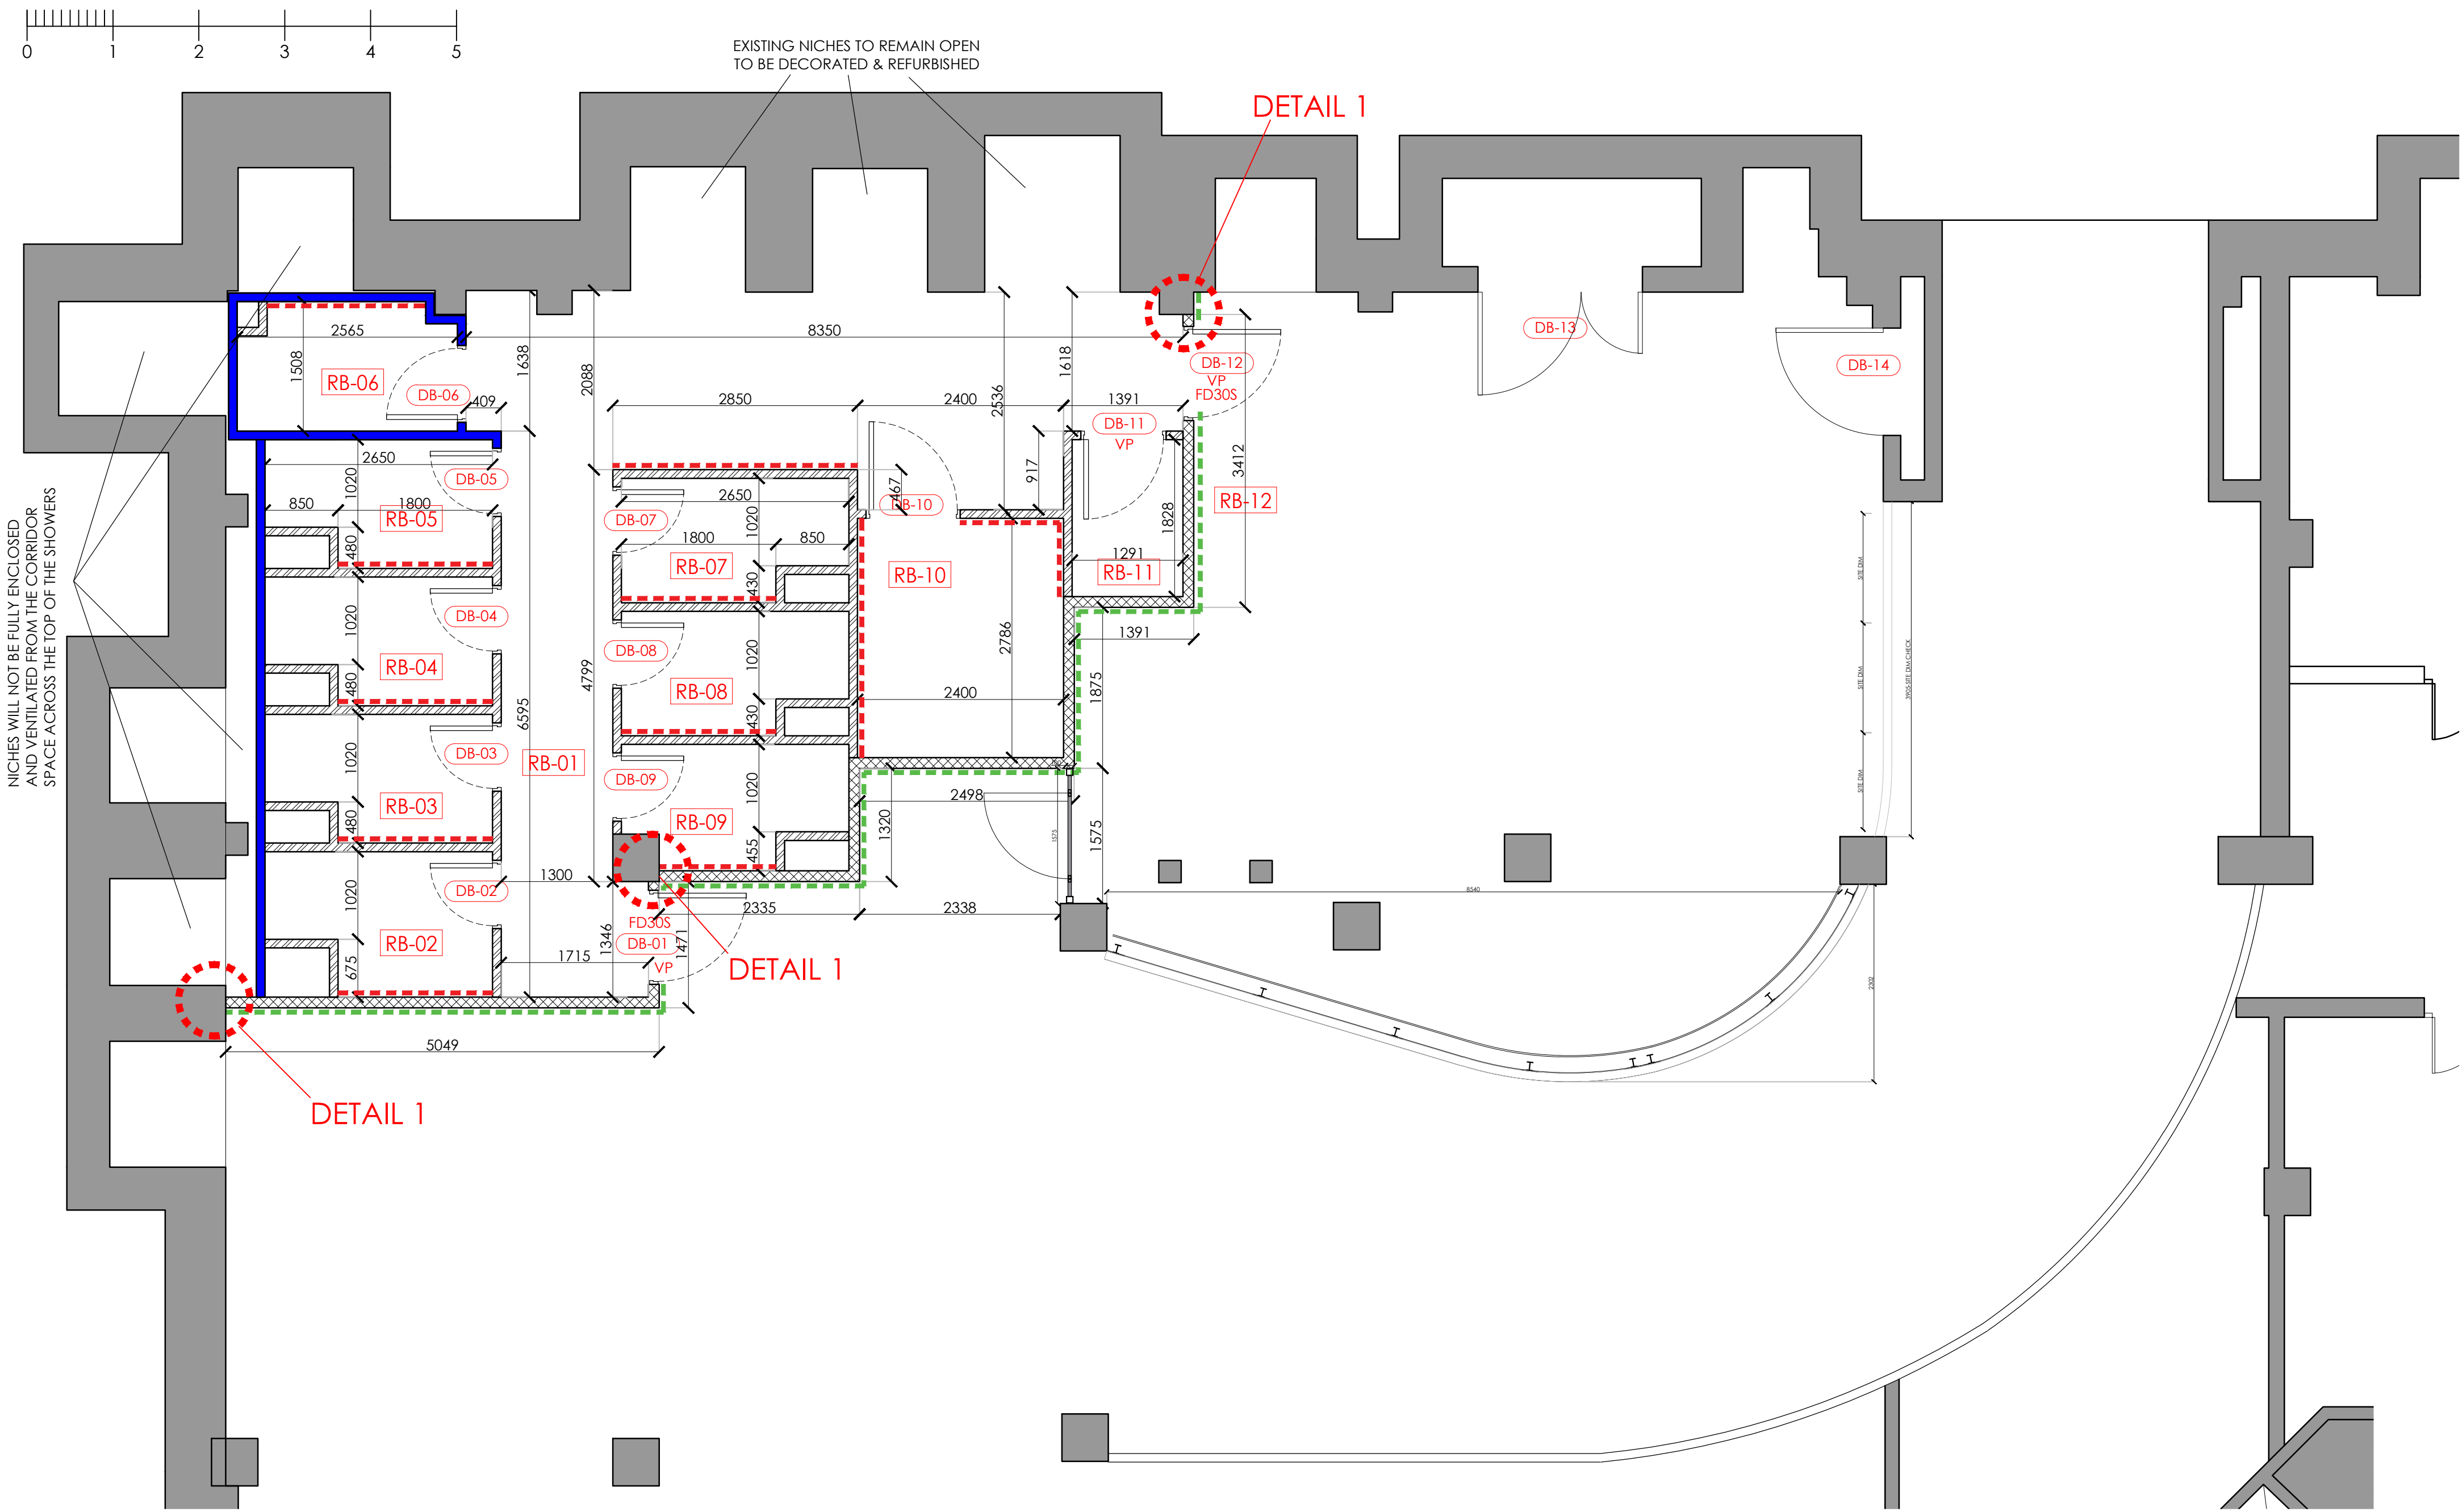

- NOTES
1. HEAD PLATE FIXING INTO UNISTRUT AT 600mm CENTRES- TBC WITH STRUCTURAL ENGINEER & LISTED BUILDING / ENGLISH HERITAGE
 2. UNISTRUT FRAME TO SUPPORT INTERNAL PARTITIONS
 3. SOFTWOOD HEADPLATE
 4. GYFRAE EXTRA DEEP CEILING CHANNEL FIXED TO TIMBER HEAD PLATE AT 600mm CENTRES
 5. GYFRAE GFS1 FIXING STRAP. ARROW DENOTES THE POSITION OF THE UPPERMOST BOARD FIXING
 6. REFER TO CEILING LAYOUT FOR SPECIFICATION & HEIGHT - CEILING LIDS TO SHOWERS
 7. 70mm GYFRAE C STUD
 8. SINGLE SKIN OF 12.5mm BRITISH GYPSUM MOISTURE RESISTANT BOARDS TO BE STAGGERED AND FIXED AT A MAXIMUM 600mm CENTRES WITH DURALINE SCREWS
 9. BOARDS TO BE TAPED AND JOINTED
 10. DEEP FLANGE FLOOR CHANNEL

Rev	Date	Description	Initials
F	22.08.23	WC LAYOUT AMENDED WITH NO STUD FIXINGS INTO EXISTING BUILDING FABRIC SEE PARTITION NOTES	PB
E	21.07.23	CORRIDOR CEILING TO BE EXPOSED PLASTERBOARD LID TO OTHER ROOMS NICHES OPEN BEHIND LOCKERS	PB
D	29.06.23	PARTITION DETAILS ADDED	PB
C	21.06.23	GA CHANGE-DRYING ROOM REDUCED- NOTES ADDED	PB
B	13.12.22	HERITAGE ISSUE	ST
A	05.12.22	ISSUED FOR TENDER	ST

PARTITION TYPES KEY

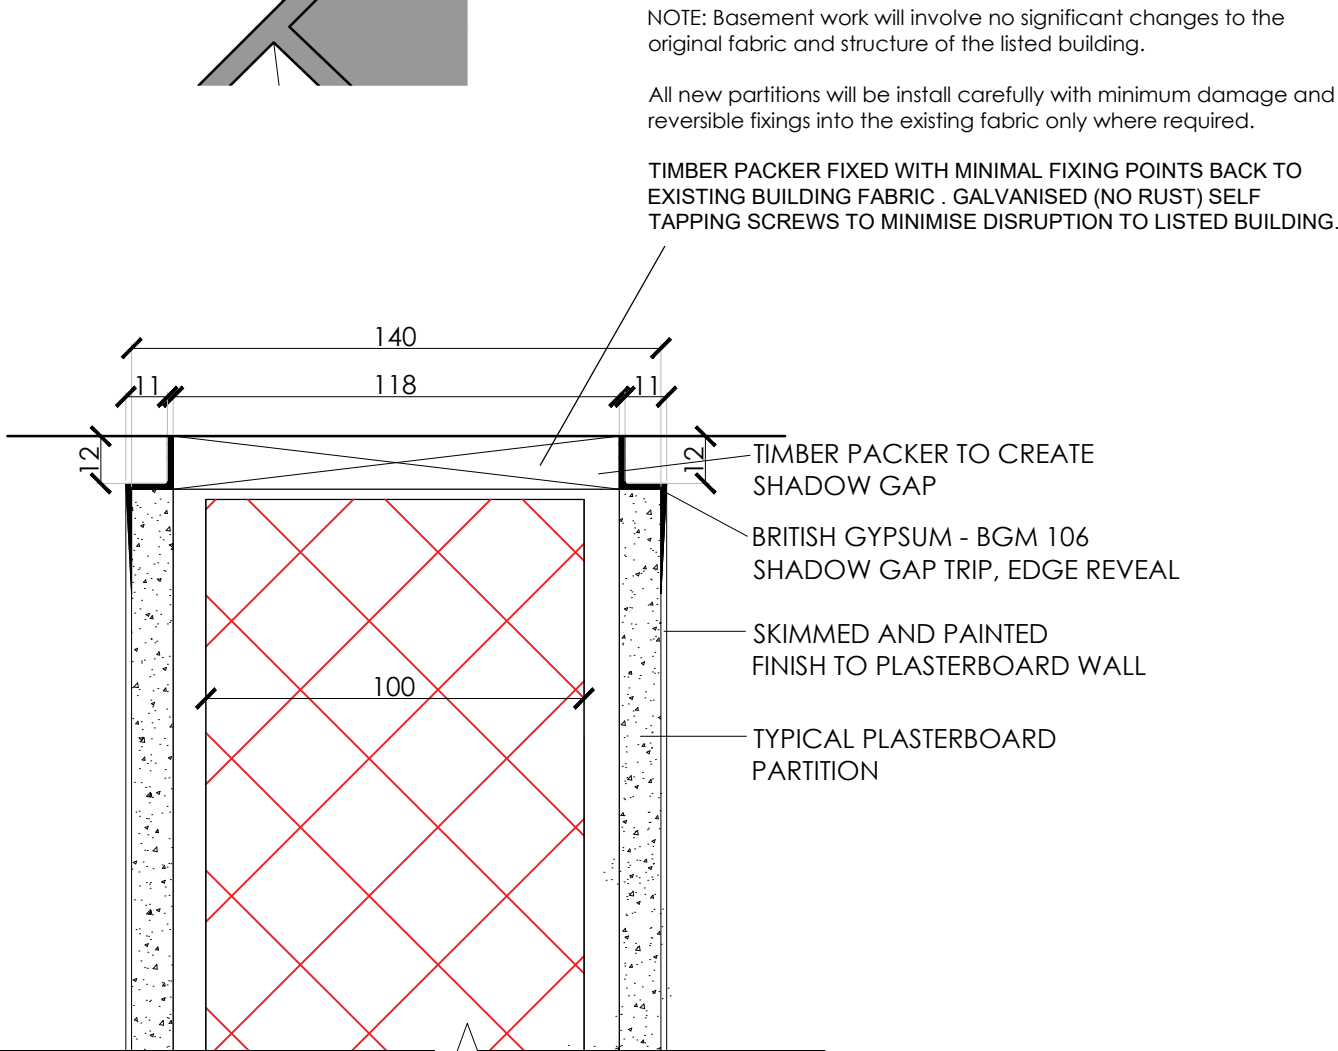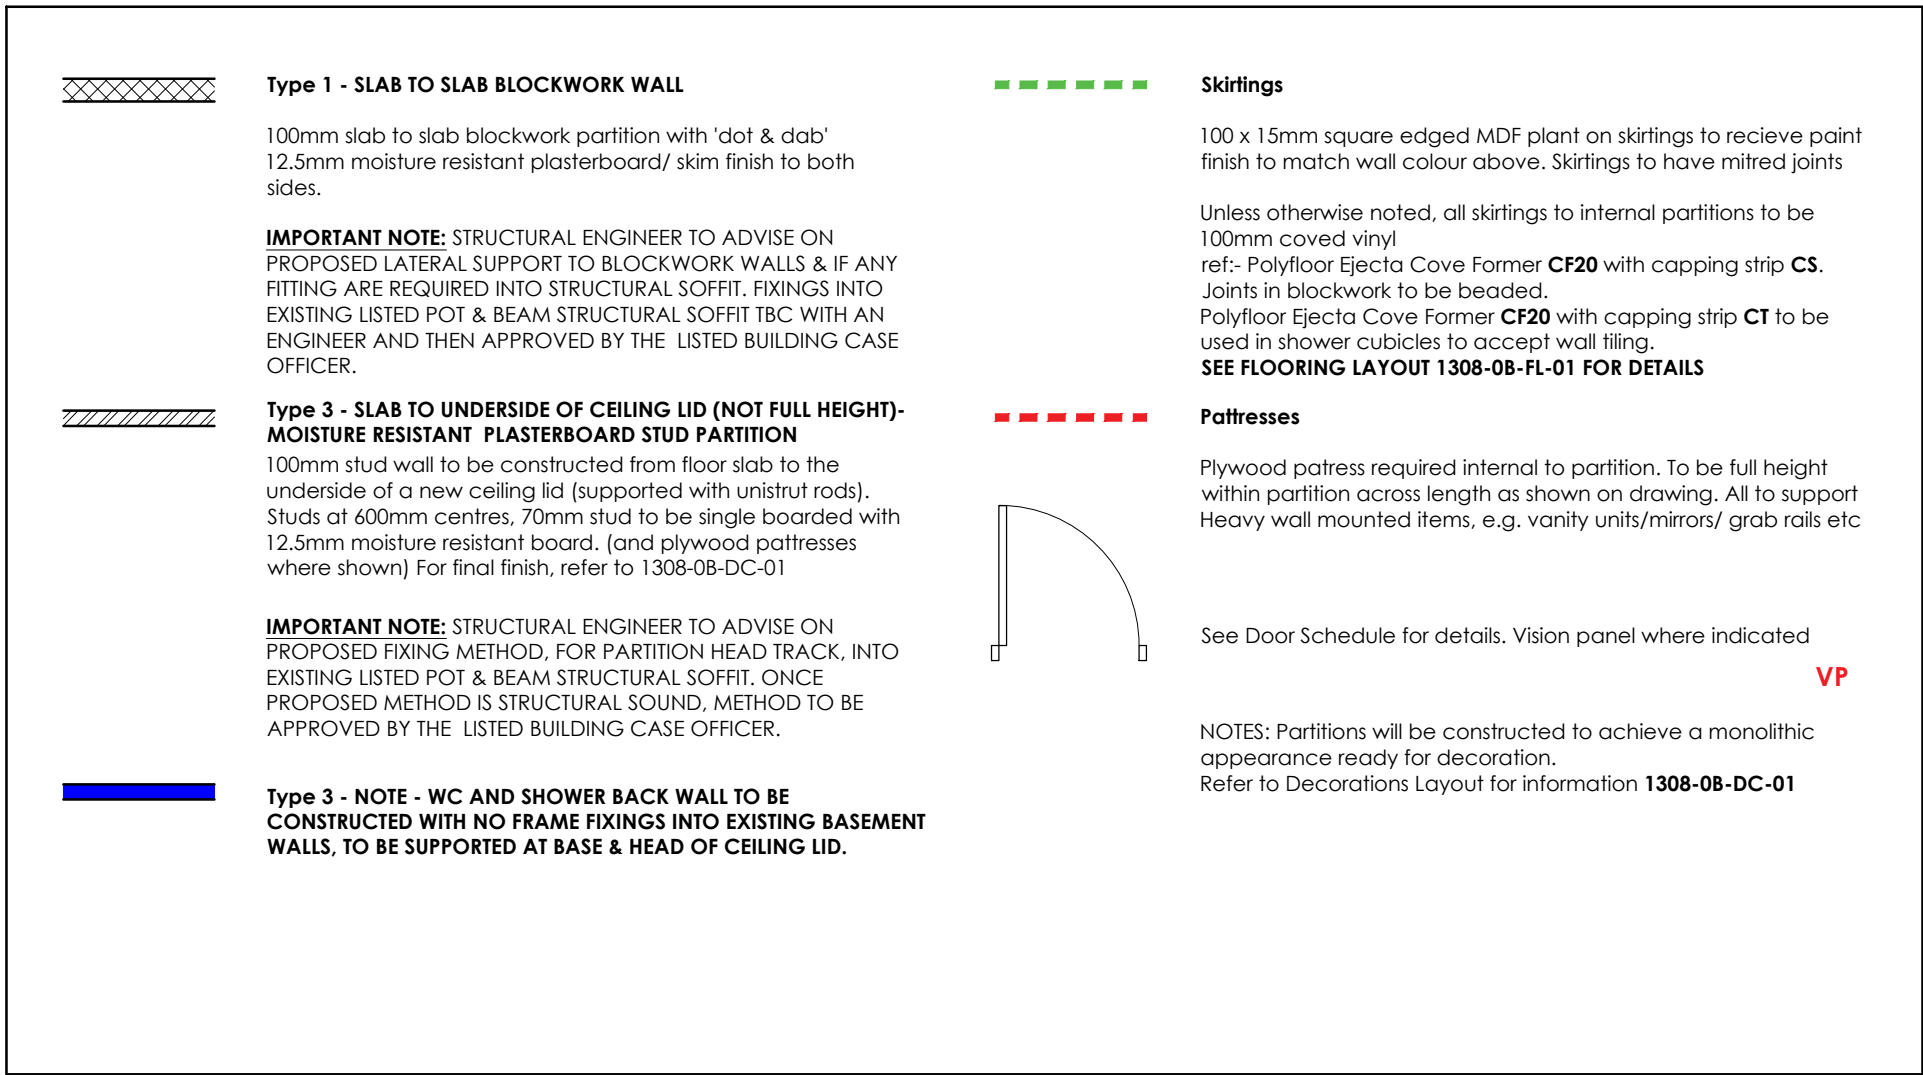

FOR COMMENT

Client:
GROSVENOR

Project:
**SHIP CANAL HOUSE
CAT A REFURBISHMENT**

Address:
**KING STREET
MANCHESTER**

Drawing Title:
**BASEMENT
PARTITION LAYOUT**

Date: 25.11.2022

Project Number: 1308

Scale: 1:50@A1

Drawn by: ST

Drawing Number:
1308-OB-PT-01F