


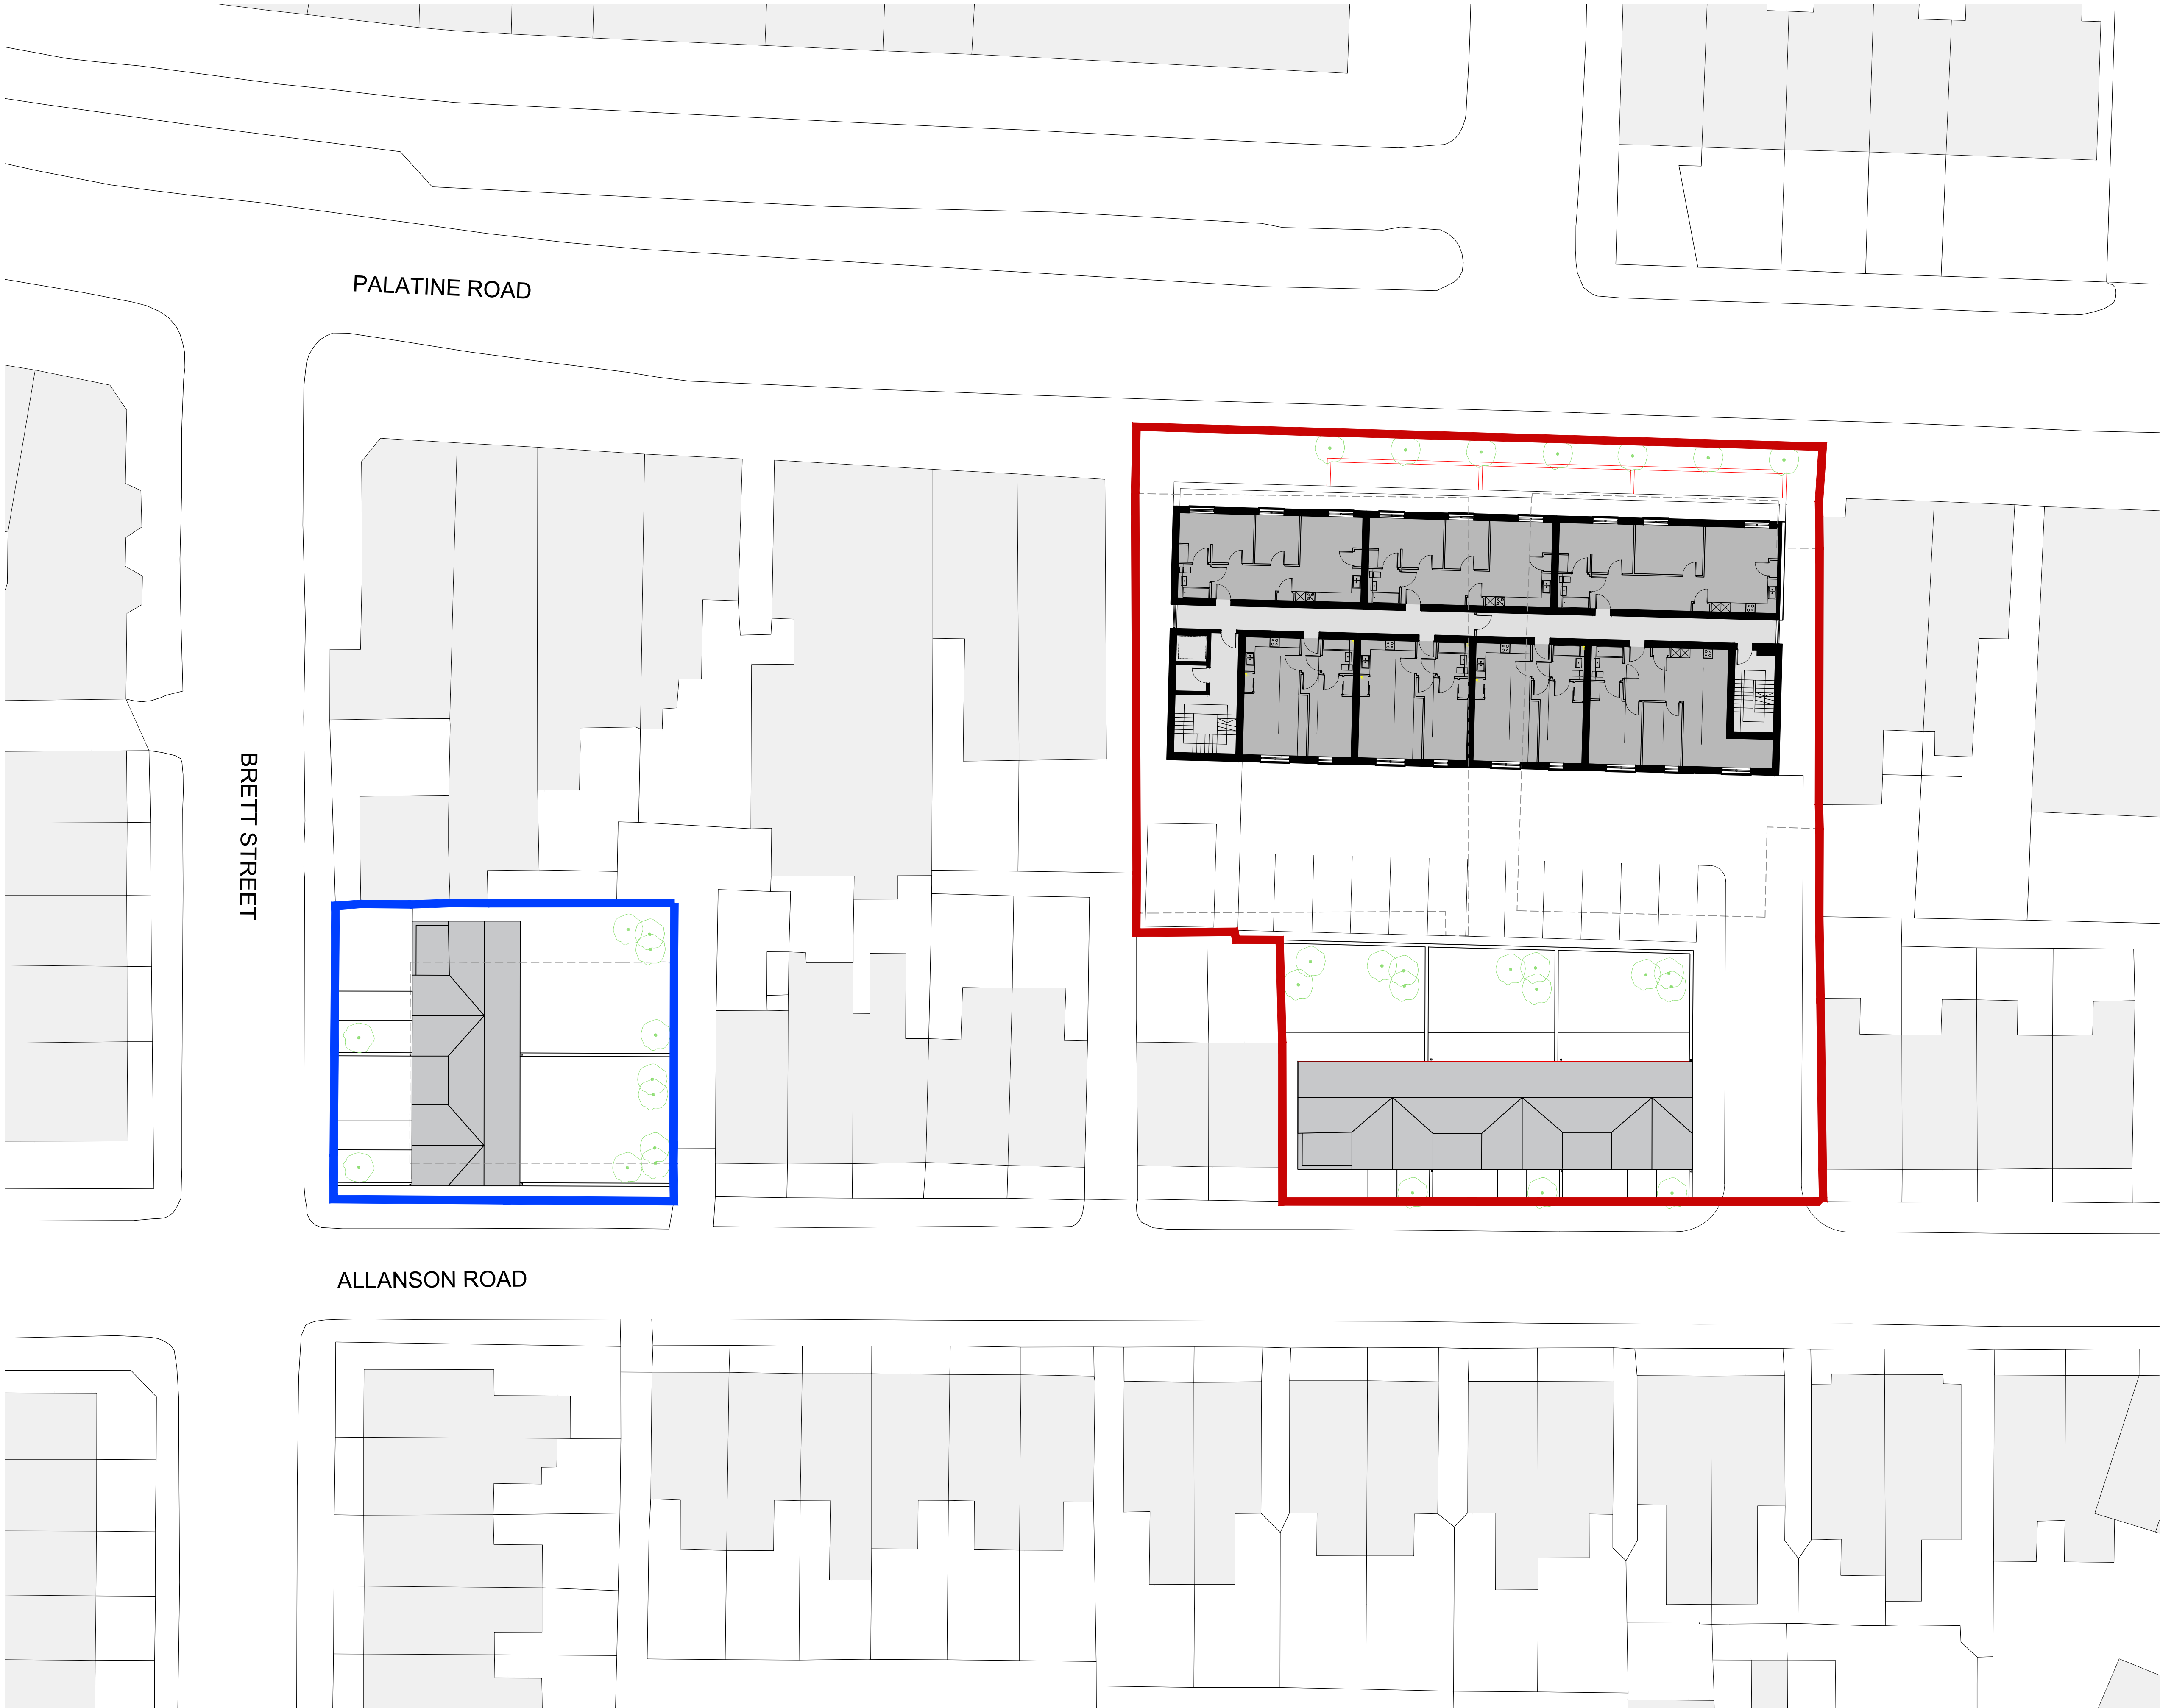

- NOTES
- All dimensions and levels are to be checked on site.
 - Any discrepancies are to be reported to the architect before any work commences
 - This drawing shall not be scaled to ascertain any dimensions. Work to figured dimensions only.
 - This drawing shall not be reproduced without express written permission from AEW.
 - Title overlay drawings and ownership boundaries are produced using all reasonable endeavors. AEW cannot be responsible for the accuracy or scale discrepancy of base plans supplied to them.
 - All works are to be undertaken in accordance with Building Regulations and the latest British Standards.
 - All proprietary materials and products are to be used strictly in accordance with the manufacturers recommendations.

CDM 2015

Client notified of duties: **061021**

Principal Designer: **TBC**

Unless noted below, all known hazards have been highlighted on the drawing.



P05	28/09/23	RB	BR
Boundary update			
P04	10/09/23	RP	BR
Submission			
P03	08/08/23	RP	BR
General update			
P02	24/07/23	RP	BR
Initial issue			
P01	21/07/23	RP	BR
Internal issue			
REV	Date	Drawn by: -	Checked by: -
Status	Purpose of Issue		
S2	For Information		
drawing stage	Planning		
client	Express Solicitors		
project	Palatine Road Northenden		
drawing title	Proposed Fourth Floor Level		
date	010723	drawn	RP
scale@A1	1:200	checked	BR